



Note:
North Point and Finished
Floor Level varies
refer to Site Masterplan

A	01/20	AC	Issued for Planning	CHK
Rev	Date	Initial	Notes	

PLANNING

Client
Rycroft Homes Ltd

Project
Residential Development
Lands Adjoining Brayton Park,
Kilcock, Co. Kildare

Drawing Title
Apartment Block A1 Duplex K & M
Ground Floor Plan

Drawn	Checked	Project Size	Scale	Date
KR	PU	A1	1:100	Jan 2020
Project No.	Drawing No.	500		
17-100				A

NOTES:



Note:
North Point and Finished
Floor Level varies
refer to Site Masterplan

A	01/20	AC	Issued for Planning.	
Rev	Date	Initial	Notes	Chk

PLANNING

Client
Rycroft Homes Ltd

Project
Residential Development
Lands Adjoining Brayton Park,
Kilcock, Co. Kildare

Drawing Title
Apartment Block A/ Duplex K & M
First Floor Plan

Drawn	Checked	Paper Size	Scale	Date
KR	PU	A1	1:100	Jan 2020
Project No.	Drawing No.	Revision		
17-100	501	A		



Note:
North Point and Finished
Floor Level varies
refer to Site Masterplan

A	01/20	AC	Issued for Planning	CHK
Rev	Date	Initial	Notes	


PLANNING

Client
Rycroft Homes Ltd

Project
Residential Development
Lands Adjoining Brayton Park,
Kilcock, Co. Kildare

Drawing Title
Apartment Block A/ Duplex K & M
Second Floor Plan

Drawn	Checked	Project Size	Scale	Date
KR	PU	A1	1:100	Jan 2020
Project No.	Drawing No.	Revision		
17-100	502	A		

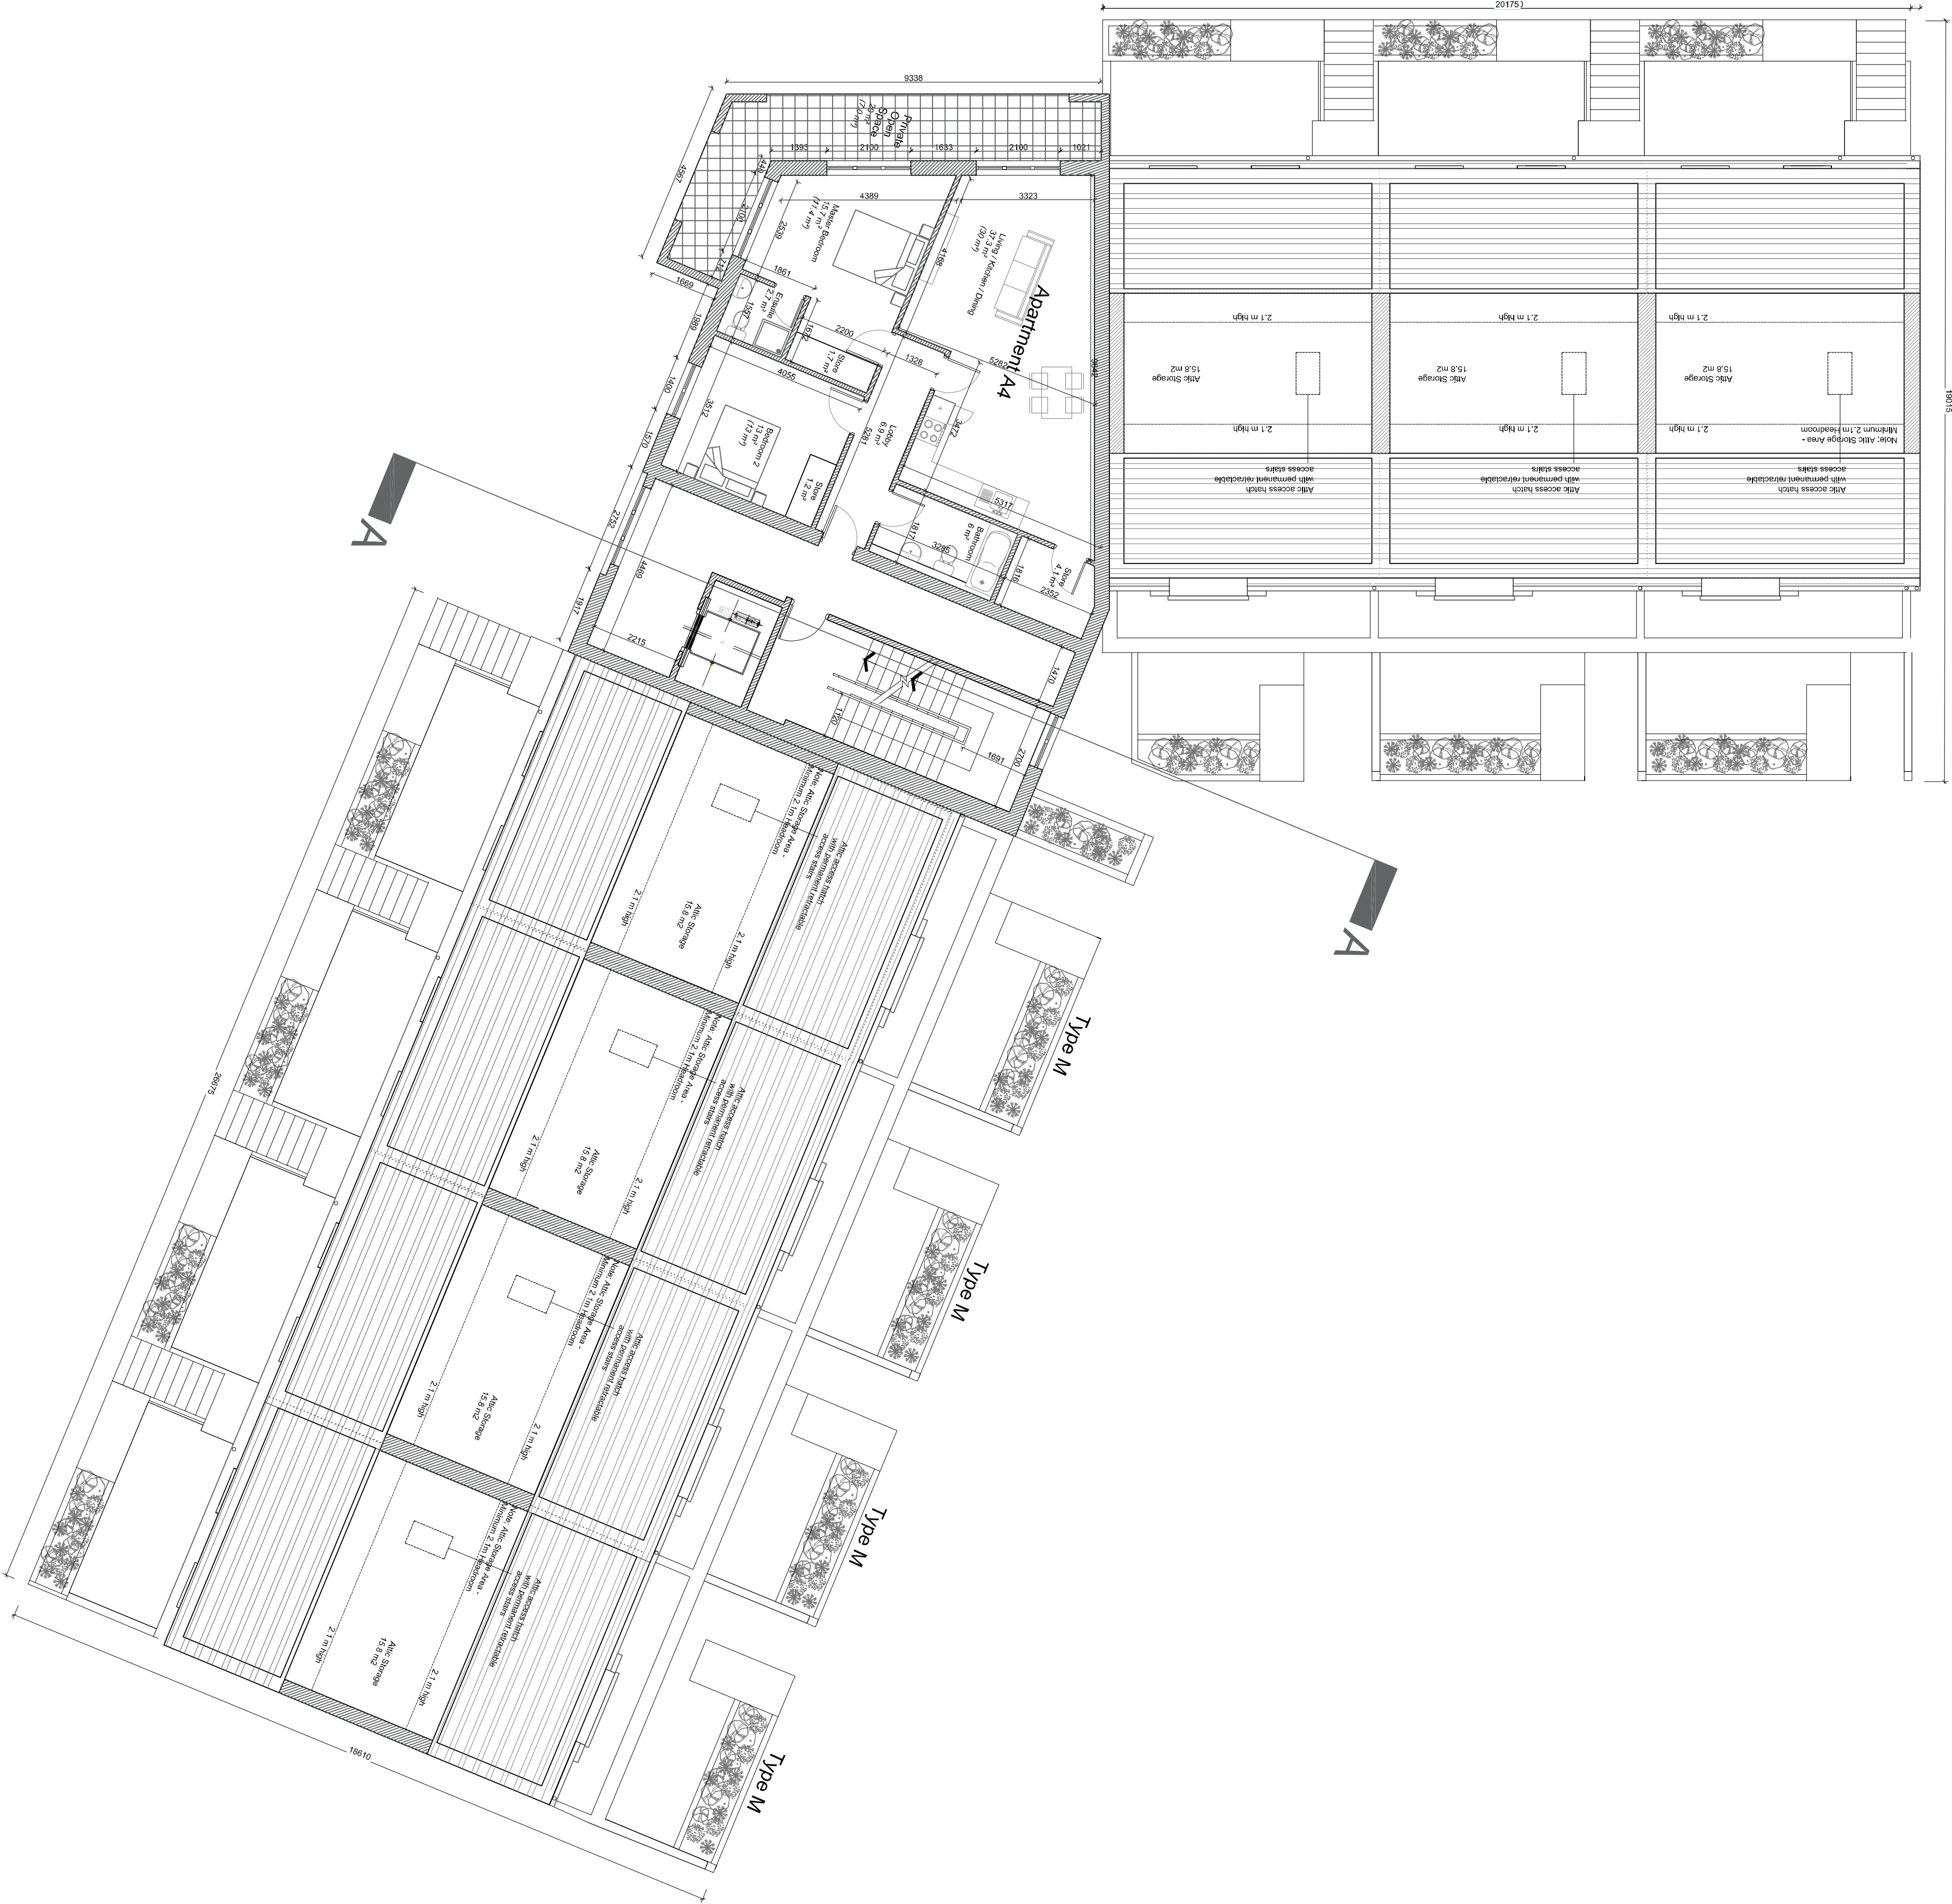

Note:
North Point and Finished
Floor Level varies
refer to Site Masterplan

A	01/20	AC	Issued for Planning	CHK
Rev	Date	Initial	Notes	

PLANNING

Client Rycroft Homes Ltd				
Project Residential Development Lands Adjoining Brayton Park, Kilcock, Co. Kildare				
Drawing Title Apartment Block A/ Duplex K & M Third Floor				
Drawn	Checked	Project Sqn	Scale	Date
KR	PU	A1	1:100	Jan 2020
Project No.				Revision
Drawing No.				503
17-100				A

The copyright of this drawing is vested with Cwobrien Architects & Wagon Ltd and must not be copied or reproduced without the consent of the company.
Figured dimensions only to be taken from this drawing. DO NOT SCALE.
All contractors must visit the site and be responsible for checking all setting out dimensions and notifying the architect of any discrepancies prior to any manufacture or construction work.
NOTES:




Note:
North Point and Finished
Floor Level varies
refer to Site Masterplan

A	01/20	AC	Issued for Planning	CHK
Rev	Date	Initial	Notes	

PLANNING

Client				
Rycroft Homes Ltd				
Project				
Residential Development Lands Adjoining Brayton Park, Kilcock, Co. Kildare				
Drawing Title				
Apartment Block A/ Duplex K & M Fourth Floor				
Drawn	Checked	Project Size	Scale	Date
KR	PU	A1	1:100	Jan 2020
Project No.		Drawing No.		Revision
17-100		504		A

The copyright of this drawing is vested with Cwobrien & Wagh Ltd and must not be copied or reproduced without the consent of the company.
Figured dimensions only to be taken from this drawing. DO NOT SCALE.
All contractors must visit the site and be responsible for checking all setting out dimensions and notifying the architect of any discrepancies prior to any manufacture or construction work.
NOTES:

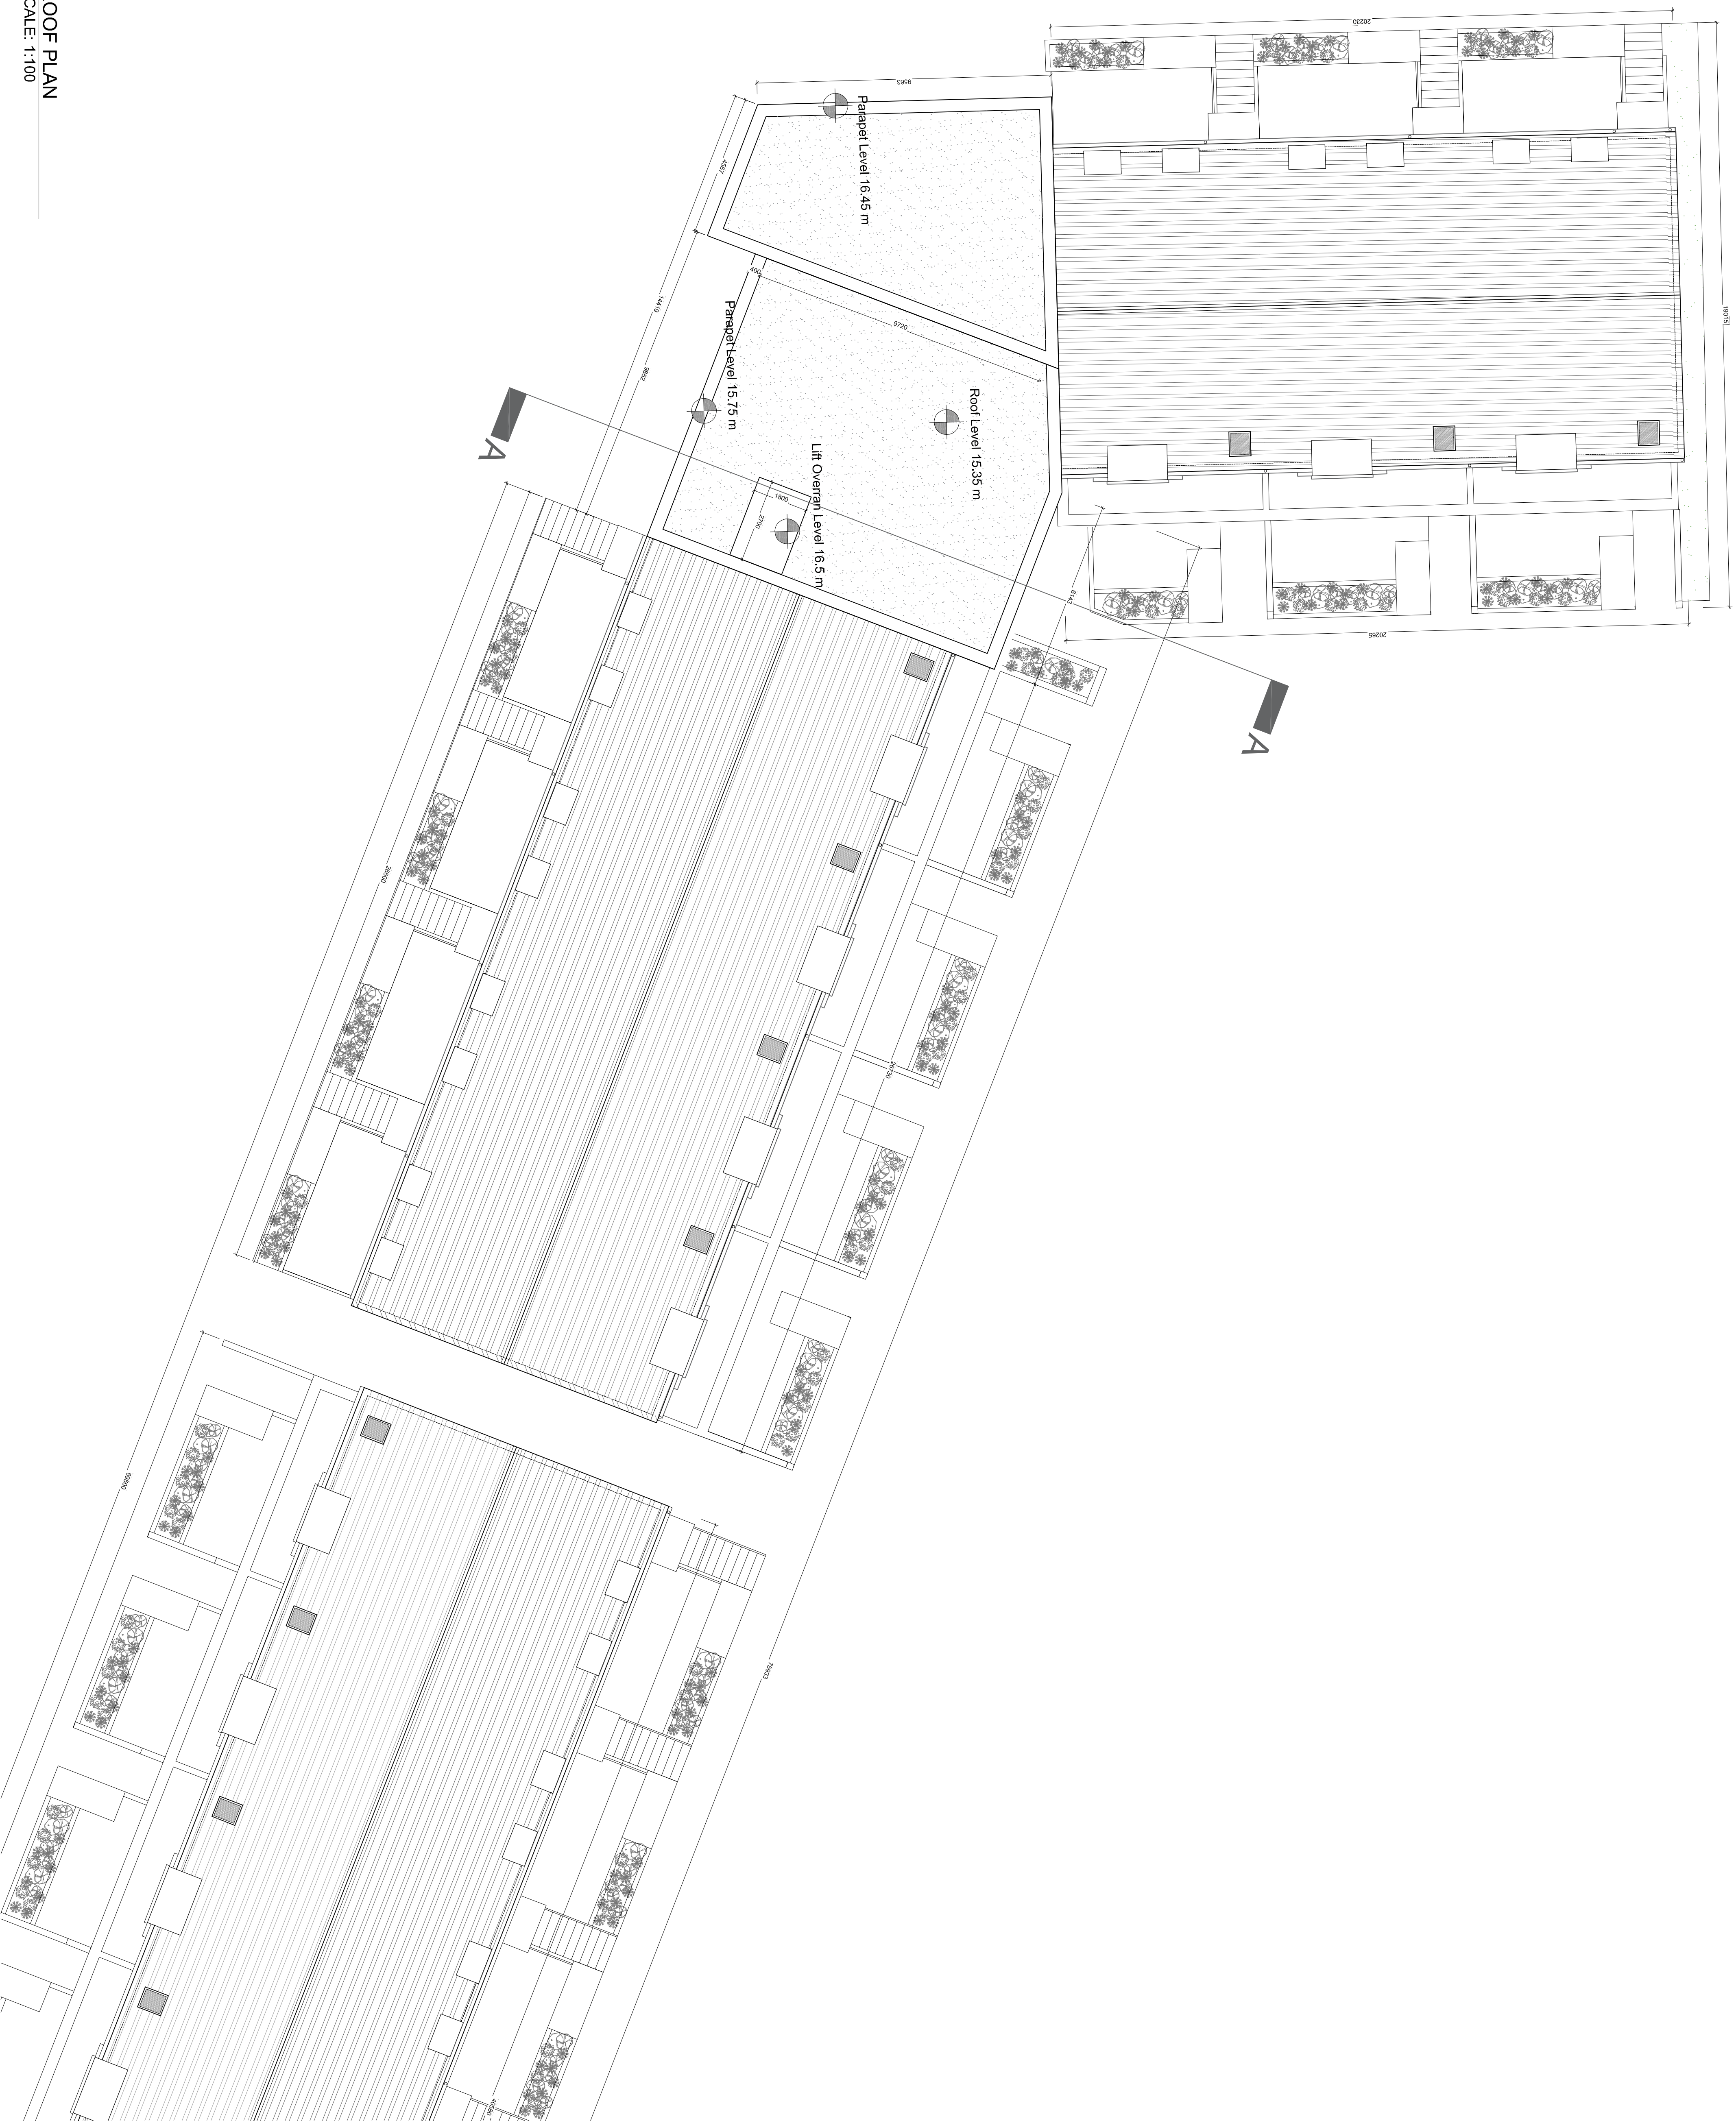


Note:
North Point and Finished
Floor Level varies
refer to Site Masterplan

A	01/20	AC	Issued for Planning	CHK
Rev	Date	Initial	Notes	


PLANNING

Client				
Rycroft Homes Ltd				
Project				
Residential Development Lands Adjoining Brayton Park, Kilcock, Co. Kildare				
Drawing Title				
Apartment Block A/ Duplex K & M Roof Plan				


Drawn	Checked	Project Size	Scale	Date
KR	PU	A1	1:100	Jan 2020
Project No.				505
Drawing No.				A

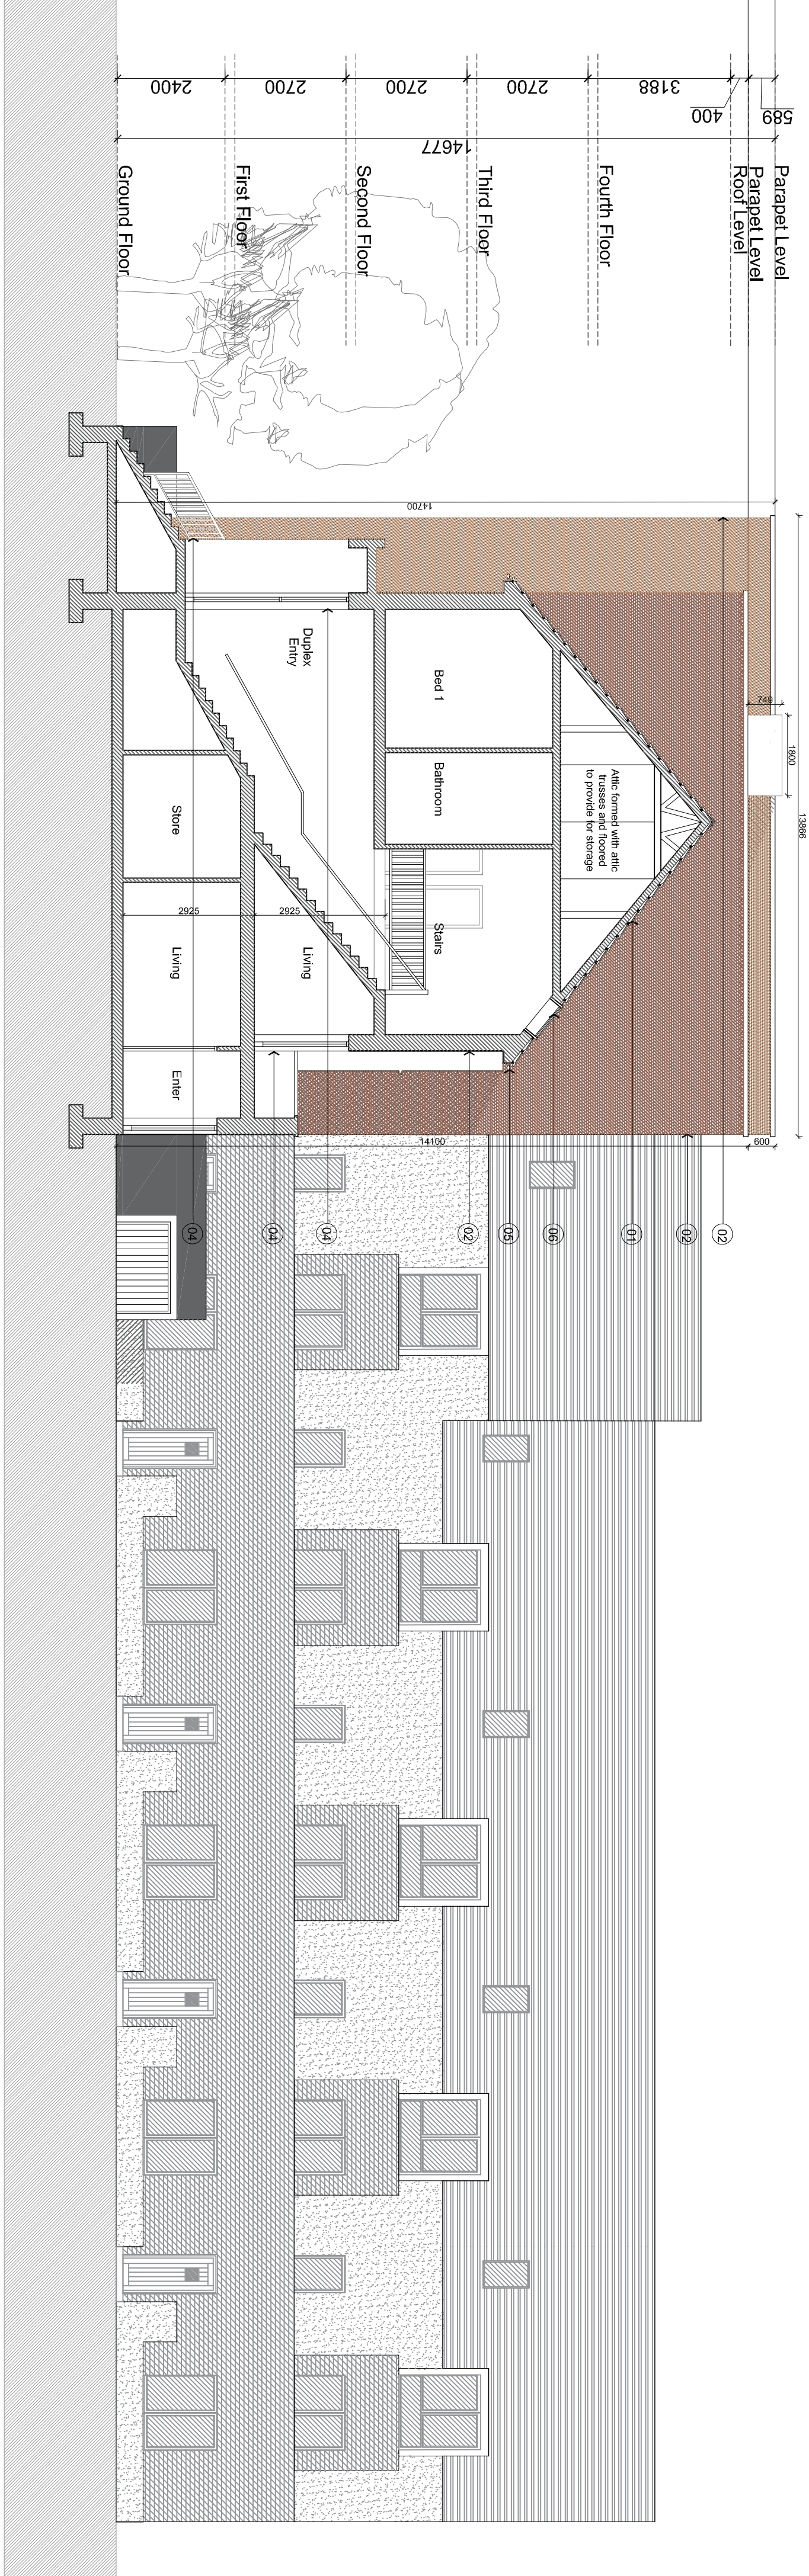

07 WEST ELEVATION AND SECTION
SCALE: 1:100

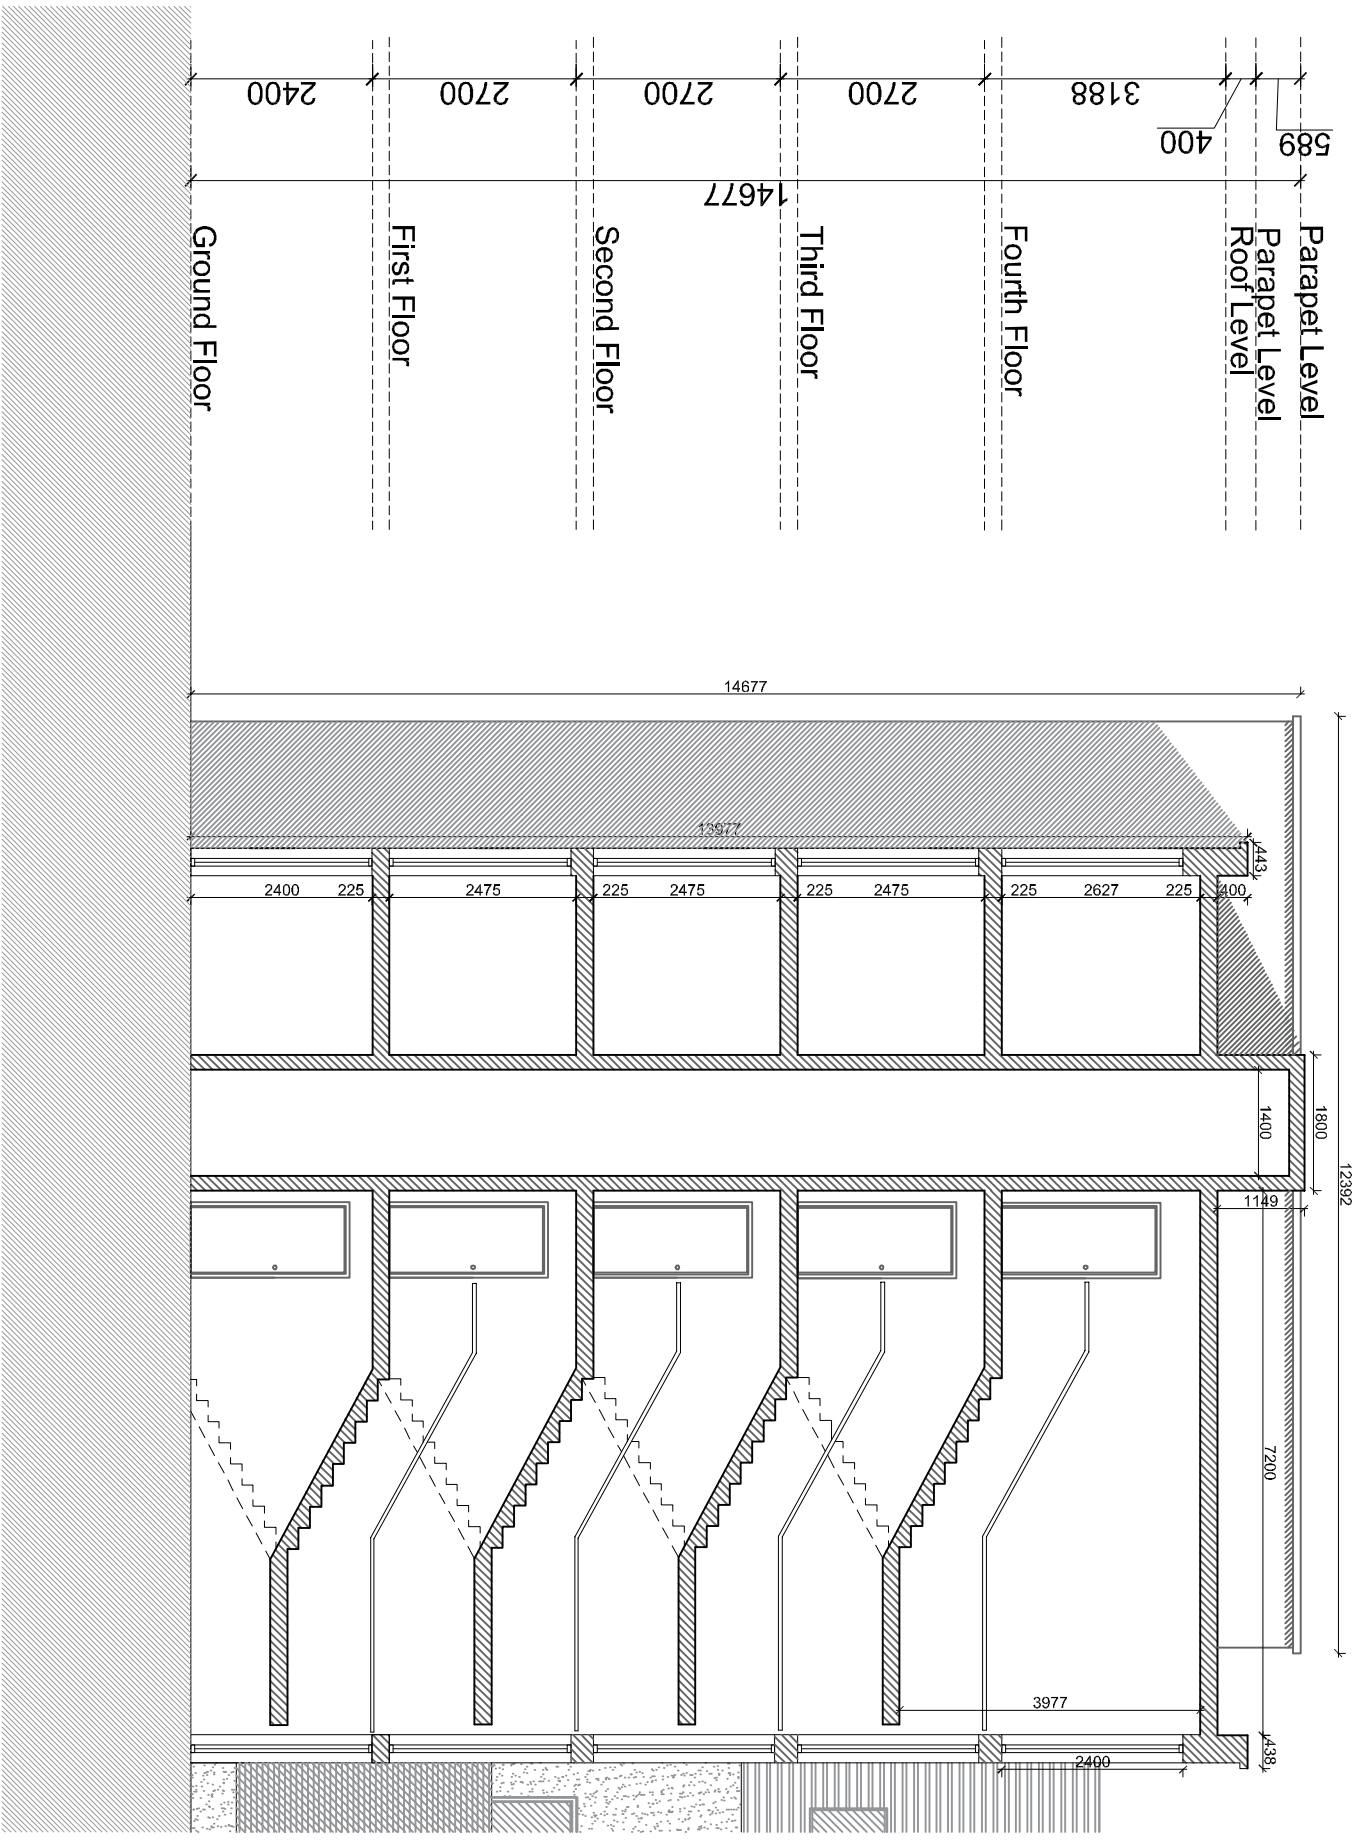

08 SECTION A-A
SCALE: 1:100

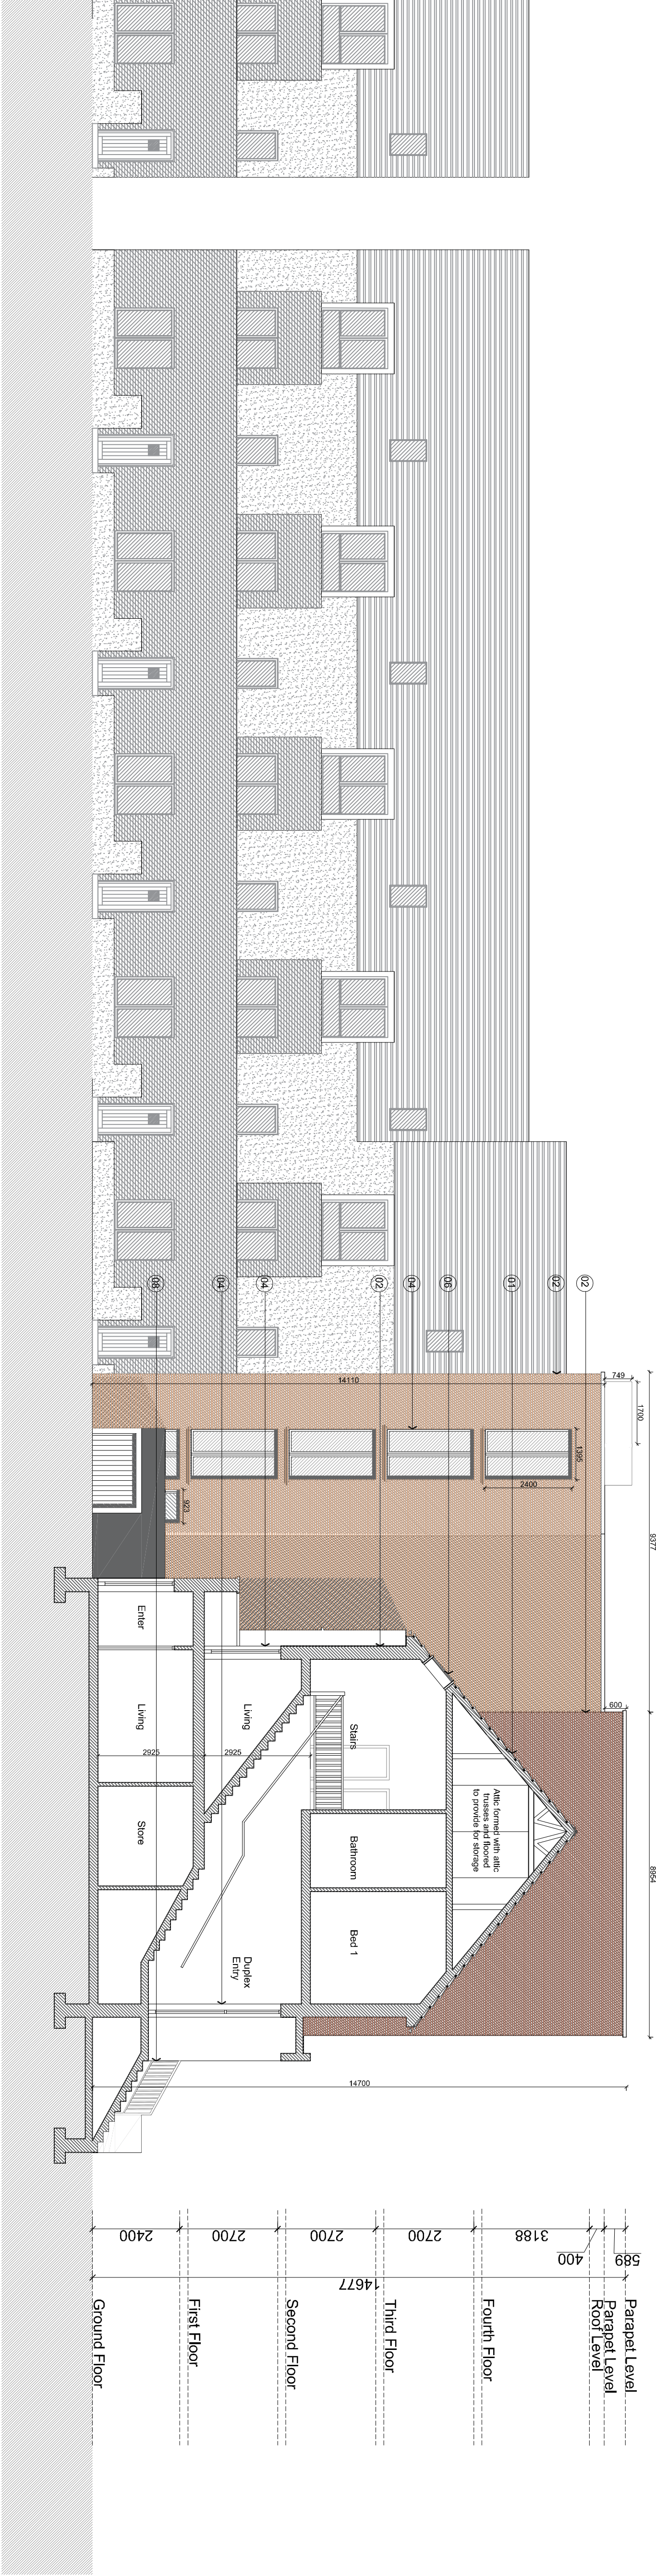

09 NORTH ELEVATION AND SECTION
SCALE: 1:100

The copyright of this drawing is vested with Cosmographie & Wagon Ltd and must not be copied or reproduced without the consent of the company.
Figured dimensions only, to be taken from this drawing. DO NOT SCALE.
All contractors must visit the site and be responsible for checking all setting out dimensions and notifying the architect of any discrepancies prior to any manufacture or construction work.
NOTES:

- Materials Legend**
1. Selected Blue Black Slate or Tiled Roof
 2. Selected Fading Brickwork
 3. Selected Fire Coloured Render finish
 4. Windows / Doors to be selected subject to DEAP Analysis
 5. PVC gutters and rainwater goods to selected colour
 6. Selected Roof Lights
 7. Optional Sloop Panels to M&E design
 8. Painted Metal Railings

Note:
North Point and Finished Floor Level varies refer to Site Masterplan

Rev	Date	Initial	Notes	CHK
A	01/20	AC	Issued for Planning	

PLANNING

Client
Rycroft Homes Ltd

Project
Residential Development
Lands Adjoining Drayton Park,
Kilcock, Co. Kildare

Drawing Title
Apartment Block A1 Duplex K & M Elevations

Drawn	Checked	Project Site	Scale	Date
KR	PU	A1	1:100	Jan 2020
Project No.	Drawing No.	Revision		
17-100	506	A		

