


The copyright of this drawing is vested with Cwobrien & Wagh Ltd and must not be copied or reproduced without the consent of the company.
Figured dimensions only, to be taken from this drawing. DO NOT SCALE.
All contractors must visit the site and be responsible for checking all setting out dimensions and notifying the architect of any discrepancies prior to any manufacture or construction work.
NOTES:

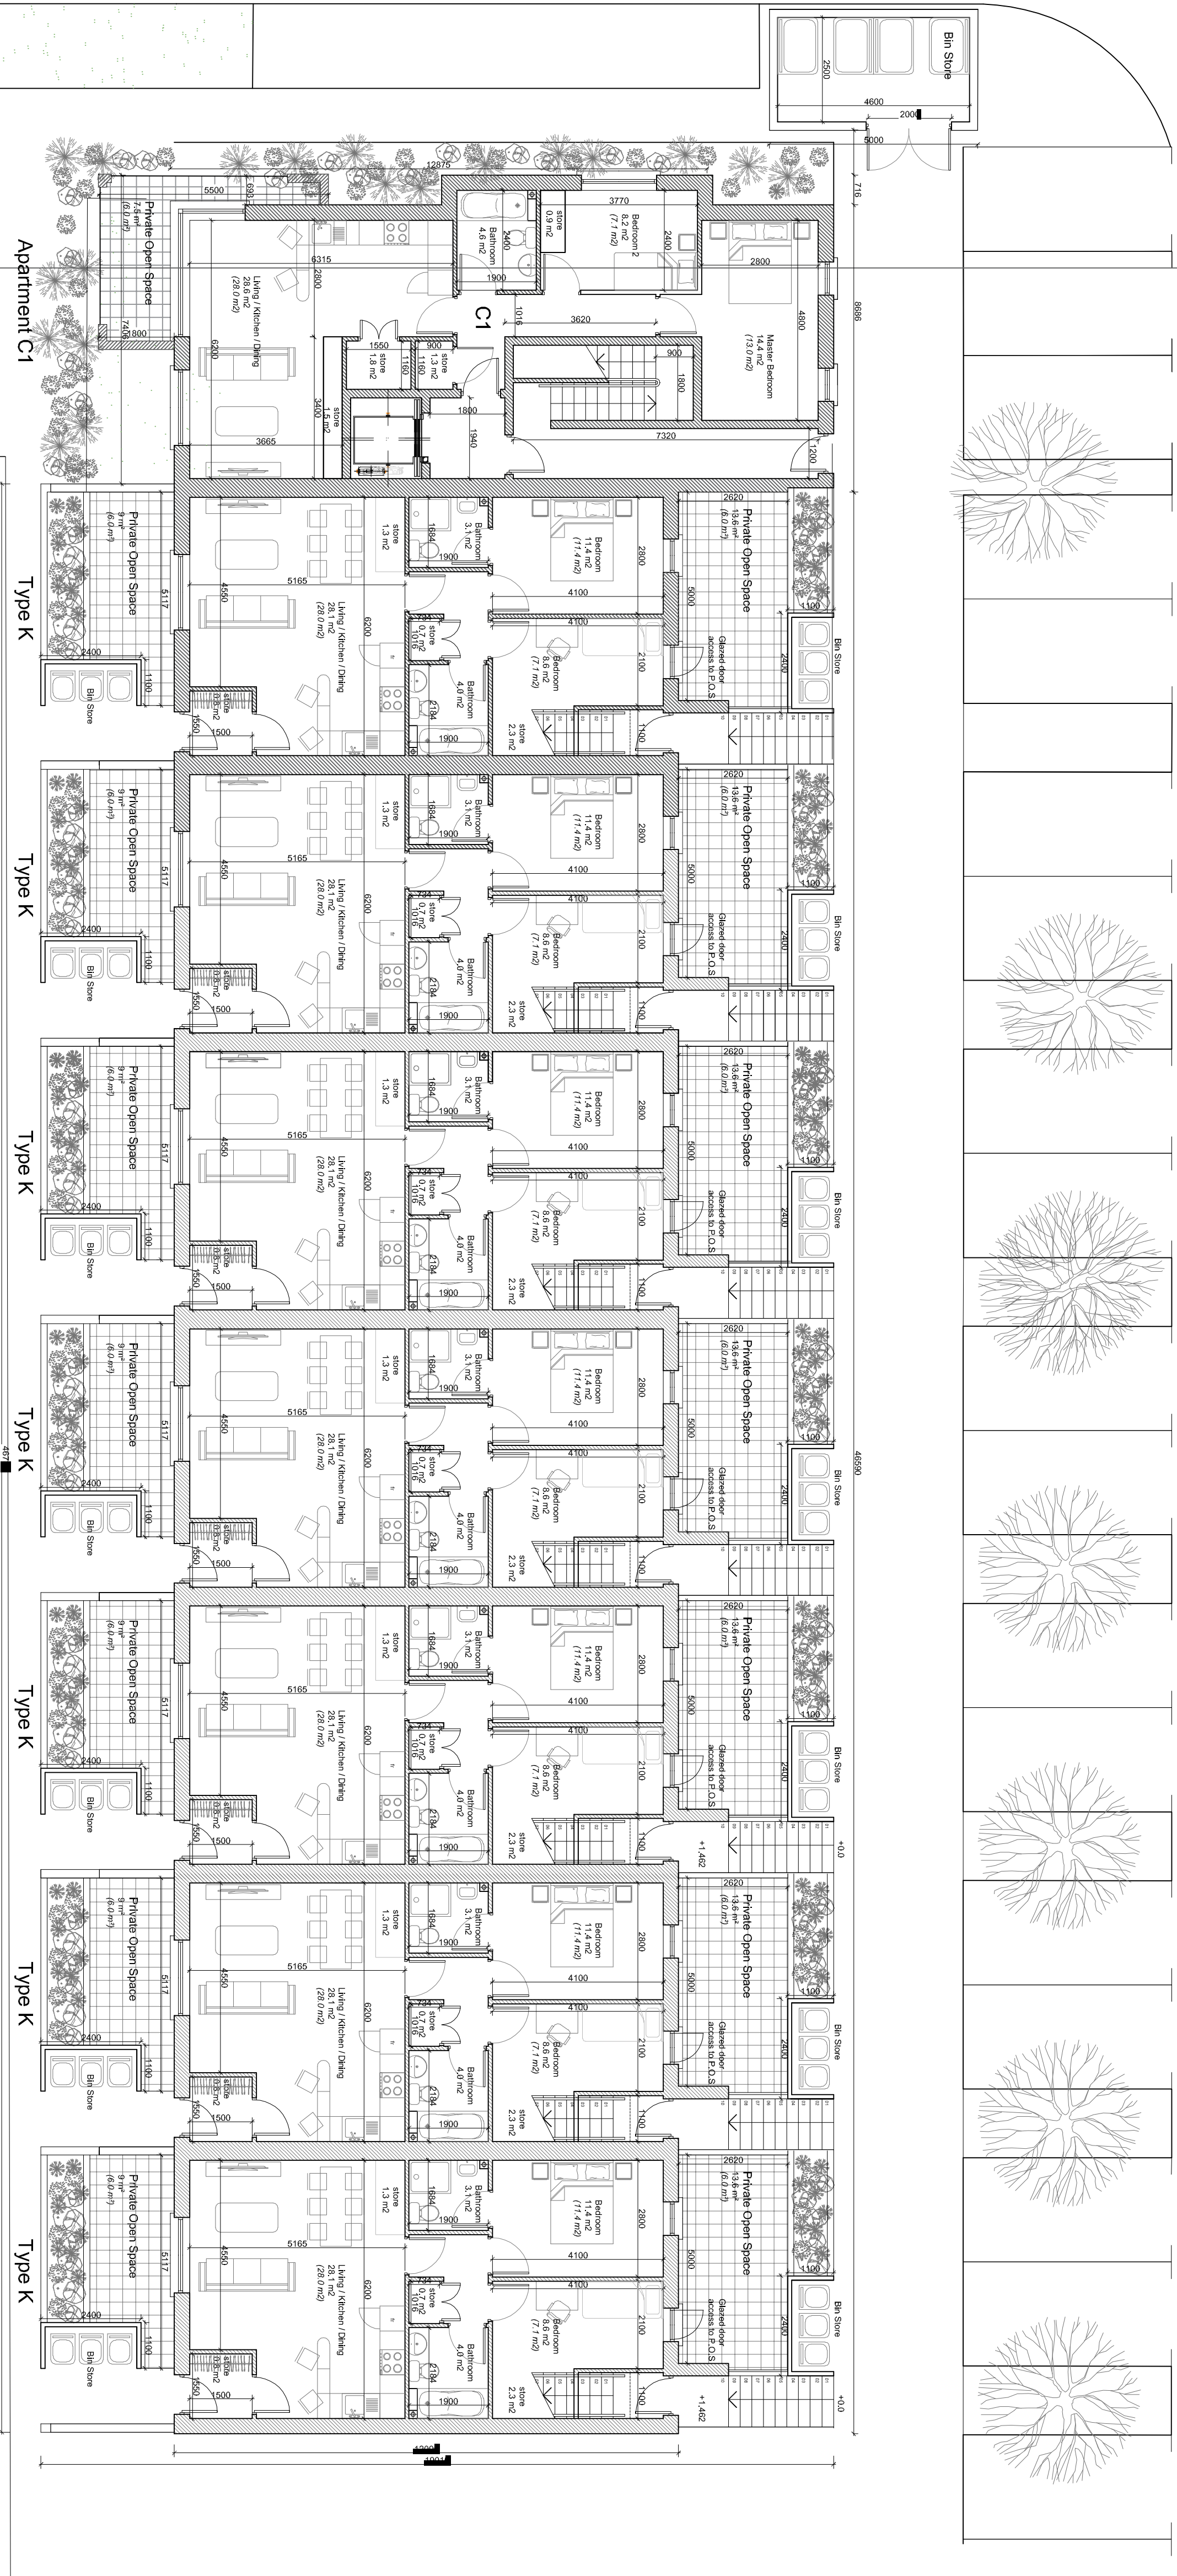

BLOCK C

A



A

Note:
North Point varies
refer to Site Masterplan

PLANNING

A	01/20	AC	Issued for Planning	CHK
Rev	Date	Initial	Notes	

Client
Rycroft Homes Ltd

Project
Residential Development
Lands Adjoining Braydon Park,
Kilcock, Co. Kildare

Drawing Title
Apartment Block C/ Duplex K & M
Ground Floor Plan

Drawn	Checked	Page Size	Scale	Date
KR	PU	A1	1:100	Jan 2020
Project No.	Drawing No.	Revision		
17-100	516	A		




A BLOCK C



02

FIRST FLOOR PLAN
SCALE: 1:100

A BLOCK C

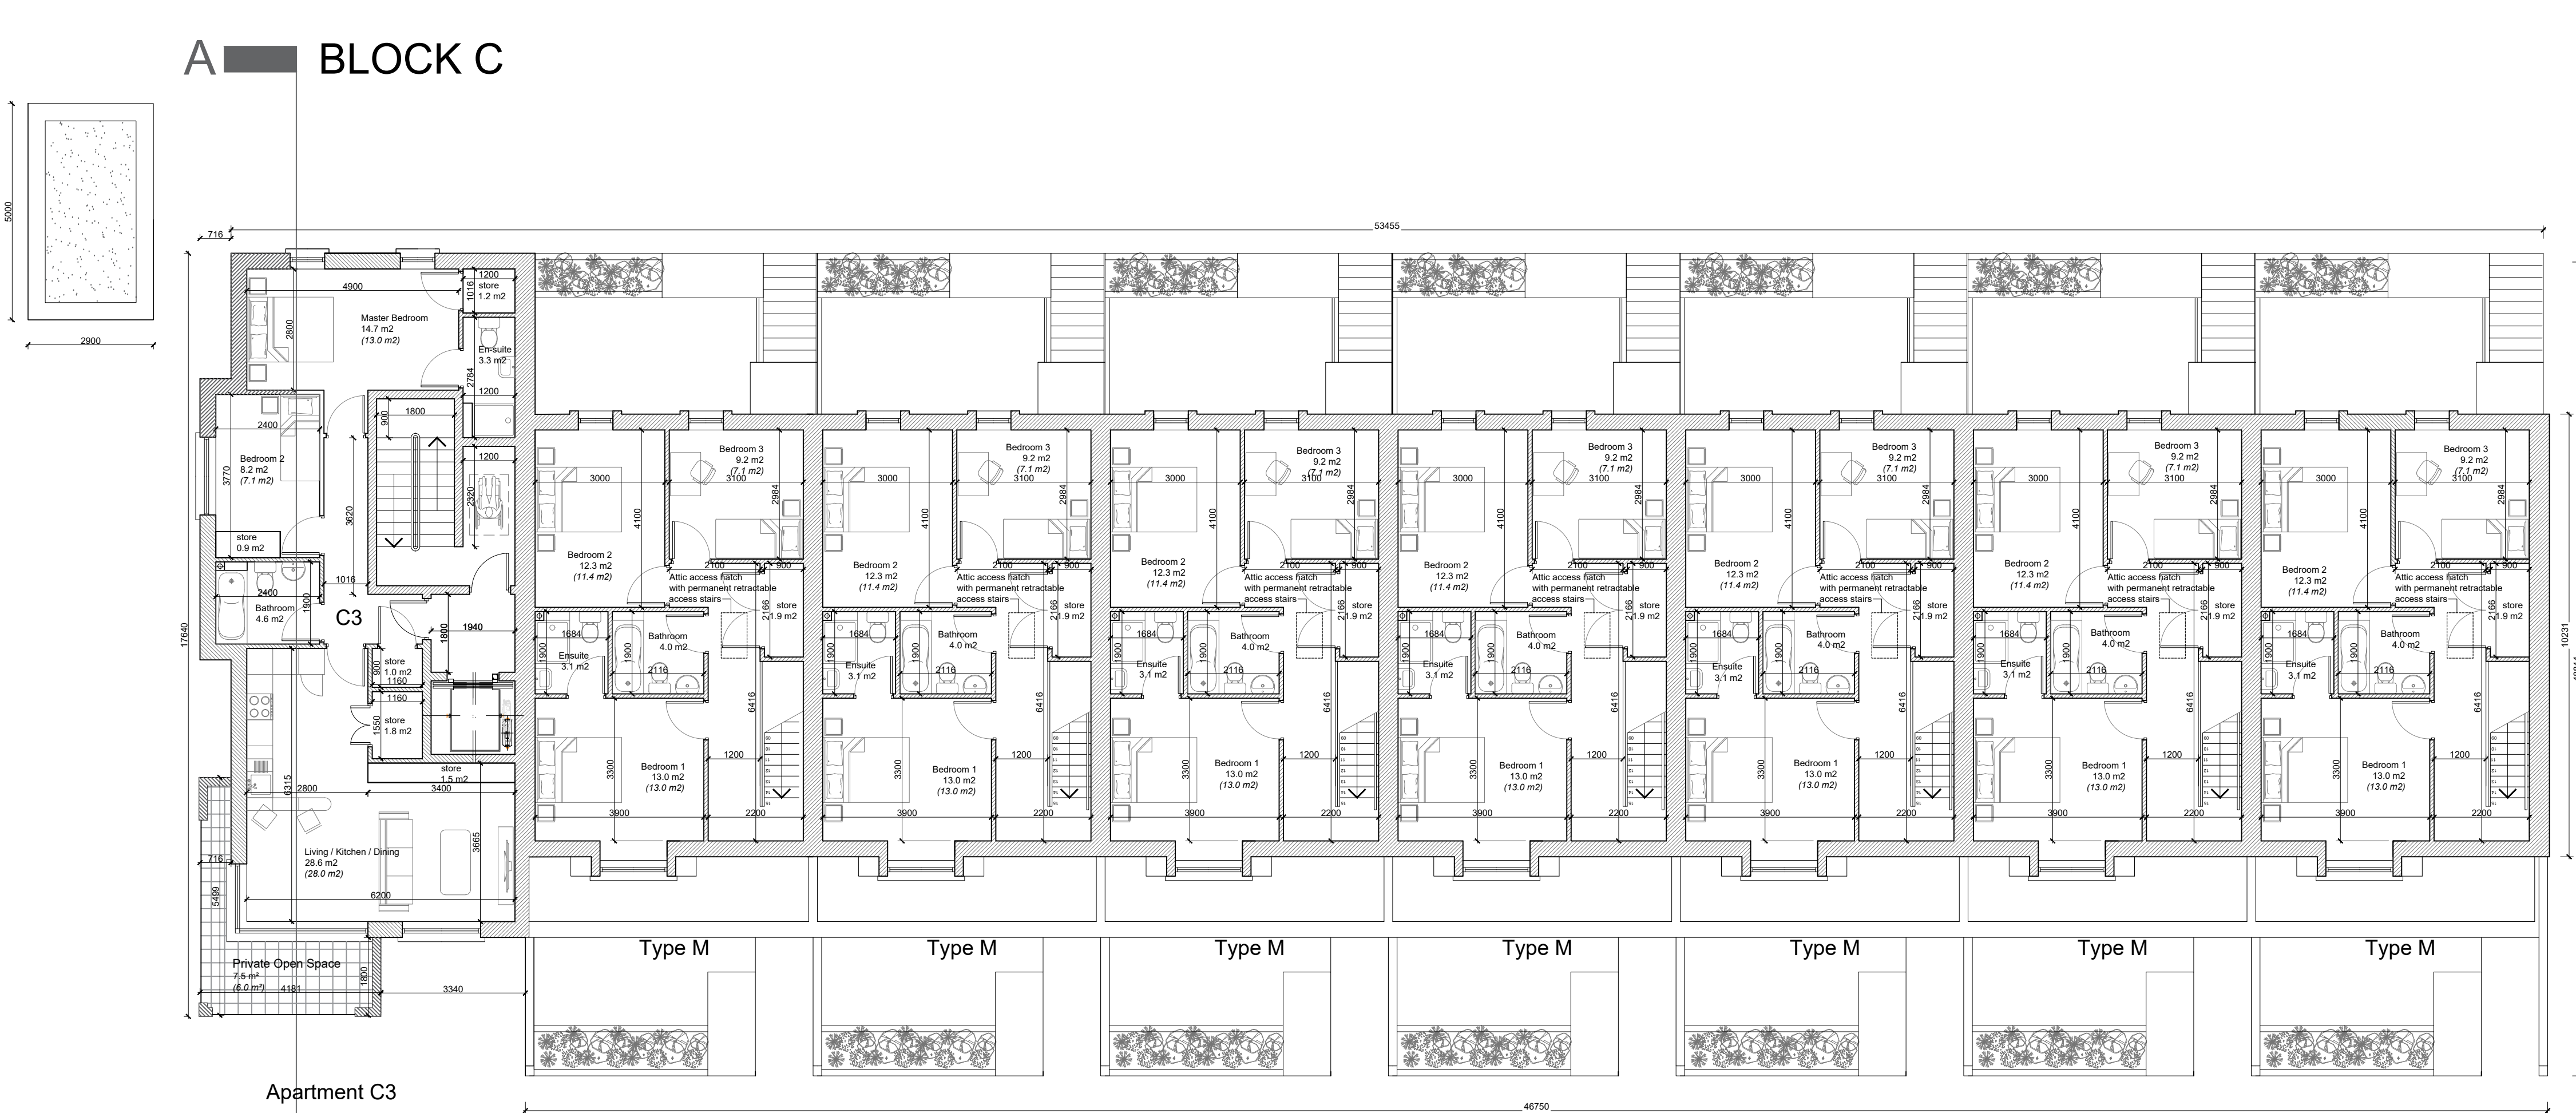

03

SECOND FLOOR PLAN
SCALE: 1:100

Note:
North Point varies
refer to Site Masterplan

A	01/20	AC	Issued for Planning.
Rev	Date	Initial	Notes

Chk

PLANNING

Client

Rycroft Homes Ltd

Project

Residential Development
Lands Adjoining Brayton Park,
Kilcock, Co. Kildare


Drawing Title

Apartment Block C/ Duplex K & M
First and Second Floor Plan

Drawn	Checked	Paper Size	Scale	Date
KR	PU	A1	1:100	Jan 2020
Project No.	Drawing No.	Revision		
17-100	517	A		

C+W O'BRIEN
ARCHITECTS
No.1 Sarsfield Quay, Dublin 7, D07 R9FH
t: 01 518 0170 e: admin@cwarchitects.ie
Dublin | London | Warwick | Manchester
www.cwarchitects.ie


BLOCK C

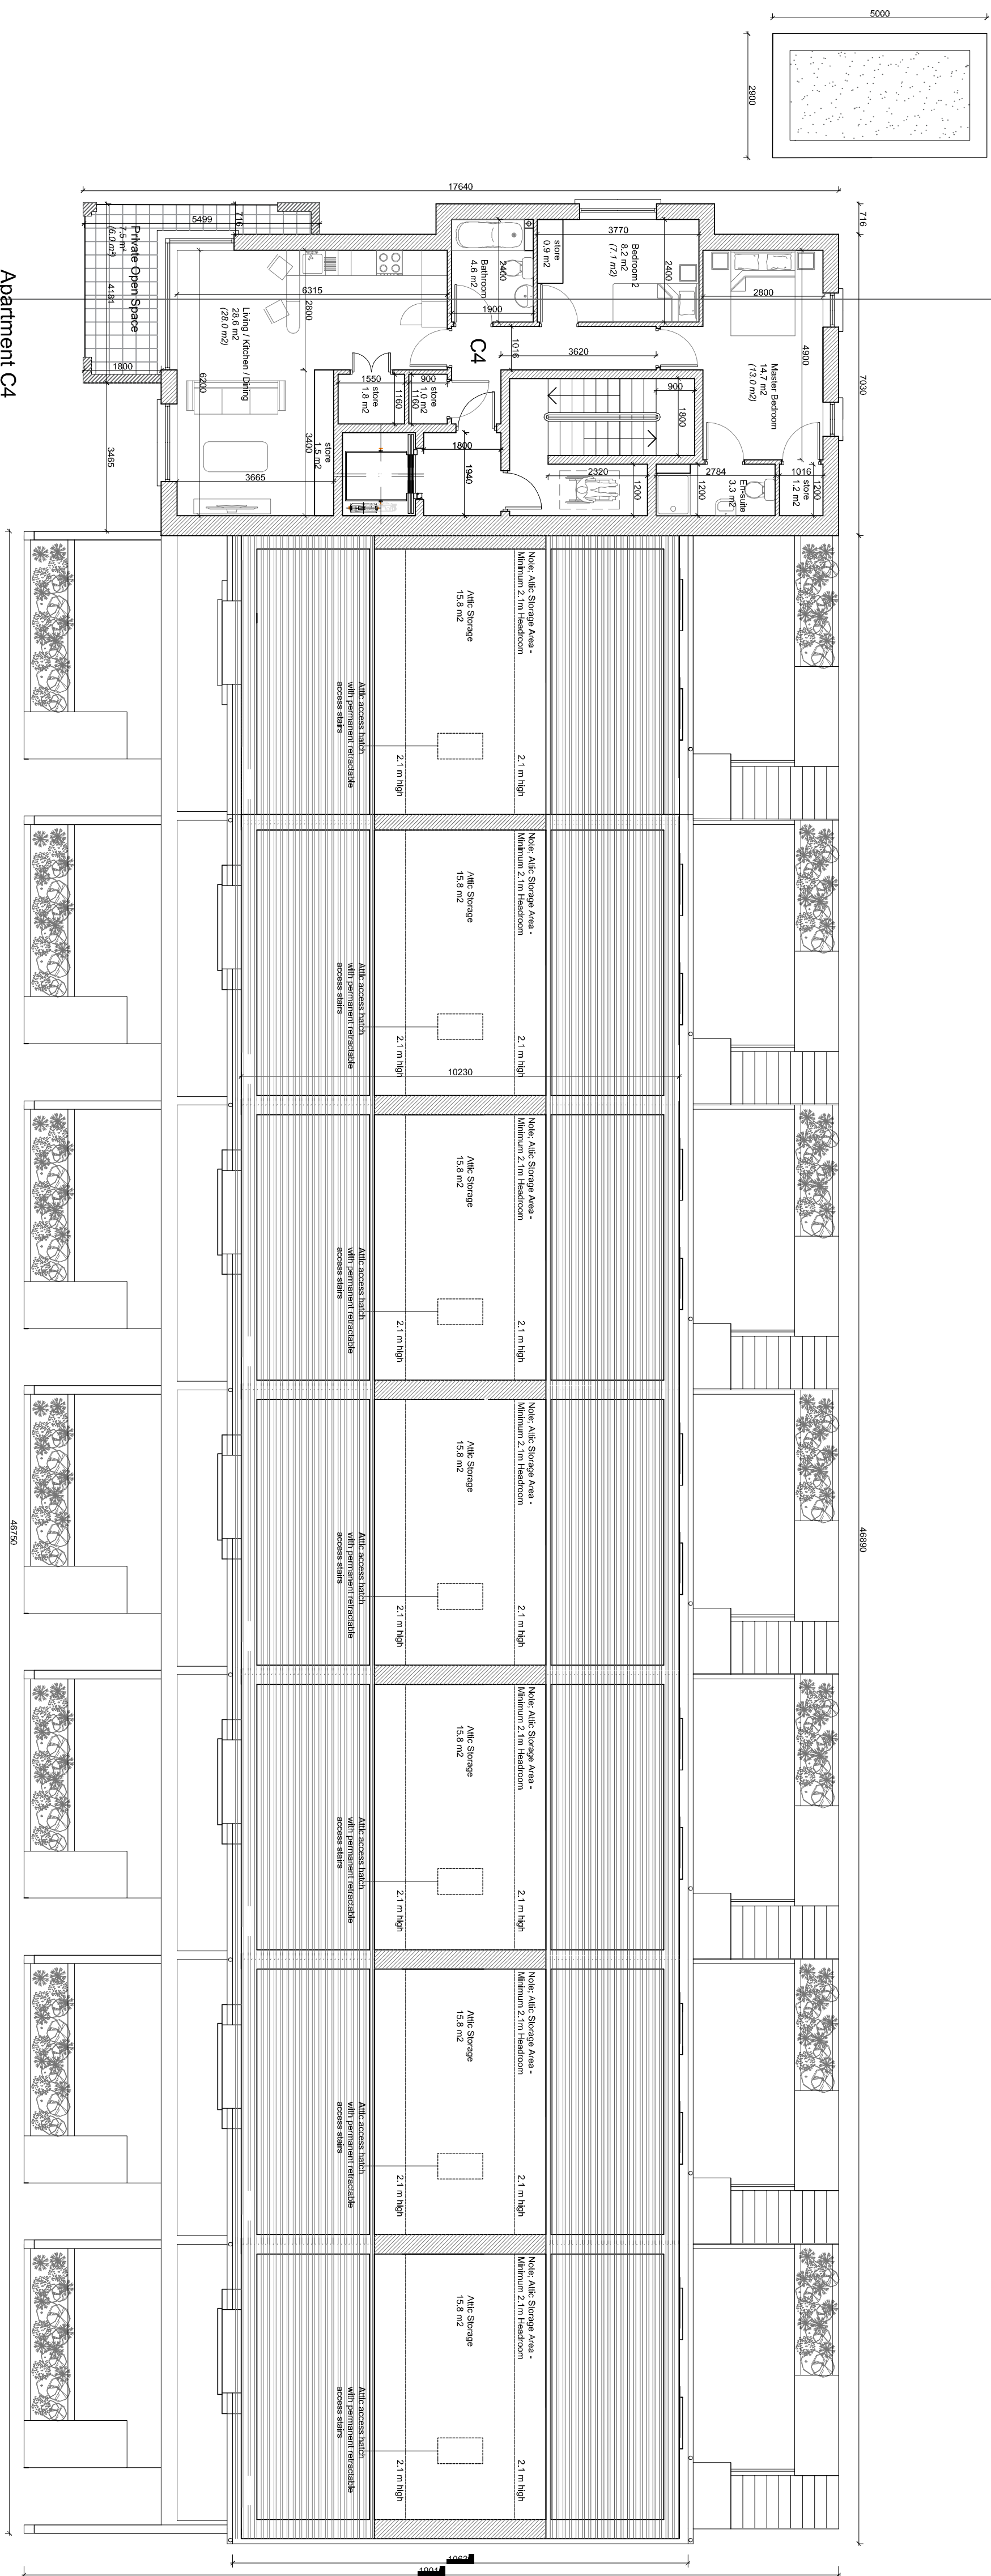

04 THIRD FLOOR PLAN

SCALE: 1:100

BLOCK C

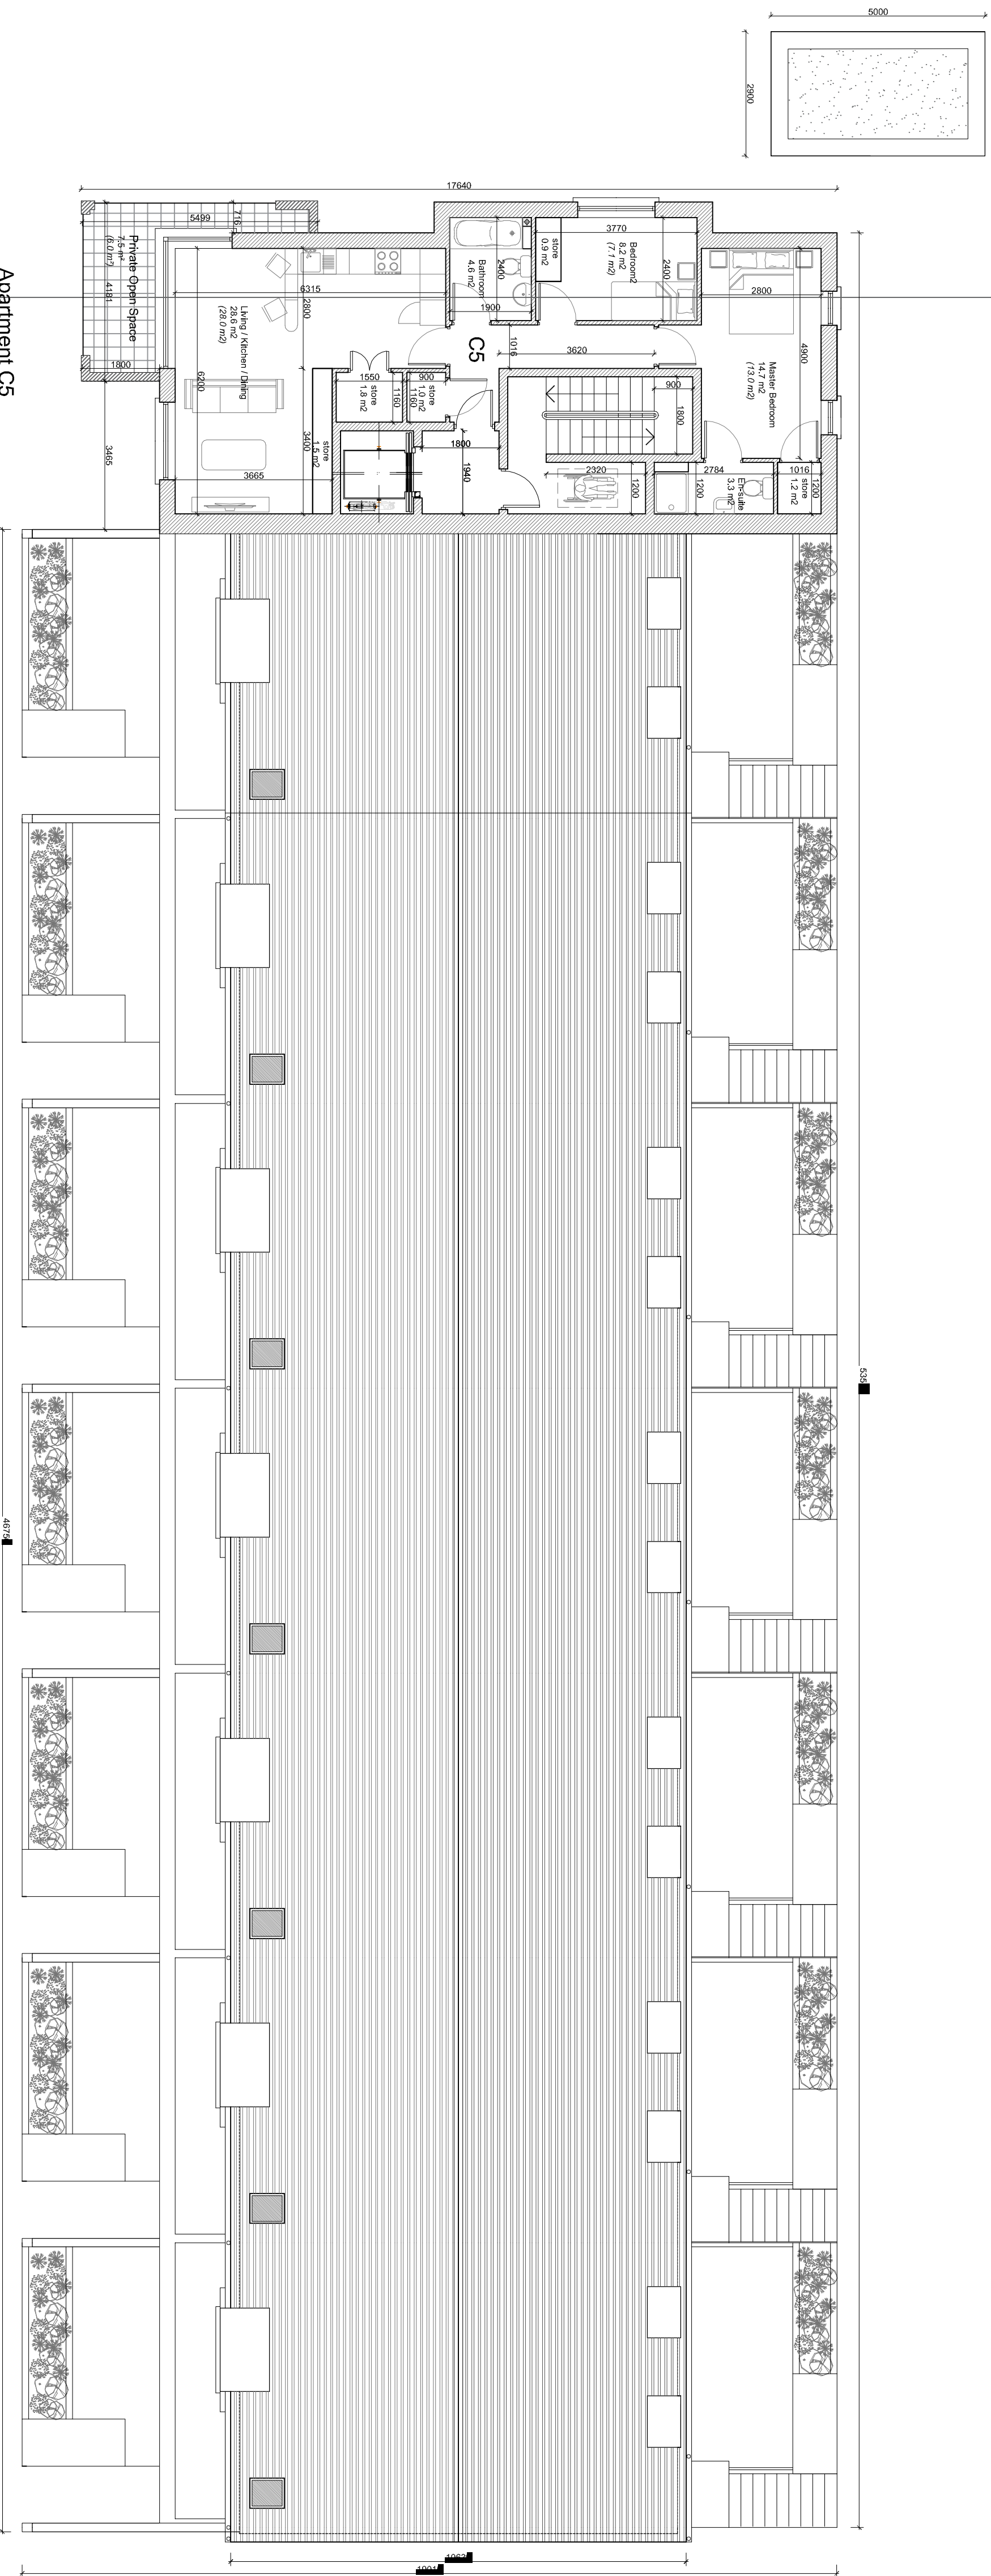


05

FOURTH FLOOR PLAN

SCALE: 1:100

The copyright of this drawing is vested with COWO'BRIEN & WRIGHT Ltd and must not be copied or reproduced without the consent of the company.
Figured dimensions only to be taken from the drawing DO NOT SCALE.
All contractors must visit the site and be responsible for checking all setting out dimensions and notifying the architect of any discrepancies prior to any manufacture or construction work.
NOTES:

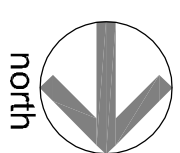


Note:
North Point varies
refer to Site Masterplan

PLANNING


Client	Rycroft Homes Ltd			
Project	Residential Development Lands Adjoining Brayton Park, Kilcock, Co. Kildare			
Drawing Title	Apartment Block C/ Duplex K & M Third and Fourth Floor Plan			
Drawn	Checked	Project Stage	Scale	Date
KR	PU	A1	1:100	Jan 2020
Project No.	Drawing No.			Revision
17-100	518			A

The copyright of this drawing is vested with Cossaphane & Wright Ltd and must not be copied or reproduced without the consent of the company.
Figured dimensions only to be taken from this drawing. DO NOT SCALE.
All contractors must visit the site and be responsible for checking all setting out dimensions and notifying the architect of any discrepancies prior to any manufacture or construction work.

NOTES:

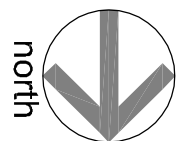

BLOCK C

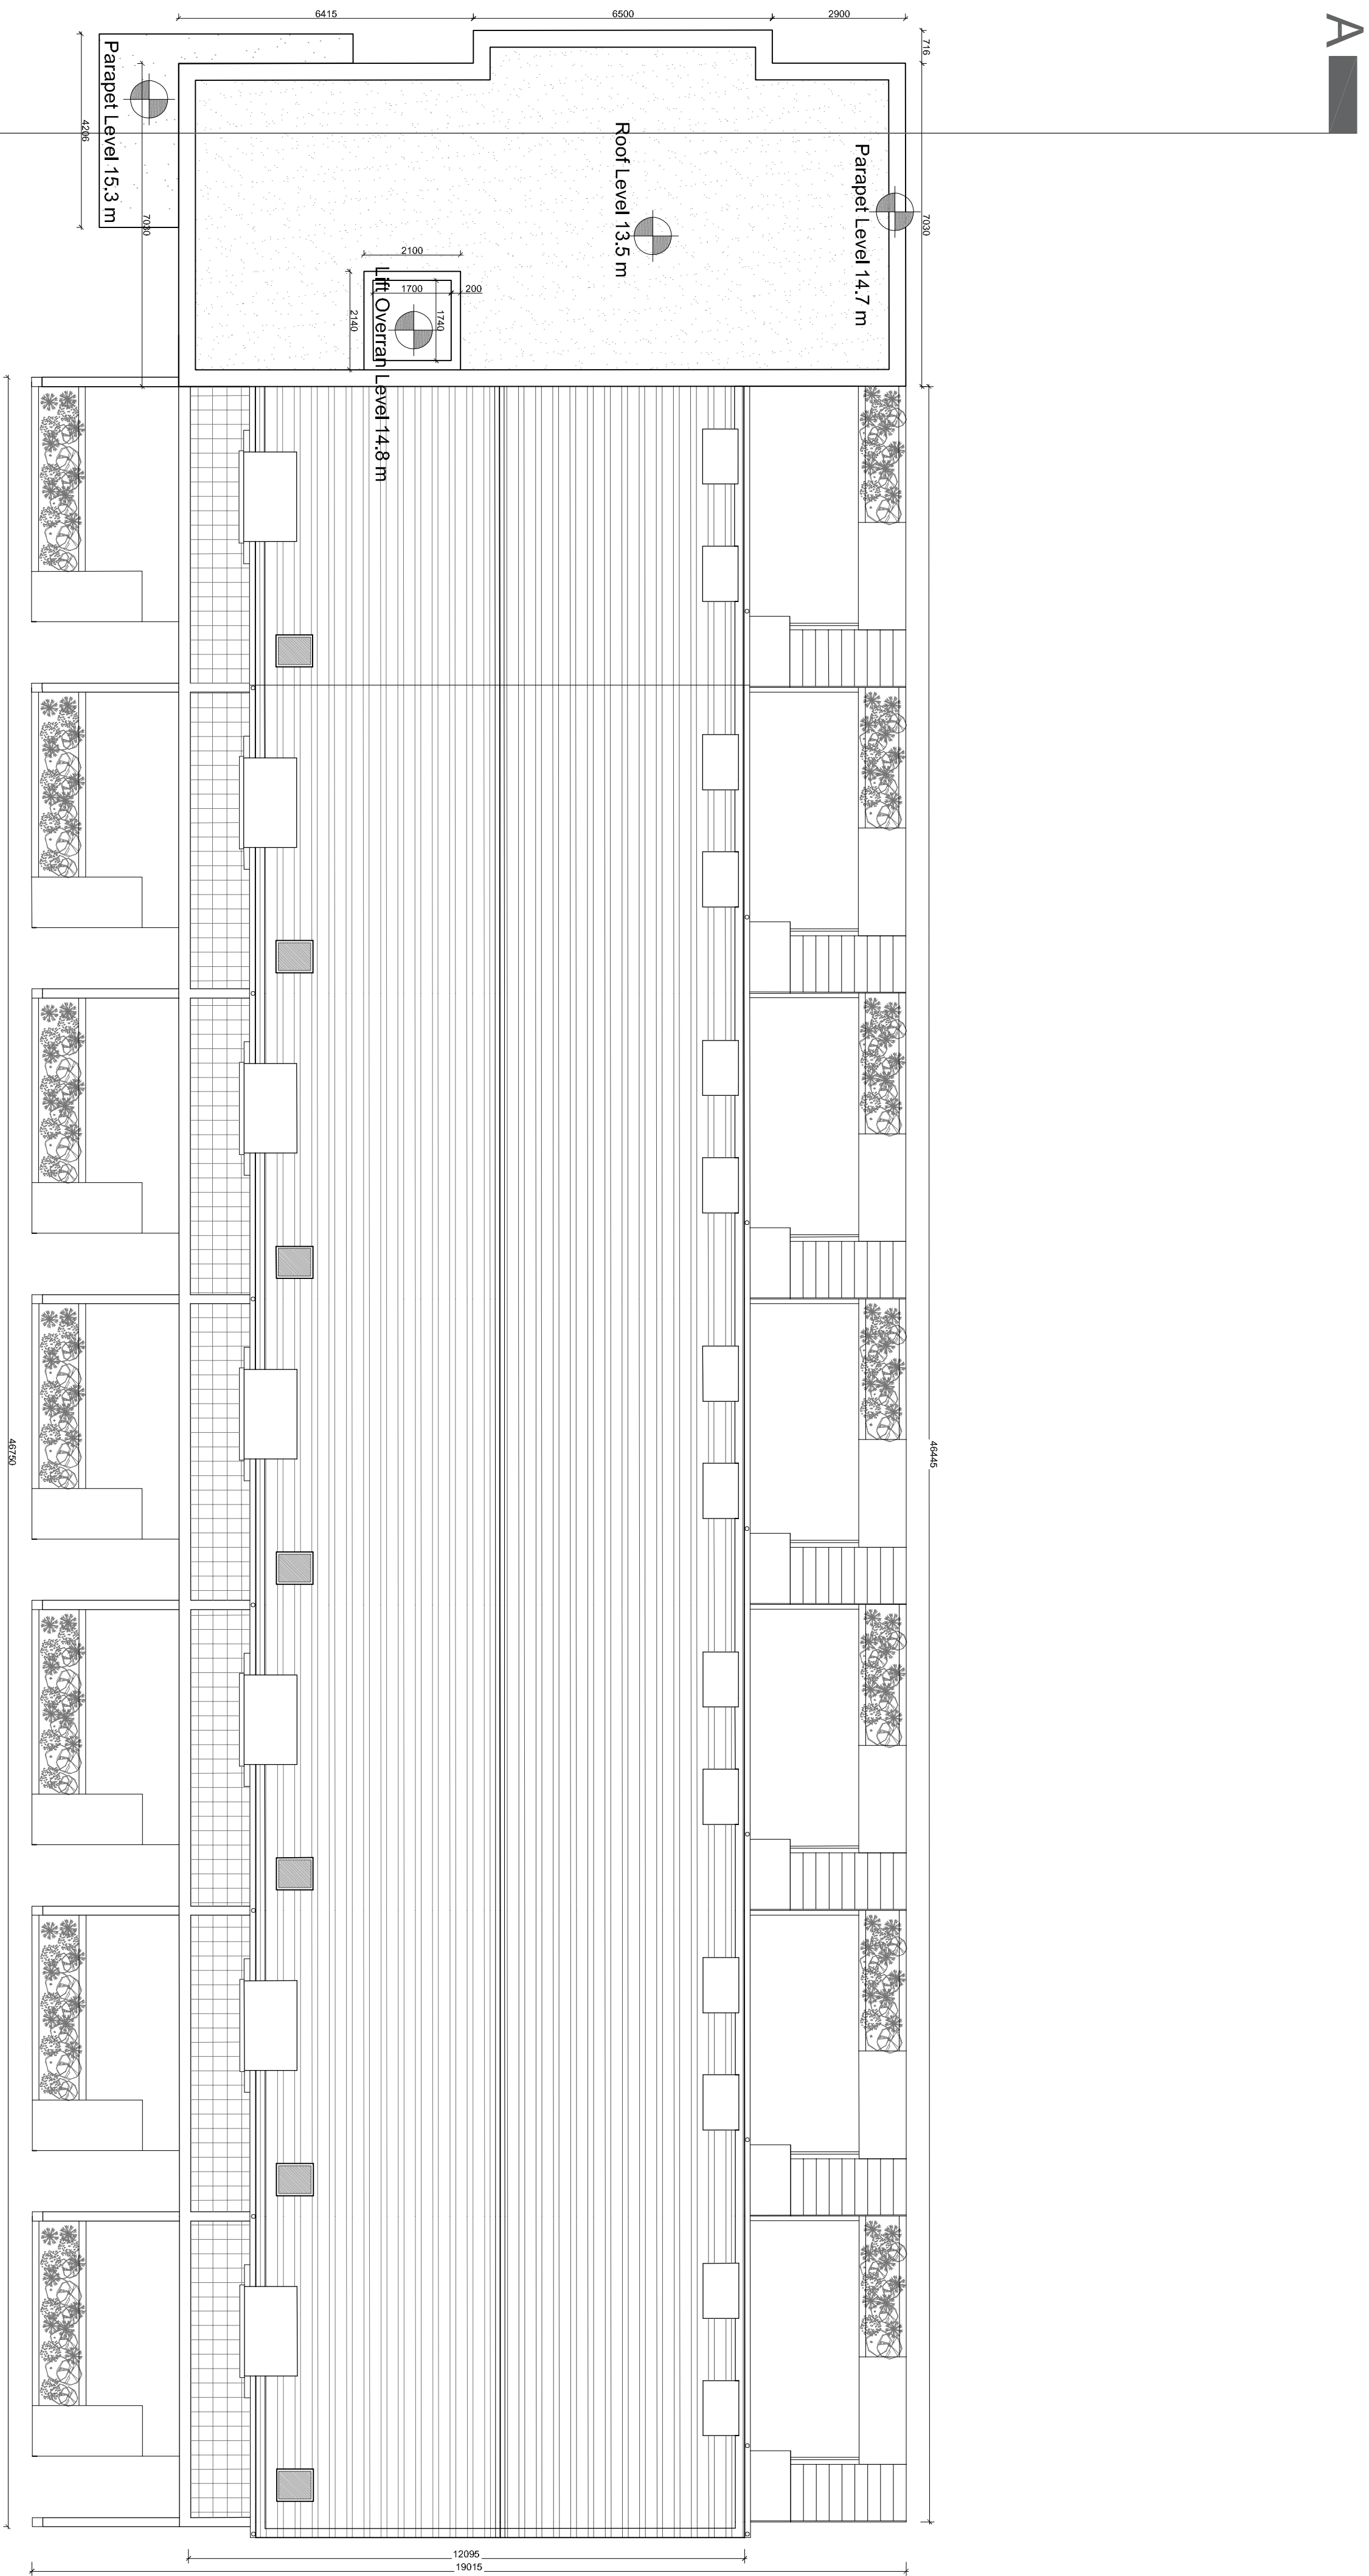

Note:
North Point varies
refer to Site Masterplan

A	01/20	AC	Issued for Planning:	CHK
Rev	Date	Initial	Notes	

PLANNING

Client				
Rycroft Homes Ltd				
Project				
Residential Development				
Lands Adjoining Brayton Park,				
Kilcock, Co. Kildare				
Drawing Title				
Apartment Block C/ Duplex K & M				
Roof Plan				


Drawn	Checked	Project Size	Scale	Date
KR	PU	A1	1:100	Jan 2020
Project No.		Drawing No.		Revision
17-100		519		A

BLOCK C



07 WEST ELEVATION
SCALE: 1:100

BLOCK C

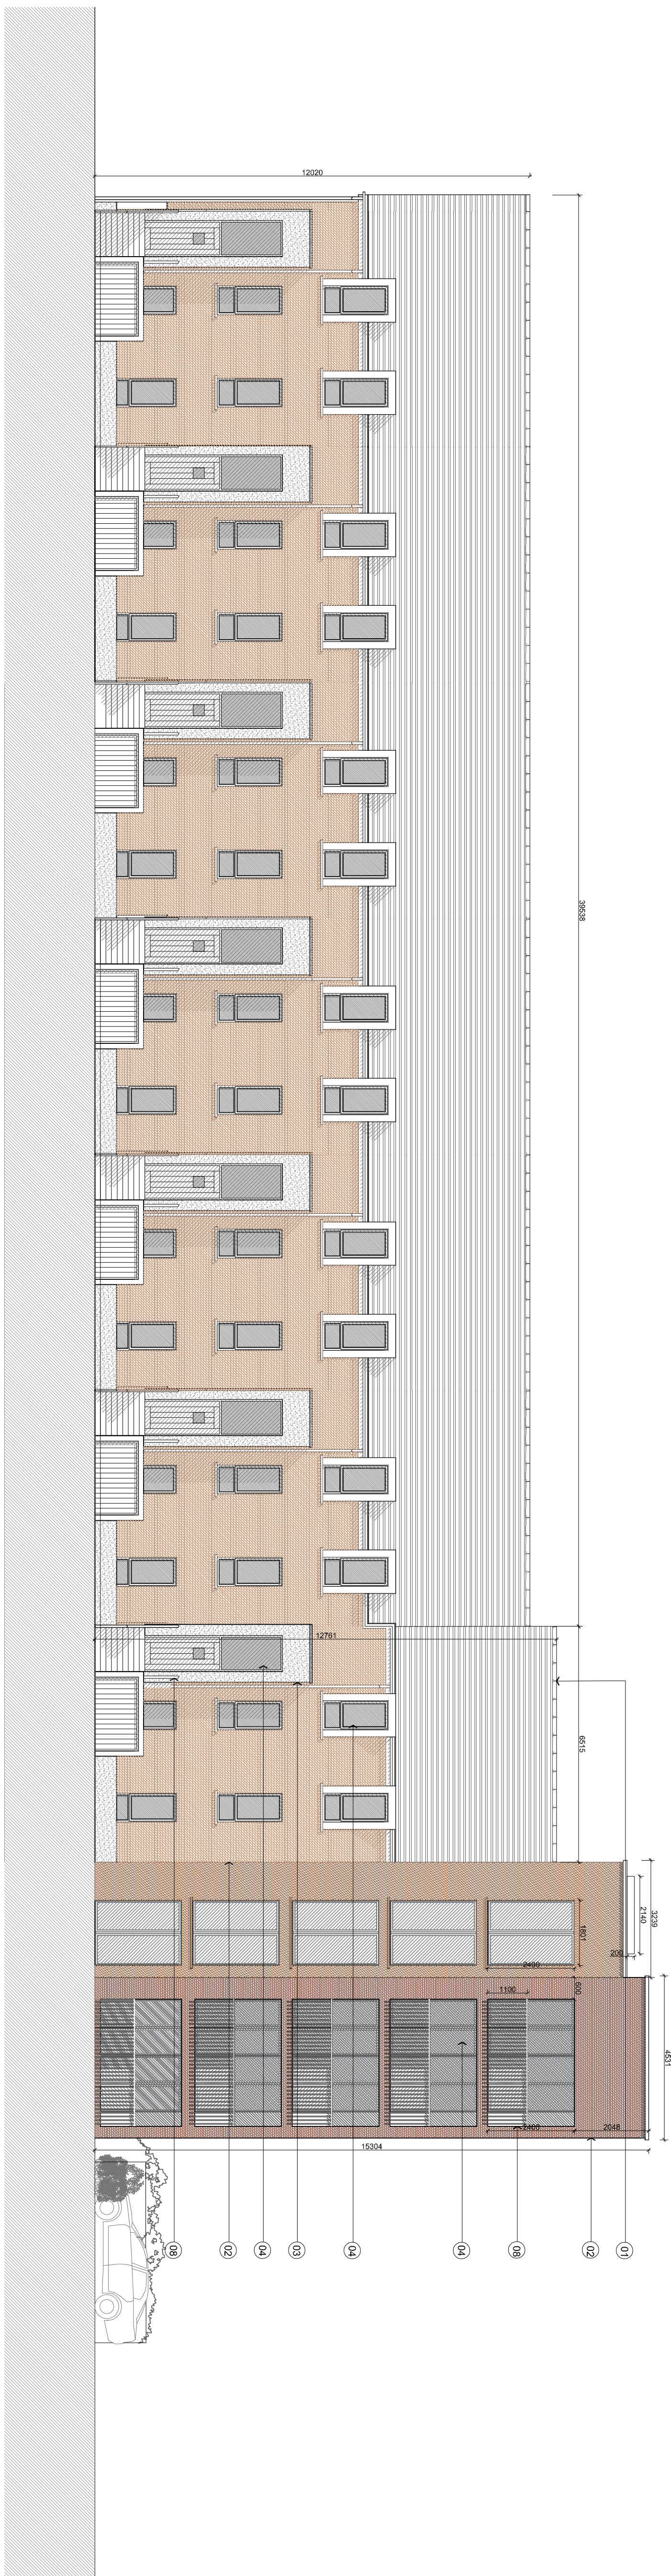

08 EAST ELEVATION
SCALE: 1:100

The copyright of this drawing is vested with, Conscripting & Wright Ltd and must not be copied or reproduced without the consent of the company.
Figured dimensions only to be taken from this drawing DO NOT SCALE out dimensions and notify the architect of any discrepancies prior to any manufacture or construction work.
NOTES:

Materials Legend

1. Selected Blue Black Slate or Tiled Roof
2. Selected Facing Brickwork
3. Selected Pre Coloured Render finish
4. Windows / Doors to be selected subject to DEAP Analysis
5. PVC gutters and rainwater goods to selected colour
6. Selected Roof Lights
7. Optional Slar Panels to M&E design
8. Painted Metal Railings
9. Zinc Cladding


A	07/19	AC	Issued for Planning	CHK
Rev	Date	Initial	Notes	

PLANNING


Client				
Rycroft Homes Ltd				
Project				
Residential Development Lands Adjoining Brayton Park, Kilcock, Co. Kildare				
Drawing Title				
Apartment Block C/ Duplex K & M Elevations				

Drawn	Checked	Project Size	Scale	Date
KR	PU	A1	1:100	July 2019
Project No.		Drawing No.		Revision
17-100		520		A


BLOCK C

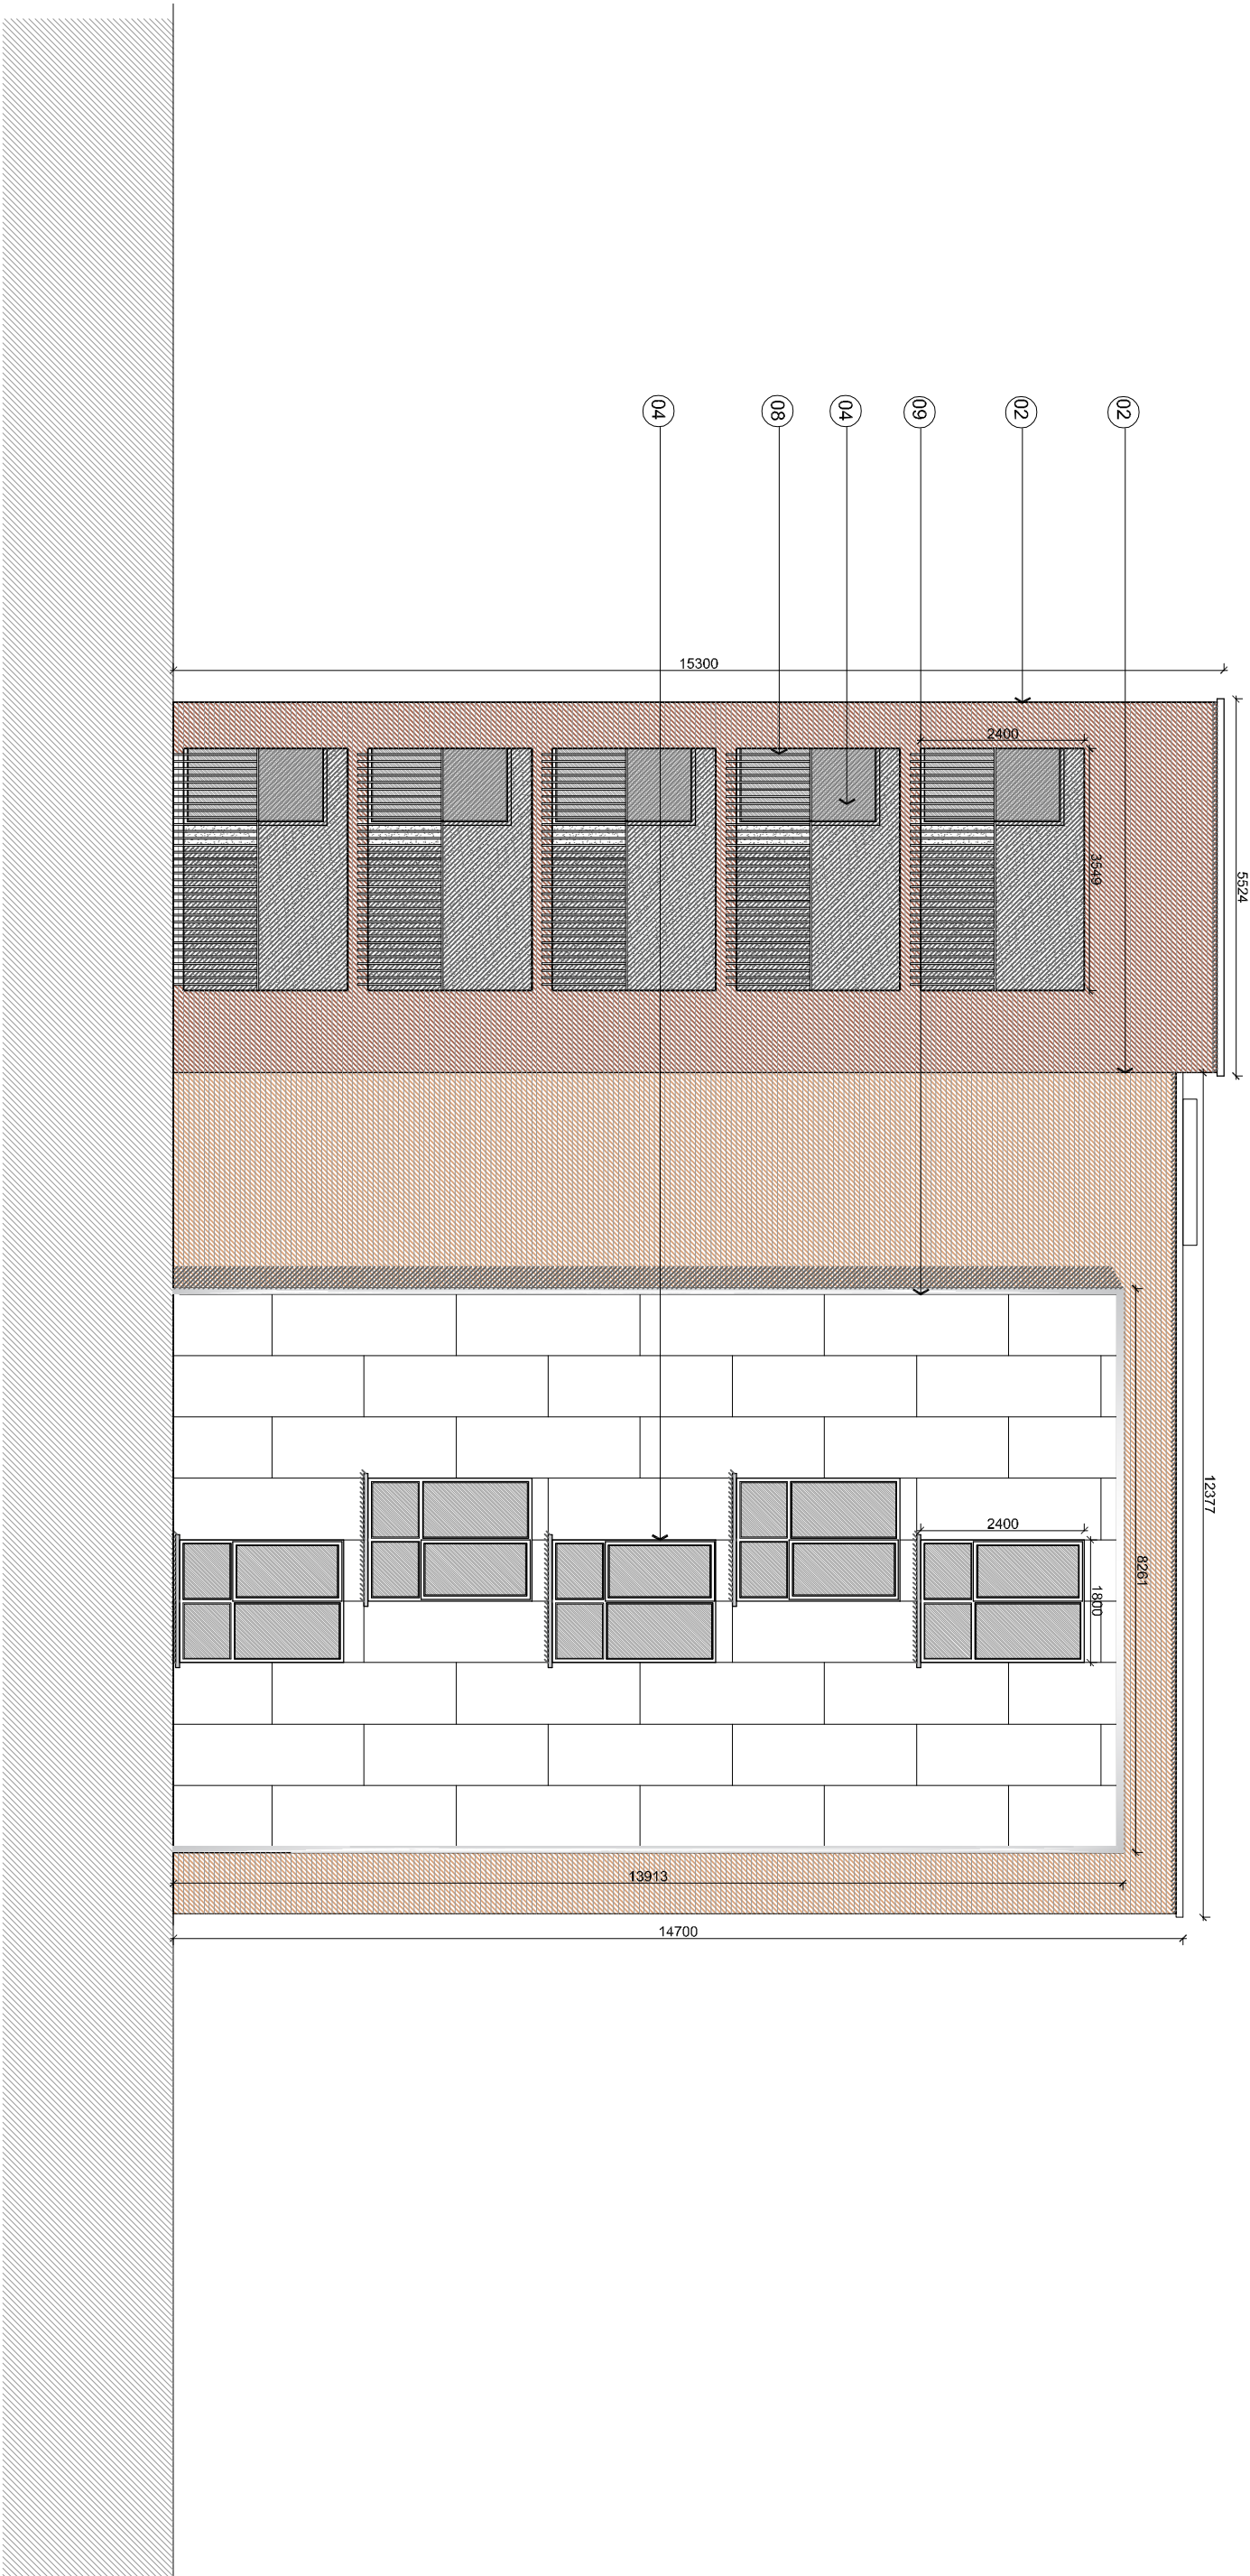

09 NORTH ELEVATION
SCALE: 1:100

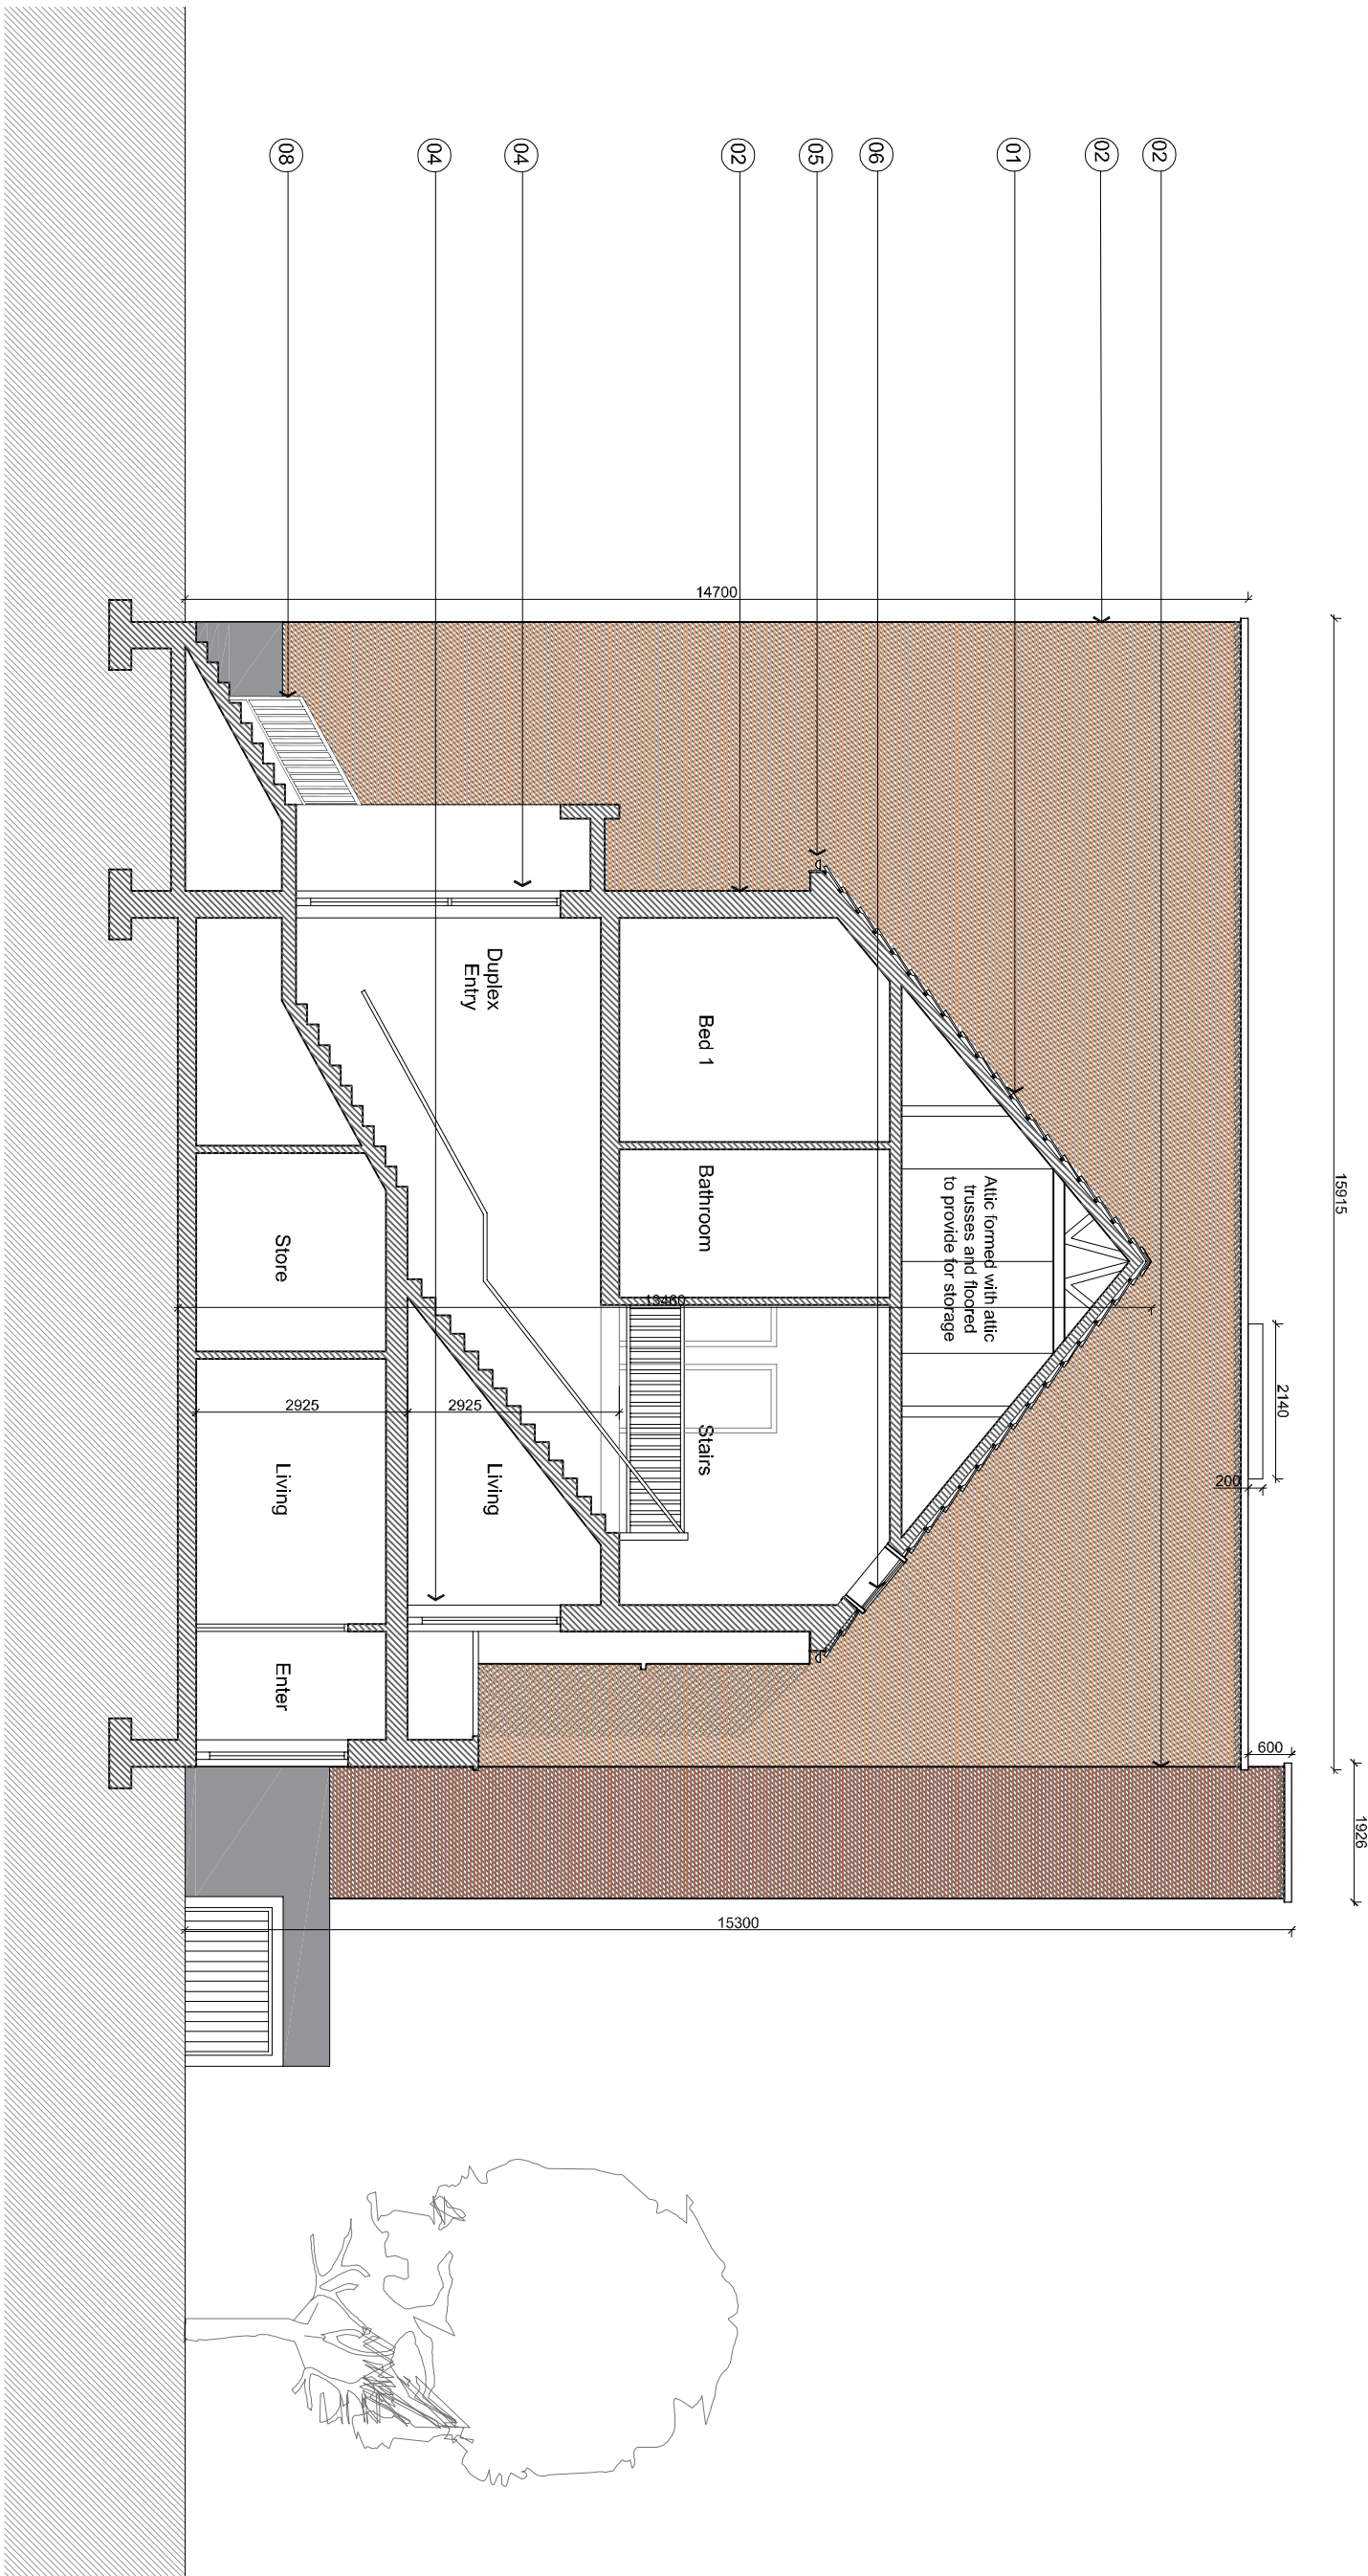

10 SOUTH ELEVATION
SCALE: 1:100

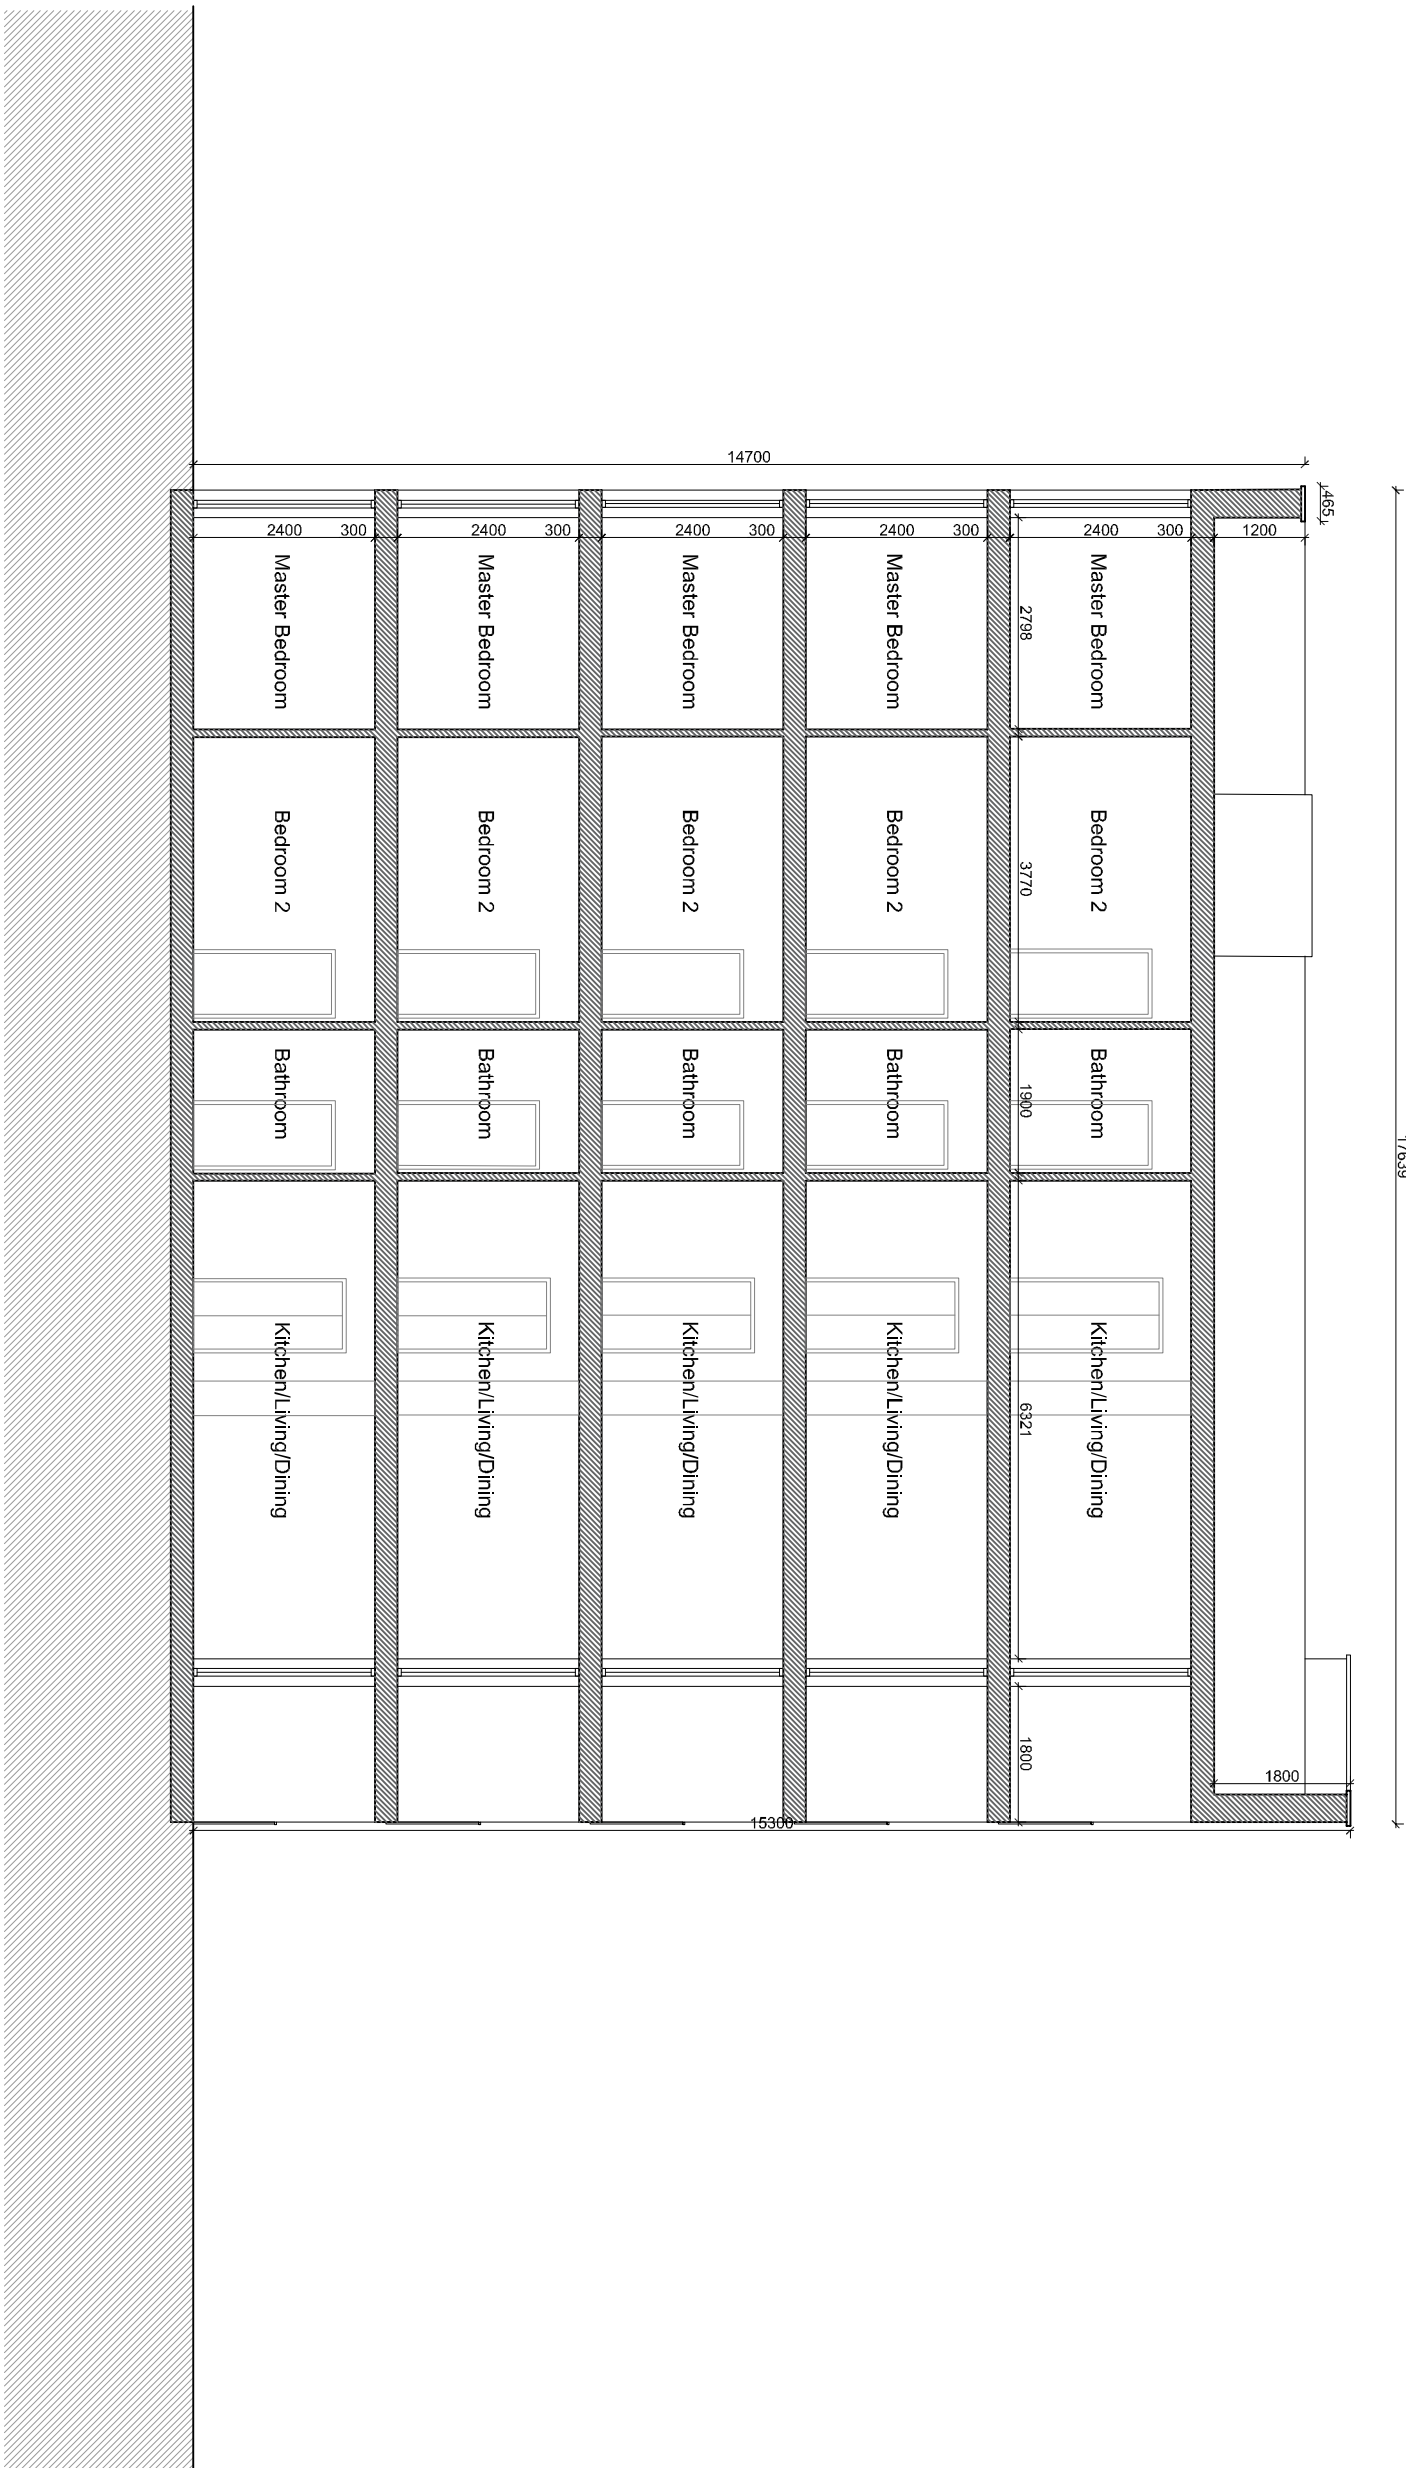

11 SECTION A-A
SCALE: 1:100

The copyright of this drawing is vested with Cwobrien & Wagh Ltd and must not be copied or reproduced without the consent of the company.
Figured dimensions only to be taken from this drawing. DO NOT SCALE.
All contractors must visit the site and be responsible for checking all setting out dimensions and notifying the architect of any discrepancies prior to any manufacture or construction work.
NOTES:

Materials Legend

1. Selected Blue Black Slate or Tiled Roof
2. Selected Fading Brickwork
3. Selected Pre Coloured Render finish
4. Windows / Doors to be selected subject to DEAP Analysis
5. PVC gutters and rainwater goods to selected colour
6. Selected Roof Lights
7. Optional Sloop Panels to M&E design
8. Painted Metal Railings
9. Zinc Cladding

Note:
North Point varies
refer to Site Masterplan

Rev	Date	Initial	Notes	CHK
A	01/20	AC	Issued for Planning	

PLANNING

Client	Rycroft Homes Ltd
Project	Residential Development Lands Adjoining Braydon Park, Kilcock, Co. Kildare
Drawing Title	Apartment Block C/ Duplex K & M Section and Elevations

Drawn	Checked	Project Status	Scale	Date
KR	PU	A1	1:100	Jan 2020
Project No.	Drawing No.	Revision		
17-100	521	A		