


BLOCK E

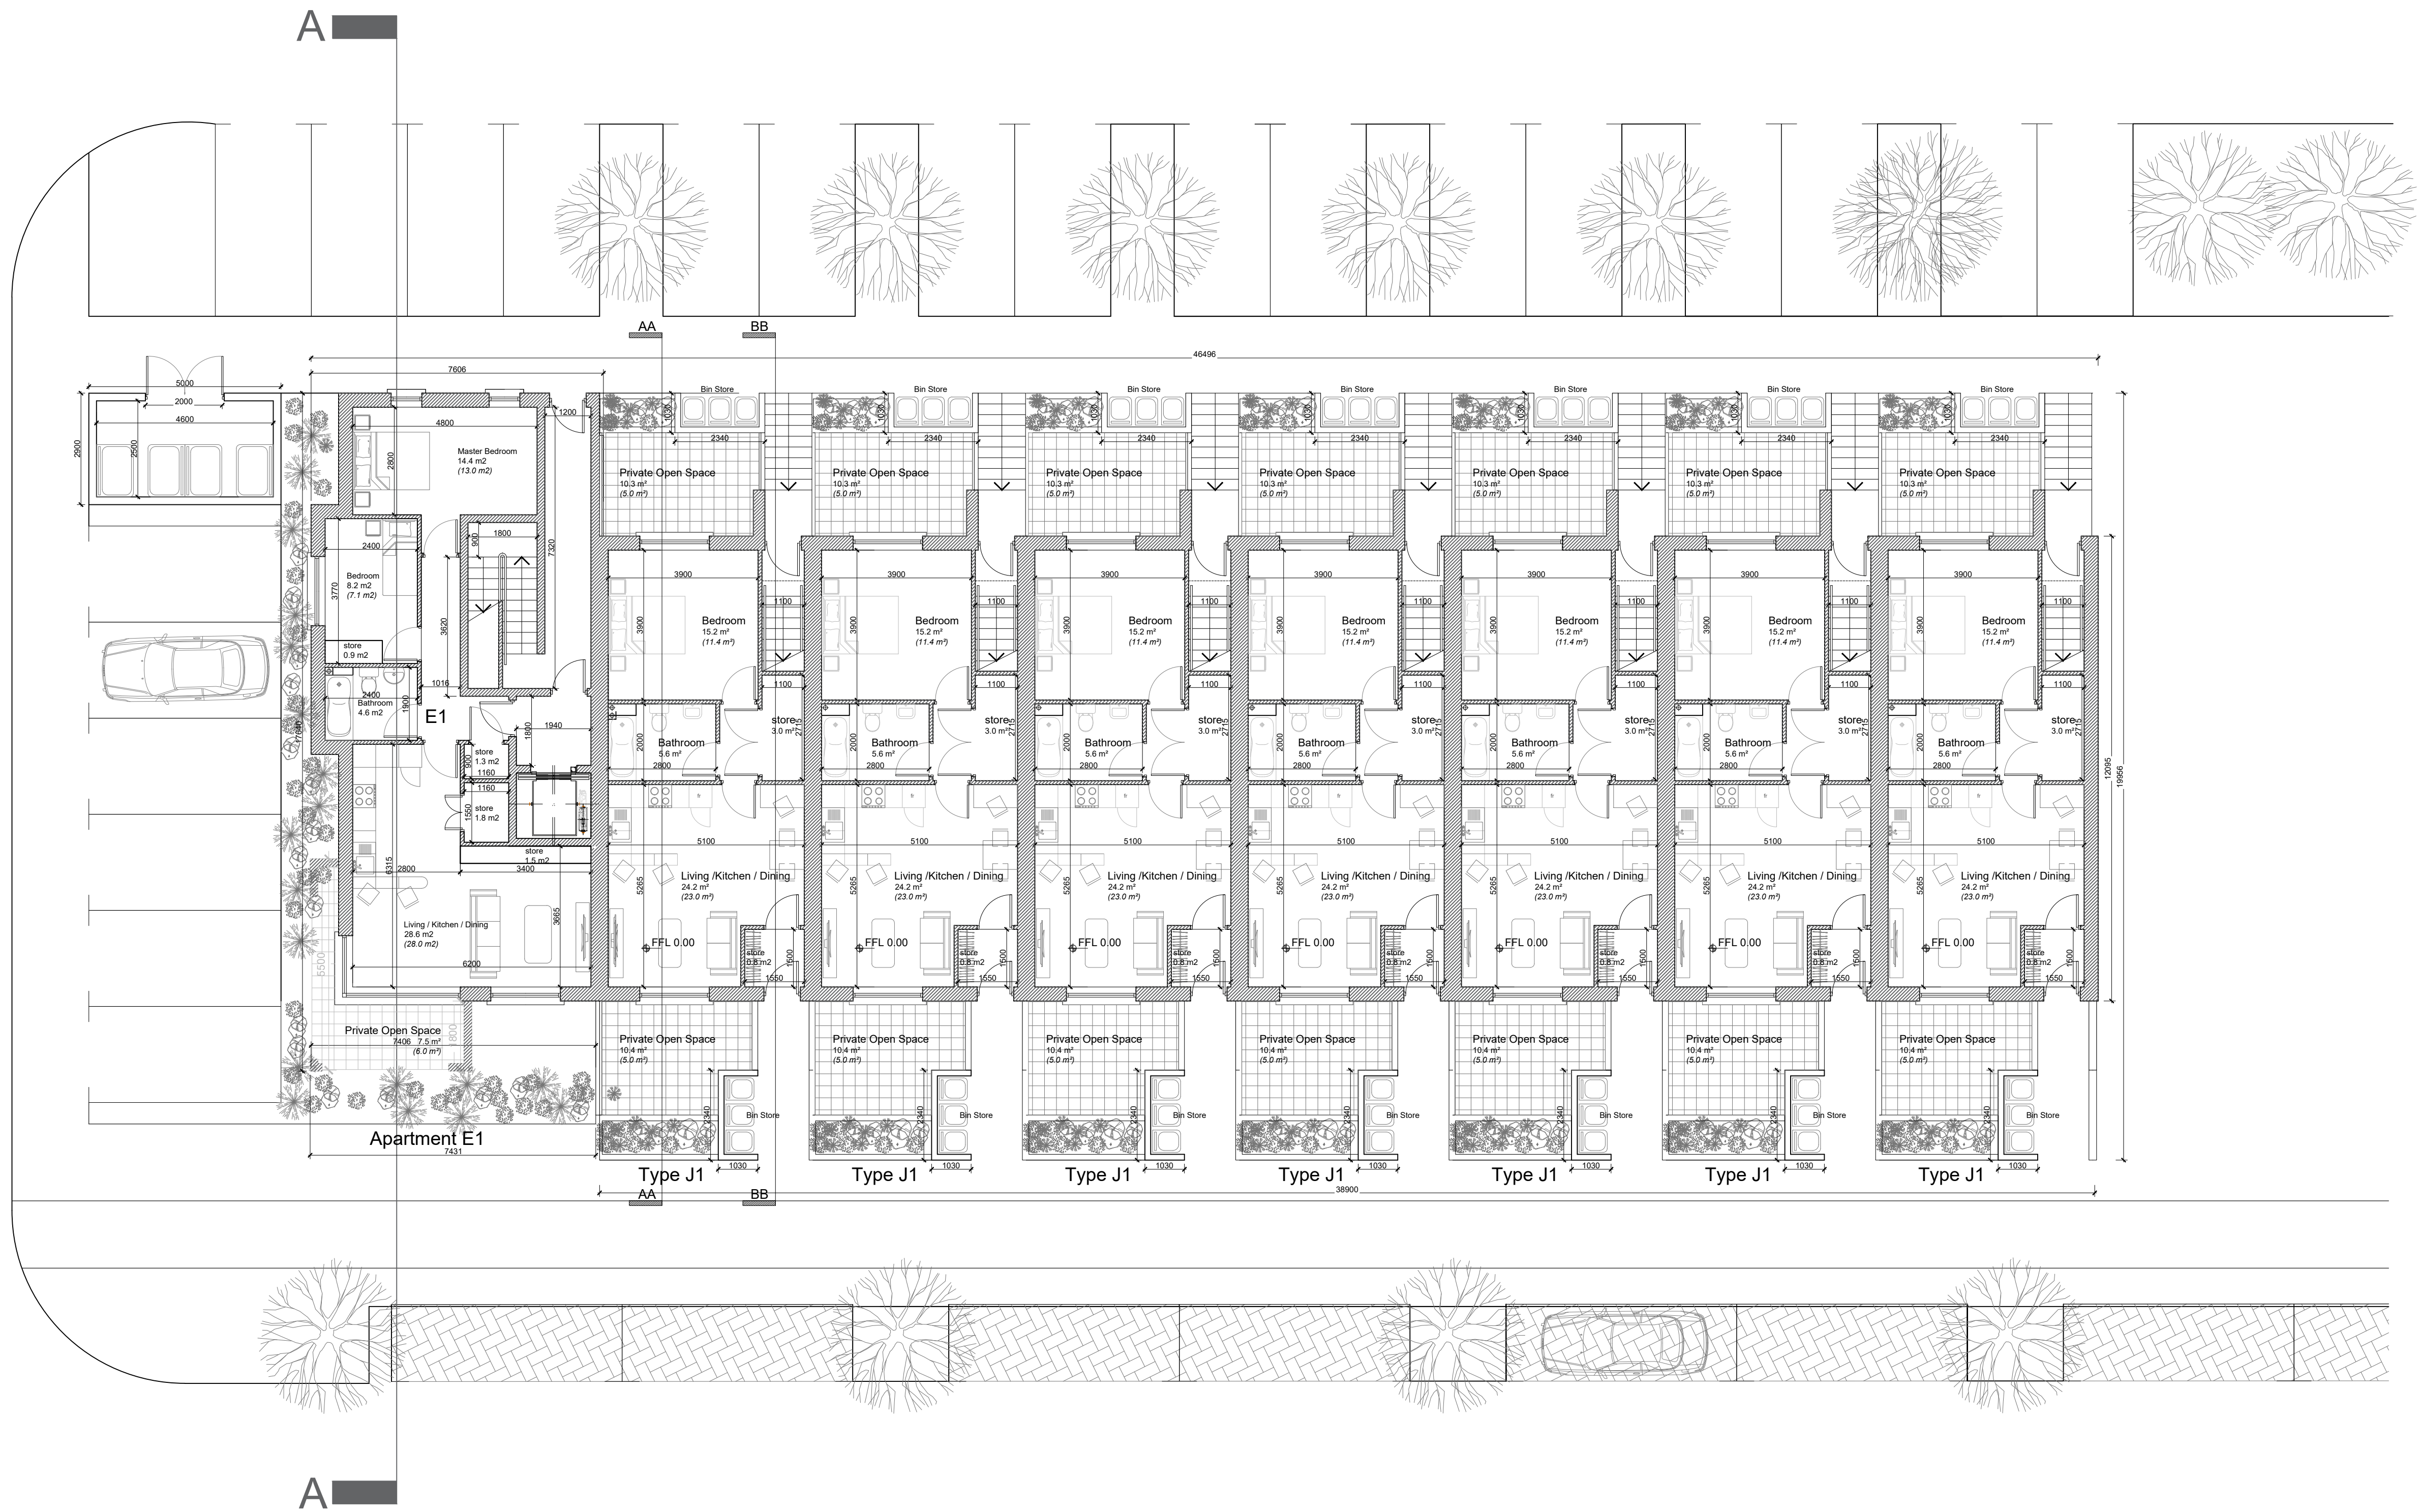

Note:
North Point and Finished
Floor Level varies
refer to Site Masterplan

Rev	Date	Initial	Notes	Chk
A	01/20	AC	Issued for Planning.	

PLANNING

Client
Rycroft Homes Ltd

Project
Residential Development
Lands Adjoining Brayton Park,
Kilcock, Co. Kildare

Drawing Title
Apartment Block E/ Duplex J & L
Ground Floor Plan

Drawn	Checked	Paper Size	Scale	Date
KR	PU	A1	1:100	Jan 2020
Project No.		Drawing No.		Revision
17-100		528		A


The copyright of this drawing is vested with Corstorphine & Wright Ltd and must not be copied or reproduced without the consent of the company.

Figured dimensions only to be taken from this drawing. DO NOT SCALE.
All contractors must visit the site and be responsible for checking all setting out dimensions and notifying the architect of any discrepancies prior to any manufacture or construction work.

NOTES:




BLOCK E

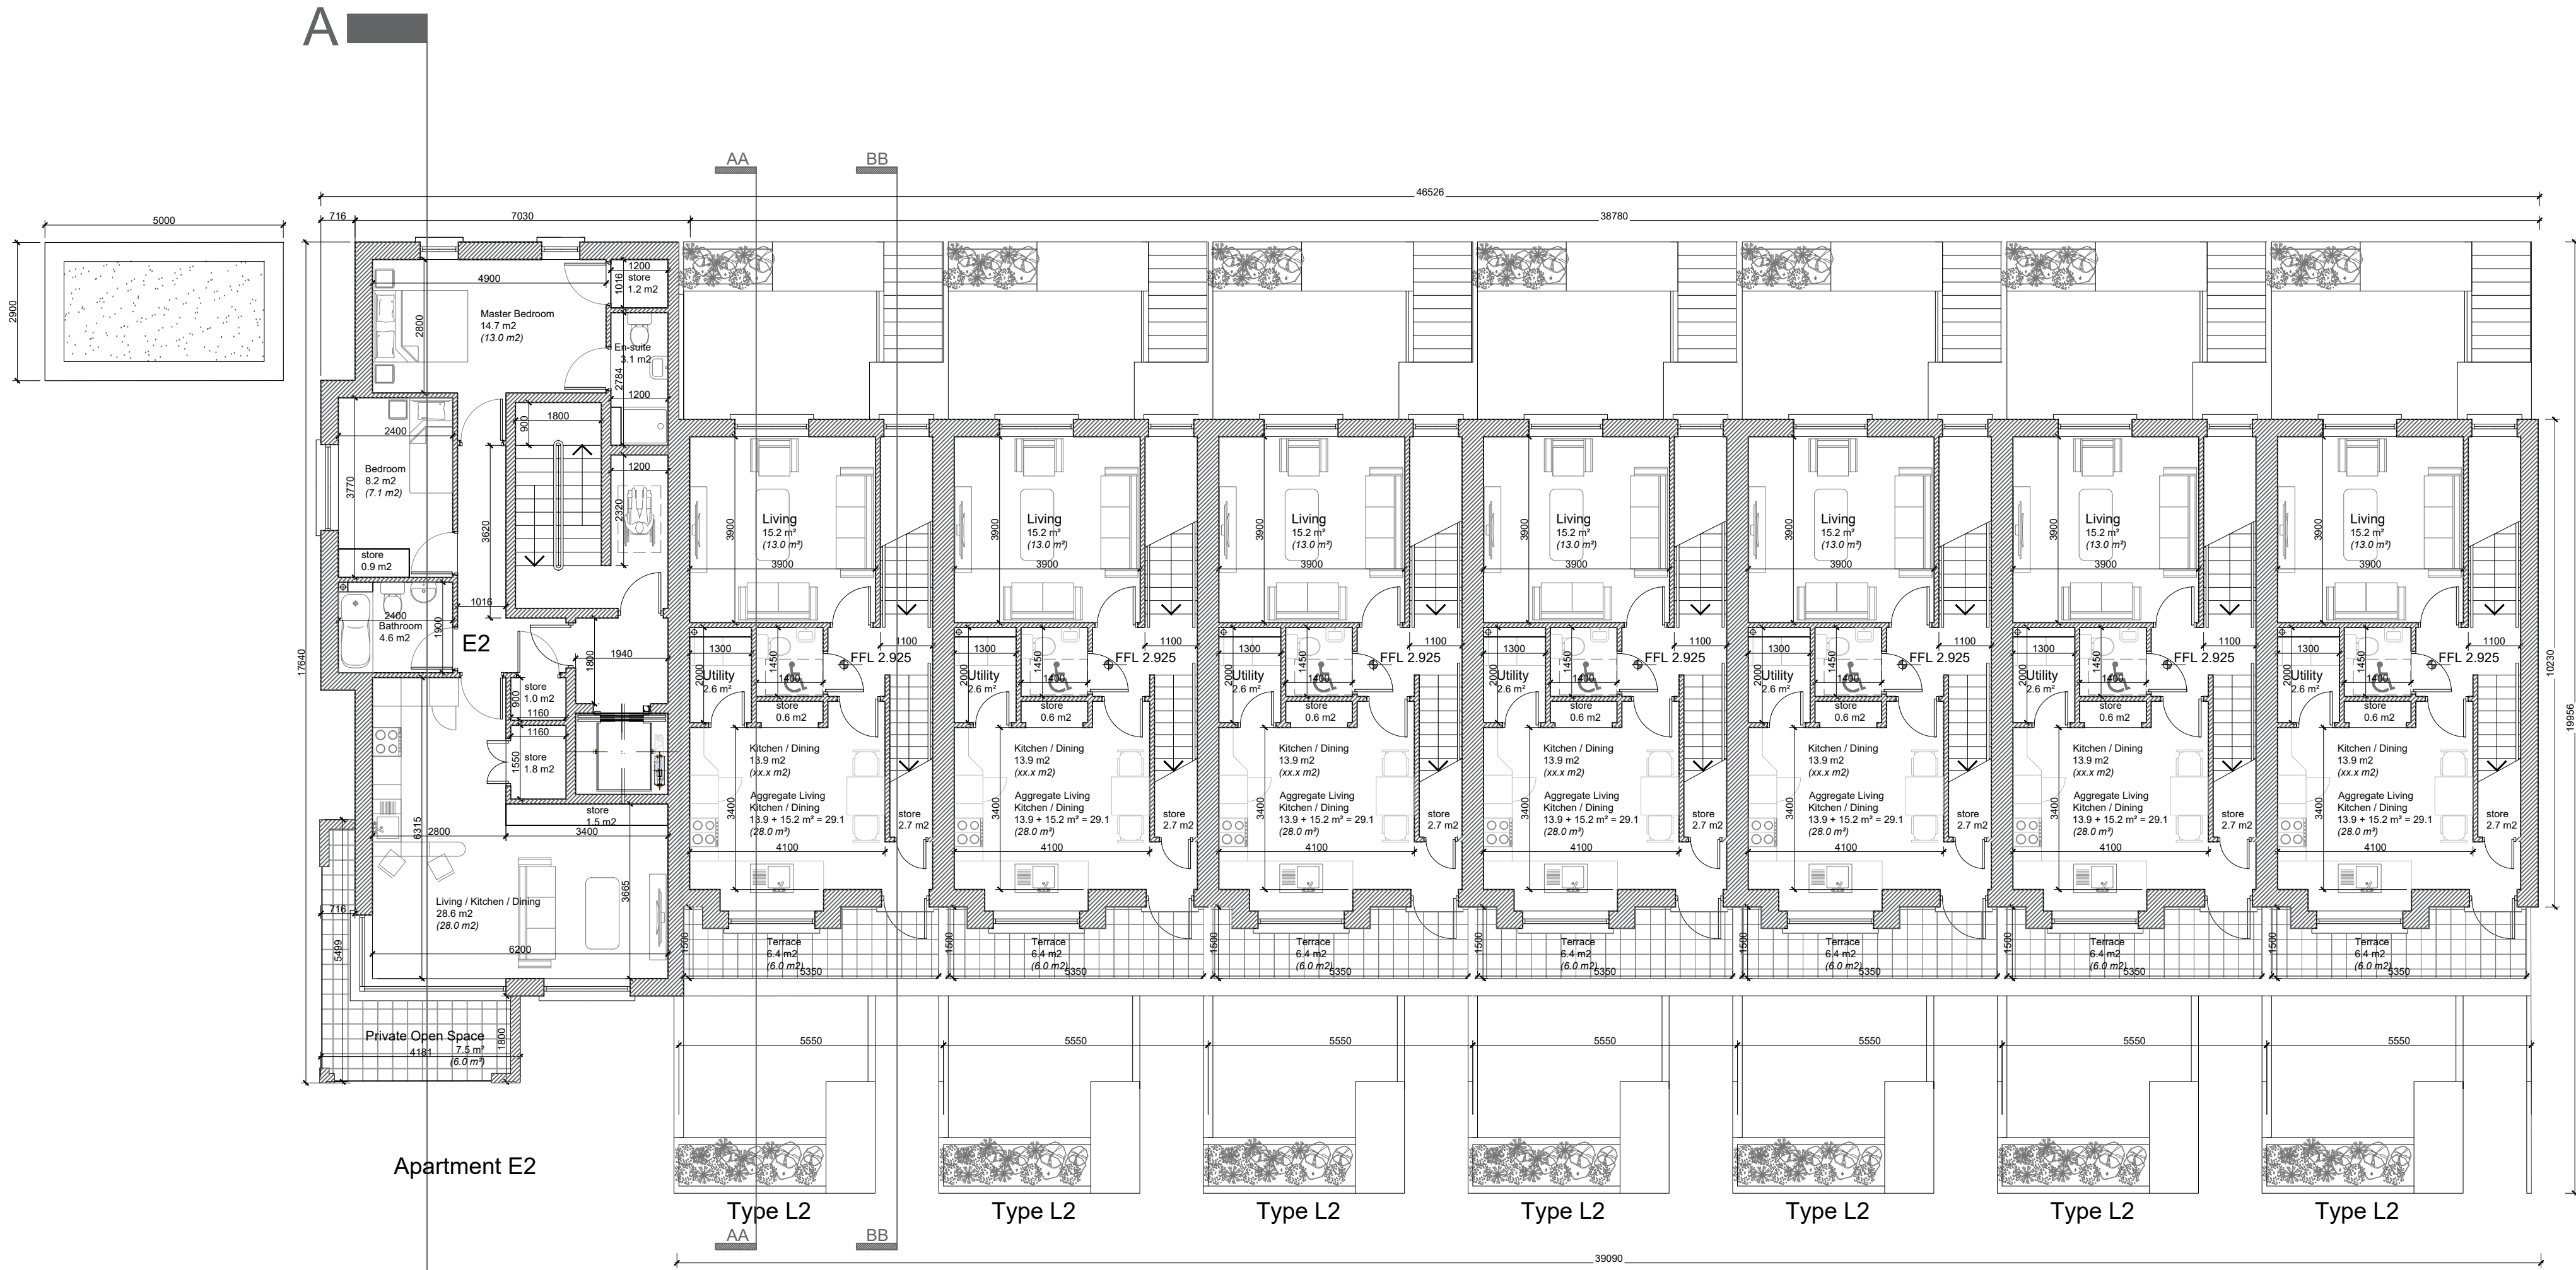

02 FIRST FLOOR PLAN
SCALE: 1:100

BLOCK E

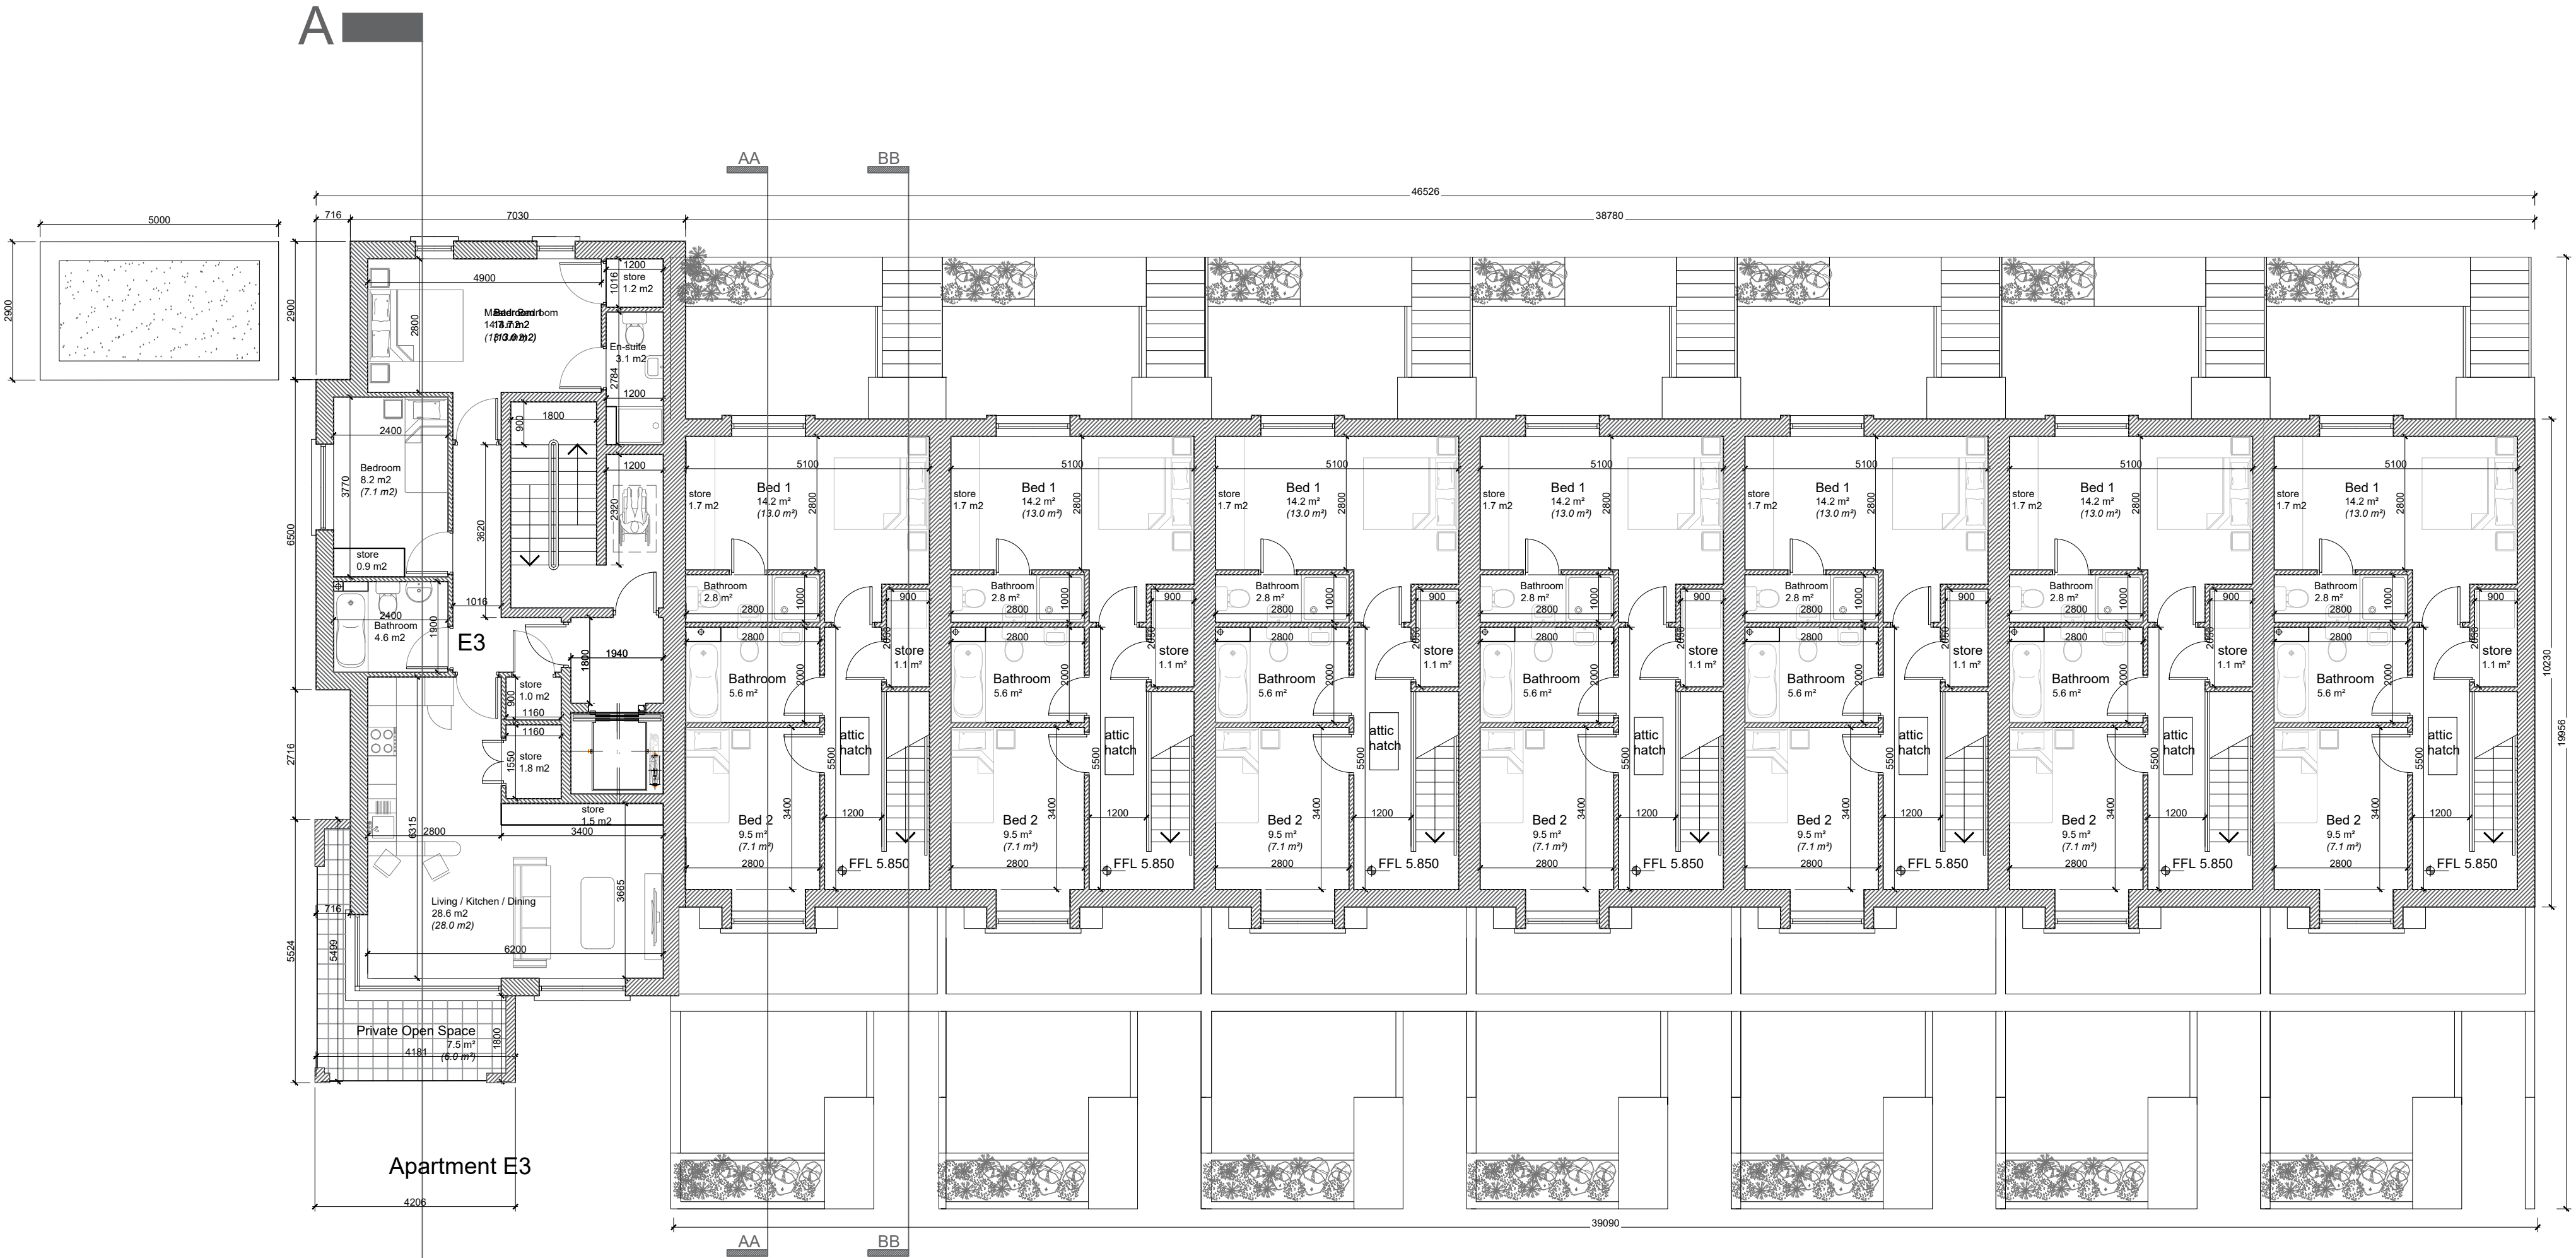

03 SECOND FLOOR PLAN
SCALE: 1:100

Note:
North Point and Finished
Floor Level varies
refer to Site Masterplan

Rev	Date	Initial	Notes	Chk
A	01/20	AC	Issued for Planning.	

PLANNING

Client
Rycroft Homes Ltd

Project
Residential Development
Lands Adjoining Brayton Park,
Kilcock, Co. Kildare

Drawing Title
Apartment Block E/ Duplex J & L
First and Second Floor Plan

Drawn	Checked	Paper Size	Scale	Date
KR	PU	A1	1:100	Jan 2020
Project No.	Drawing No.	Revision		
17-100	529	A		

C+W O'BRIEN
ARCHITECTS
No.1 Sarsfield Quay, Dublin 7, D07 R9FH
t: 01 518 0170 e: admin@cwoarchitects.ie
Dublin | London | Warwick | Manchester
www.cwoarchitects.ie




BLOCK E



04

THIRD FLOOR PLAN
SCALE: 1:100

BLOCK E

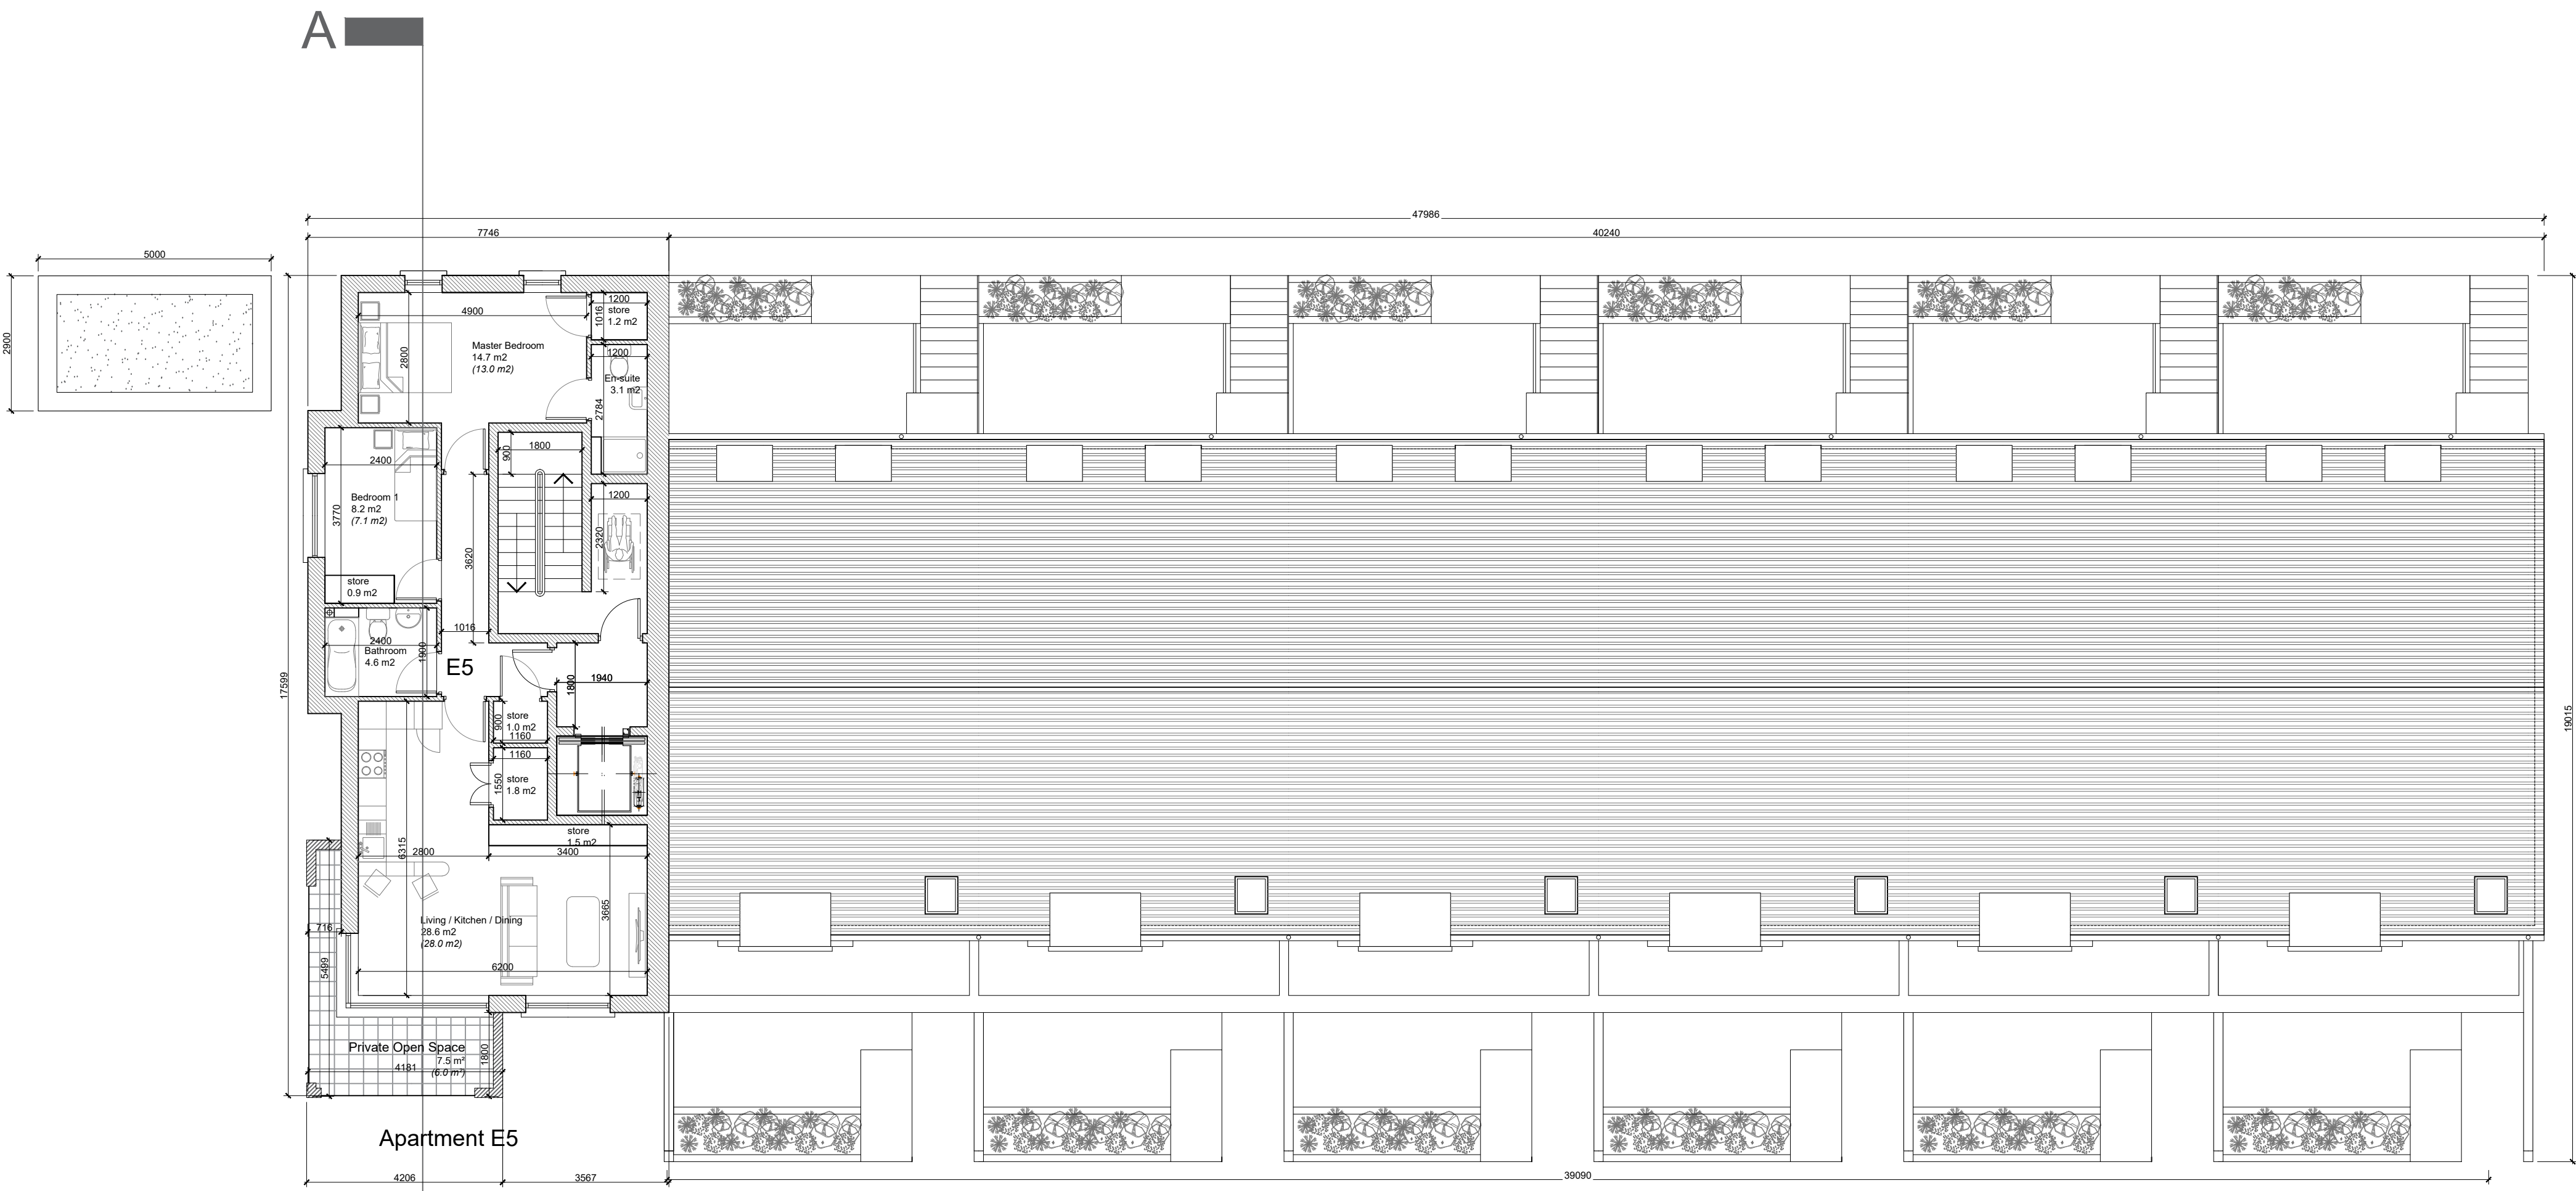

05

FOURTH FLOOR PLAN
SCALE: 1:100

Note:
North Point and Finished
Floor Level varies
refer to Site Masterplan

Rev	Date	Initials	Notes	Chk
A	01/20	AC	Issued for Planning.	

PLANNING

Client
Rycroft Homes Ltd


Project
Residential Development
Lands Adjoining Brayton Park,
Kilcock, Co. Kildare

Drawing Title
Apartment Block E/ Duplex J & L
Third and Fourth Floor Plan

Drawn	Checked	Paper Size	Scale	Date
KR	PU	A1	1:100	Jan 2020
Project No. 17-100			Drawing No. 530	Revision A



BLOCK E

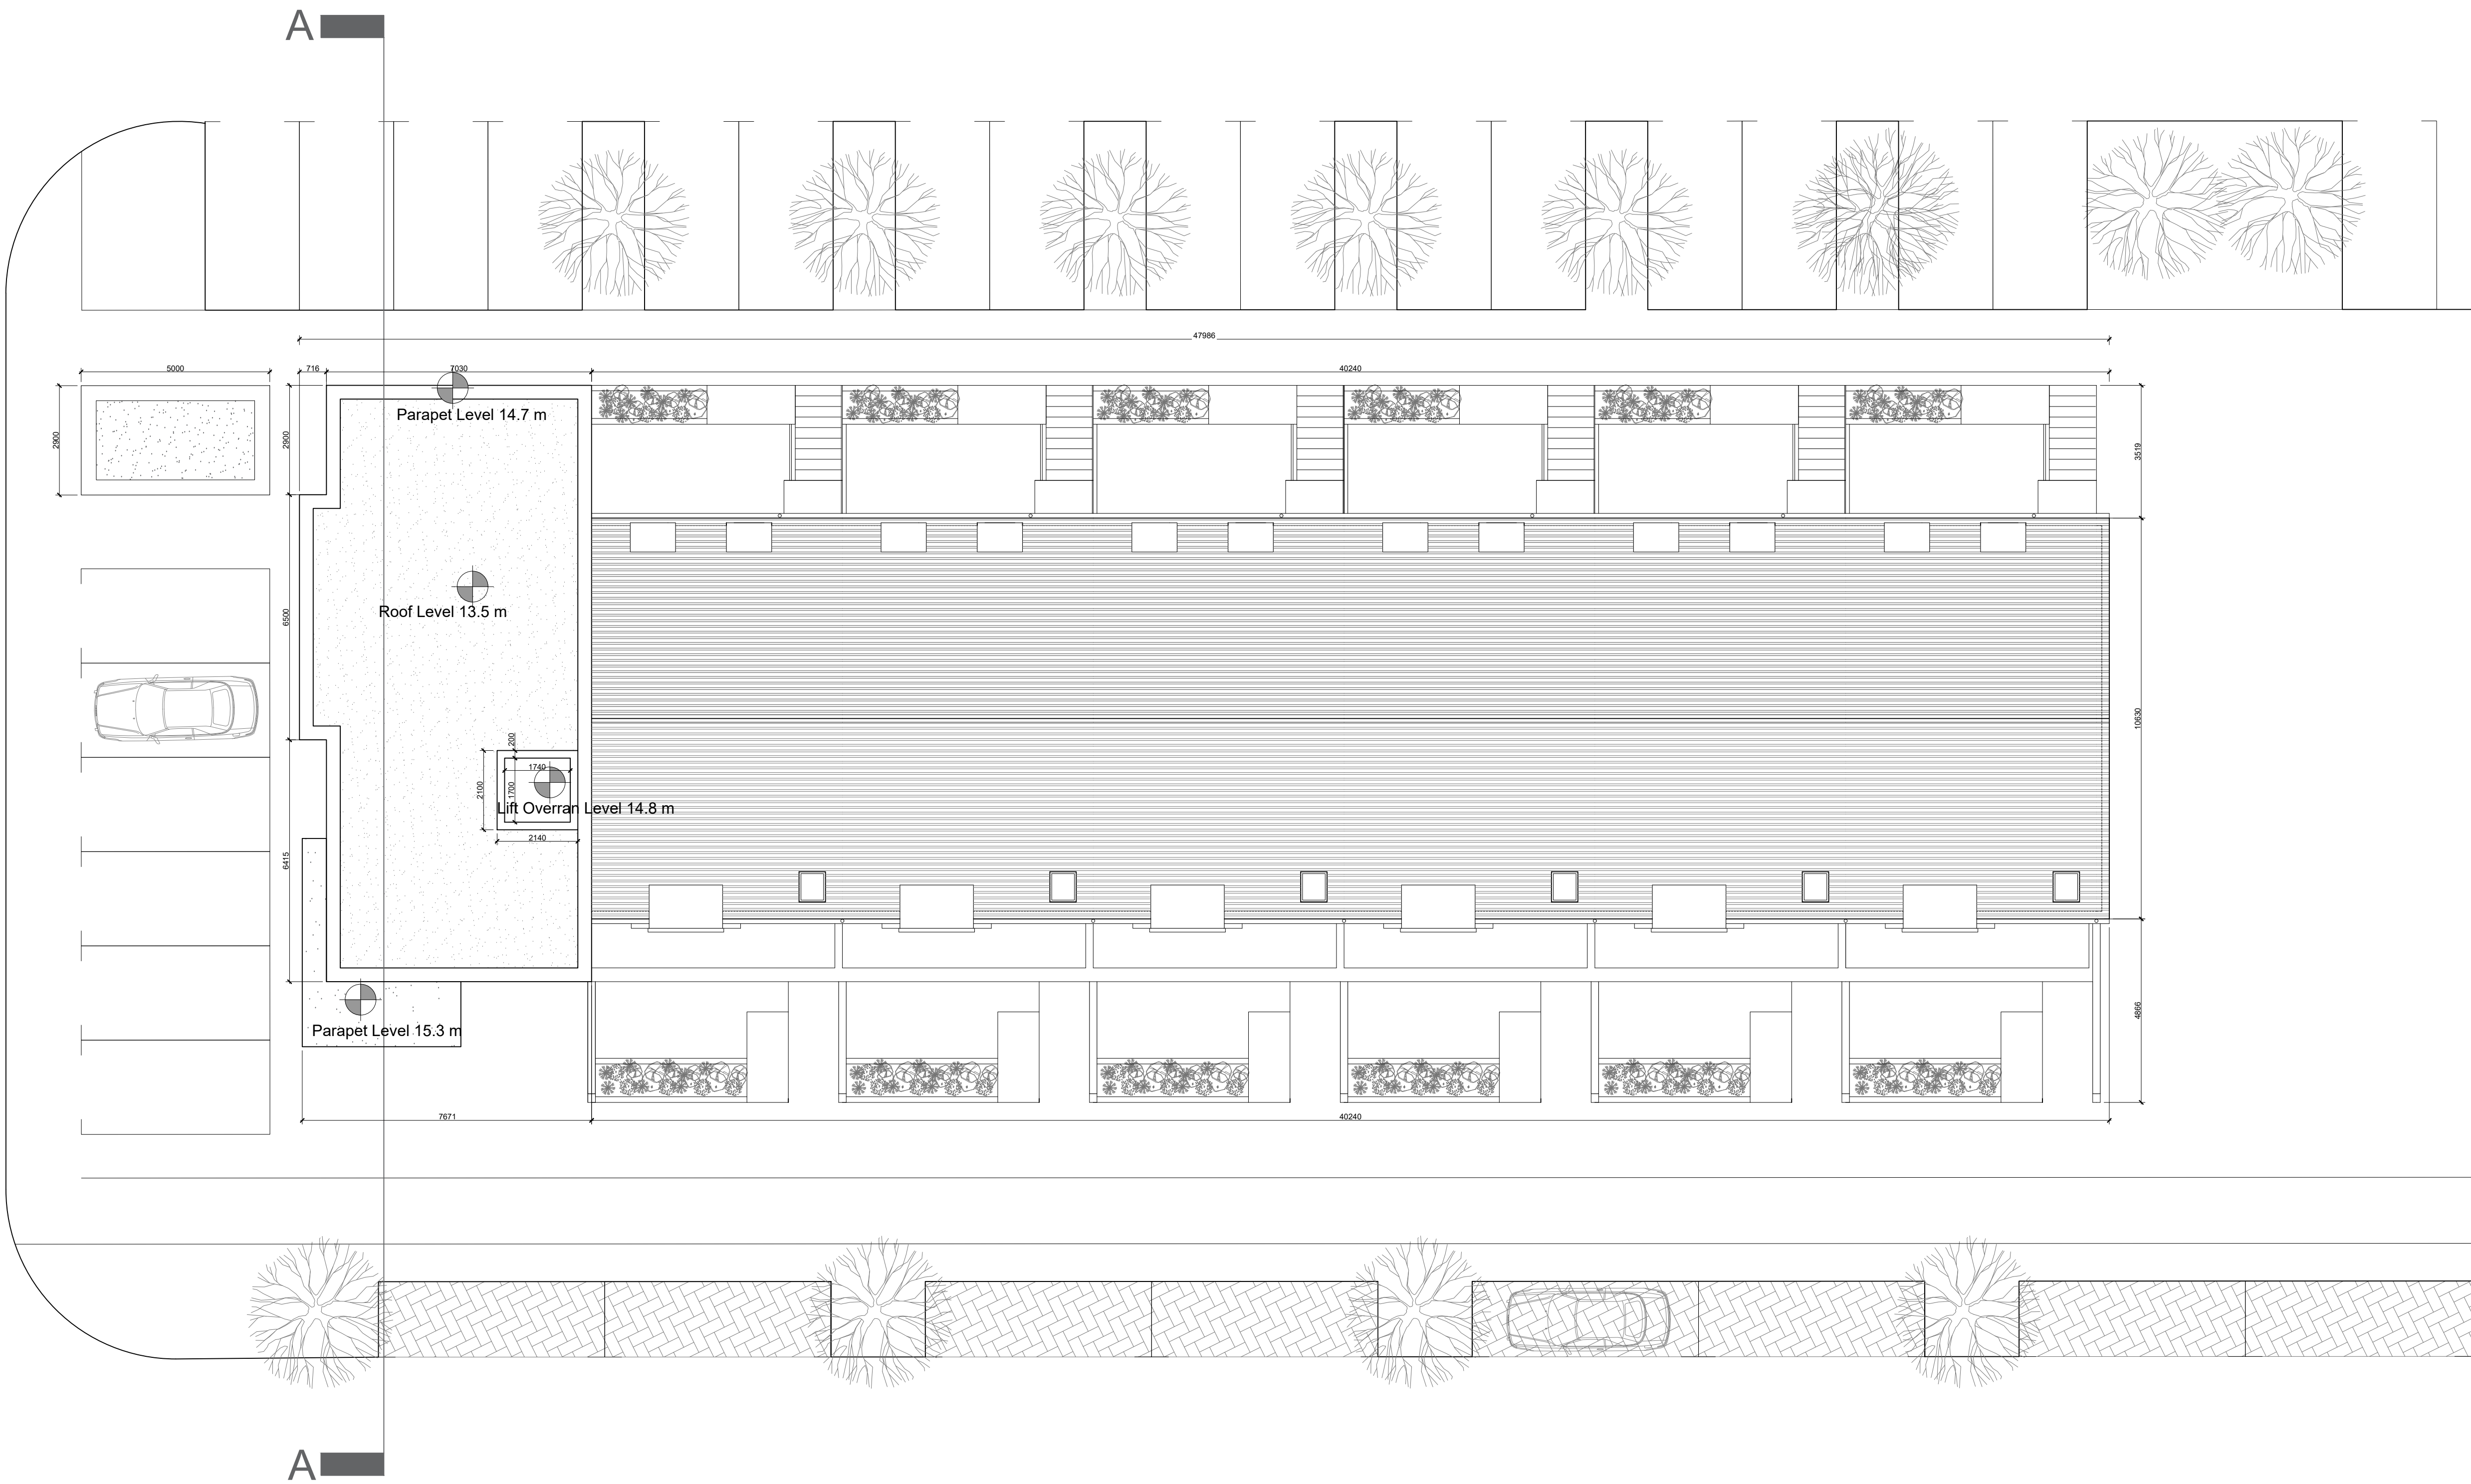

Note:
North Point and Finished
Floor Level varies
refer to Site Masterplan

Rev	Date	Initial	Notes	Chk
A	01/20	AC	Issued for Planning.	

PLANNING

Client
Rycroft Homes Ltd

Project
Residential Development
Lands Adjoining Brayton Park,
Kilcock, Co. Kildare

Drawing Title
Apartment Block E/ Duplex J & L
Roof Plan

Drawn	Checked	Paper Size	Scale	Date
KR	PU	A1	1:100	Jan 2020
Project No.	Drawing No.	Revision		
17-100	531	A		

BLOCK E



07 WEST ELEVATION
SCALE: 1:100

BLOCK E



08 EAST ELEVATION
SCALE: 1:100

The copyright of this drawing is vested with Corstorphine & Wright Ltd and must not be copied or reproduced without the consent of the company.

Figured dimensions only to be taken from this drawing. DO NOT SCALE.
All contractors must visit the site and be responsible for checking all setting out dimensions and notifying the architect of any discrepancies prior to any manufacture or construction work.

NOTES:

Materials Legend

1. Selected Blue Black Slate or Tiled Roof
2. Selected Facing Brickwork
3. Selected Pre Coloured Render finish
4. Windows / Doors to be selected subject to DEAP Analysis
5. PVC gutters and rainwater goods to selected colour
6. Selected Roof Lights
7. Optional Sloar Panels to M&E design
8. Painted Metal Railings
9. Zinc Cladding

Note:
North Point and Finished Floor Level varies refer to Site Masterplan

A	01/20	AC	Issued for Planning.	
Rev	Date	Initial	Notes	Chk

PLANNING

Client
Rycroft Homes Ltd


Project
Residential Development
Lands Adjoining Brayton Park,
Kilcock, Co. Kildare

Drawing Title
Apartment Block E/ Duplex J & L
Elevations

Drawn	Checked	Paper Size	Scale	Date
KR	PU	A1	1:100	Jan 2020
Project No.	Drawing No.	Revision		
17-100	532	A		

C+W O'BRIEN
ARCHITECTS
No.1 Sarsfield Quay, Dublin 7, D07 R9FH
t: 01 518 0170 e: admin@cwoarchitects.ie
Dublin | London | Warwick | Manchester
www.cwoarchitects.ie

BLOCK E

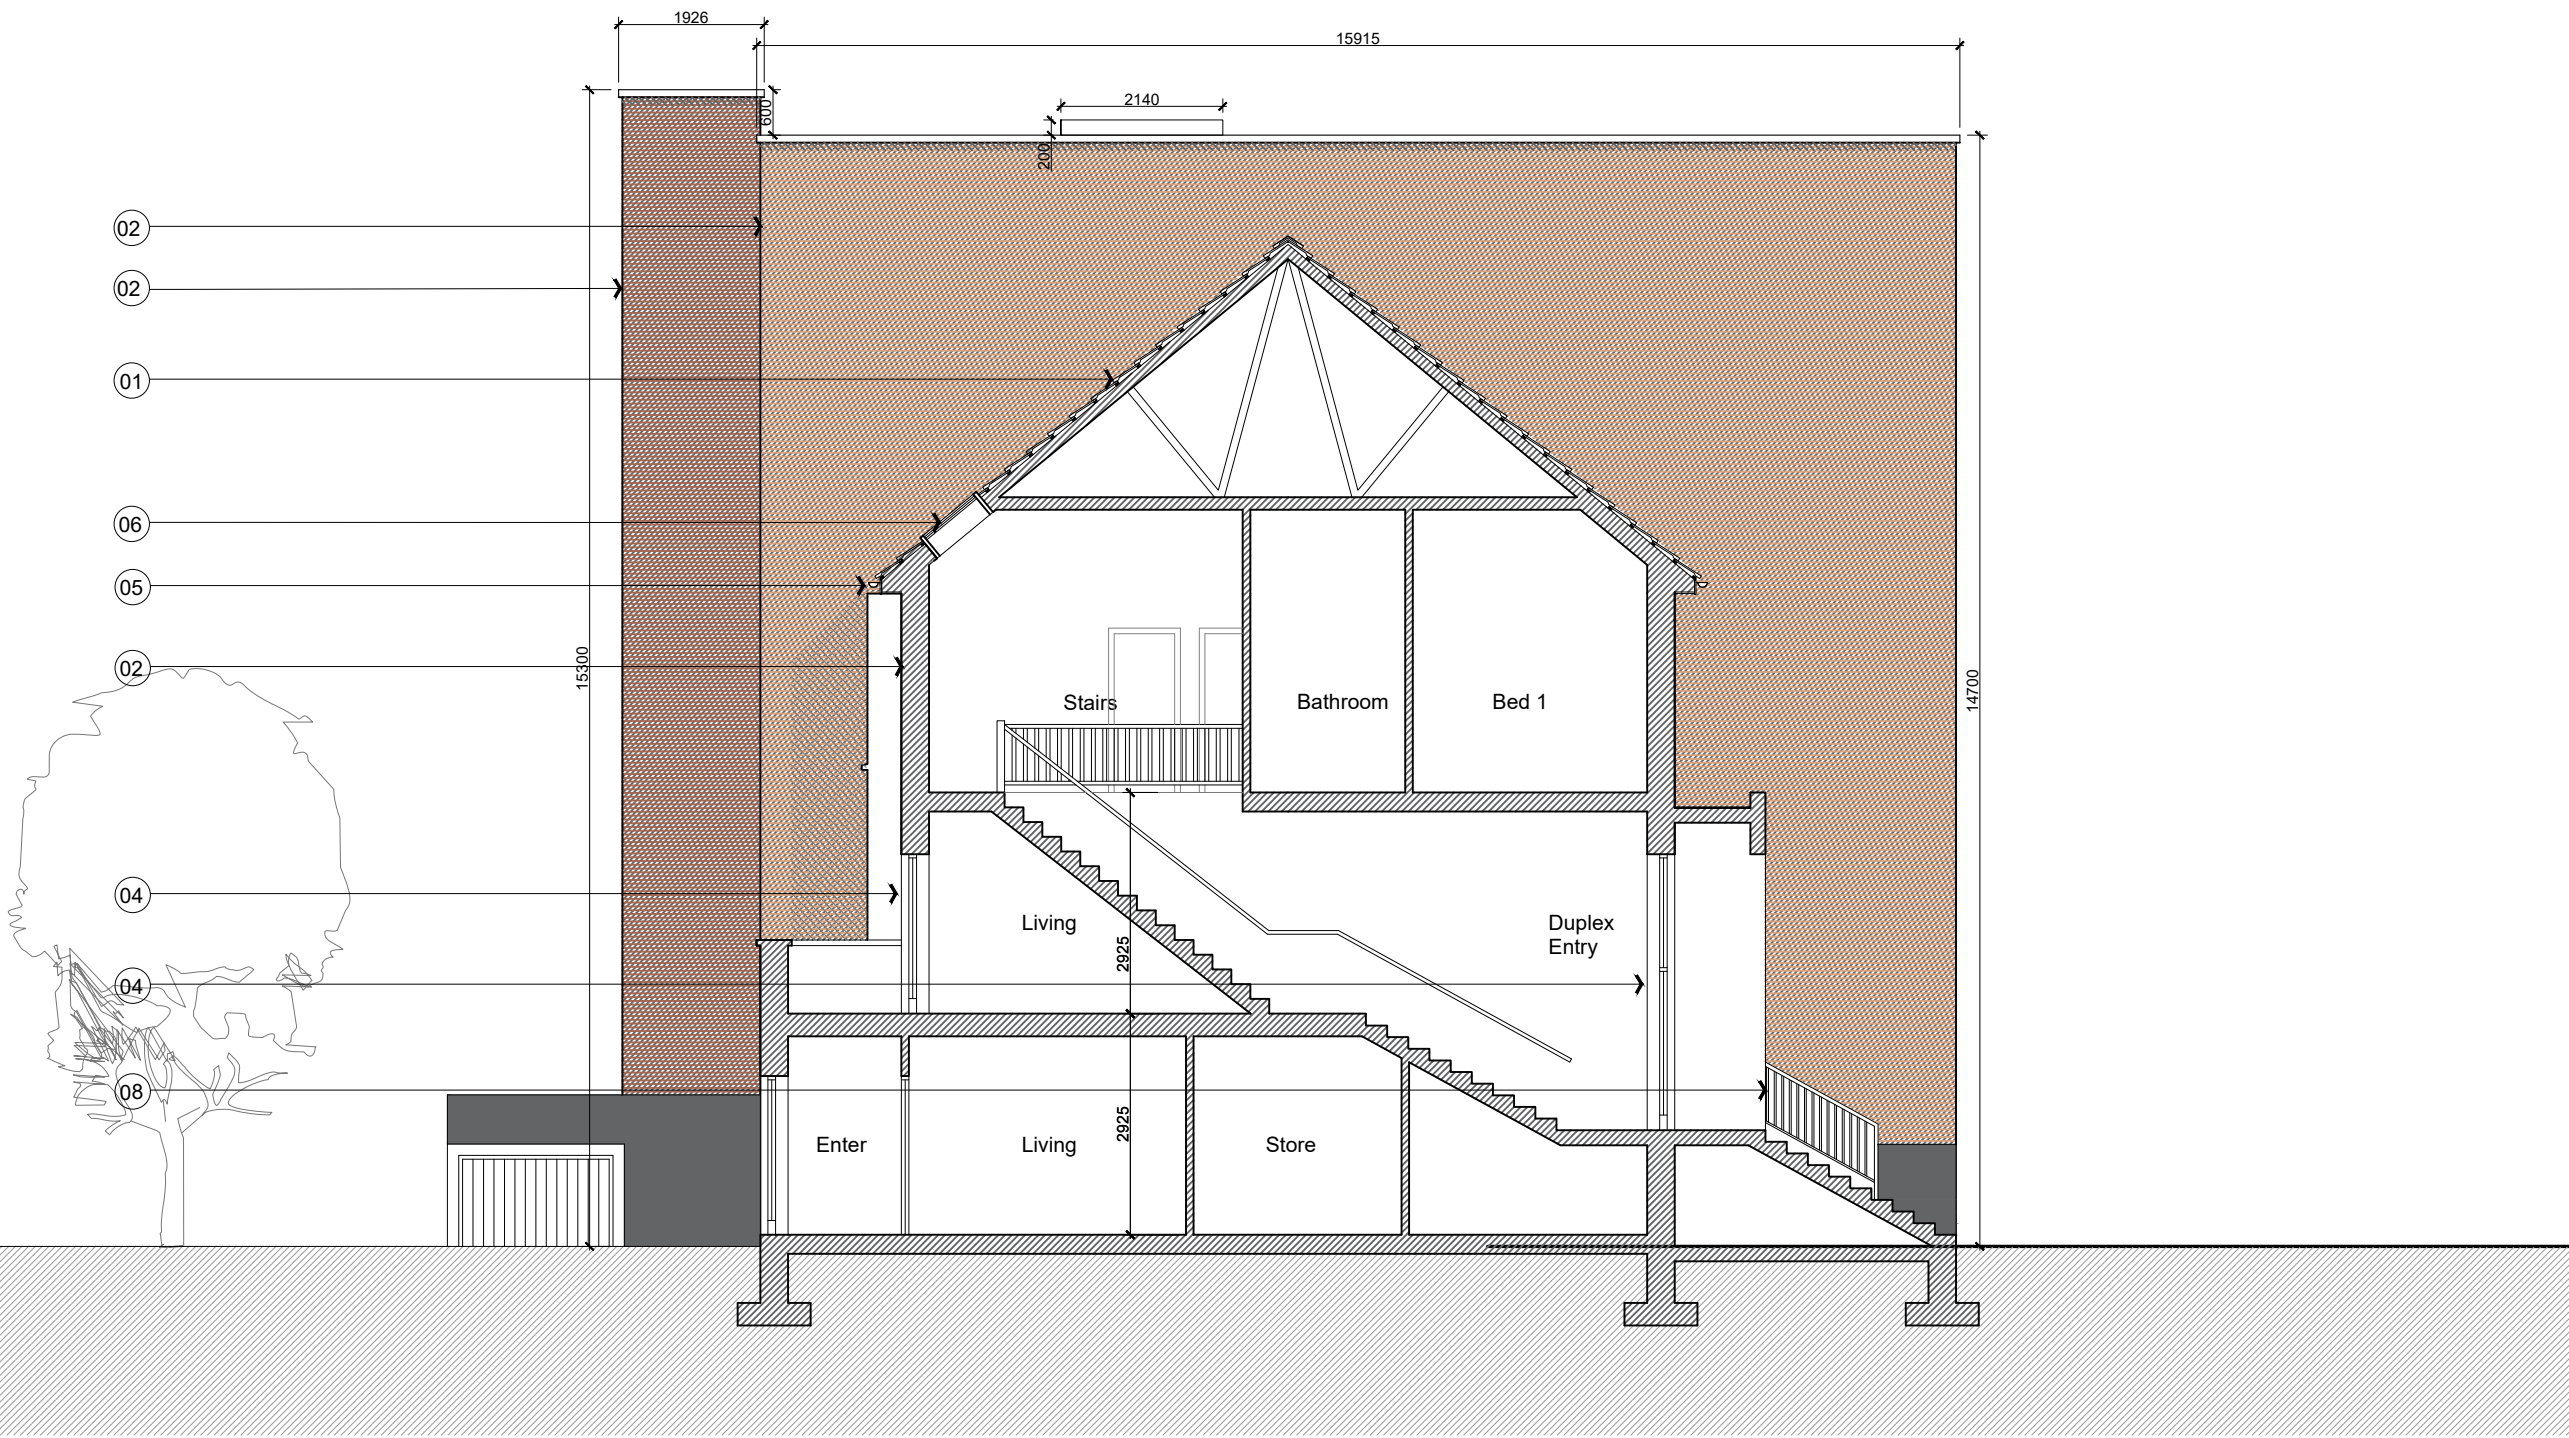

09 NORTH ELEVATION
SCALE: 1:100



11 SECTION A-A
SCALE: 1:100



10 SOUTH ELEVATION
SCALE: 1:100

The copyright of this drawing is vested with Constophine & Wright Ltd and must not be copied or reproduced without the consent of the company.

Figured dimensions only to be taken from this drawing. DO NOT SCALE.

All contractors must visit the site and be responsible for checking all setting out dimensions and notifying the architect of any discrepancies prior to any manufacture or construction work.

NOTES:

Materials Legend

1. Selected Blue Black Slate or Tiled Roof
2. Selected Facing Brickwork
3. Selected Pre Coloured Render finish
4. Windows / Doors to be selected subject to DEAP Analysis
5. PVC gutters and rainwater goods to selected colour
6. Selected Roof Lights
7. Optional Sloar Panels to M&E design
8. Painted Metal Railings
9. Zinc Cladding

Note:
North Point and Finished
Floor Level varies
refer to Site Masterplan

Rev	Date	Initial	Notes	Chk
A	01/20	AC	Issued for Planning.	

PLANNING

Client
Rycroft Homes Ltd

Project
Residential Development
Lands Adjoining Brayton Park,
Kilcock, Co. Kildare

Drawing Title
Apartment Block E/ Duplex J & L
Section and Elevations

Drawn	Checked	Paper Size	Scale	Date
KR	PU	A1	1:100	Jan 2020
Project No.		Drawing No.		Revision
17-100		533		A

C+W O'BRIEN
ARCHITECTS

No.1 Sarsfield Quay, Dublin 7, D07 R9FH
t: 01 518 0170 e: admin@cwoarchitects.ie
Dublin | London | Warwick | Manchester
www.cwoarchitects.ie