



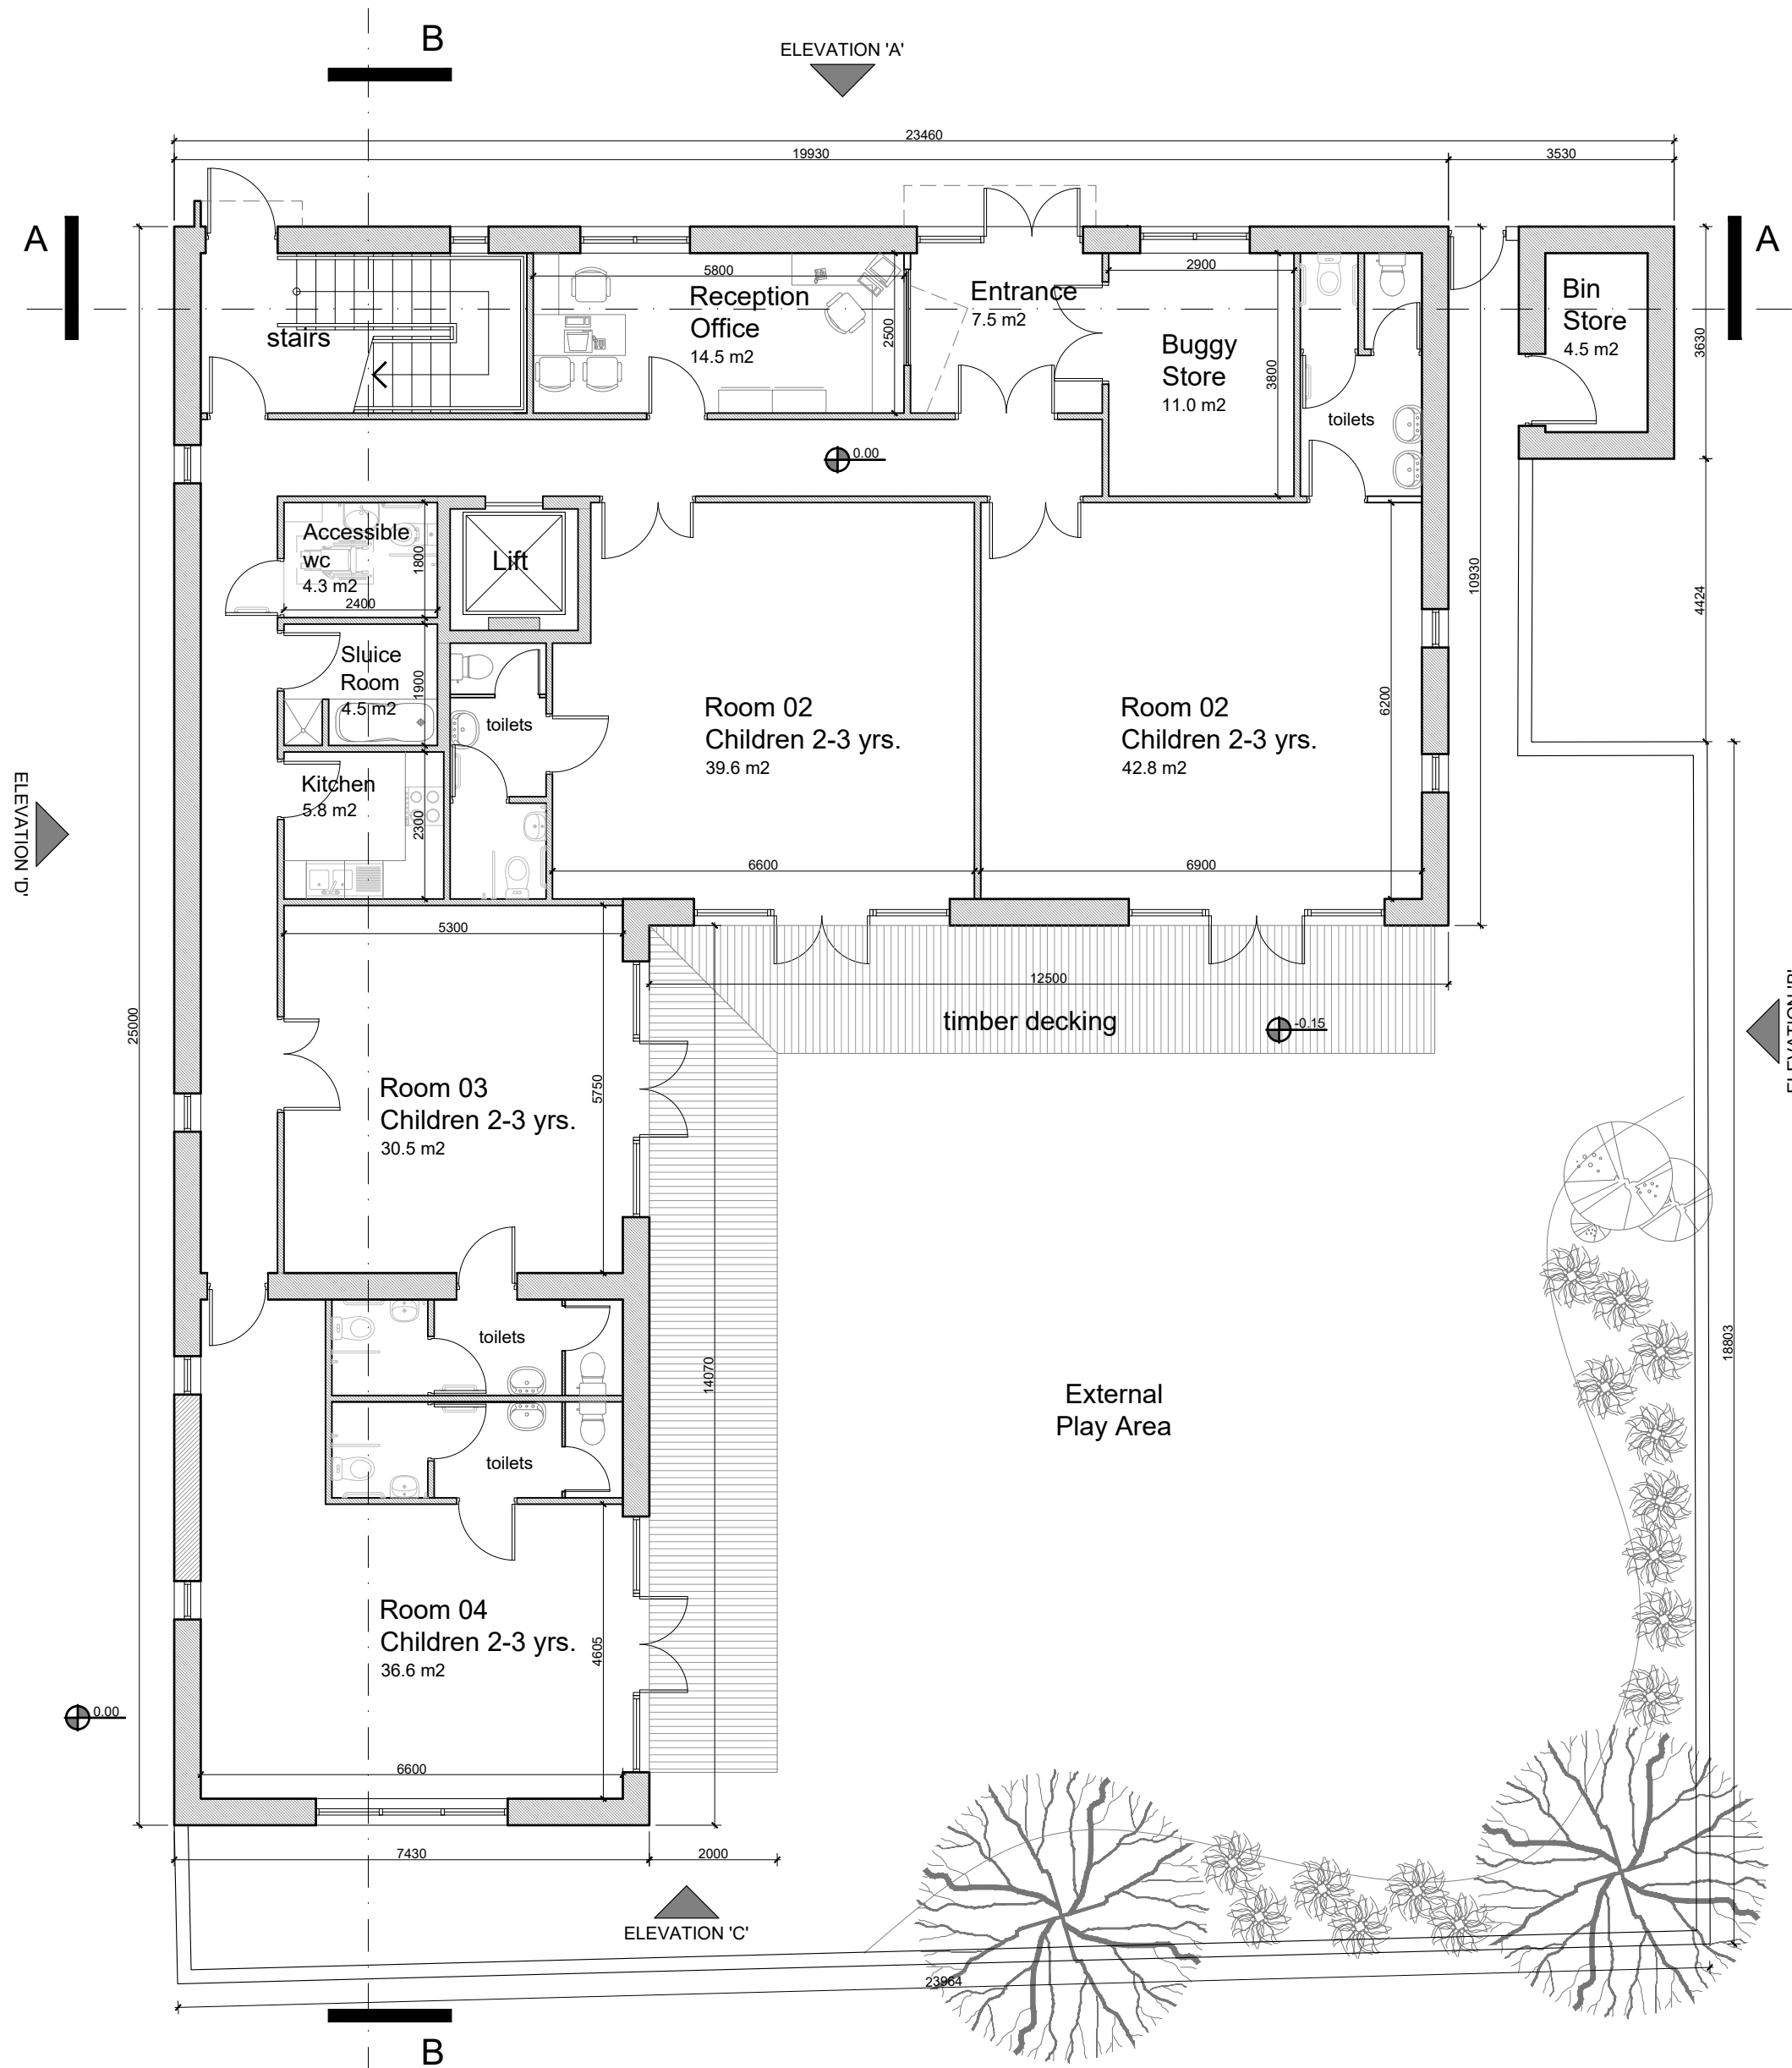

01 GROUND FLOOR PLAN
SCALE: 1:100



02 FIRST FLOOR PLAN
SCALE: 1:100

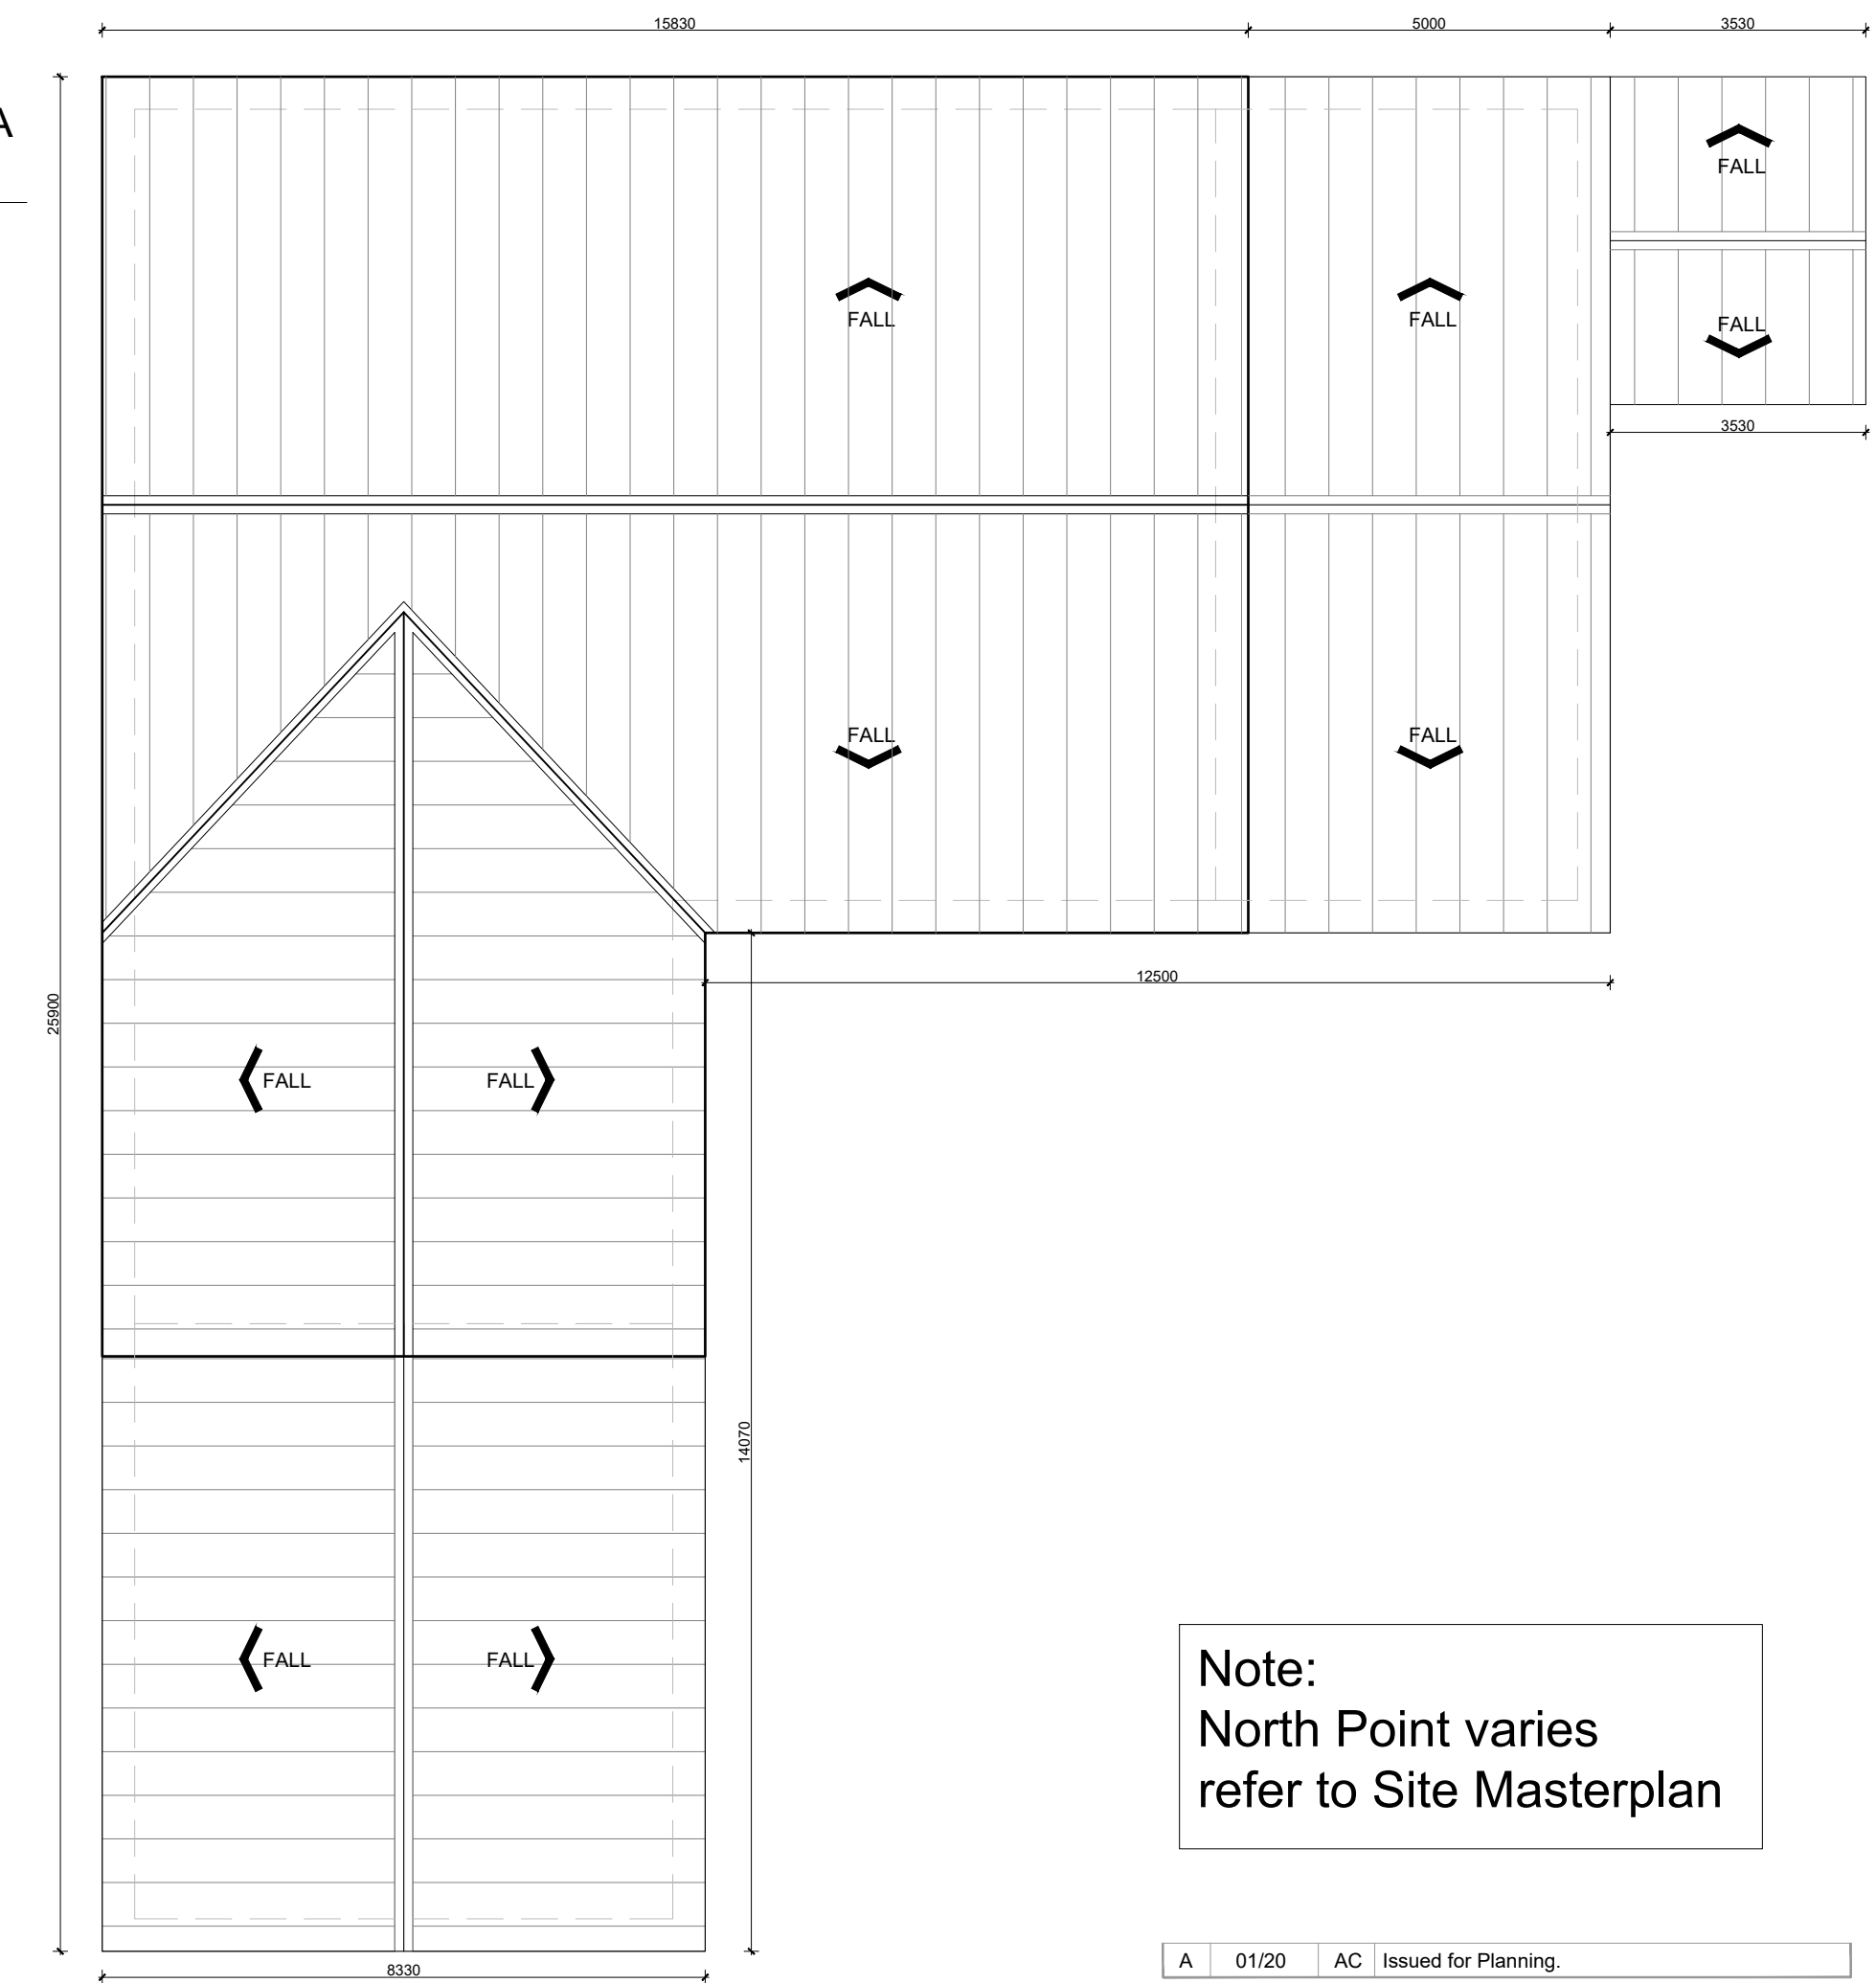

03 ROOF PLAN
SCALE: 1:100

Note:
North Point varies
refer to Site Masterplan

Rev	Date	Initial	Notes	Chk
A	01/20	AC	Issued for Planning.	

PLANNING ISSUE

Client
Rycroft Homes Ltd.

Project
Residential Development
Lands Adjoining Brayton Park,
Kilcock, Co. Kildare

Drawing Title
Creche Facility
Proposed Ground, First & Roof Plan

Drawn	Checked	Paper Size	Scale	Date
AC	PU	A1	1:100	Jan 2020
Project No.	Drawing No.	Revision		
17-100	600	A		

Figured dimensions only to be taken from this drawing. DO NOT SCALE.
All contractors must visit the site and be responsible for checking all setting
out dimensions and notifying the architect of any discrepancies prior to any
manufacture or construction work.

Materials Legend

1. Standing Seam Zinc Roof
2. Selected Facing Brickwork
3. Selected Cement Render
4. Double glazed aluminum powder coated doors/ windows
5. Timber Door
6. Selected Rainscreen Front Entry Canopy



Note:
North Point varies
refer to Site Masterplan

PLANNING ISSUE

Rycroft Homes Ltd.

Residential Development
Lands Adjoining Brayton Park,
Milcock, Co. Kildare

Drawing Title
Creche Facility
Proposed Elevations & Sections

Drawn C	Checked PU	Paper Size A1	Scale 1:100	Date Jan 2020
Project No. 7-100			Drawing No. 601	Revision A

C+W O'BRIEN
ARCHITECTS
No.1 Sarsfield Quay, Dublin 7, D07 R9FH
t: 01 518 0170 e: admin@cwoarchitects.ie
Dublin | London | Warwick | Manchester
www.cwoarchitects.ie