

PROPOSED DRAWINGS LEGEND


General Notes:

All drawings are to be read in conjunction with the Architectural Heritage Impact Assessment, the Architectural Design Statement and accompanying Consultant reports. Any works to the Protected Structures will be carried out in accordance with current conservation best practice, where appropriate using traditional techniques and materials. Historic fabric of significance will be retained using a combination of conservation and restoration repair techniques.

- SITE BOUNDARY
- EXISTING FABRIC
- EXISTING SALVAGED FABRIC TO BE REUSED IN NEW LOCATION
- PROPOSED FABRIC
- DOORS
 - EXISTING DOOR
 - PROPOSED NEW DOOR
- WINDOWS
 - EXISTING GLAZING TO BE REPAIRED / RESTORED
 - PROPOSED NEW WINDOW
 - SECONDARY GLAZING

PROPOSED WORKS TO PROTECTED STRUCTURES LEGEND

- Non-original windows to be removed and replaced with new windows to match original.
- Original steel casement windows to be refurbished.
- Current roof terrace access from Independent House stairwell to be improved through extension of the stairway and landing area and the addition of a link to new Core C to provide accessible access.
- Pitched rooflight integrated into roof profile at rear of building, metal truss structure with painted sarking boards exposed internally. Plain run cornice in limited areas. All of the above currently concealed by contemporary suspended ceiling. Roof trusses to be retained and restored, insulation works to be carried out, underside of pitched roof to be exposed internally, new plasterboard ceilings to be installed under flat roof section.
- Insulation and weather proofing upgrades to existing roof build-ups.
- Sloped glazing to be replaced / upgraded.
- Repairs to existing chimney breasts.
- Existing balustrade to be removed and replaced.
- Existing decorative copper oval dormers in domical vaulted roofs to be retained and upgraded, octagonal copper finials with flag poles retained.
- Non-original windows in rear façade to be removed and replaced.
- Existing roof to be removed and replaced with a new insulated roof at higher level to provide TGD compliant ceiling heights at 4th floor level in Emerald Chambers.
- Pyramidal form of the existing rooflight to be retained - it is intended to retain as much of the original fabric as possible however modifications are anticipated to support new glazing cassettes and AOVs. The rooflight will also need to be raised and installed at the proposed new roof level.

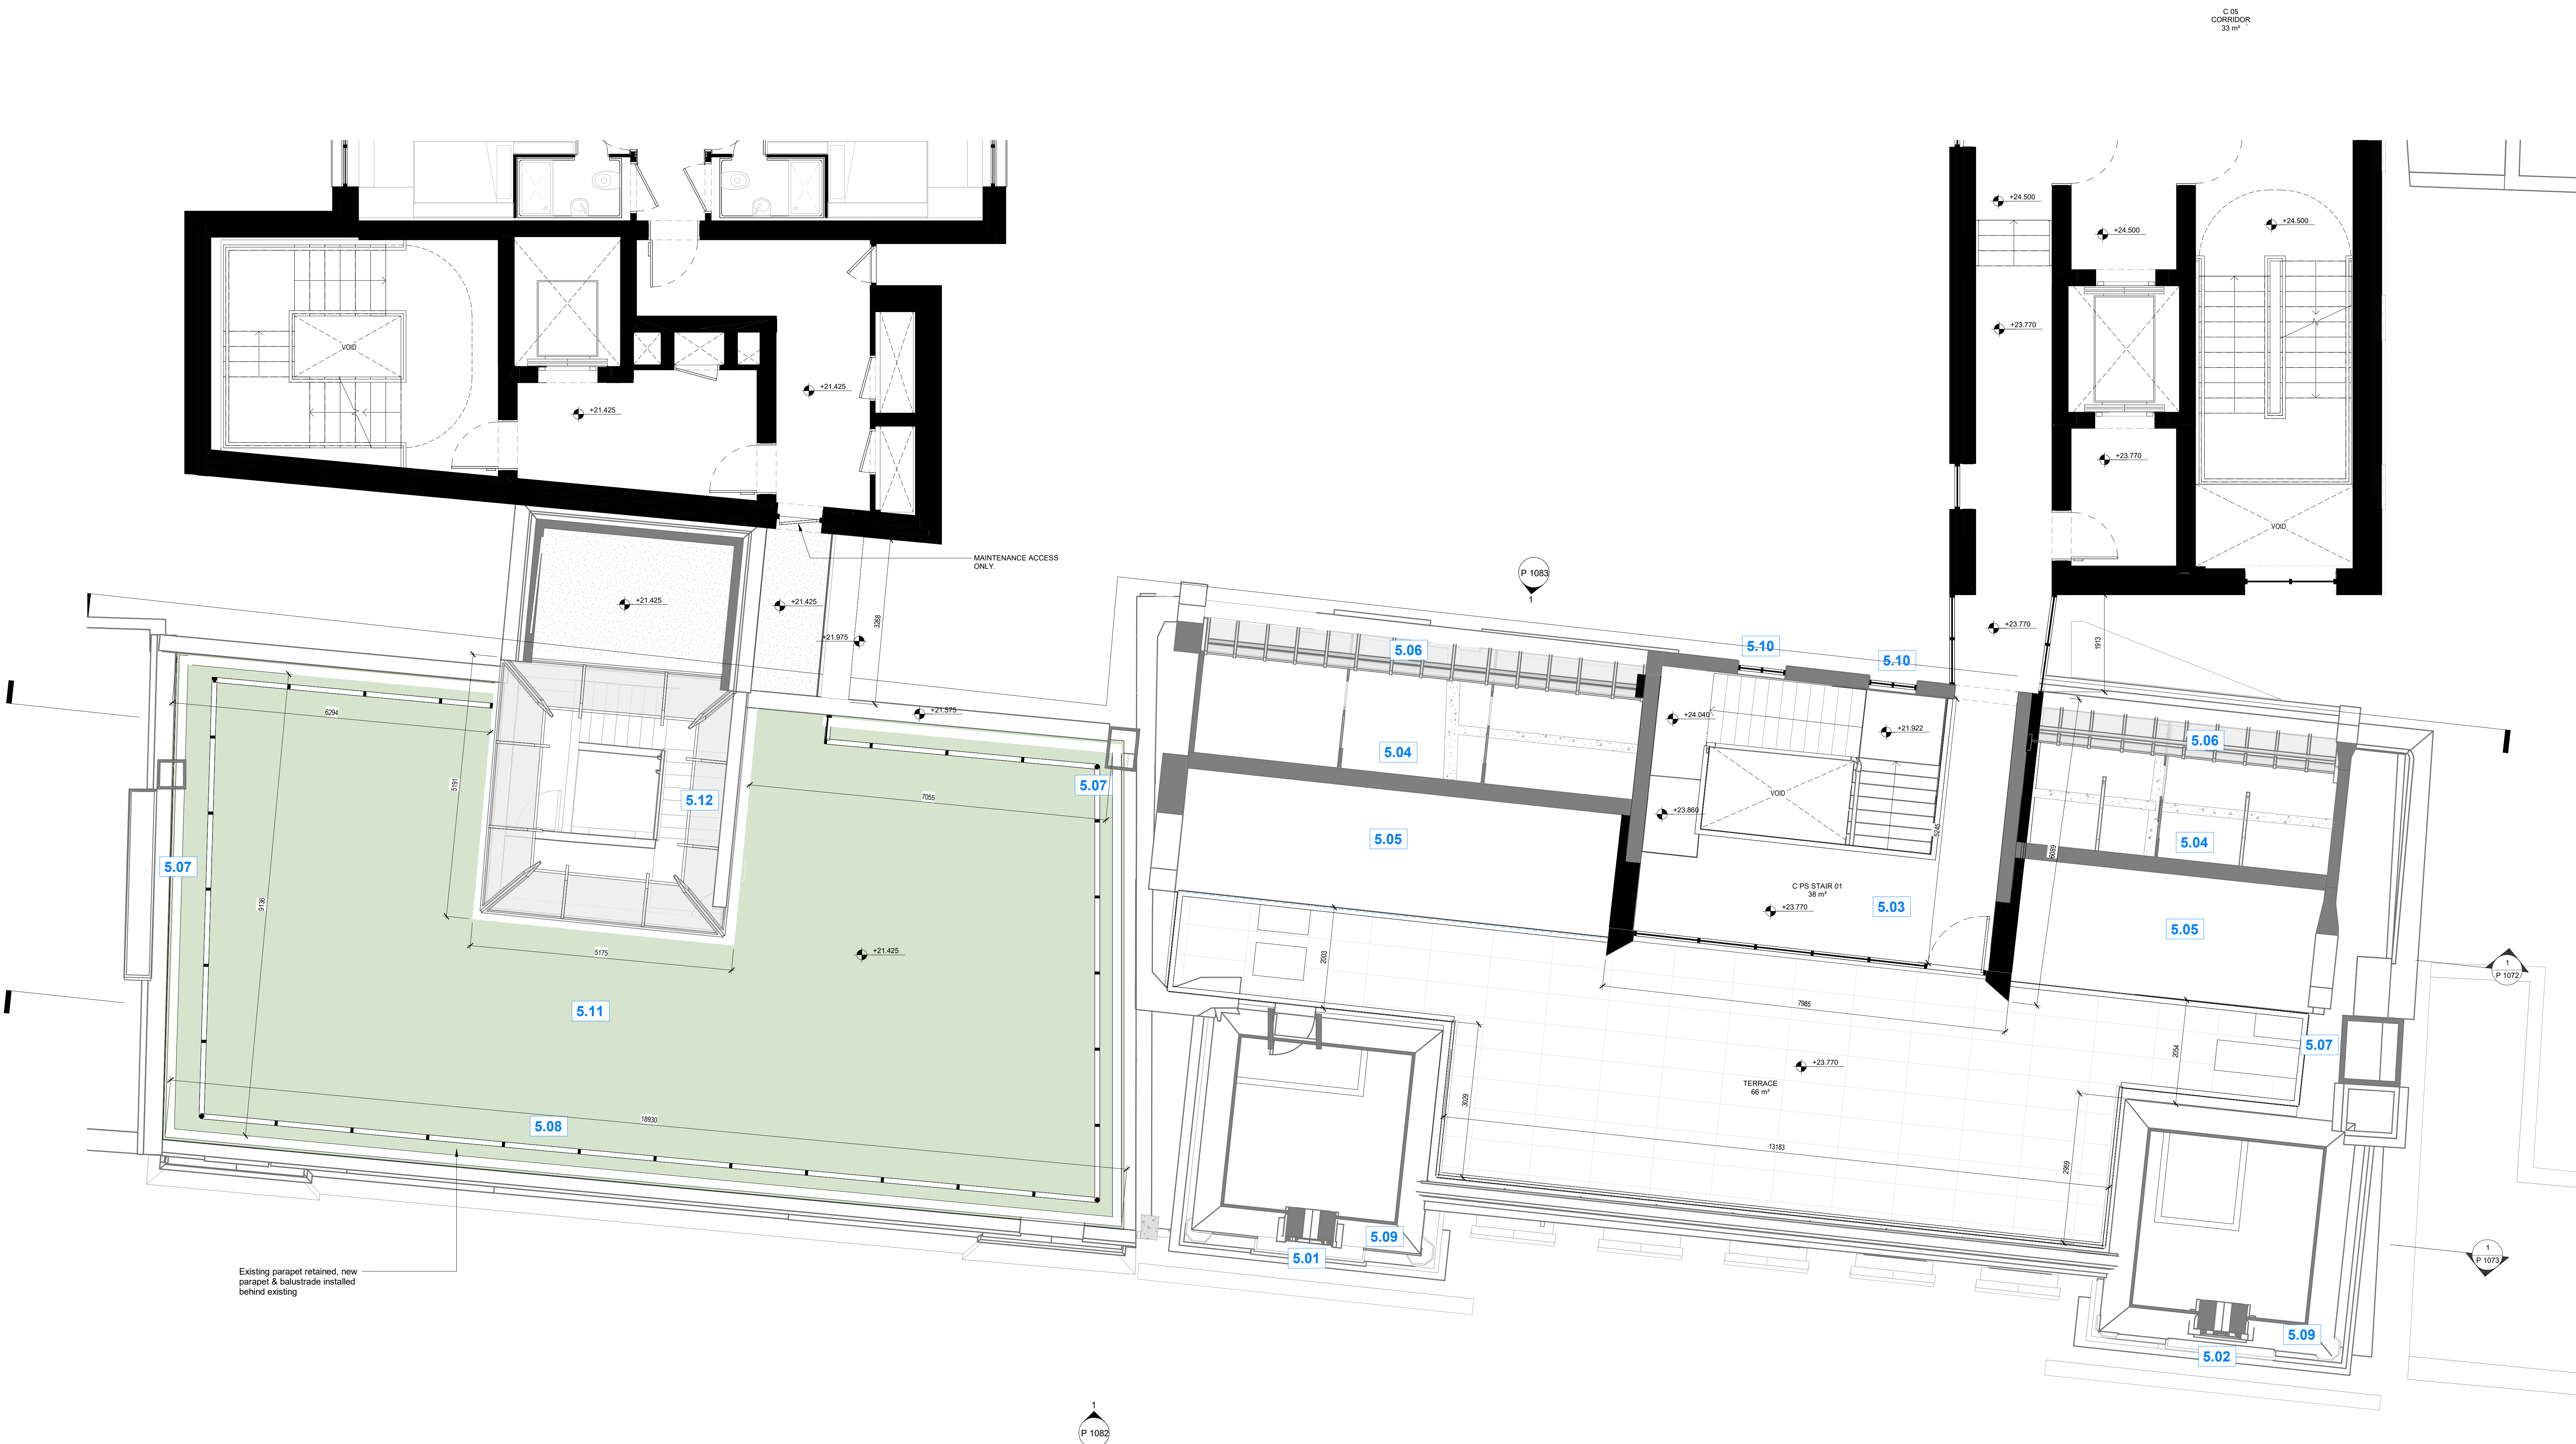

REV	DATE	DESCRIPTION	CHK	DRN
P01	28/03/2025	ISSUED FOR PLANNING PERMISSION	PWJ	PMAHC

STATUS CODE DESCRIPTION

ISSUED FOR PLANNING PERMISSION

CLIENT

Summix IHD Developments Limited

PROJECT

Independent House Student Accommodation

DRAWING

PS - EMERALD CHAMBERS & INDEPENDENT HOUSE - PROPOSED FIFTH FLOOR PLAN

PROJECT NUMBER 951193	DATE 28/03/2025
SCALE @ A0: As indicated	DRAWN/CHECKED: HC & PM PMS
STATUS CODE: P 1063	REVISION P01

Henry J Lyons

Architecture • Interiors
henryjlyons.com
+353 1 888 3333
info@henryjlyons.com
51-54 Pearse Street
Dublin D02 X468