

PROPOSED DRAWINGS LEGEND


General Notes:

All drawings are to be read in conjunction with the Architectural Heritage Impact Assessment, the Architectural Design Statement and accompanying Consultant reports. Any works to the Protected Structures will be carried out in accordance with current conservation best practice, where appropriate using traditional techniques and materials. Historic fabric of significance will be retained using a combination of conservation and restoration repair techniques.

- SITE BOUNDARY**
- EXISTING FABRIC**
- PROPOSED FABRIC**
- EXISTING SALVAGED FABRIC TO BE REUSED IN NEW LOCATION**
- DOORS**
- EXISTING DOOR**
- PROPOSED NEW DOOR**
- WINDOWS**
- SECONDARY GLAZING**
- EXISTING GLAZING TO BE REPAIRED / RESTORED**
- PROPOSED NEW WINDOW**

ROOM LEGEND

- STUDIO**
- 5 BED CLUSTER**
- 6 BED CLUSTER**
- 8 BED CLUSTER**

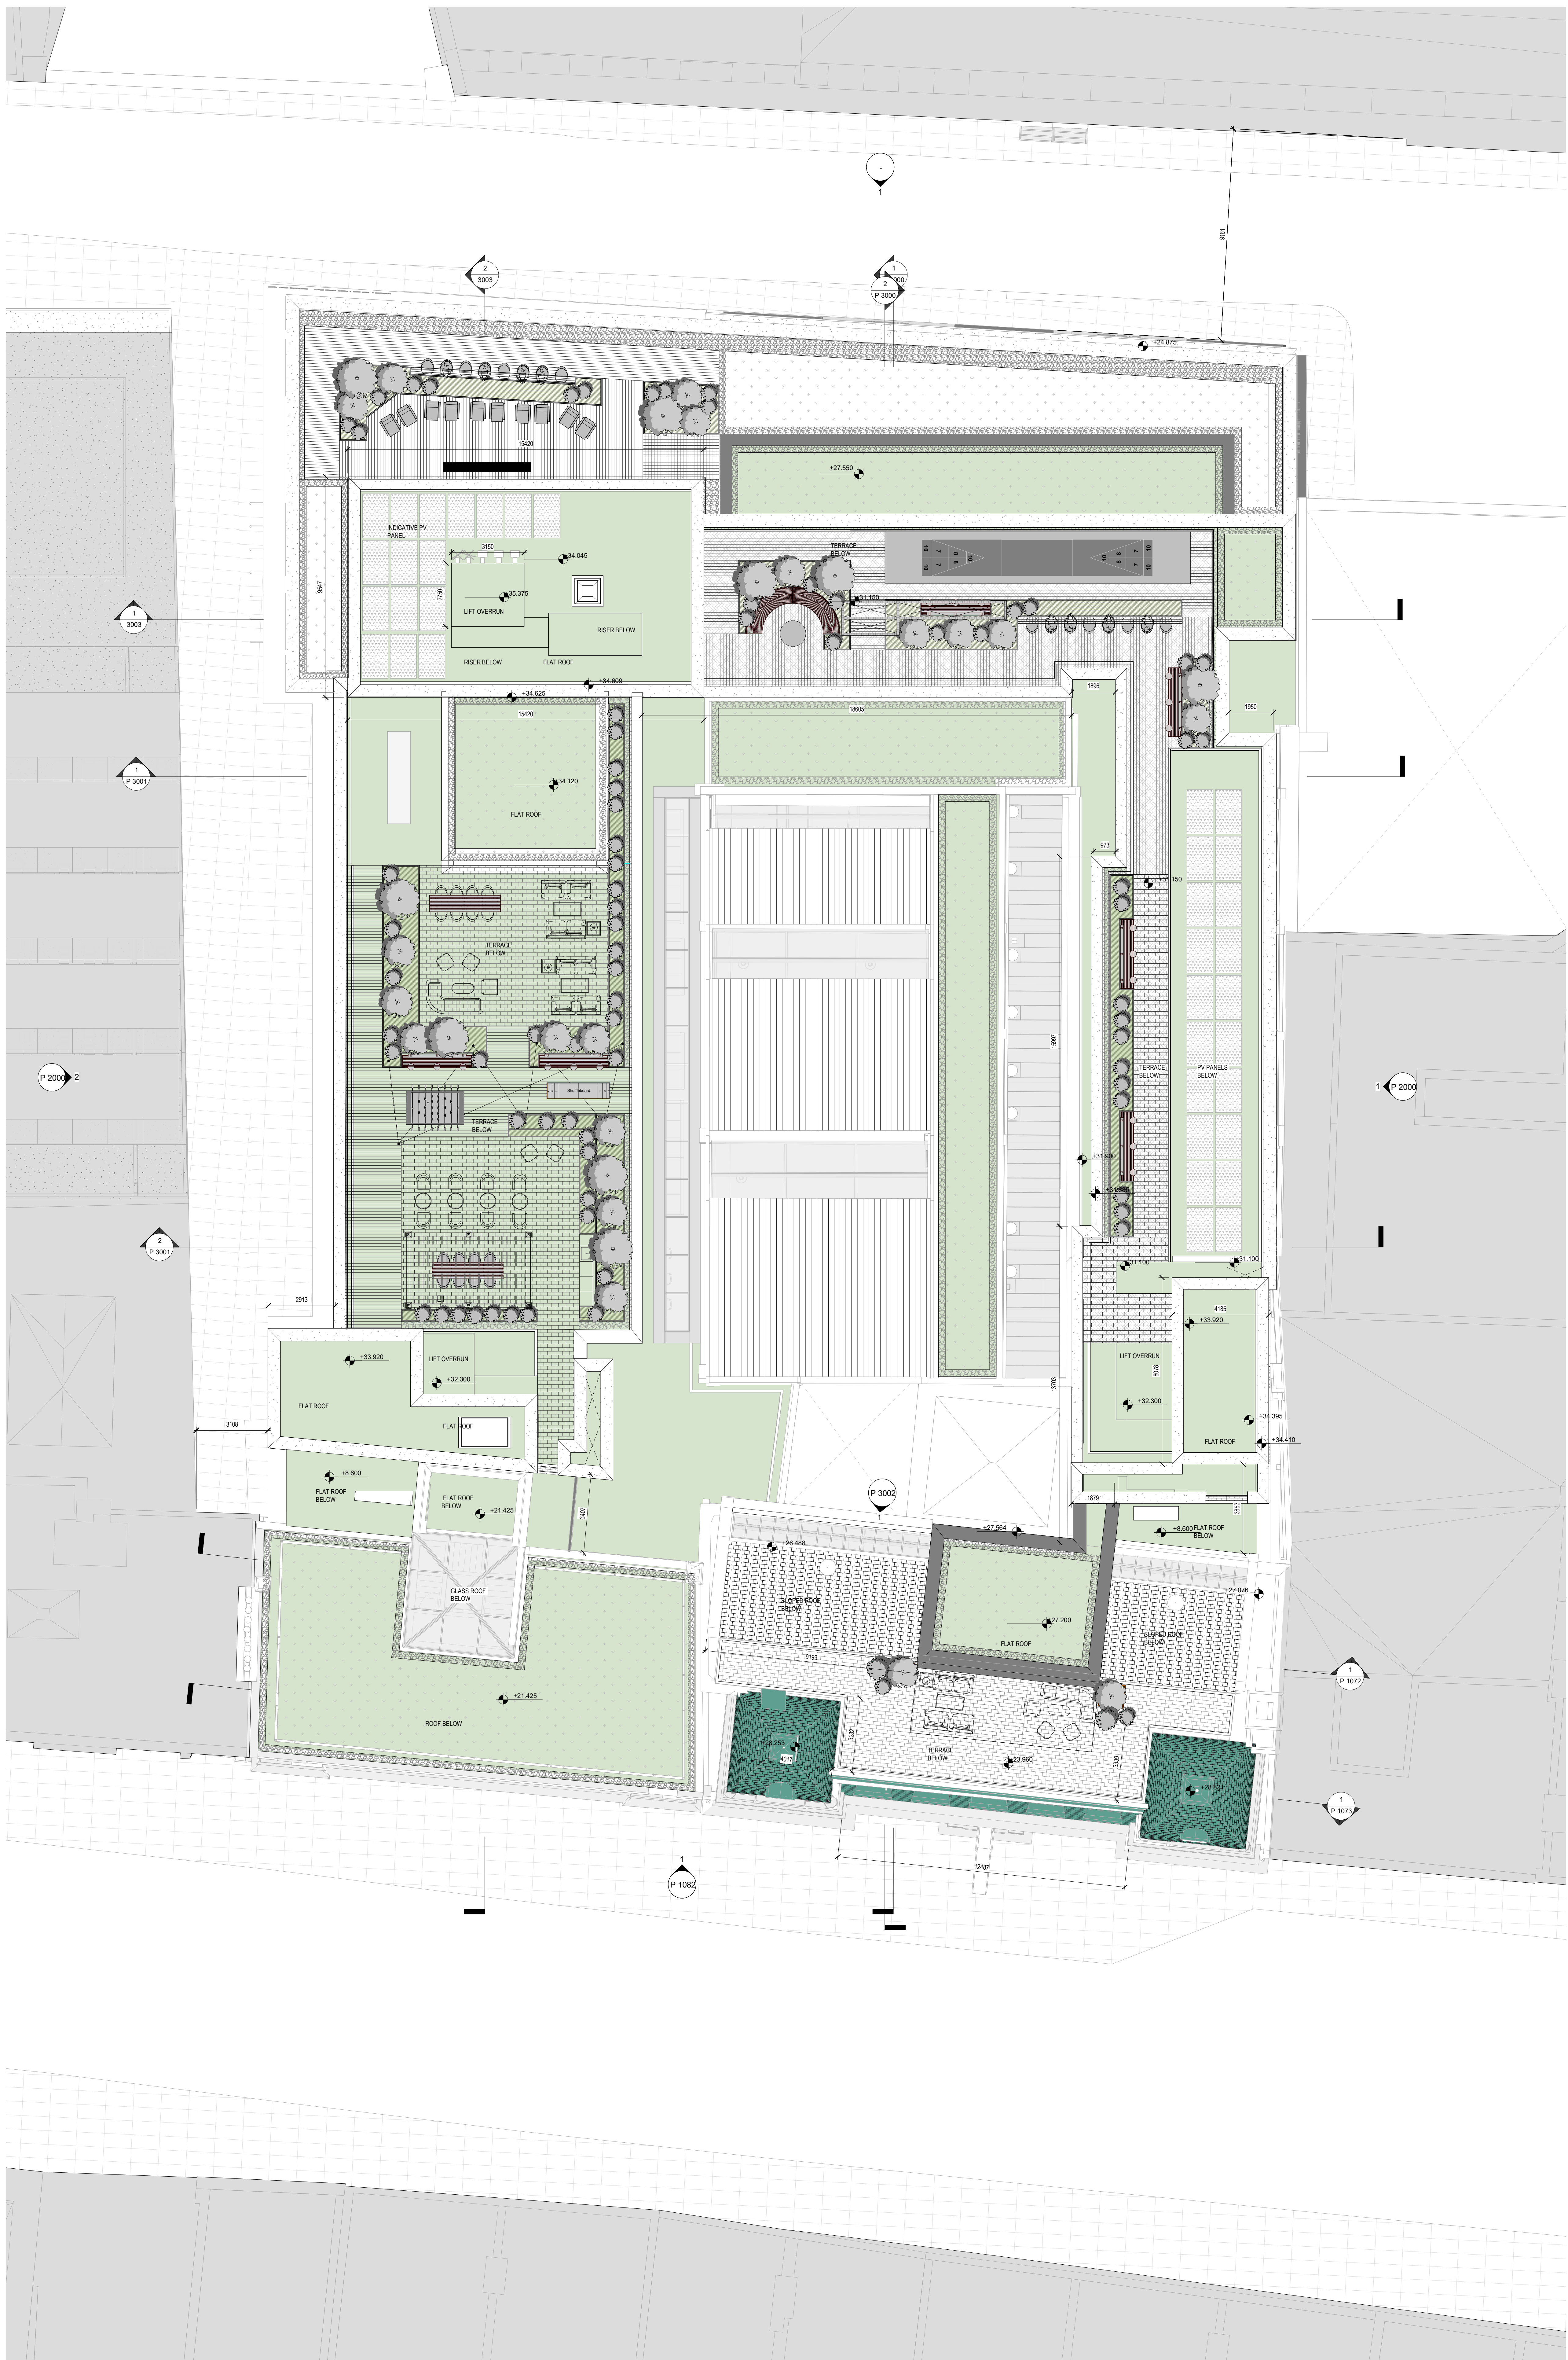

REV	DATE	DESCRIPTION	CHK	DRN
1	28/03/2025	ISSUED FOR PLANNING PERMISSION	PM	PM
2	13/11/2024	ISSUED FOR LRD SUBMISSION	PM	PM

ISSUED FOR PLANNING PERMISSION

CLIENT
Summix IHD Developments Limited

PROJECT
Independent House Student Accommodation

DRAWING
PROPOSED PLAN
ROOF FLOOR PLAN

PROJECT NUMBER 951193		DATE 28/03/2025
SCALE @ A0: 1 : 100		DRAWN/CHECKED: PM & HCl PMG
STATUS CODE:	DRAWING NUMBER	REVISION
	P 1019	P02

Henry J Lyons

Architecture + Interiors
henryjlyons.com

+353 1 888 3333
info@henryjlyons.com

51-54 Pearse Street
Dublin D02 X468