



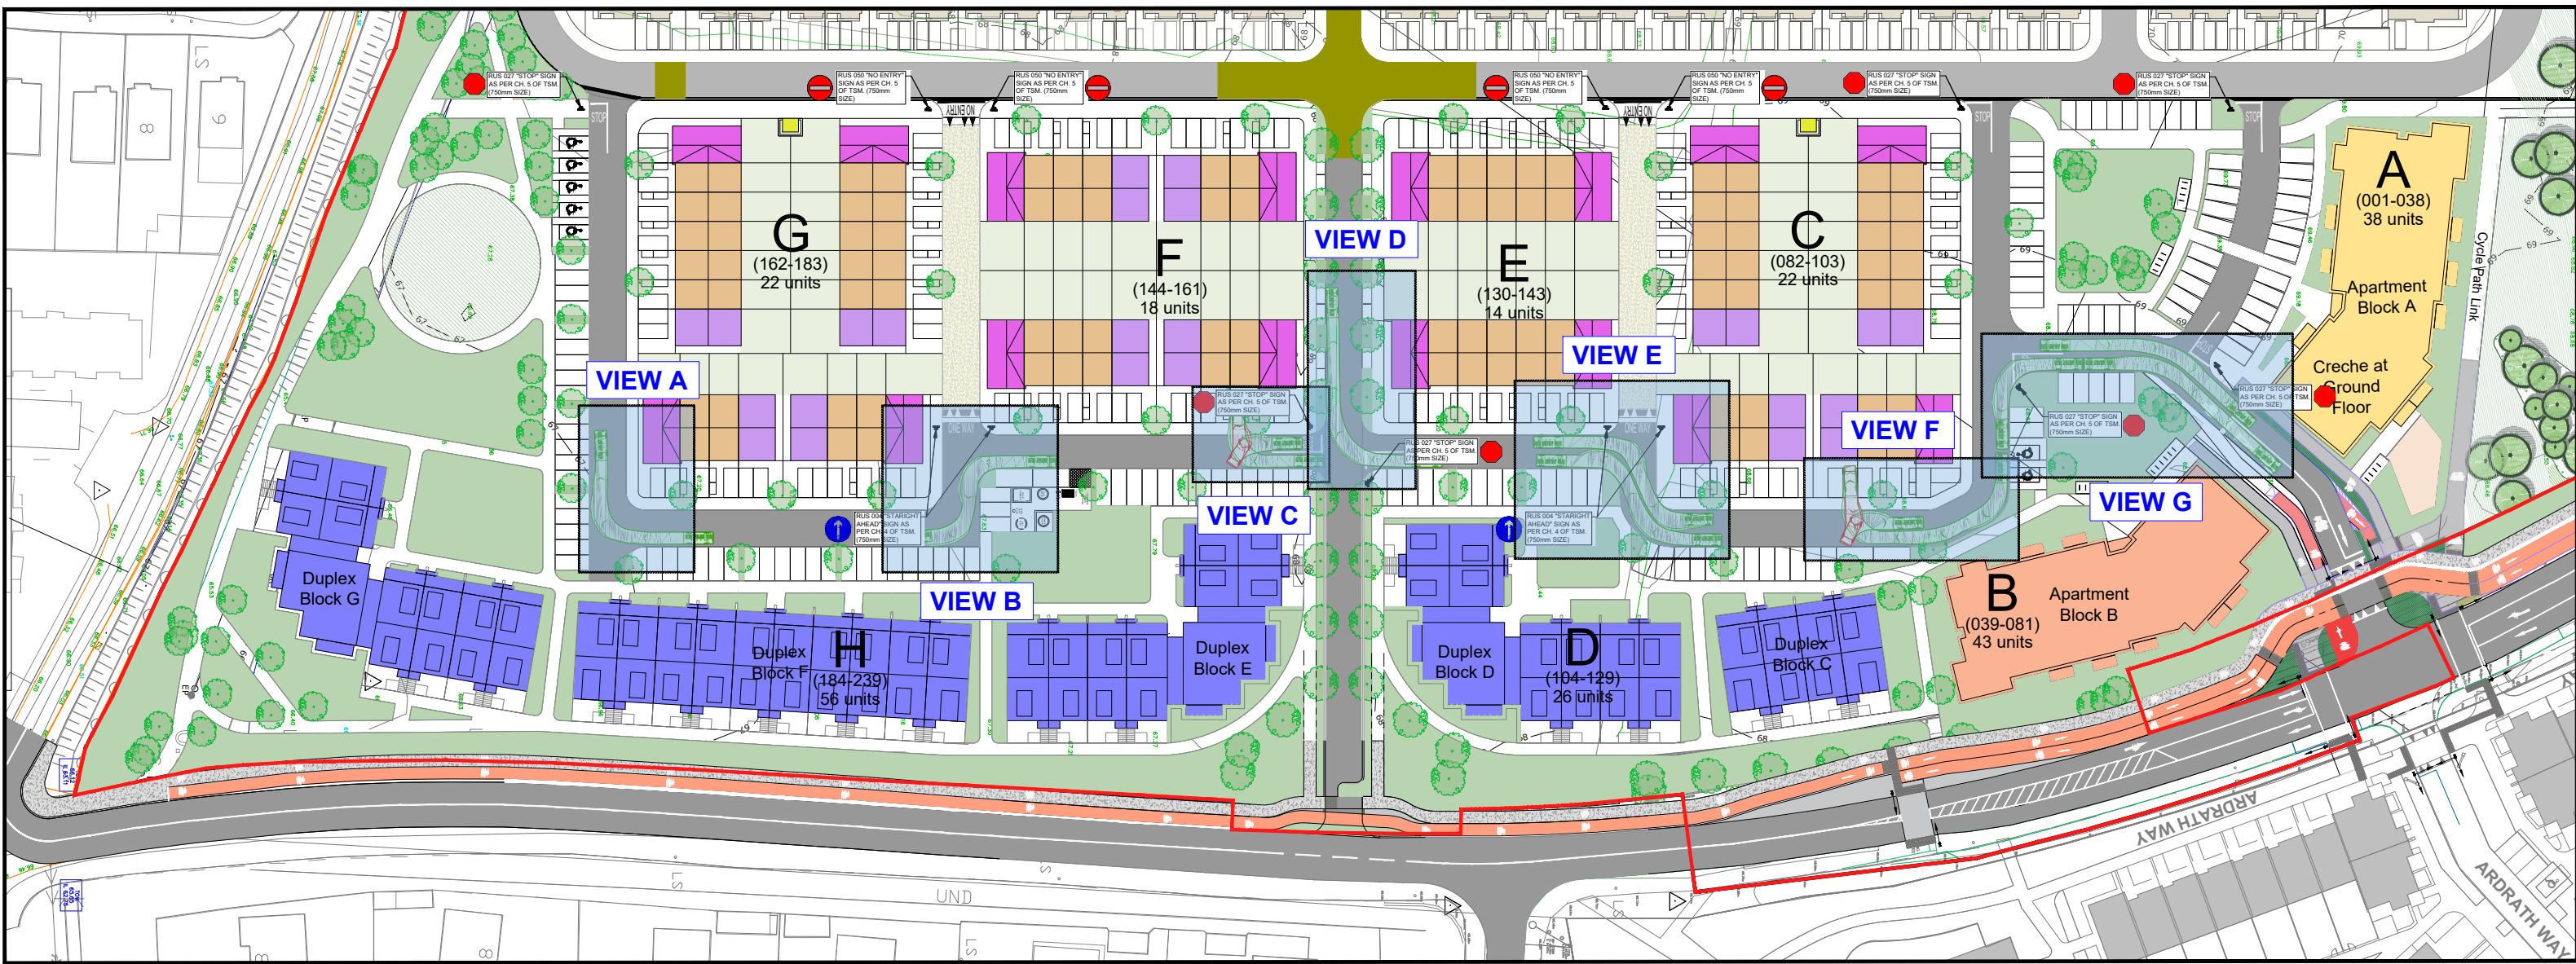


KEY SITE PLAN

SCALE @ A1: 1:1000
SCALE @ A3: 1:2000

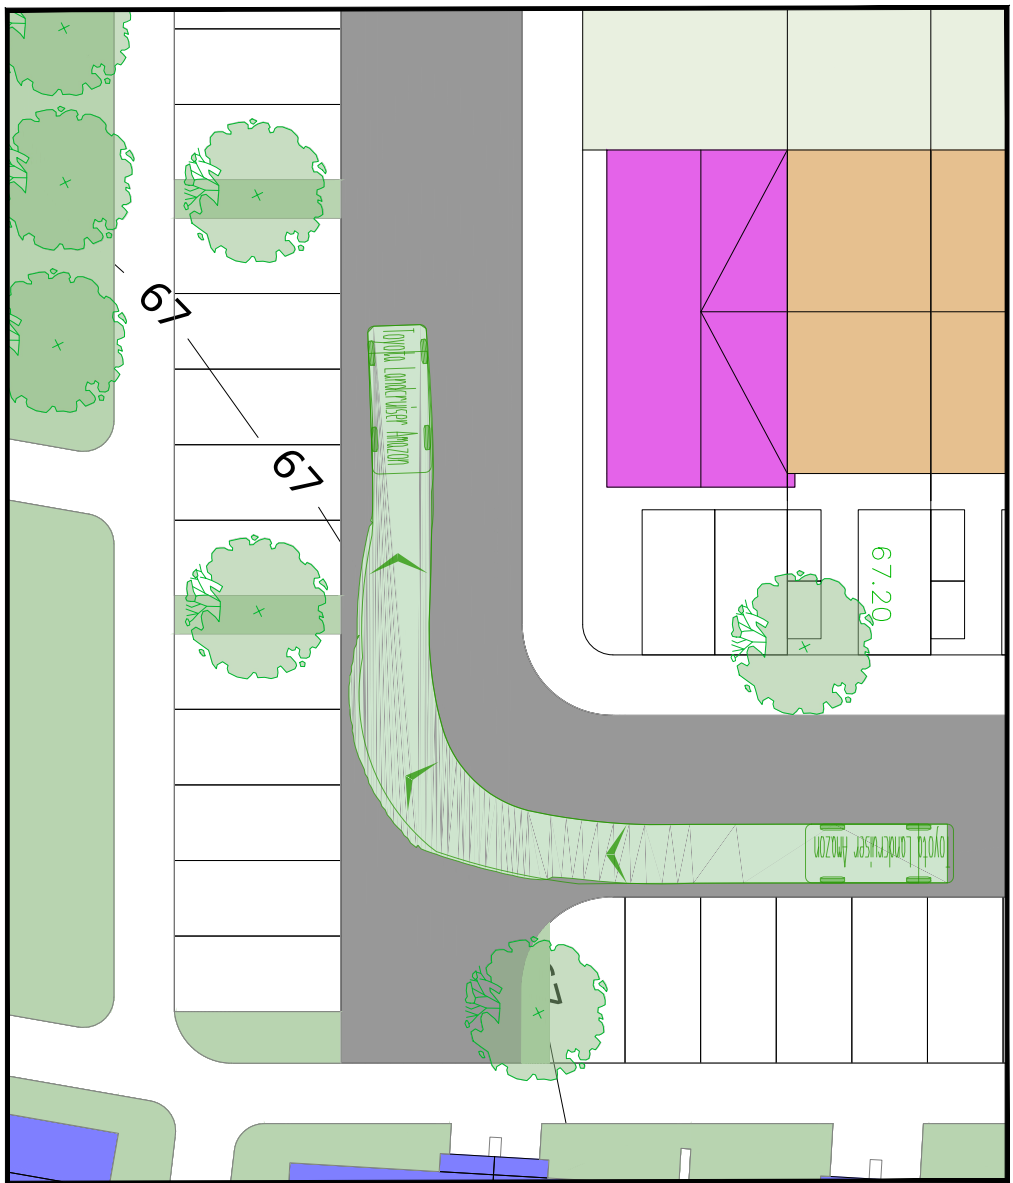


PLAN VIEW A

SCALE @ A1: 1:250
SCALE @ A3: 1:500

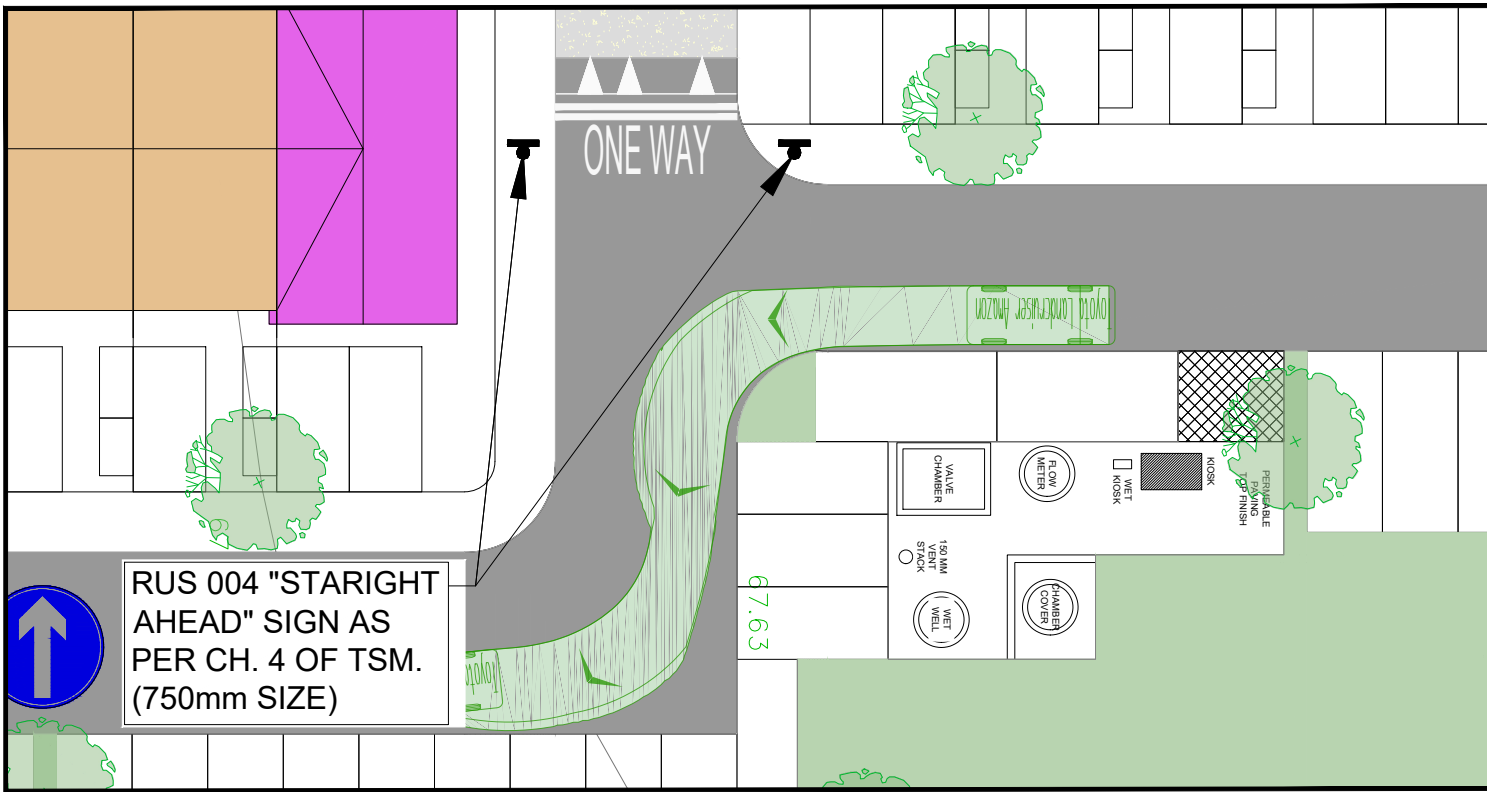


PLAN VIEW B

SCALE @ A1: 1:250
SCALE @ A3: 1:500

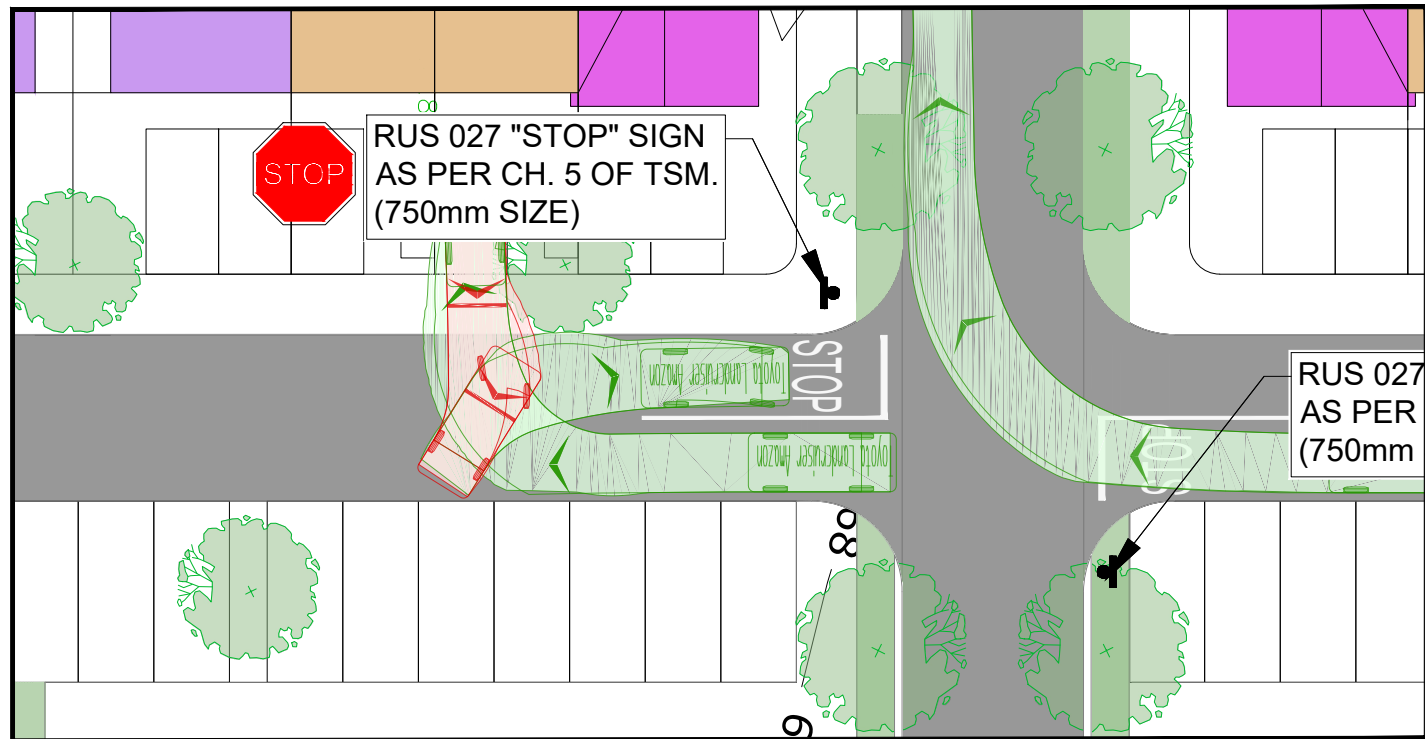


PLAN VIEW C

SCALE @ A1: 1:250
SCALE @ A3: 1:500

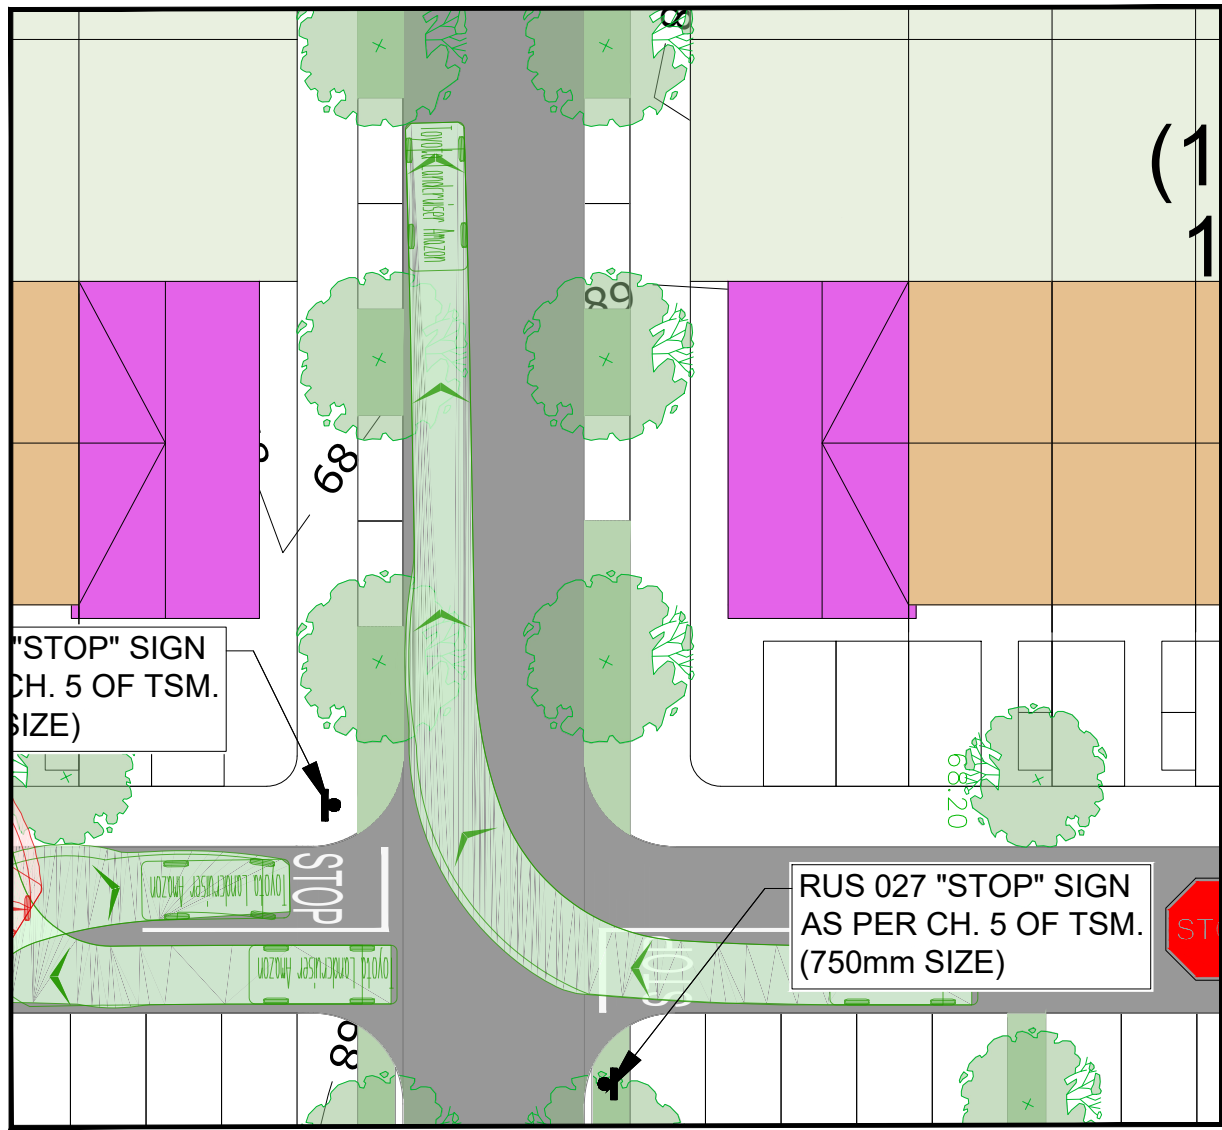


PLAN VIEW D

SCALE @ A1: 1:250
SCALE @ A3: 1:500

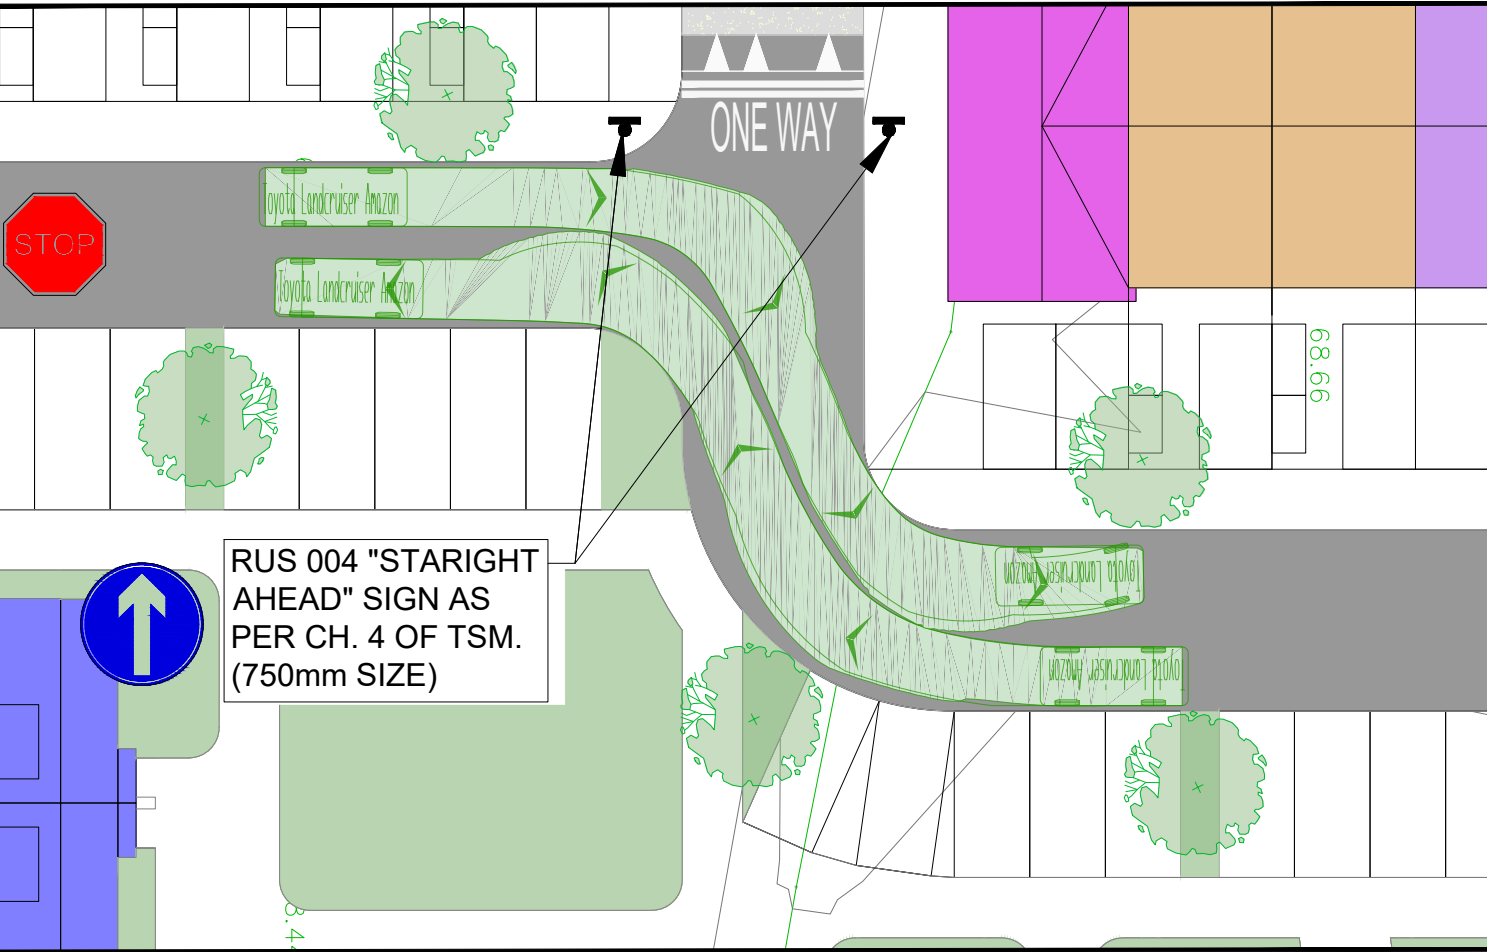


PLAN VIEW E

SCALE @ A1: 1:250
SCALE @ A3: 1:500

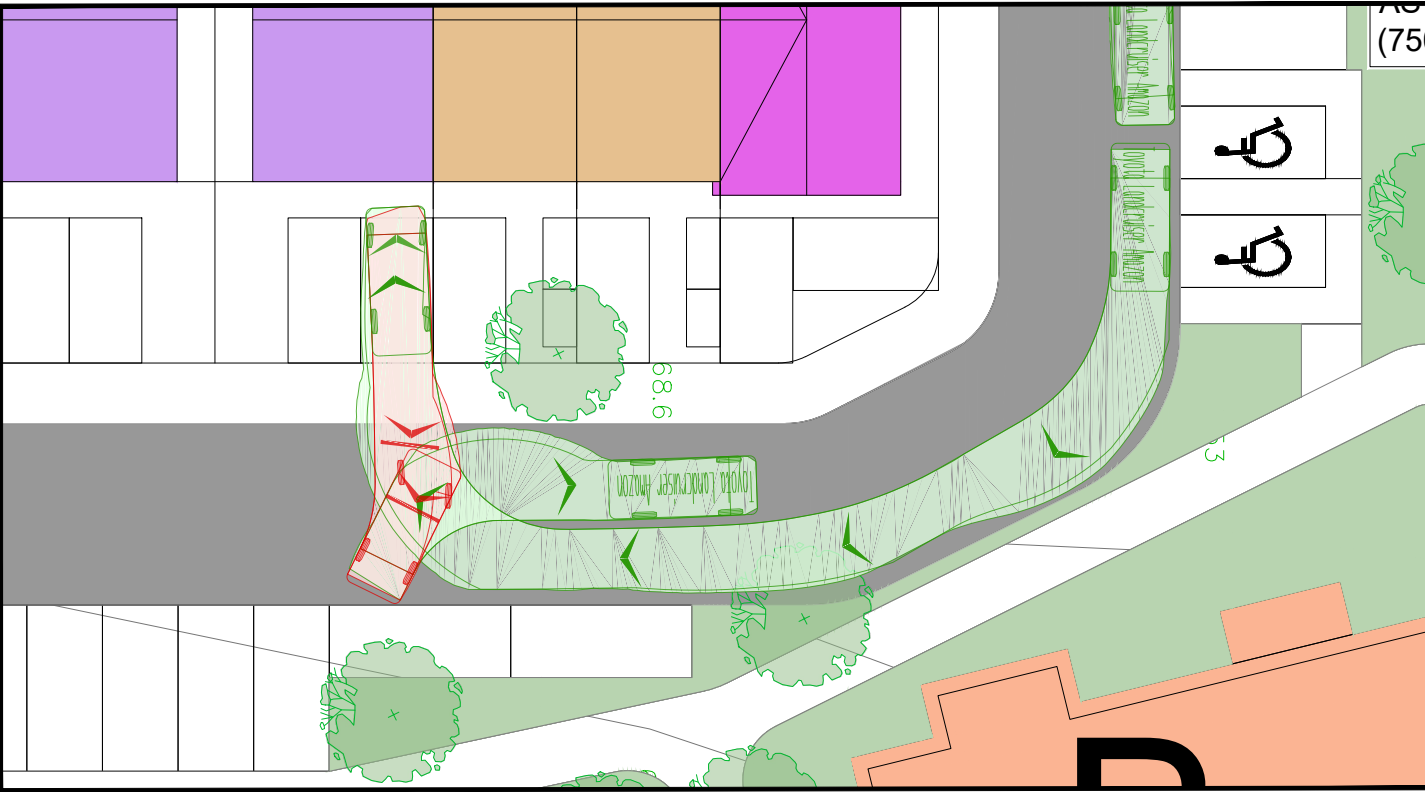

PLAN VIEW F

SCALE @ A1: 1:250
SCALE @ A3: 1:500

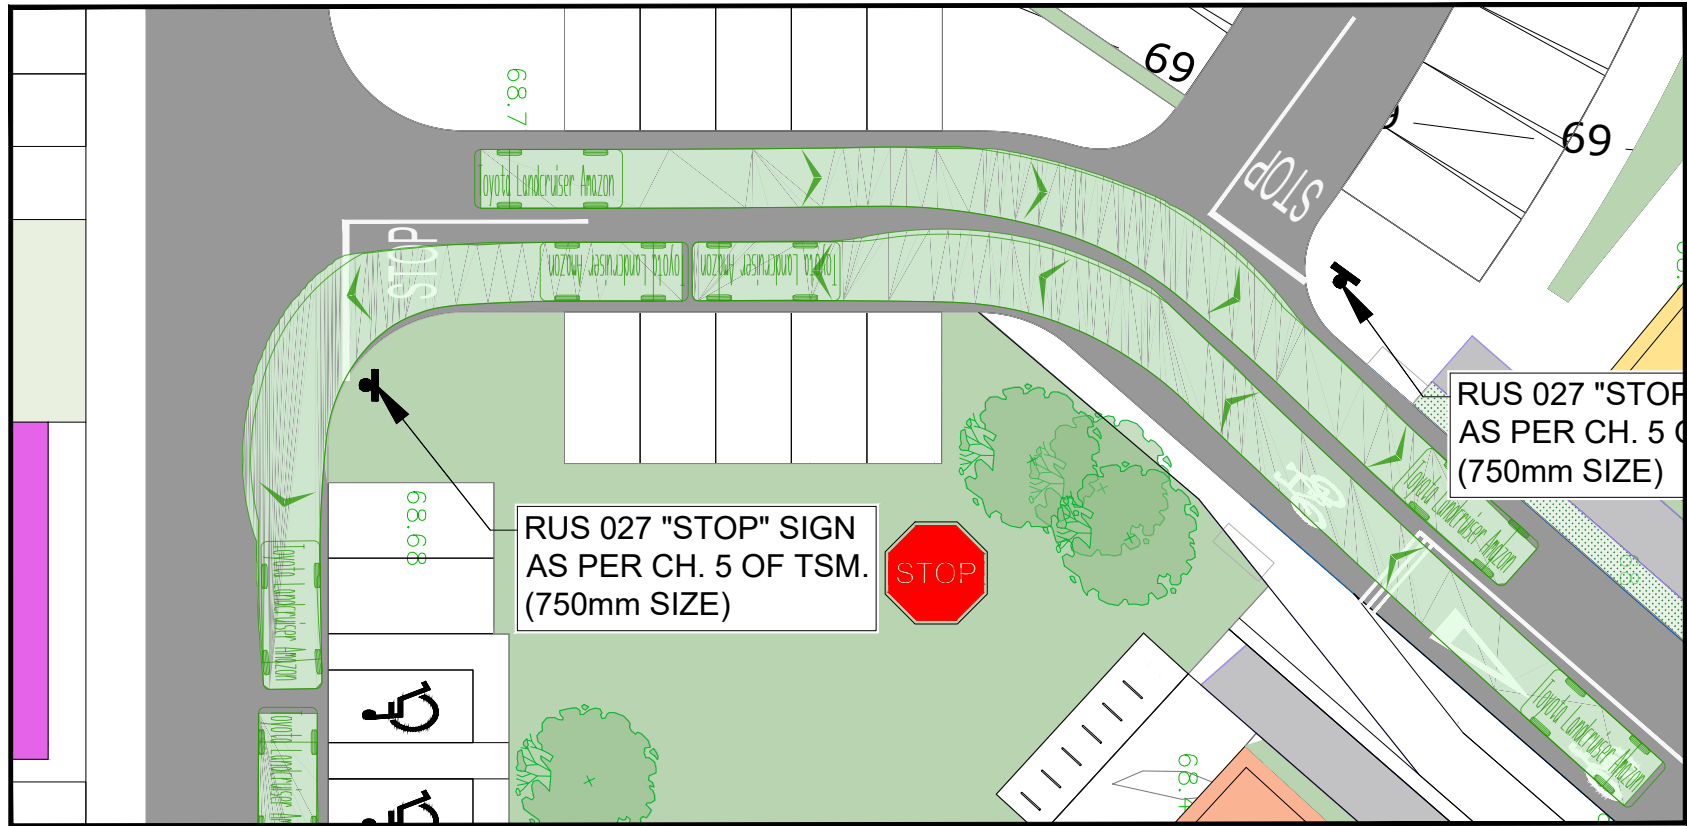

PLAN VIEW G

SCALE @ A1: 1:250
SCALE @ A3: 1:500



PRIVATE CAR AUTO TRACKING ANALYSIS

SCALE @ A1: 1:250
SCALE @ A3: 1:500

NOTES

- THIS DRAWING IS TO BE READ IN CONJUNCTION WITH ALL ENGINEERS & ARCHITECT'S DRAWINGS FIGURED DIMENSIONS ONLY (NOT SCALING) TO BE USED. WHERE A CONFLICT OF INFORMATION EXISTS OR IF IN ANY DOUBT - 'ASK'.
- CONSULTANTS TO BE INFORMED IMMEDIATELY OF ANY DISCREPANCIES BEFORE WORK PROCEEDS.

VEHICLE PROFILE

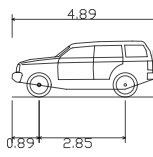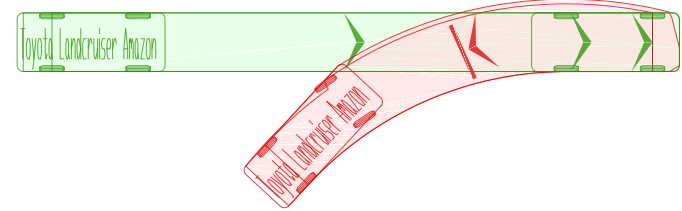

Toyota Landcruiser Anazon
Overall Length 4.890m
Overall Width 1.940m
Overall Body Height 1.950m
Min Body Ground Clearance 0.250m
Track Width 1.940m
Lock-to-lock time 4.00s
Curb to Curb Turning Radius 5.900m

VEHICLE MOVING FORWARD



VEHICLE REVERSING



PL1	08.08.25	ISSUED FOR PLANNING	MA
ISSUE	DATE	DESCRIPTION	BY

Project Engineer: CF Project Director: CK

BM STAGE

PLANNING

BM Dublin Office: Sandwith House, 52-54 Lower Sandwith Street, Dublin 2, Ireland. Tel: (01) 677 3200 Fax: (01) 677 3164
London Office: 5th Floor, Mill House, 8 Mill Street, London SE1 2BA, United Kingdom Tel: (0044) 20 3750 3530
BARRETT MAHONY Consulting Engineers, Civil, Structural, Project Management. E-mail: bmce@bmce.ie Web: www.bmce.ie



CLIENT
SEATTLE CONSTRUCTION LTD.

PROJECT TITLE
KILWOGHAN WOODS,
CELBRIDGE, CO KILDARE

BM PROJECT No.
24.283

MODEL REFERENCE SUITABILITY REVISION

DRAWING TITLE
PRIVATE CAR AUTO TRACKING ANALYSIS

DWG DRAWING REFERENCE STATUS REVISION
KWW-BMD-00-XX-DR-C-13520 PL1