


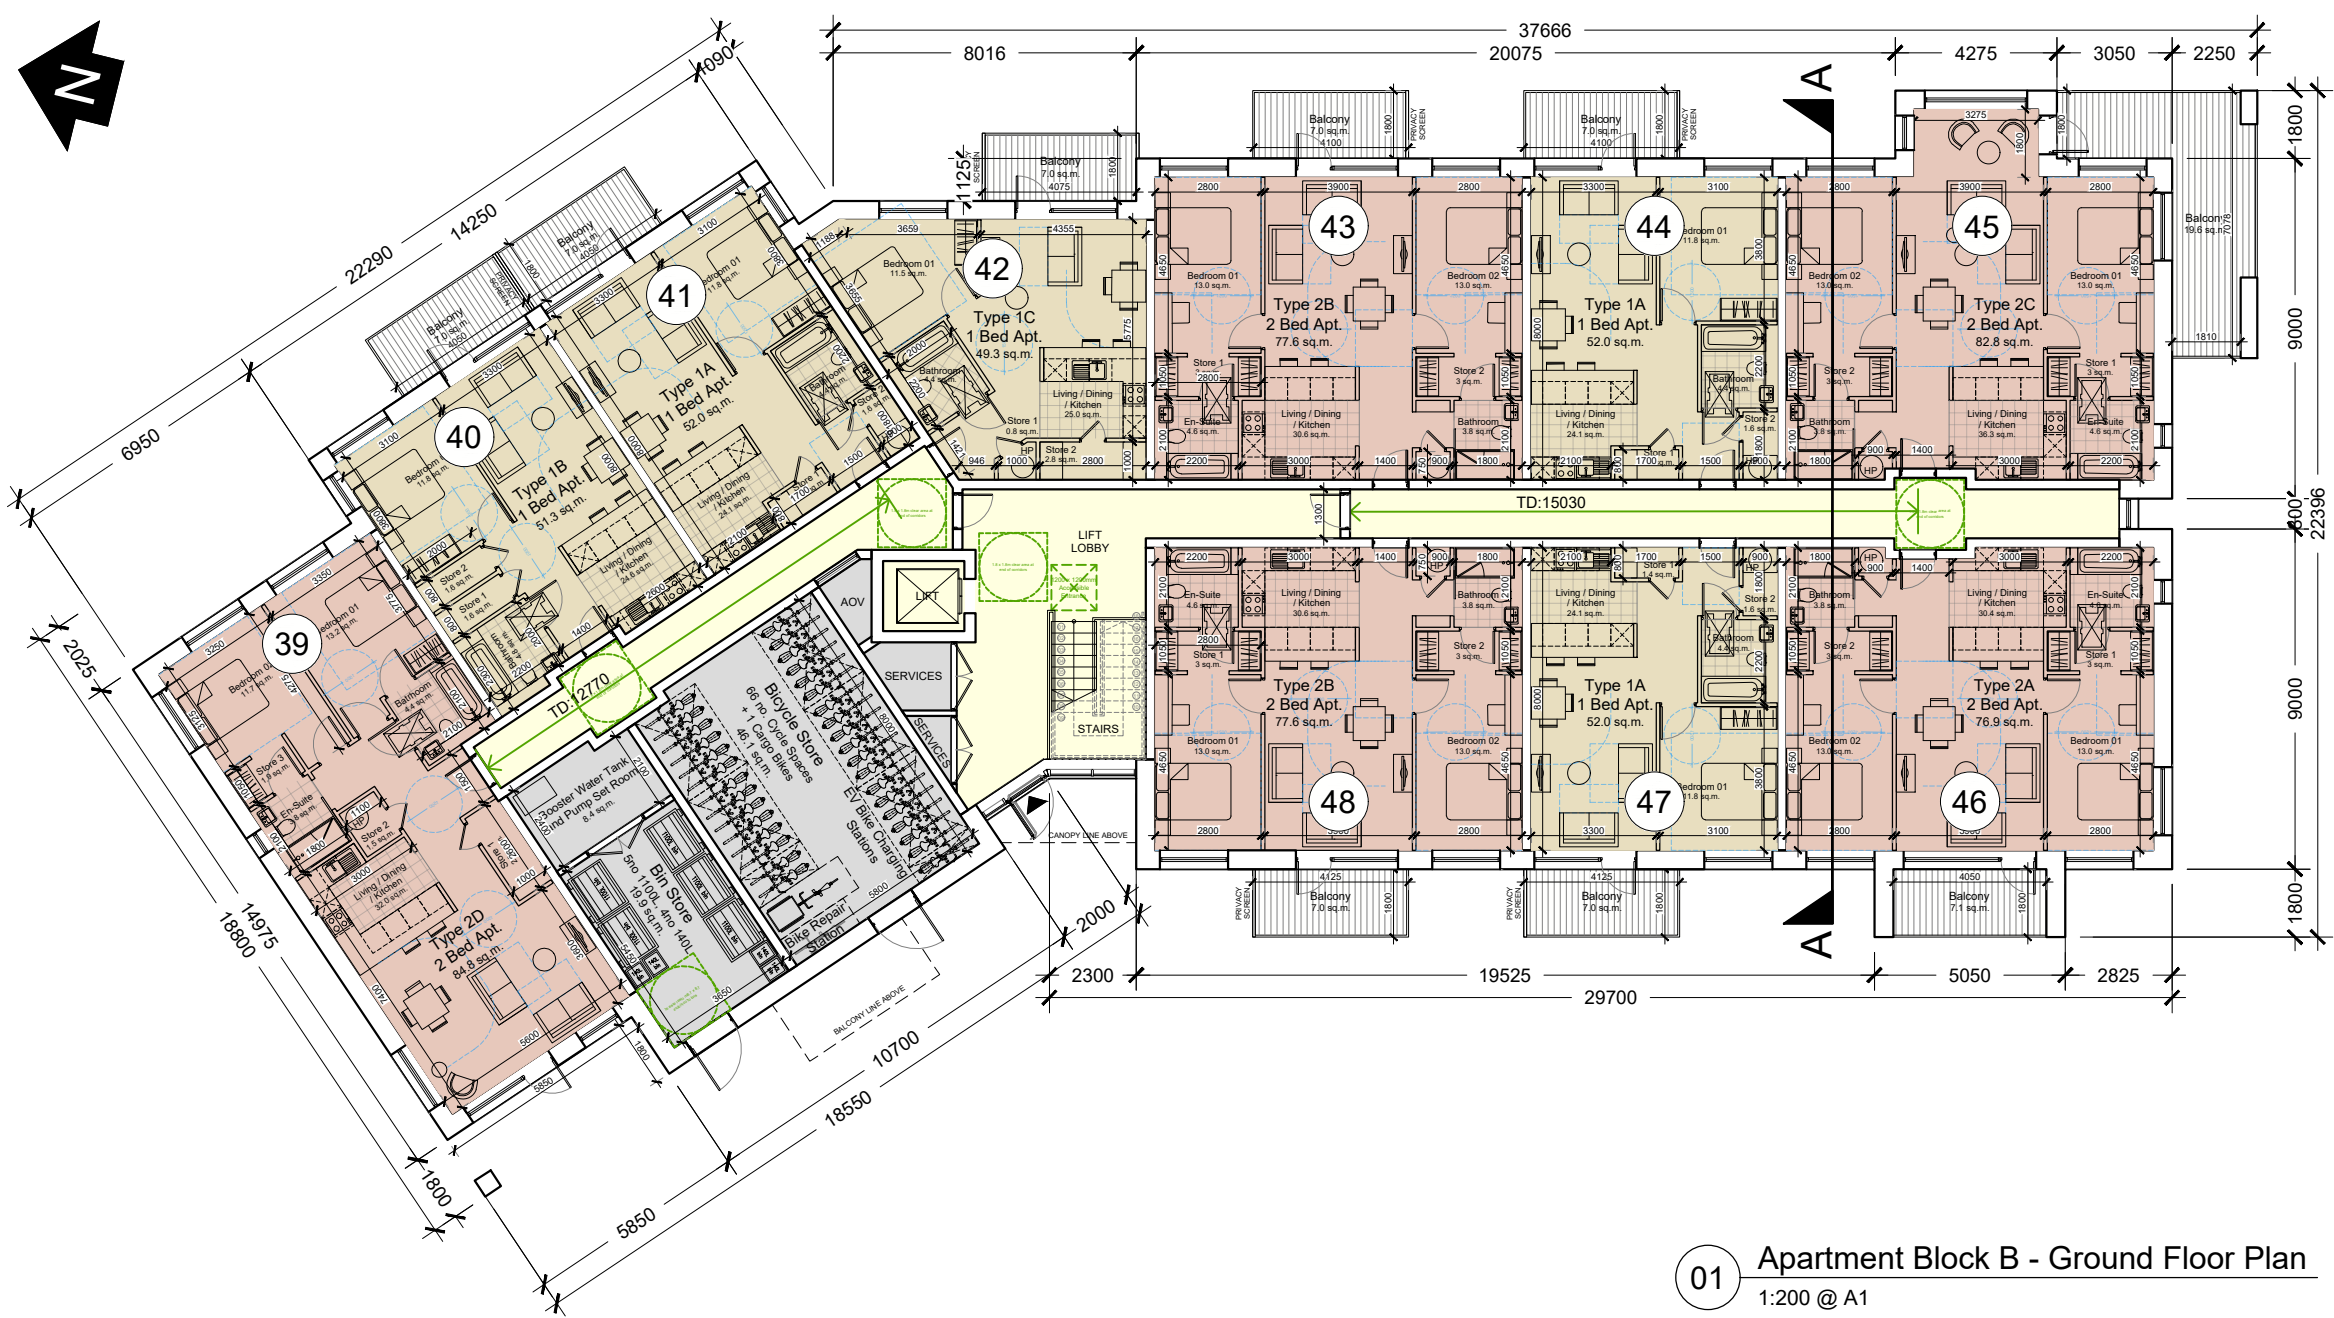


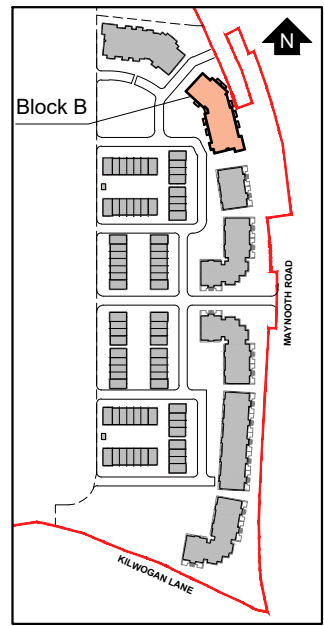


01 Apartment Block B - Ground Floor Plan
1:200 @ A1

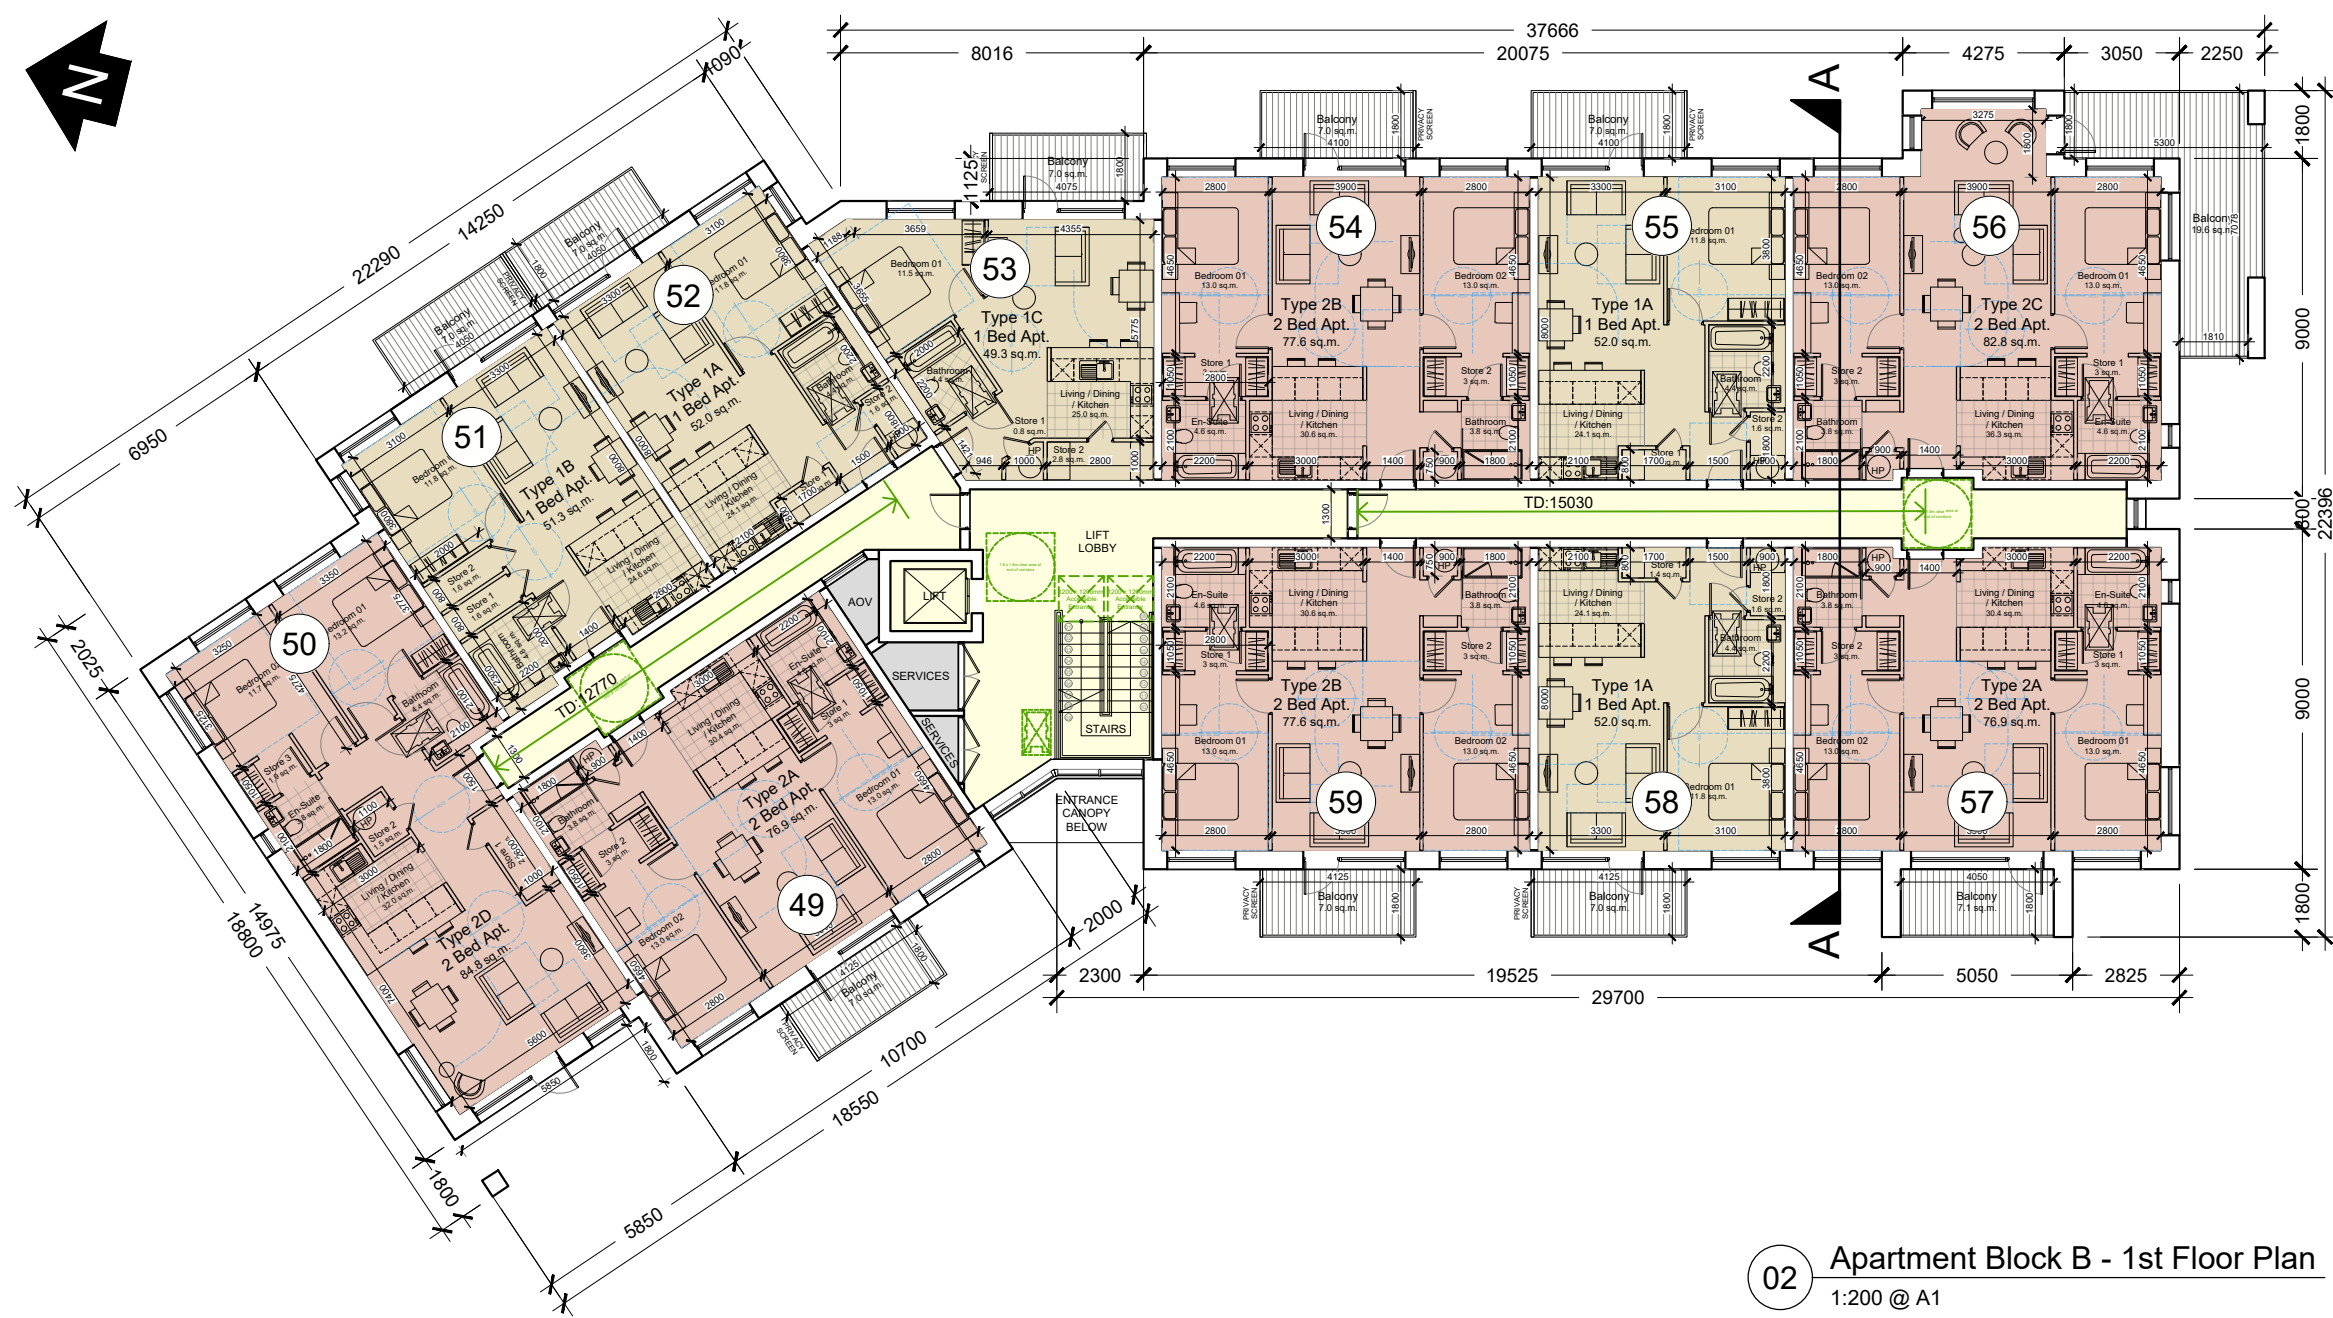


02 Apartment Block B - 1st Floor Plan
1:200 @ A1

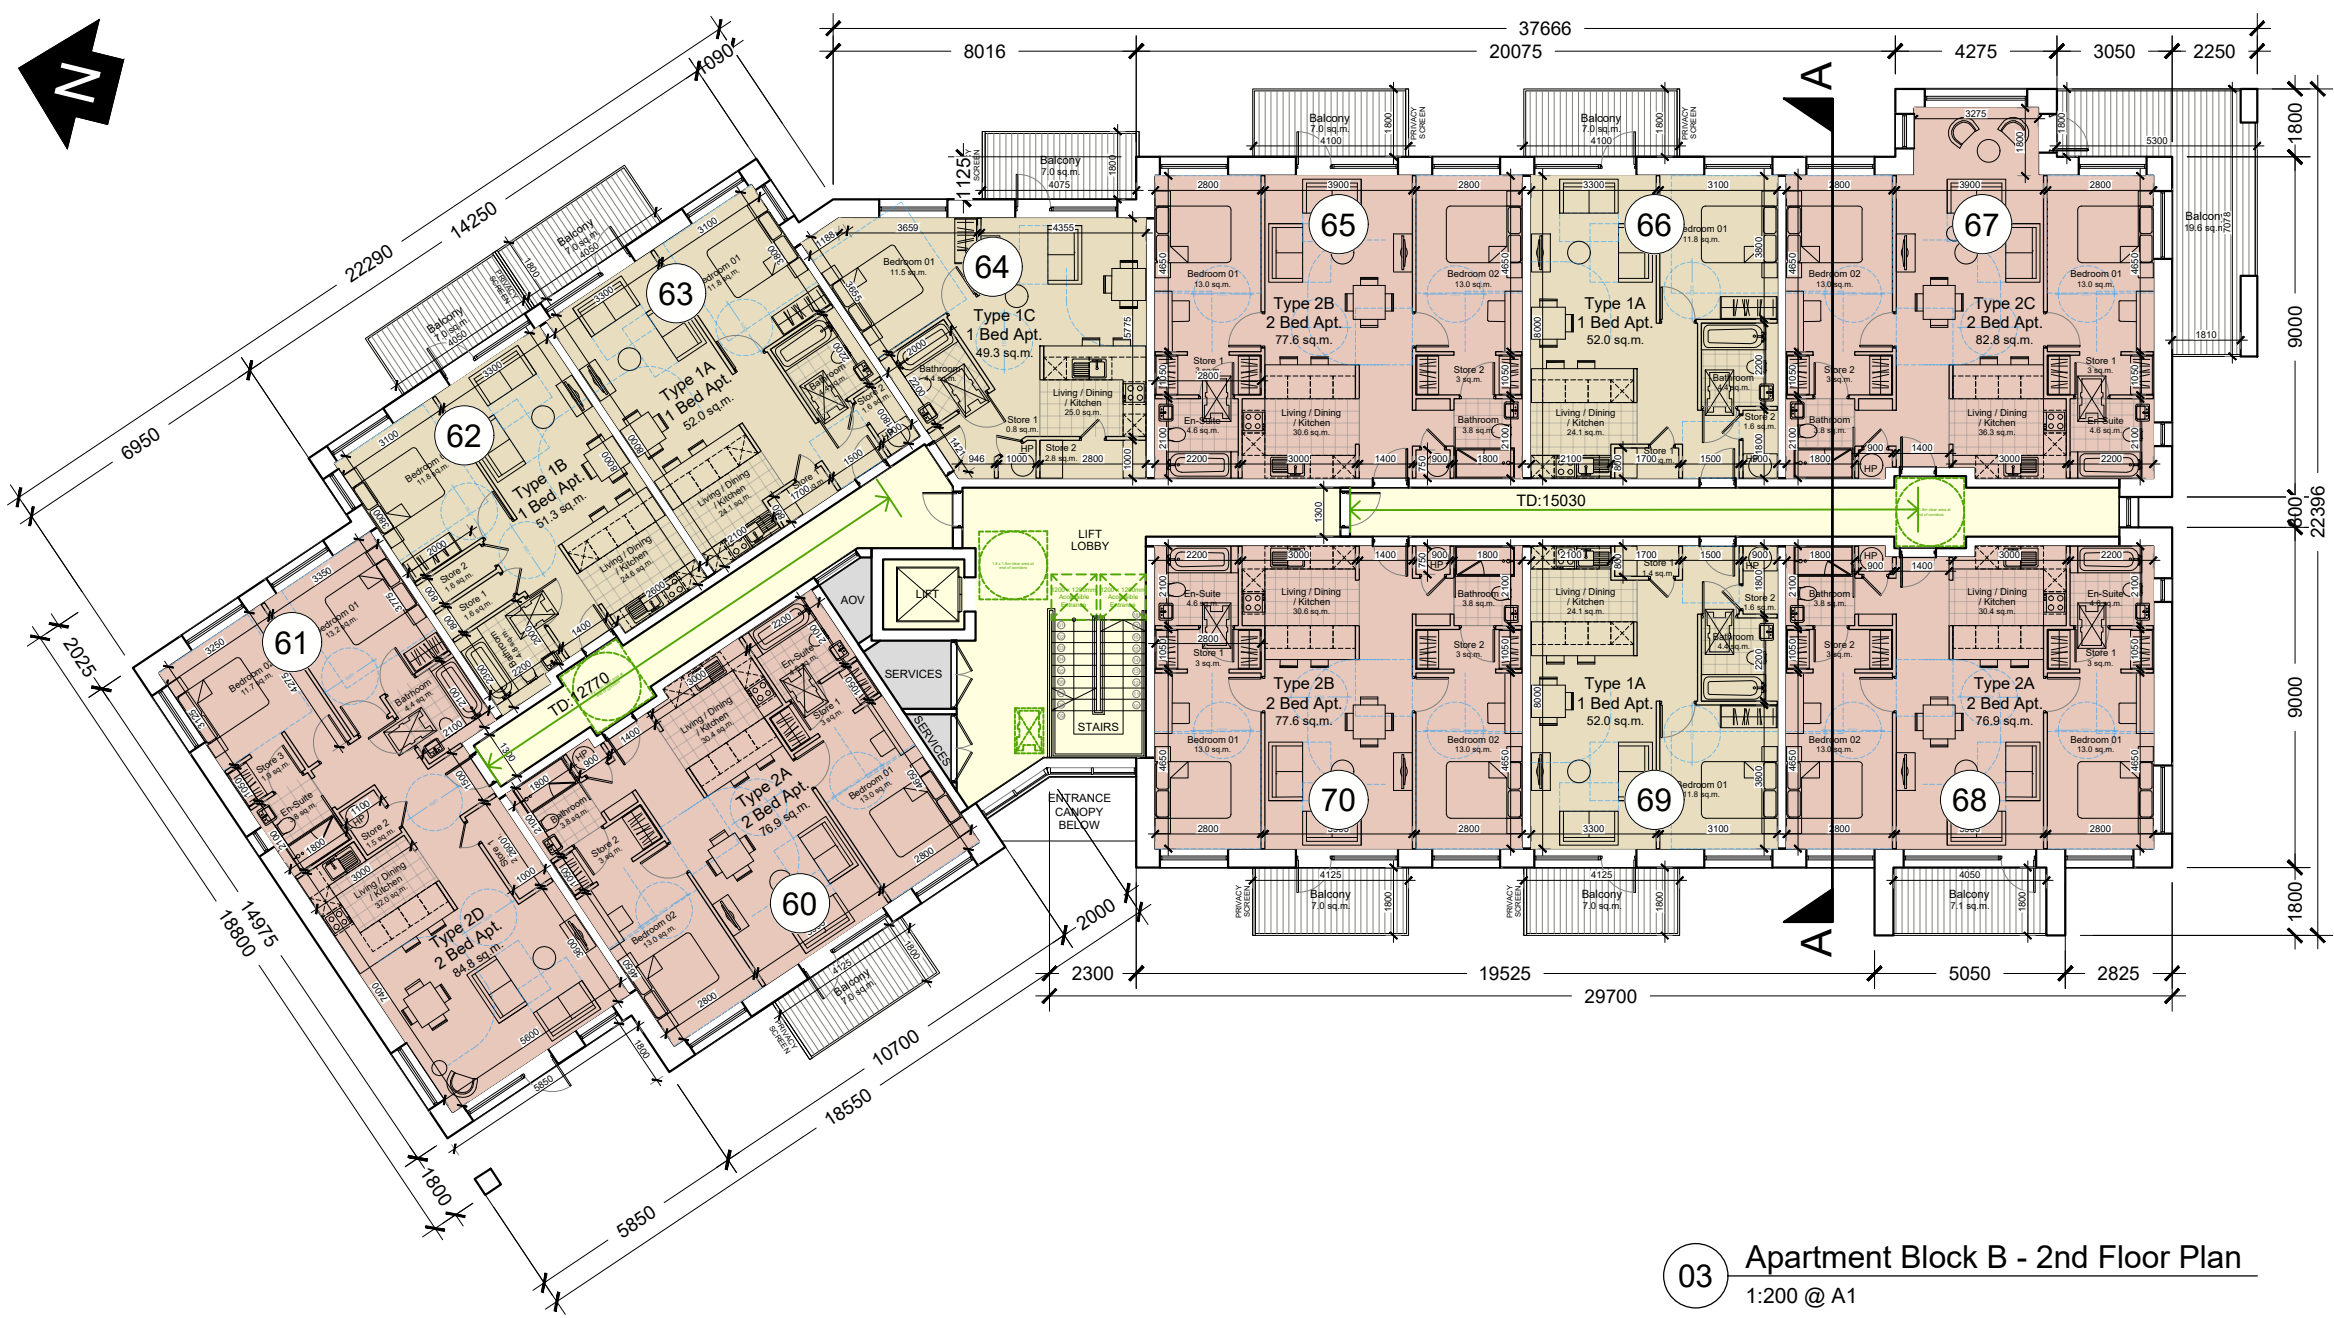


03 Apartment Block B - 2nd Floor Plan
1:200 @ A1

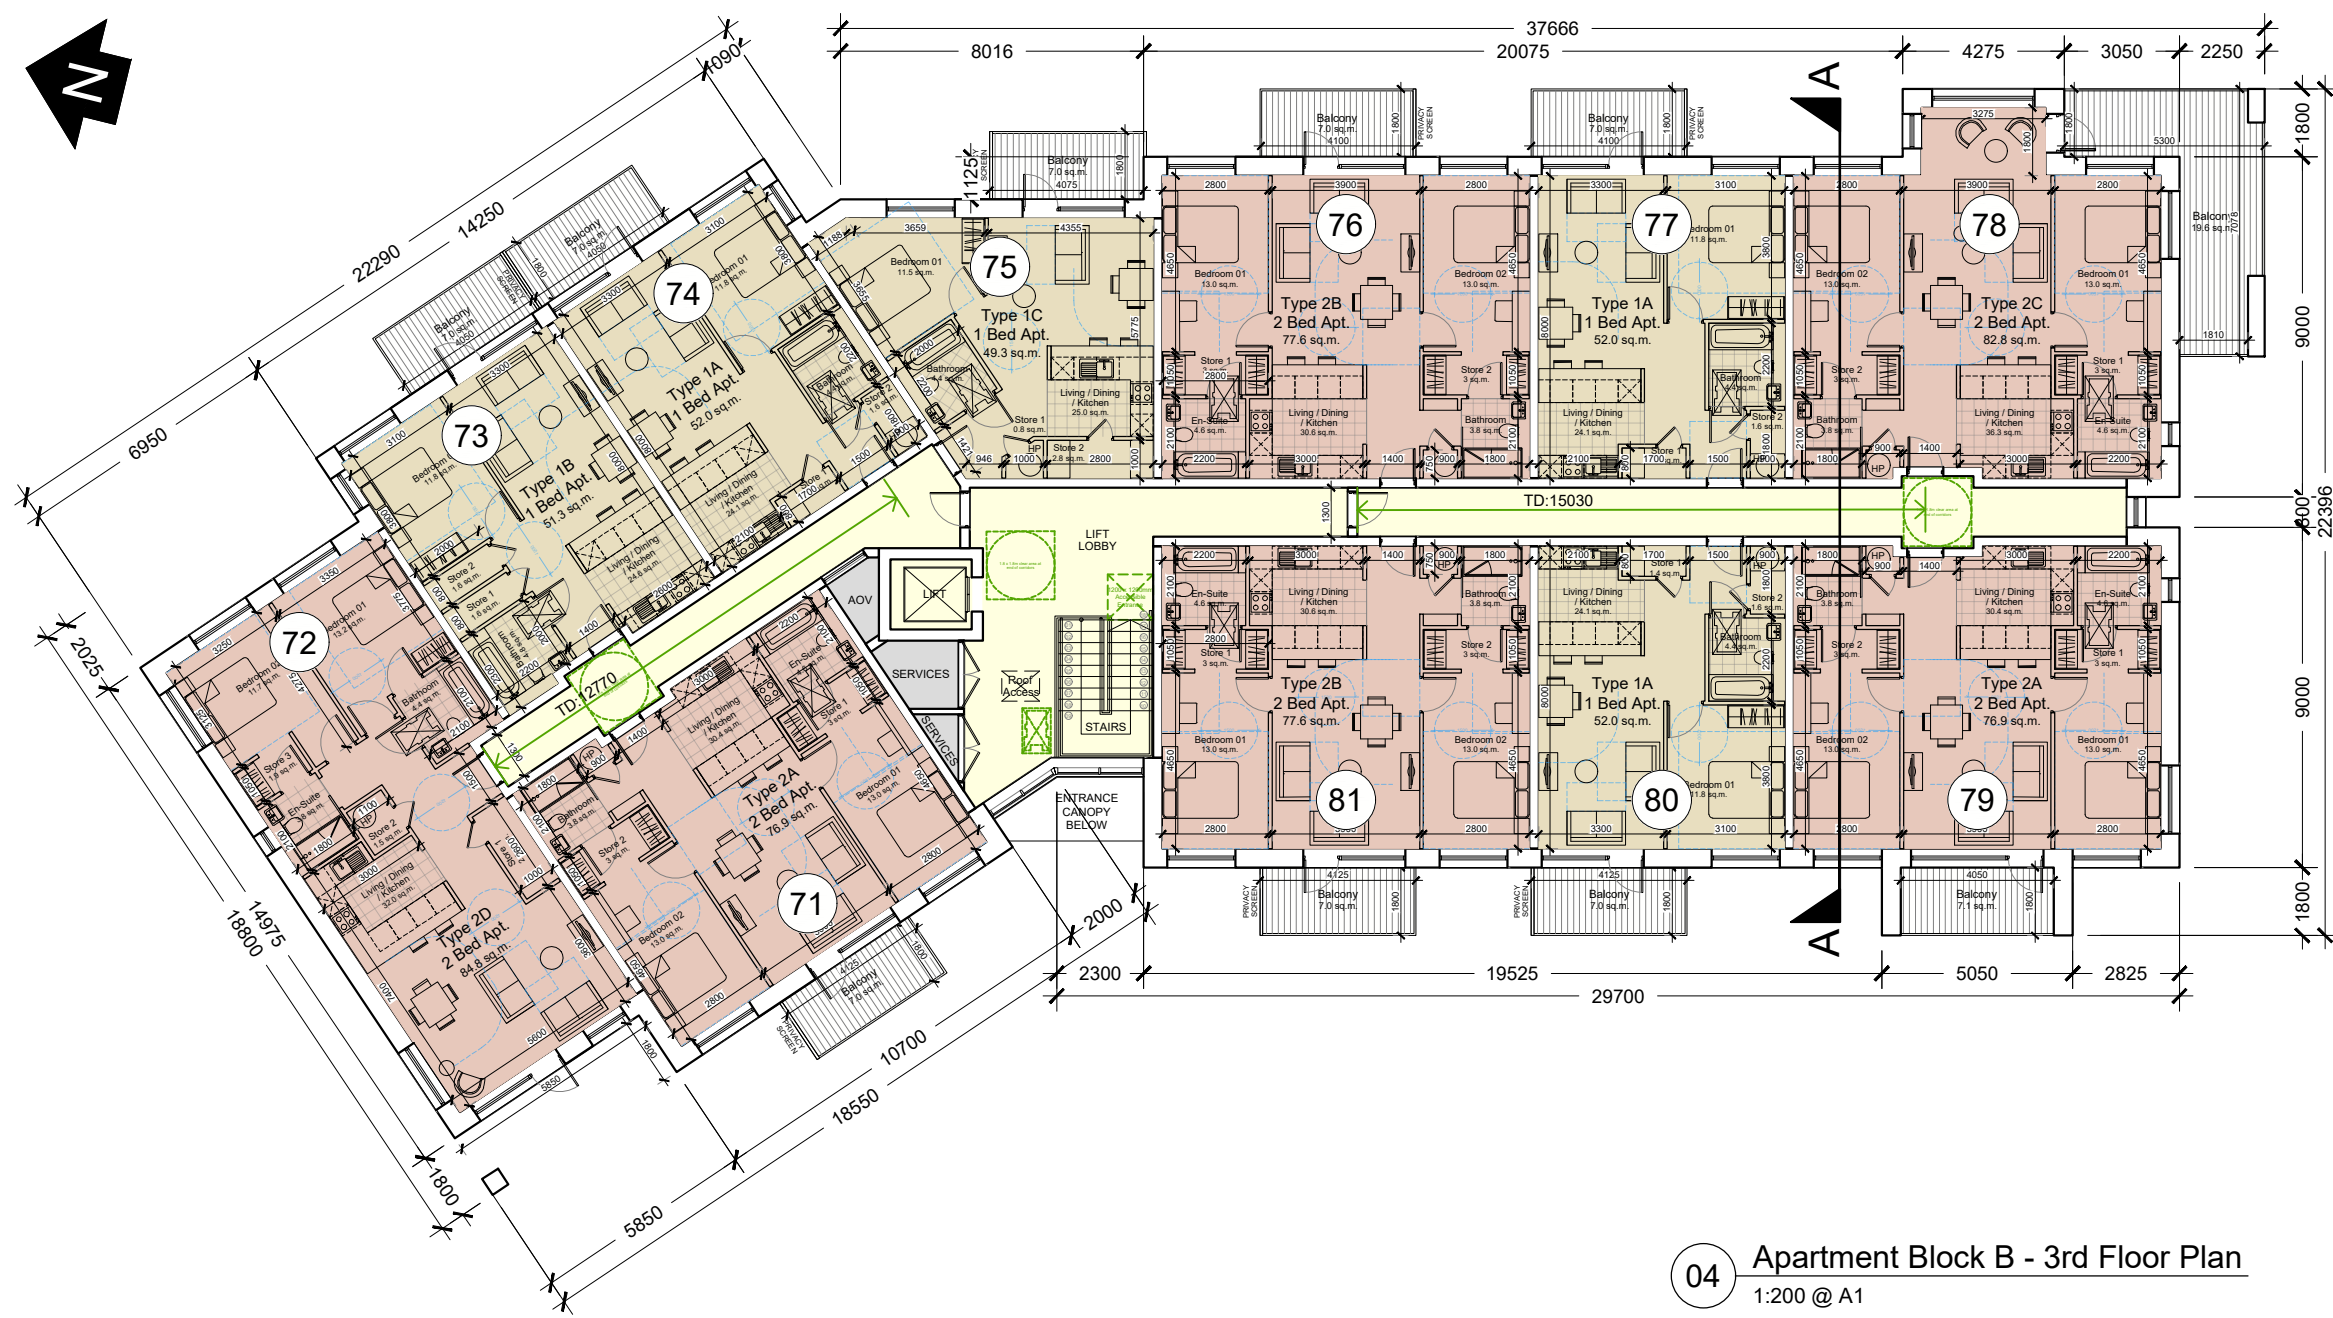

04 Apartment Block B - 3rd Floor Plan
1:200 @ A1

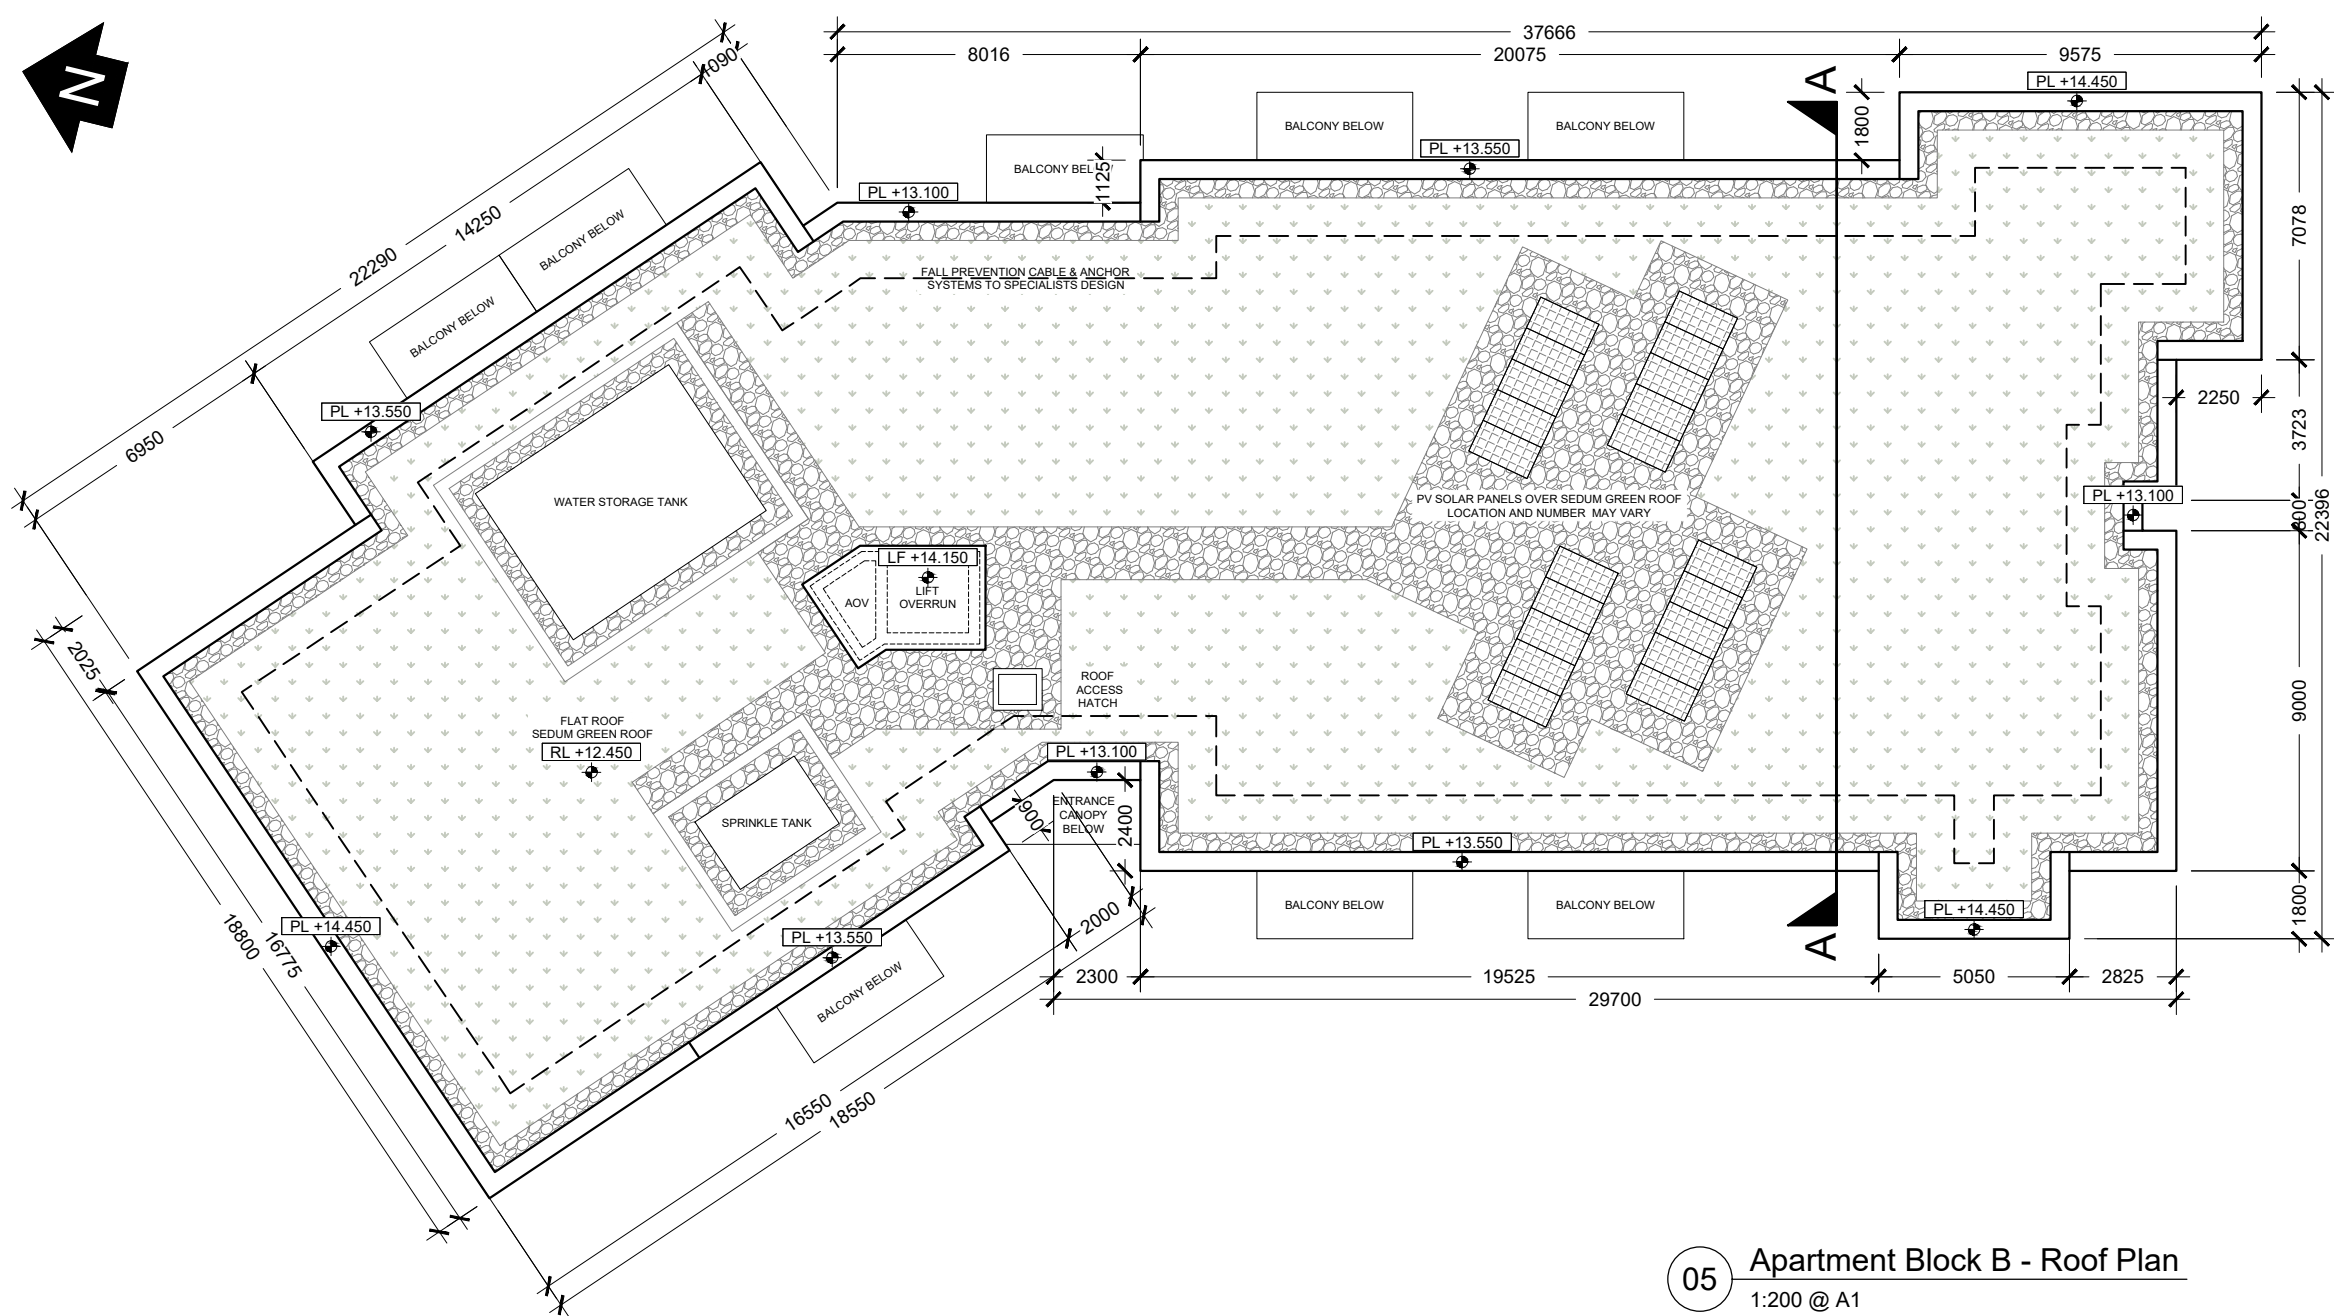

05 Apartment Block B - Roof Plan
1:200 @ A1

 

- GENERAL NOTES
1. COPYRIGHT RESERVED
 2. DO NOT SCALE DRAWING. USE FIGURED DIMENSIONS ONLY.
 3. ALL DIMENSIONS TO BE REPORTED TO ARCHITECTS
 4. THE CONTRACTOR IS RESPONSIBLE FOR CHECKING ALL LEVELS AND DIMENSIONS
 5. ALL STRUCTURE TO BE TO STRUCTURAL ENGINEERS DETAILS
 6. ALL MECHANICAL SERVICES TO BE TO SERVICES ENGINEERS DETAILS
 7. ALL PROPRIETARY ITEMS TO BE INSTALLED IN ACCORDANCE WITH MANUFACTURERS INSTRUCTIONS
 8. CONTRACTOR IS RESPONSIBLE FOR THE COORDINATION OF STRUCTURE FINISHES AND SERVICES

REV	DATE	DESCRIPTION	BY

LEGEND

Apartment Block B (182 Bed Apt.)

1 Bed Apartment (2 Person)

2 Bed Apartment (4 Person)

Circulation

Services

STORAGE PROVISION:
1 Bed Apartment (2 person)
- Rqd. 3 sq.m.

2 Bed Apartment (4 person)
- Rqd. 6 sq.m.

NOTE: REFER TO SITE LAYOUT PLAN FOR ORIENTATION AND FINISHED FLOOR LEVELS

Block B (4 Floors):

Total GFA: 3,526.4 sq.m.	
1 bed apartments:	20
2 bed apartments:	23
Total:	43

Note:
Any unit that becomes a Part V unit on agreement with the local authority, may have their ensuite omitted as is the preference of the local authority and will revert to a store room.



THE TREE HOUSE, 17 RICHVIEW OFFICE PARK
CLONSKEAGH, D14 XR82, IRELAND
T: (01) 6689888 E: info@jfa.ie W: www.jfa.ie

CLIENT
Seattle Construction Ltd

PROJECT
Kilwoghan Woods Project (PHASE 2)
Maynooth Road, Celbridge, Co. Kildare

DRAWING
Apartment Block B
Floor Plans

SCALE	JOB NO.
1:200 @ A1	2439
DRAWN BY	JB
DATE	AUGUST 2025
DRAWING NUMBER	REVISION
KWC-AB-XXX-DR-JFA-AR-PP2102 -	

DRAWING LOCATION
Kilwoghan Woods Project (PHASE 2) - current drawings (3) - phase 2 design options

DRAWING STATUS
LRD_PLANNING