



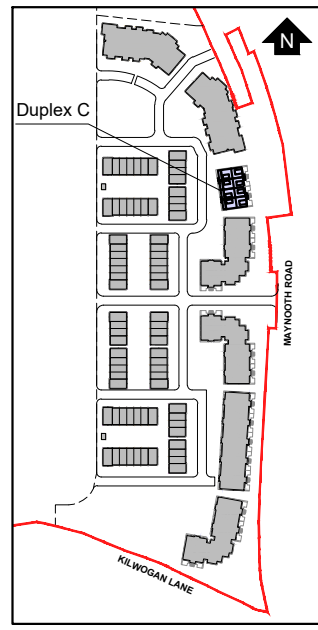



KEY PLAN scale 1:5000



01 Duplex Block C - Ground Floor Plan
1:100 @ A1

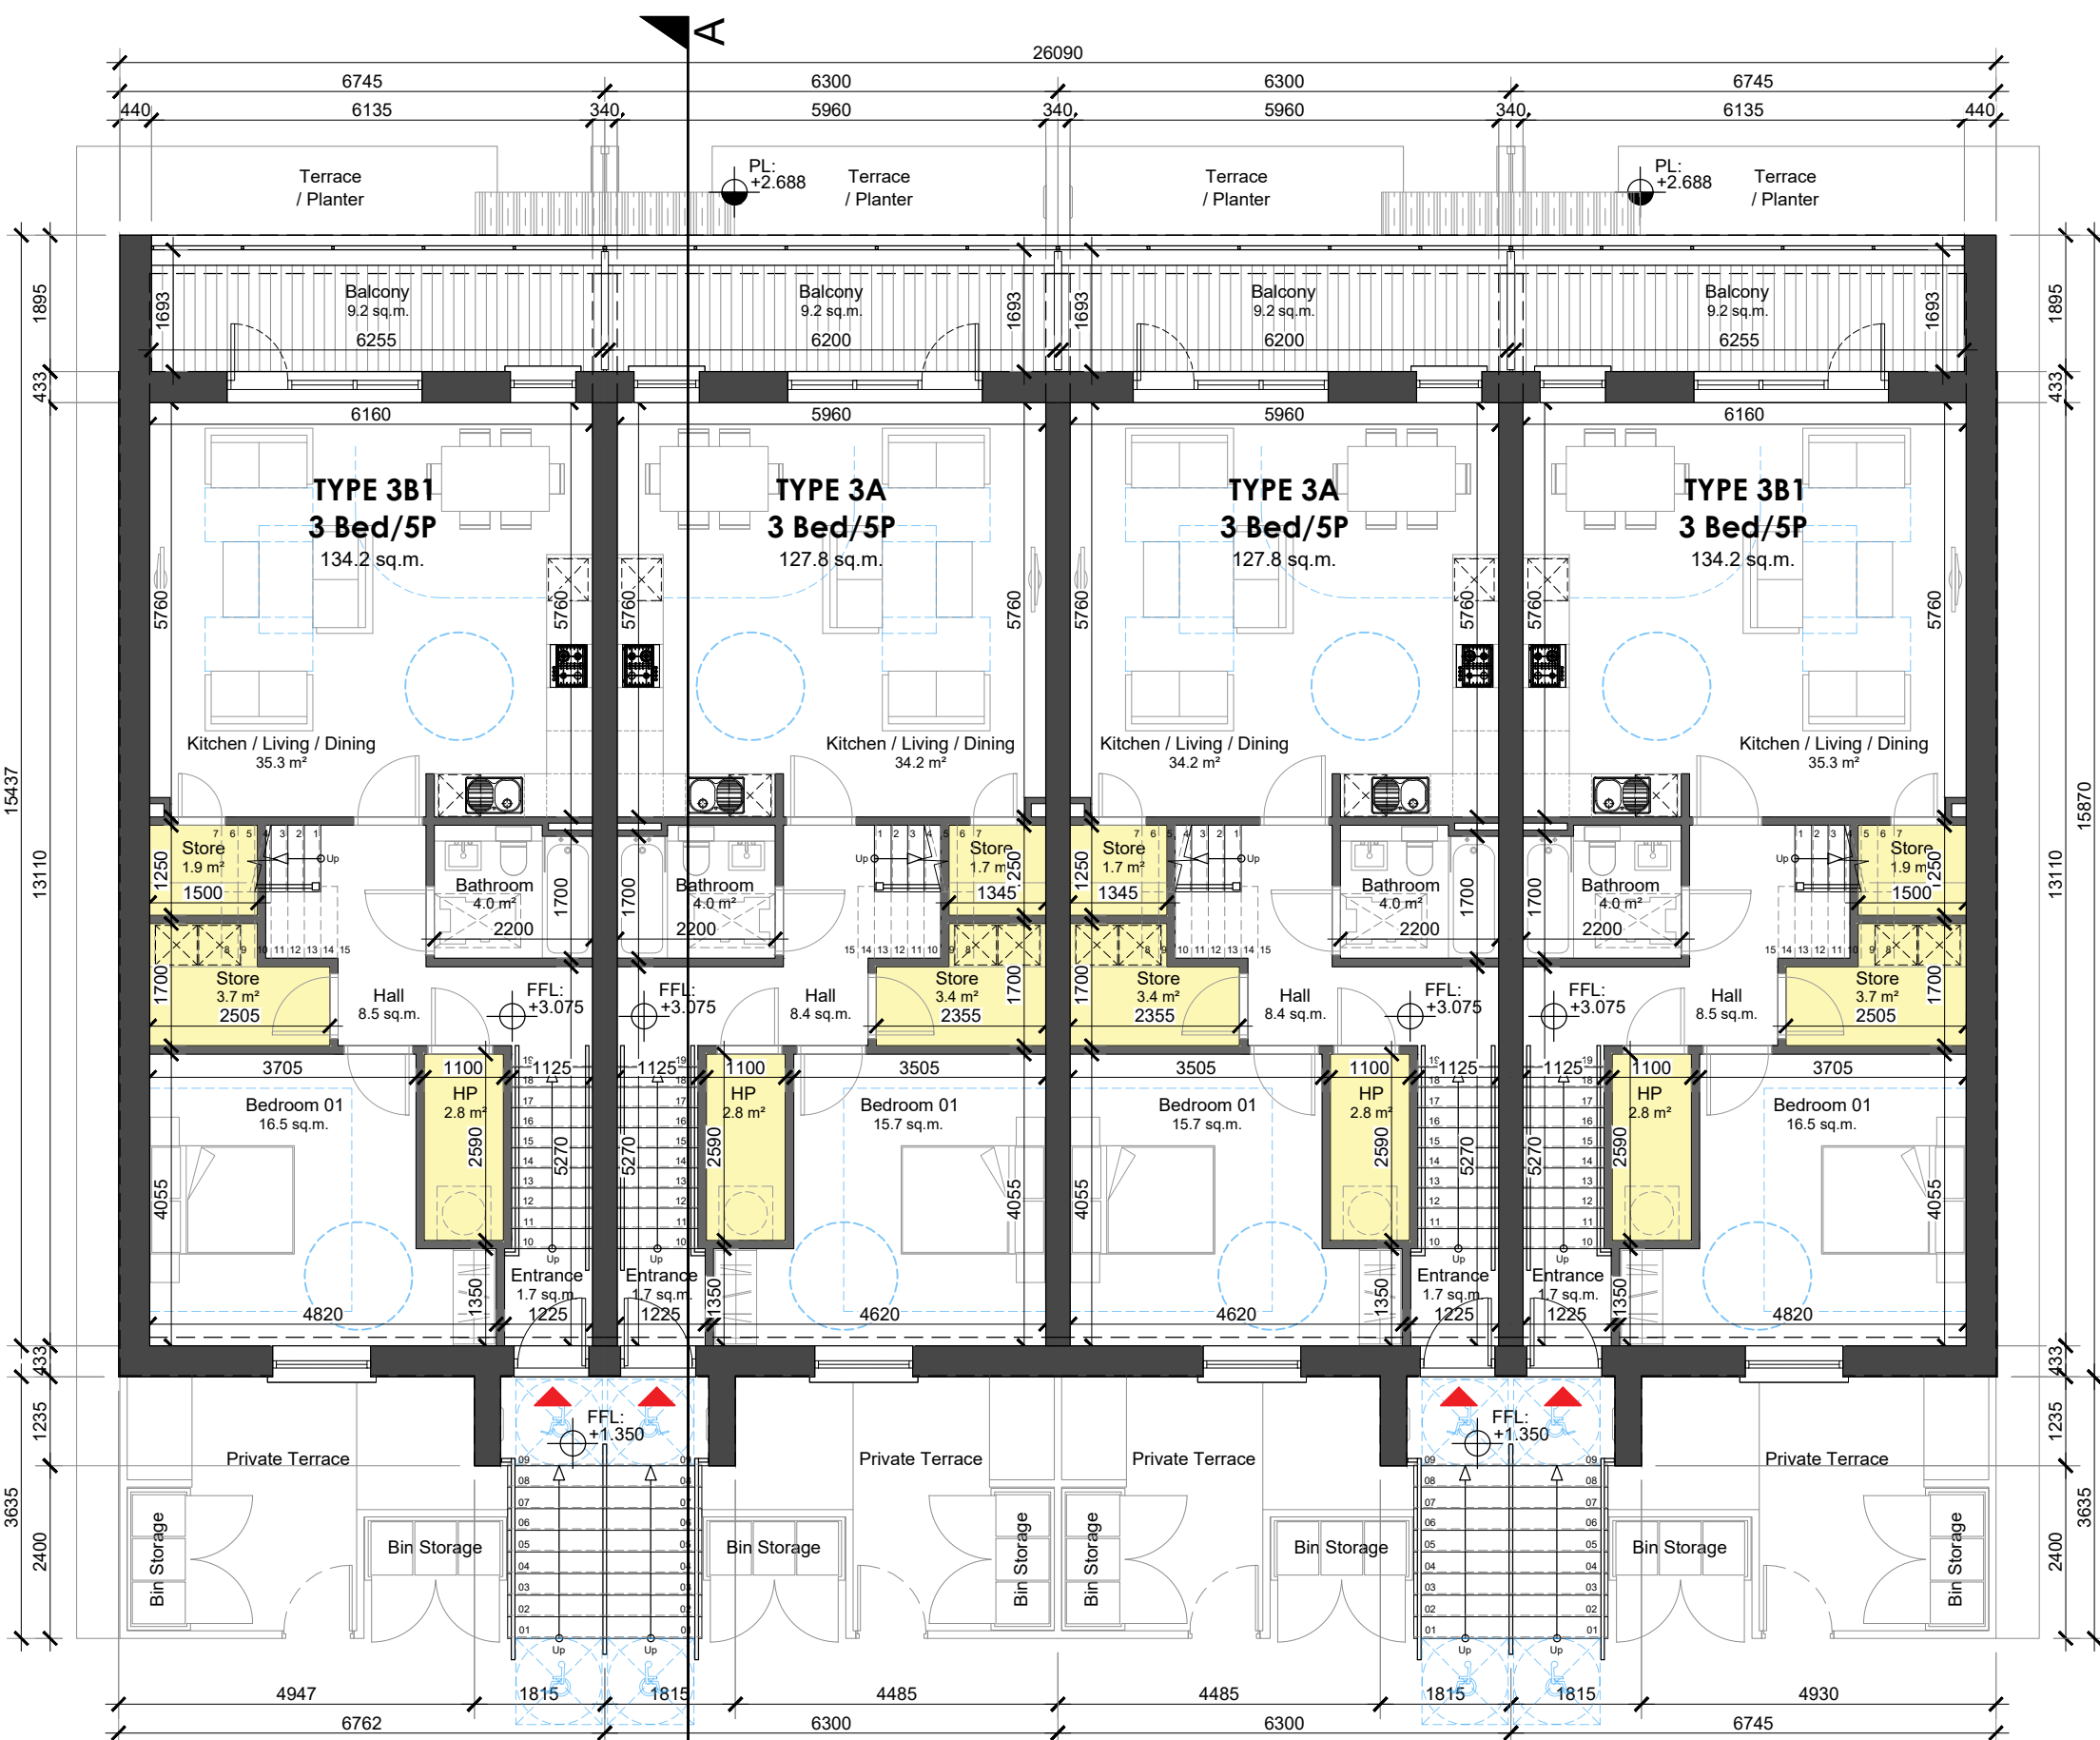

02 Duplex Block C - First Floor Plan
1:100 @ A1

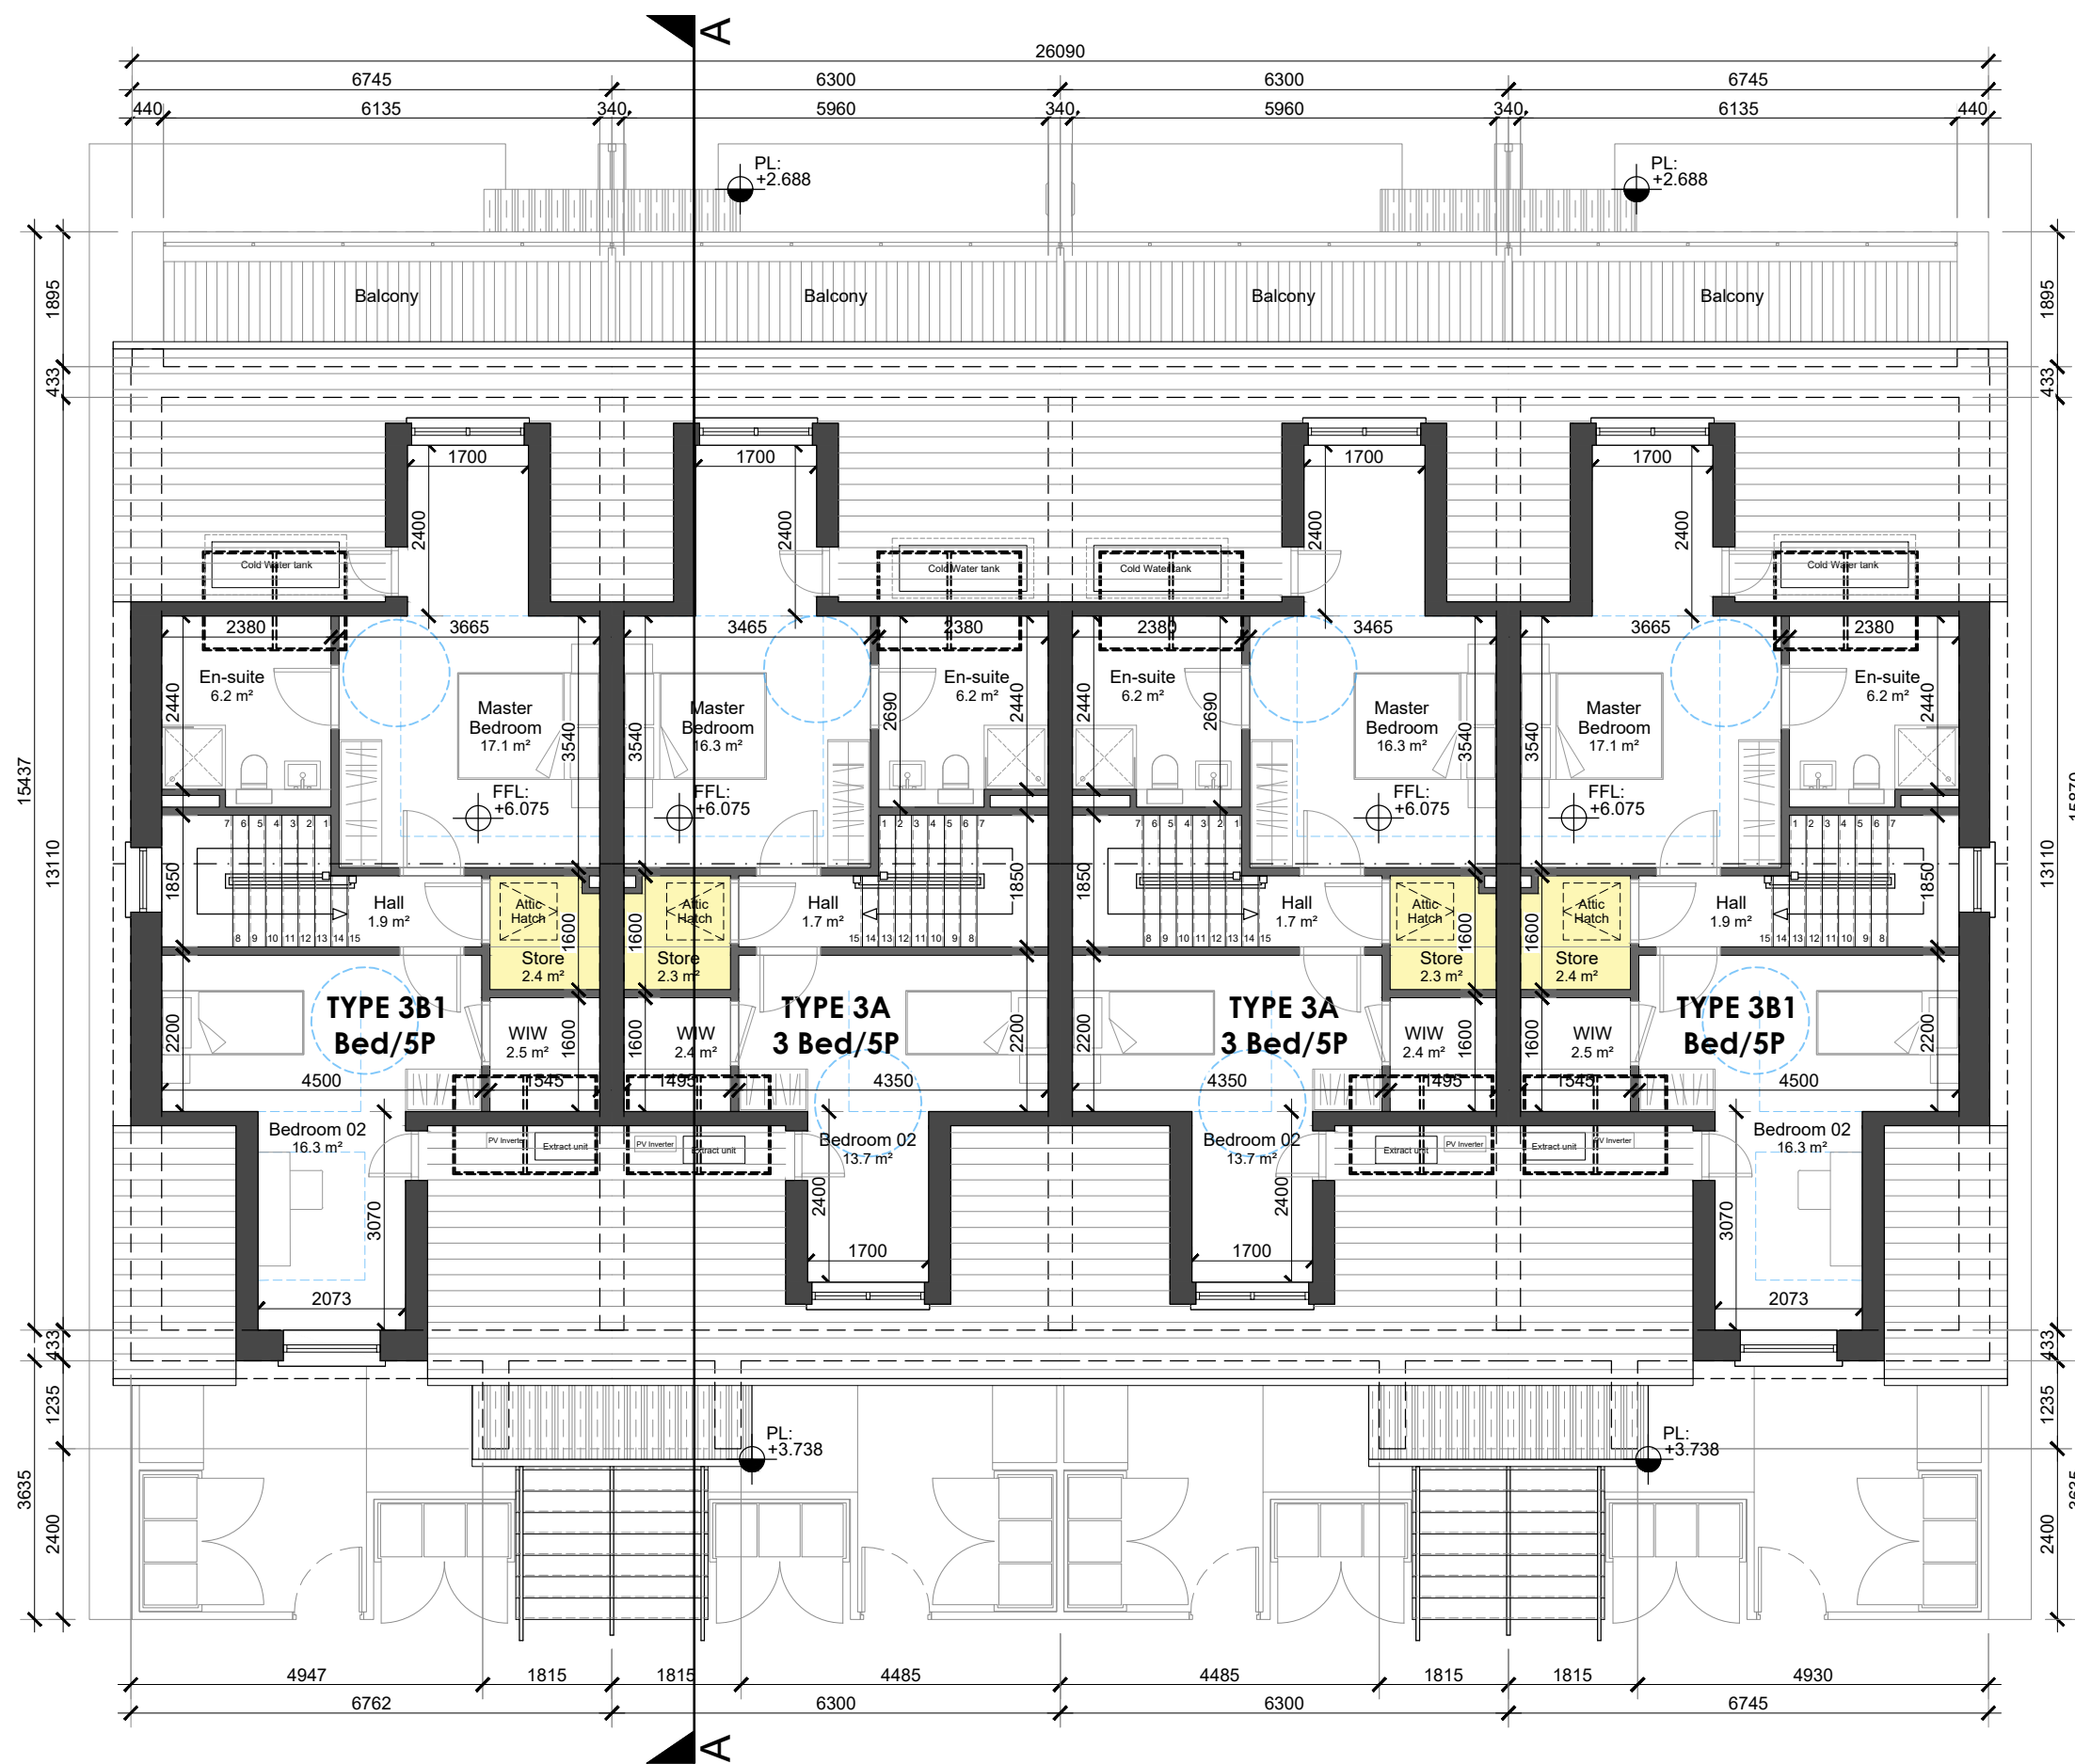 

01 Duplex Block C - Second Floor Plan
1:100 @ A1



02 Duplex Block C - Roof Plan
1:100 @ A1

GENERAL NOTES

1. COPYRIGHT RESERVED
2. DO NOT SCALE DRAWING. USE FIGURED DIMENSIONS ONLY.
3. ALL DIMENSIONS TO BE REPORTED TO ARCHITECTS.
4. THE CONTRACTOR IS RESPONSIBLE FOR CHECKING ALL LEVELS AND DIMENSIONS.
5. ALL STRUCTURE TO BE TO STRUCTURAL ENGINEERS DETAILS.
6. ALL MECHANICAL SERVICES TO BE INSTALLED IN ACCORDANCE WITH MANUFACTURERS INSTRUCTIONS.
7. ALL PROPRIETARY ITEMS TO BE INSTALLED IN ACCORDANCE WITH MANUFACTURERS INSTRUCTIONS.
8. CONTRACTOR IS RESPONSIBLE FOR THE COORDINATION OF STRUCTURE FINISHES AND SERVICES.

REV	DATE	DESCRIPTION	BY

NOTE: REFER TO SITE LAYOUT PLAN FOR ORIENTATION AND FINISHED FLOOR LEVELS



THE TREE HOUSE, 17 RICHVIEW OFFICE PARK
CLONSKEAGH, D14 XR82, IRELAND
T: (01) 6689888 E: info@jfa.ie W: www.jfa.ie

CLIENT
Seattle Construction Ltd

PROJECT
Kilwoghan Woods Project (PHASE 2)
Maynooth Road, Celbridge, Co. Kildare

DRAWING
Duplex Block C
Floor Plans

SCALE
1:100 @ A1

DRAWN BY
JB

DATE
AUGUST 2025

DRAWING NUMBER
KWC-DA-XXX-DR-JFA-AR-PP2201 -

DRAWING LOCATION
Kilwoghan Woods Project (PHASE 2) - Dublin 200 current drawings 03 - phase 2 design options

DRAWING STATUS
LRD_PLANNING