




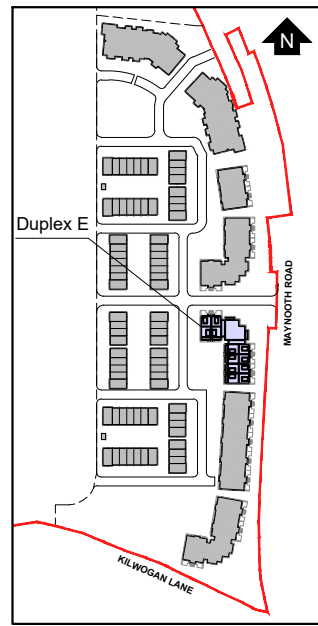

KEY PLAN scale 1:5000

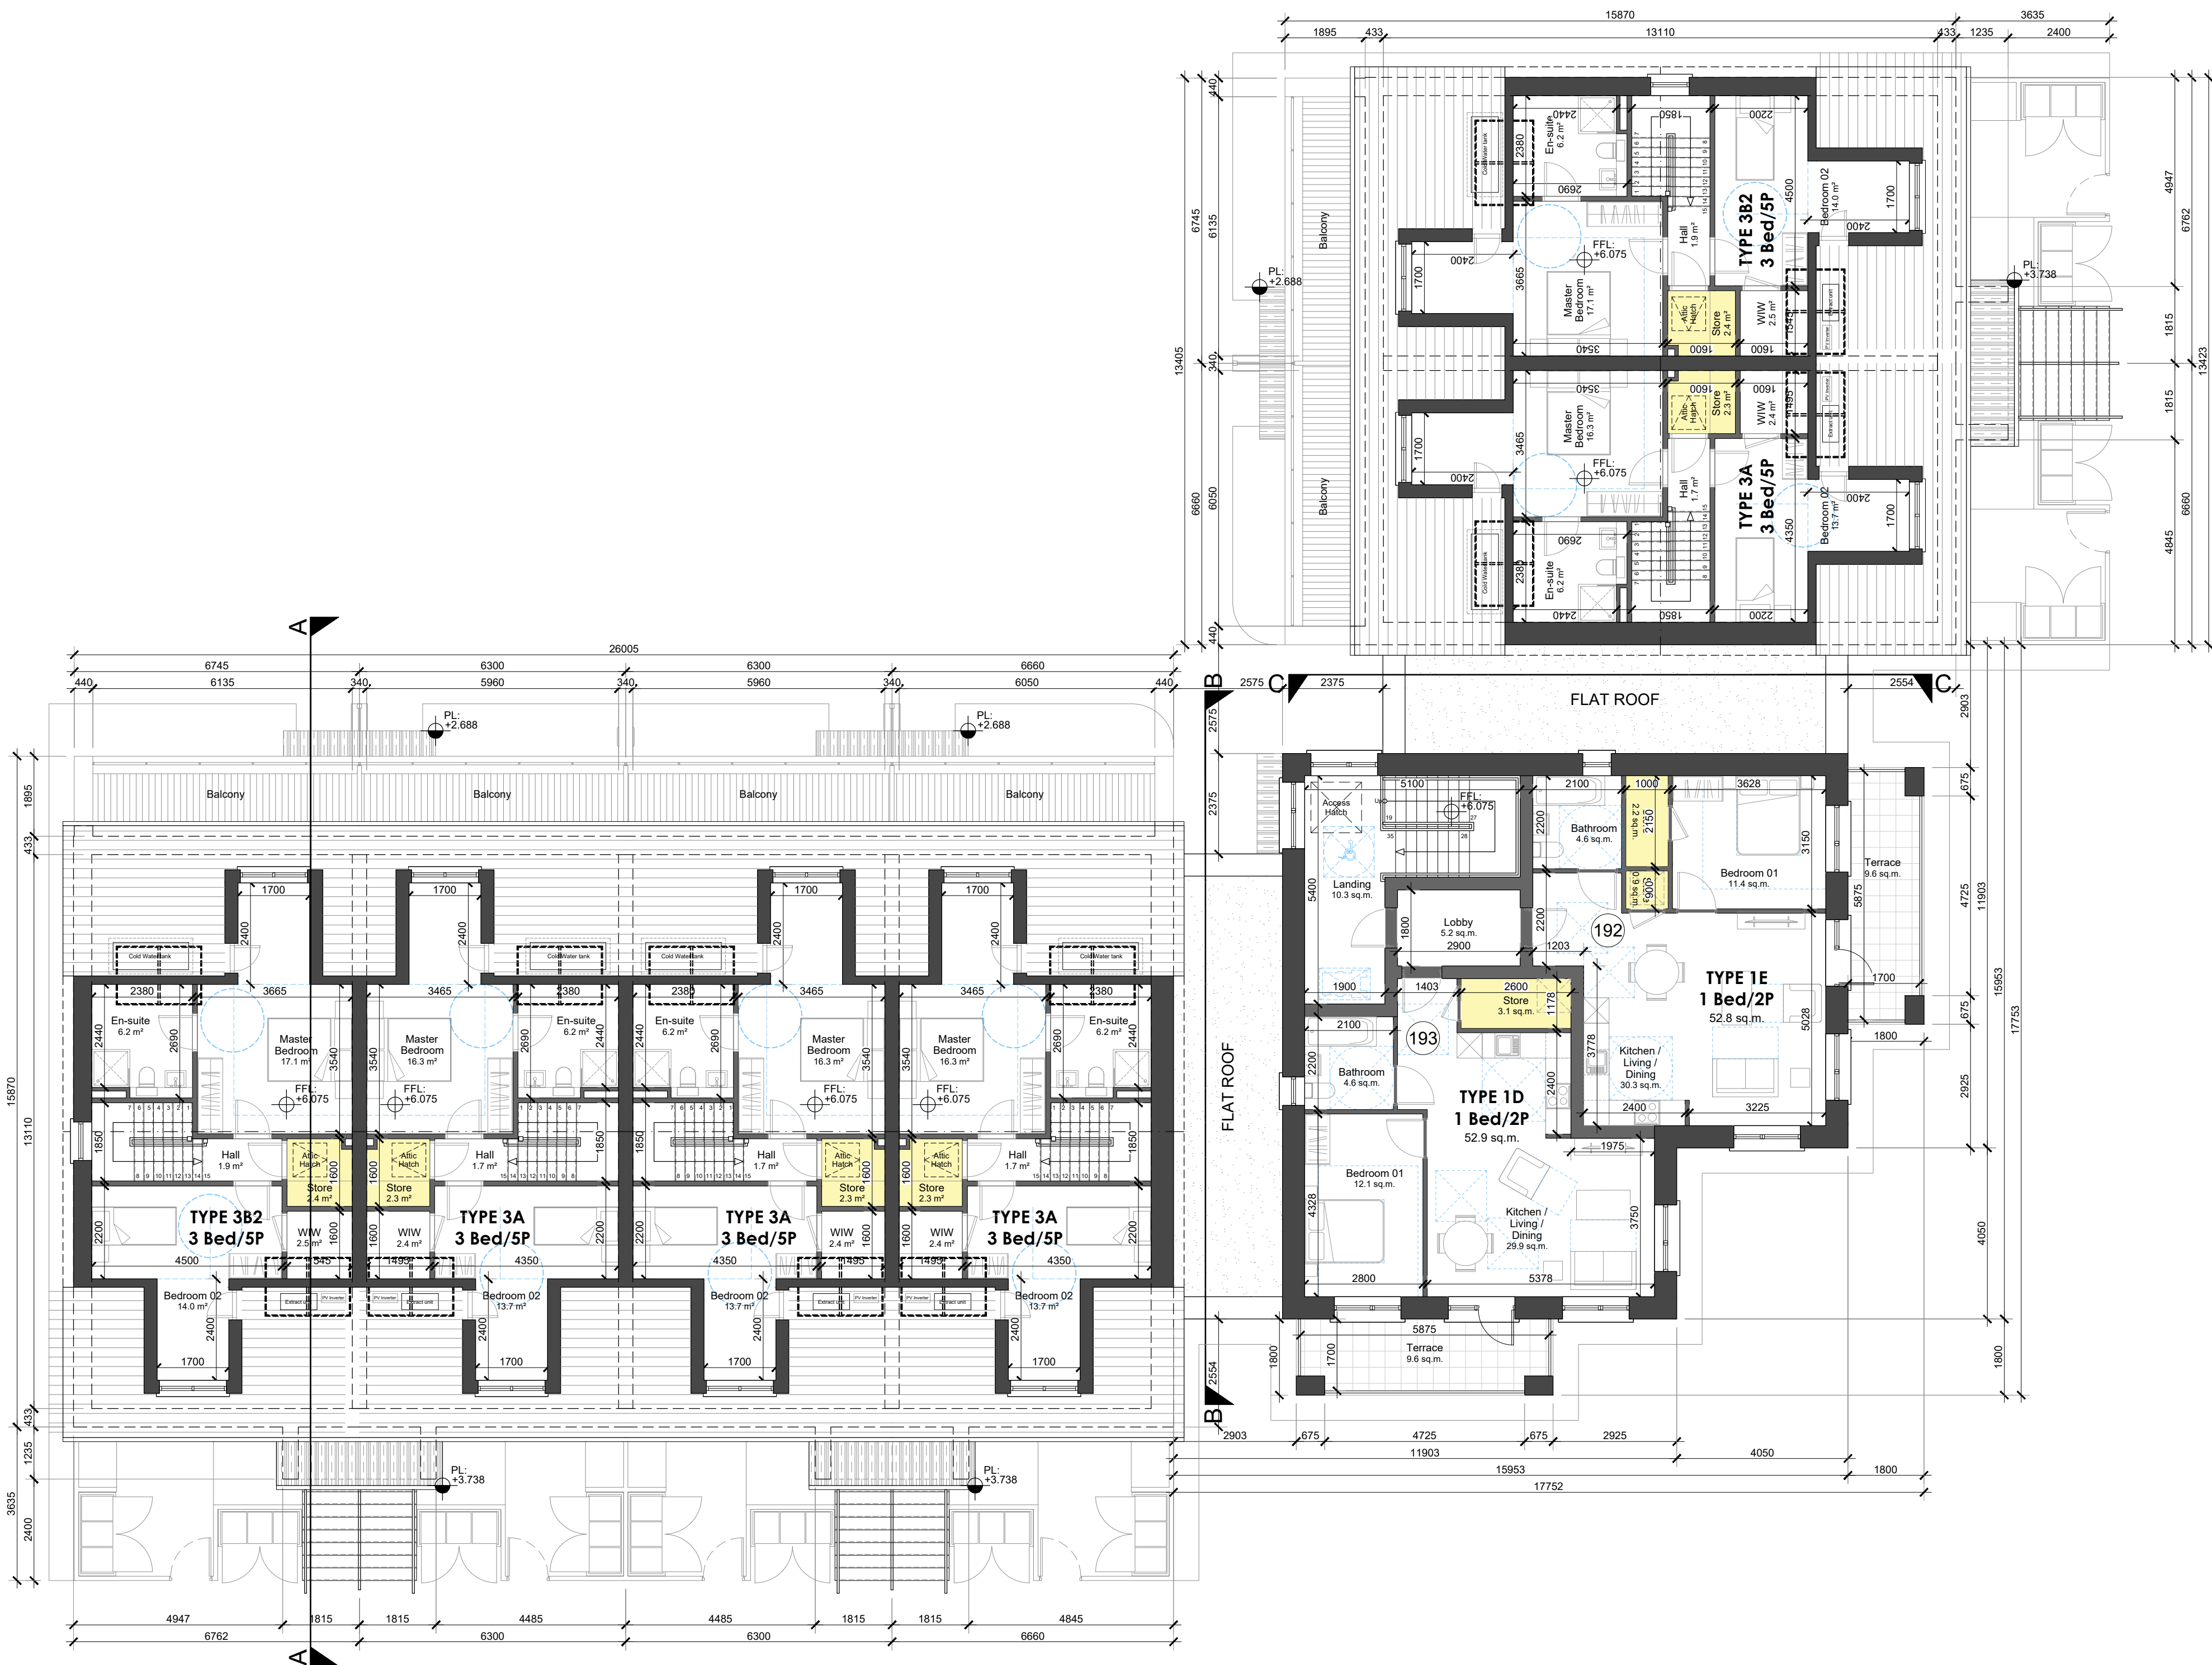

01 Duplex Block E - Second Floor Plan
1:100 @ A1

 

- GENERAL NOTES
1. COPYRIGHT RESERVED
 2. DO NOT SCALE DRAWING. USE FIGURED DIMENSIONS ONLY.
 3. ALL DIMENSIONS TO BE REPORTED TO WORKFACE.
 4. THE CONTRACTOR IS RESPONSIBLE FOR CHECKING ALL LEVELS AND DIMENSIONS.
 5. ALL STRUCTURE TO BE TO STRUCTURAL ENGINEERS DETAILS.
 6. ALL MISC & ELEC SERVICES TO SERVICES ENGINEERS DETAILS.
 7. ALL PROPRIETARY ITEMS TO BE INSTALLED IN ACCORDANCE WITH MANUFACTURERS INSTRUCTIONS.
 8. CONTRACTOR IS RESPONSIBLE FOR THE COORDINATION OF STRUCTURE FINISHES AND SERVICES.

REV	DATE	DESCRIPTION	BY

NOTE: REFER TO SITE LAYOUT
PLAN FOR ORIENTATION AND
FINISHED FLOOR LEVELS



JFA
ARCHITECTS

THE TREE HOUSE, 17 RICHVIEW OFFICE PARK
CLONSKEAGH, D14 XR82, IRELAND
T: (01) 6689888 E: info@jfa.ie W: www.jfa.ie

CLIENT
Seattle Construction Ltd

PROJECT
Kilwoghan Woods Project (PHASE 2)
Maynooth Road, Celbridge, Co. Kildare

DRAWING
Duplex Block E
Second Floor Plan

SCALE
1:100 @ A1

DRAWN BY
JB

DATE
AUGUST 2025

DRAWING NUMBER
KWC-DDG-XXX-DR-JFA-AR-PP2208

DRAWING LOCATION
1:\dwg\pp2208\plan\2208 - 000000 - 2208-current.dwg\03 - phase 2 design options

DRAWING STATUS
LRD_PLANNING