


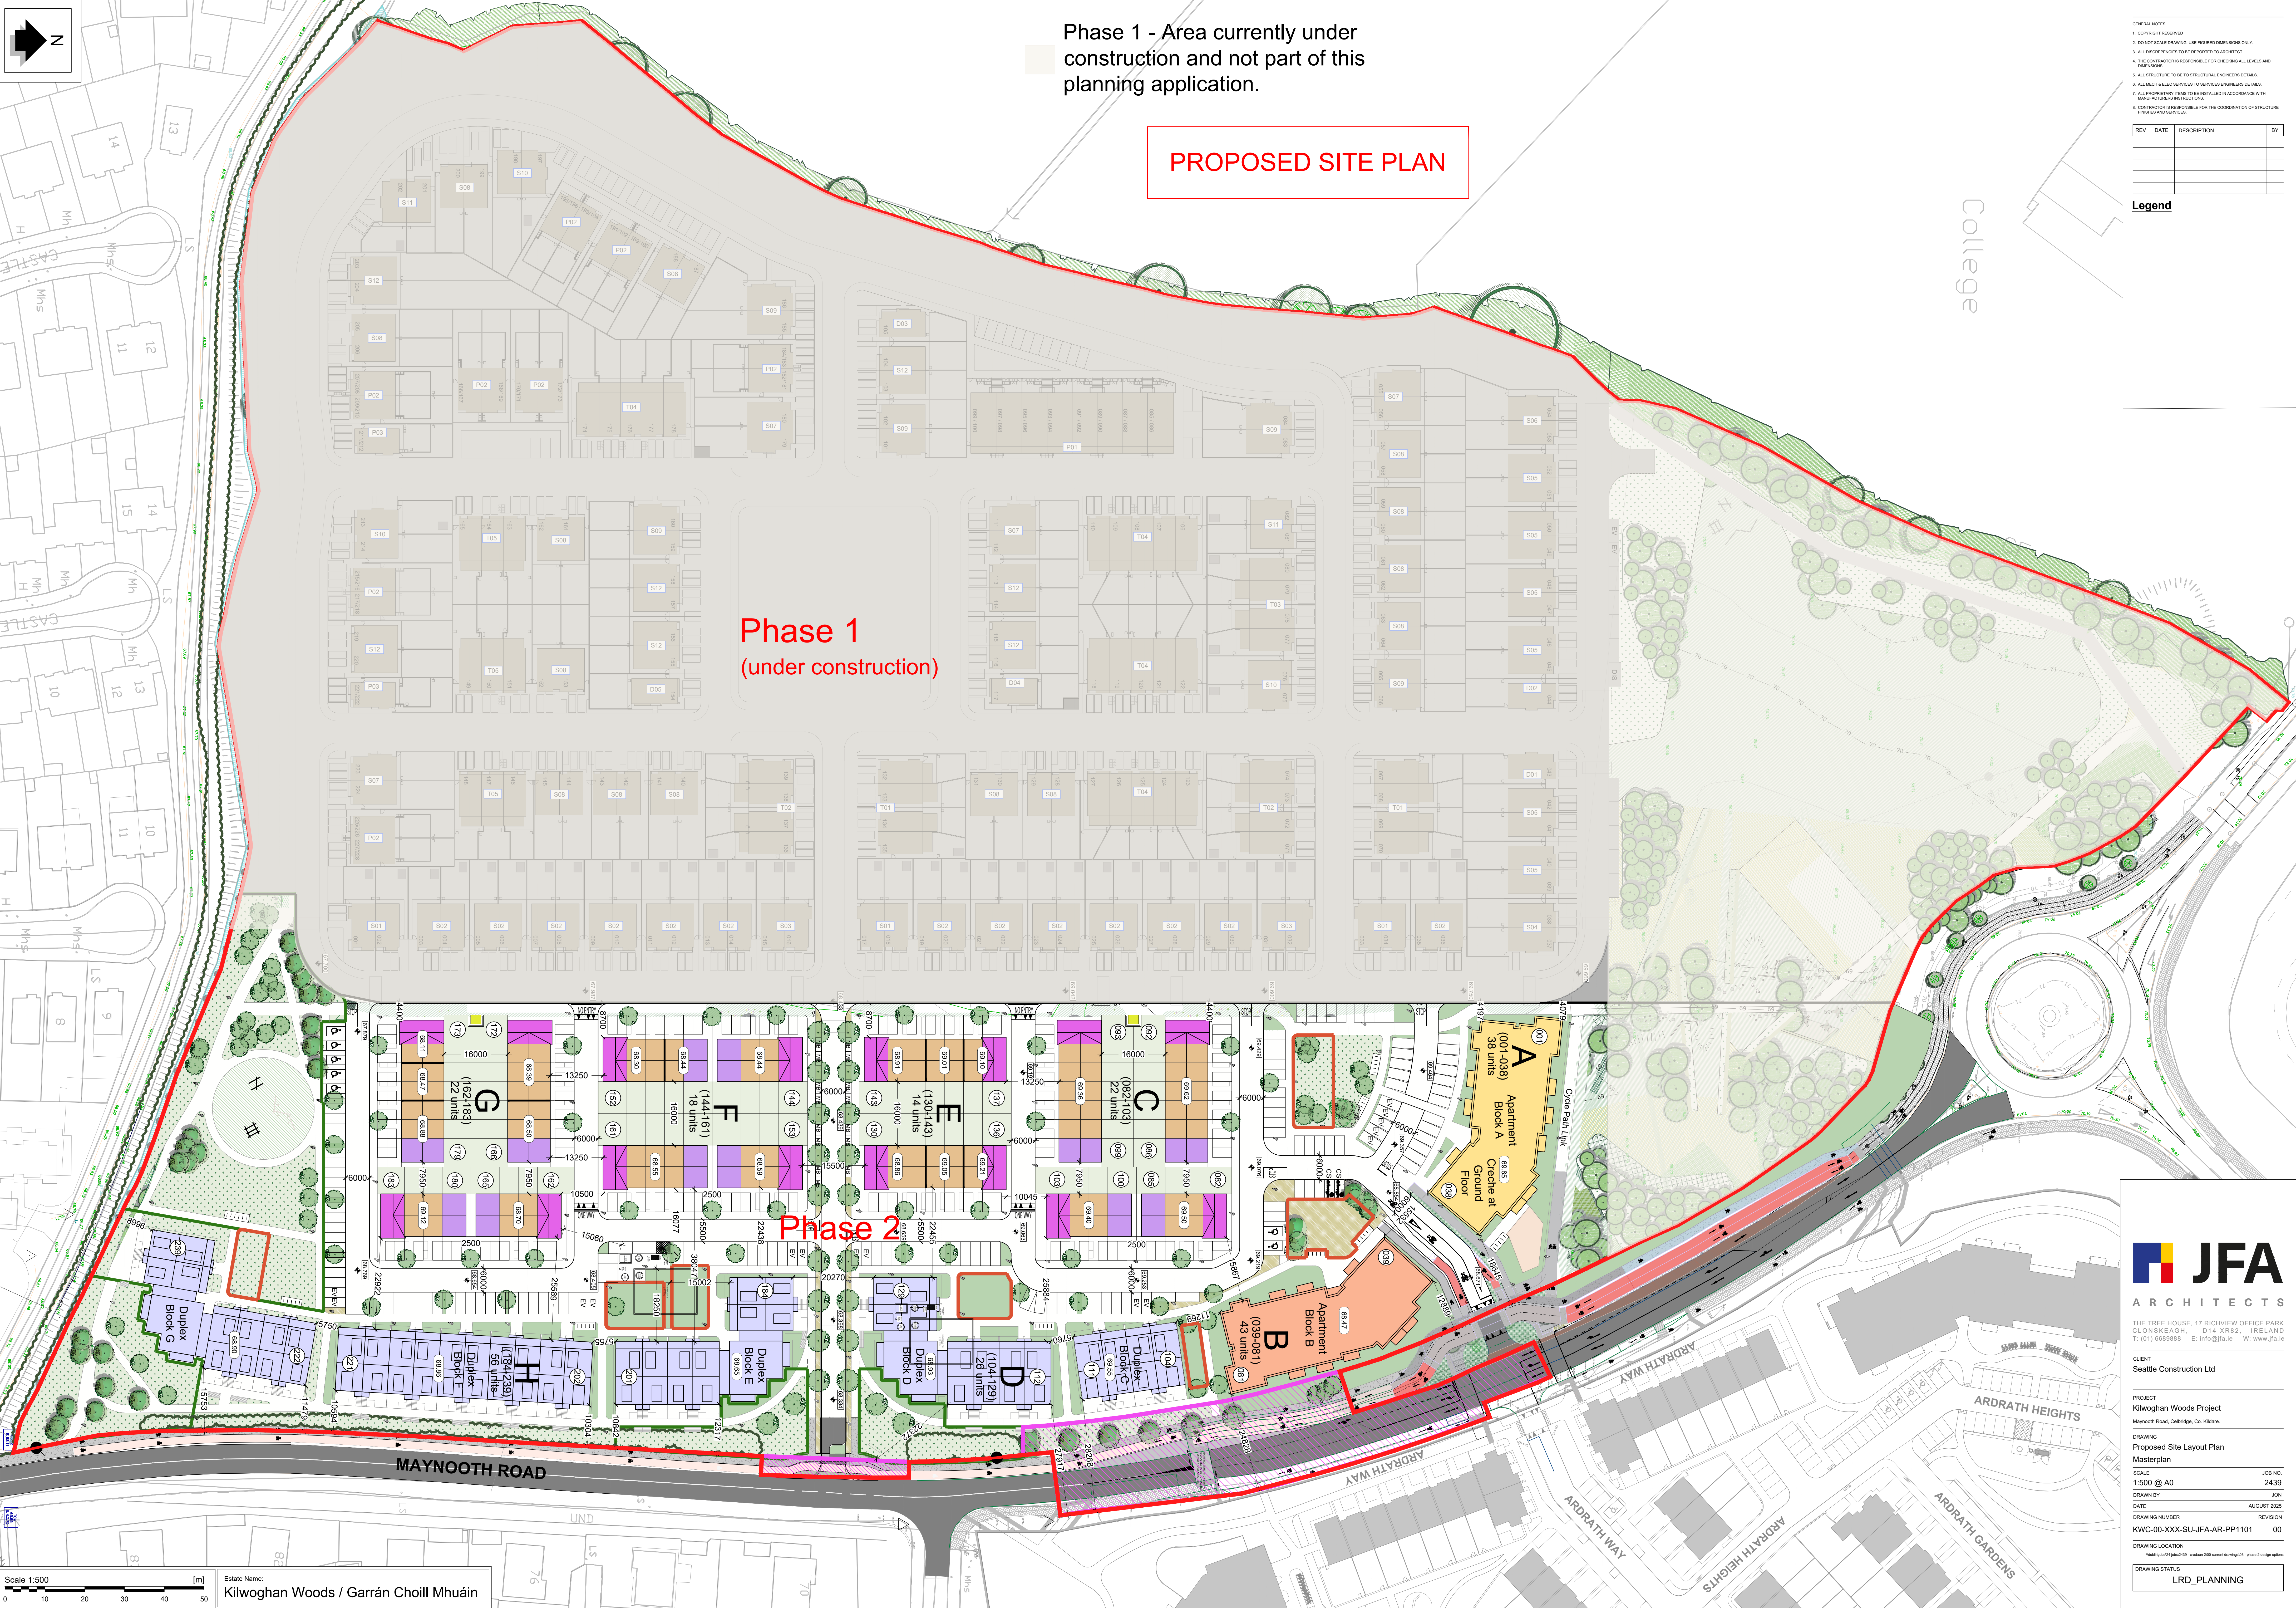

Phase 1 - Area currently under construction and not part of this planning application.

PROPOSED SITE PLAN

Phase 1
(under construction)

Phase 2

GENERAL NOTES

1. COPYRIGHT RESERVED
2. DO NOT SCALE DRAWING: USE FIGURED DIMENSIONS ONLY
3. ALL DISCREPANCIES TO BE REPORTED TO ARCHITECT
4. THE CONTRACTOR IS RESPONSIBLE FOR CHECKING ALL LEVELS AND DIMENSIONS
5. ALL STRUCTURE TO BE TO STRUCTURAL ENGINEERS DETAILS
6. ALL MECH & ELEC SERVICES TO SERVICES ENGINEERS DETAILS
7. ALL INFRASTRUCTURE TO BE INSTALLED IN ACCORDANCE WITH MANUFACTURERS INSTRUCTIONS
8. CONTRACTOR IS RESPONSIBLE FOR THE COORDINATION OF STRUCTURE, FINISHES AND SERVICES

REV	DATE	DESCRIPTION	BY

Legend

JFA
ARCHITECTS

THE TREE HOUSE, 17 RICHVIEW OFFICE PARK
CLONSKEAGH, D14 XR82, IRELAND
T: (01) 8688888 E: info@jfa.ie W: www.jfa.ie

CLIENT
Seattle Construction Ltd

PROJECT
Kilwoghan Woods Project
Maynooth Road, Castlerea, Co. Kildare

DRAWING
Proposed Site Layout Plan
Masterplan

SCALE
1:500 @ A0

DRAWN BY
JON

DATE
AUGUST 2025

DRAWING NUMBER
KWC-00-XXX-SU-JFA-AR-PP1101

DRAWING LOCATION
Landscape plan (phase 2) - current (2025) current drawing (2025) - phase 2 design options

DRAWING STATUS
LRD_PLANNING

JOB NO.
2439

REVISION
00