



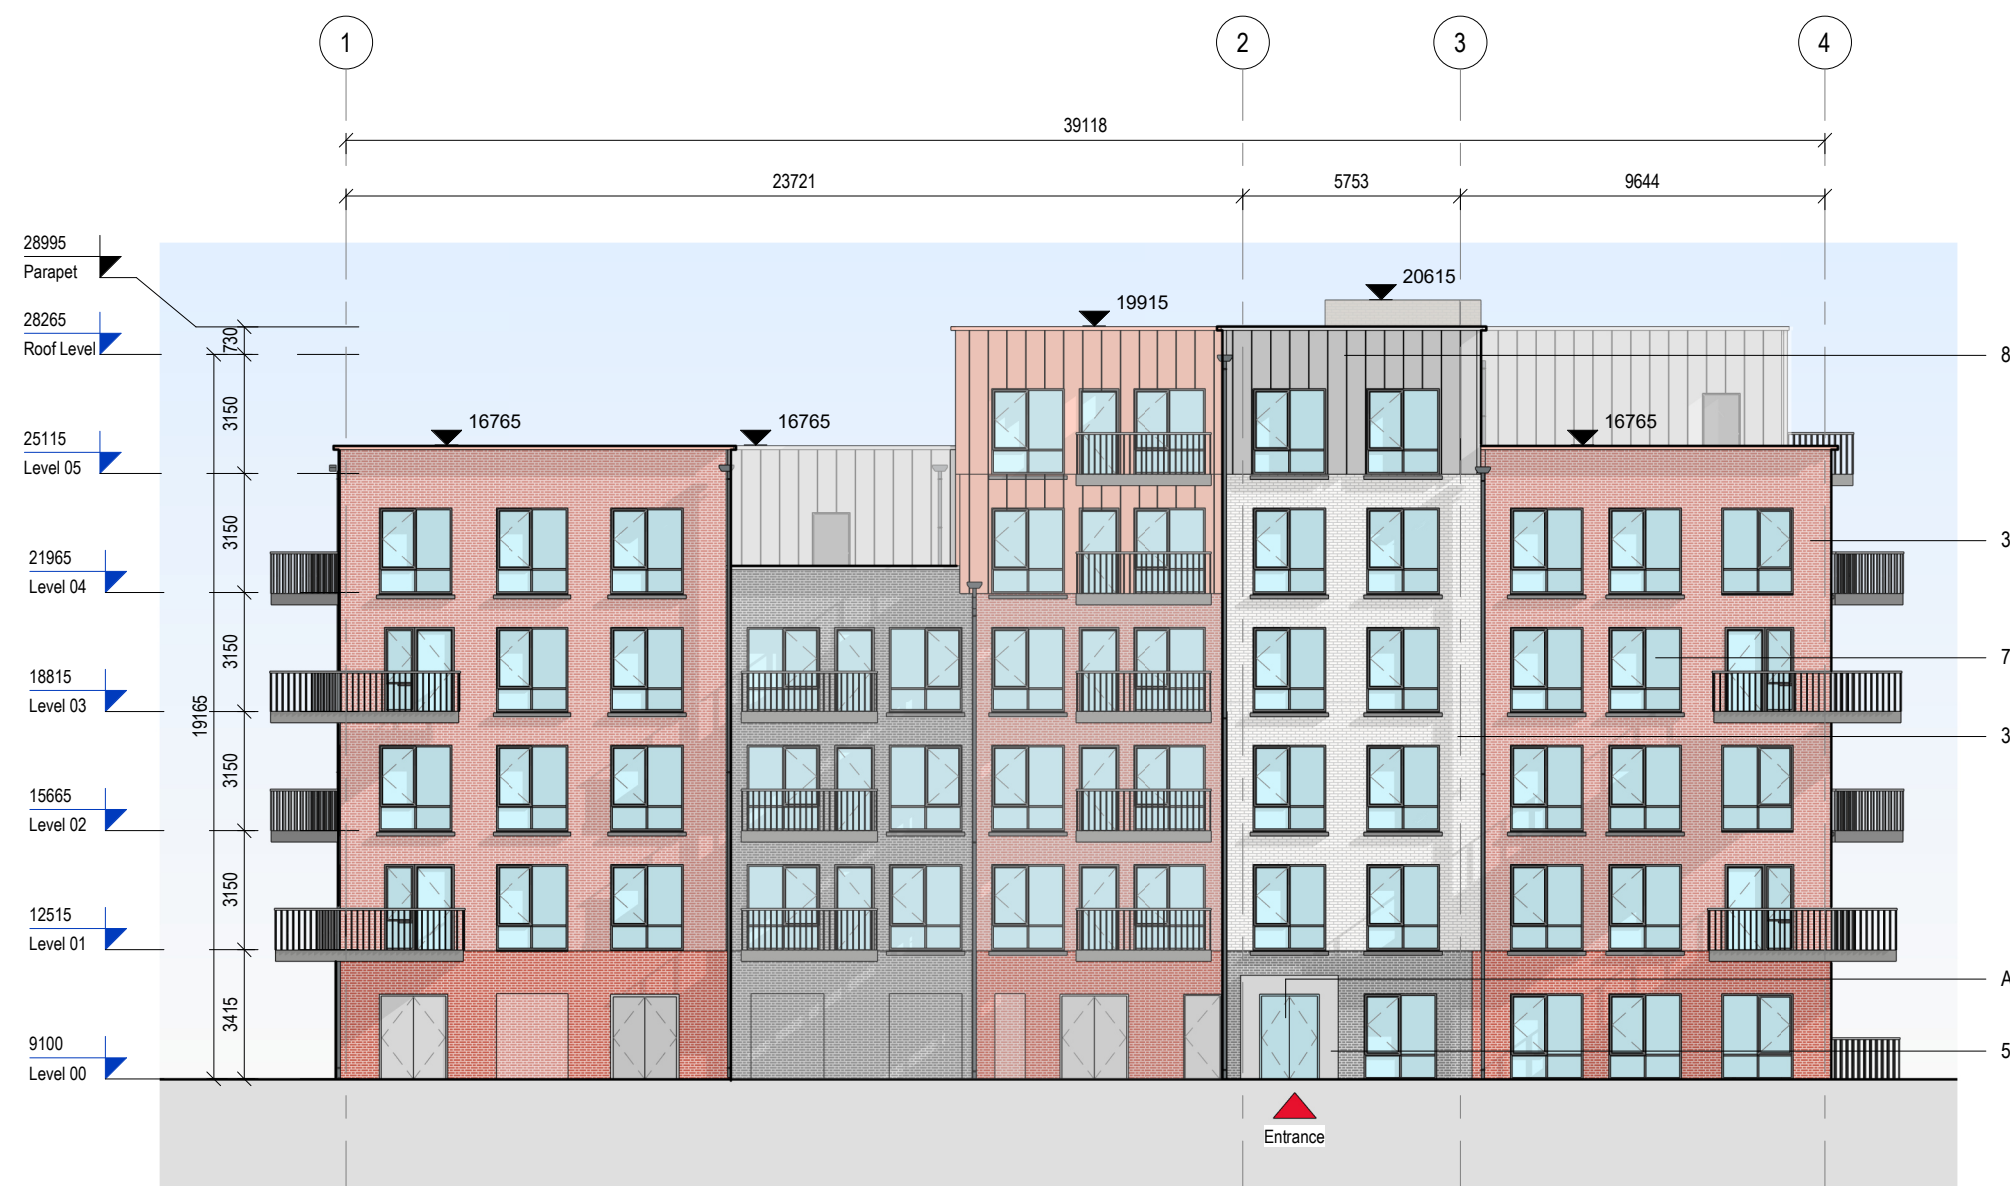

1 West Elevation
Scale: 1 : 200



2 South Elevation
Scale: 1 : 200

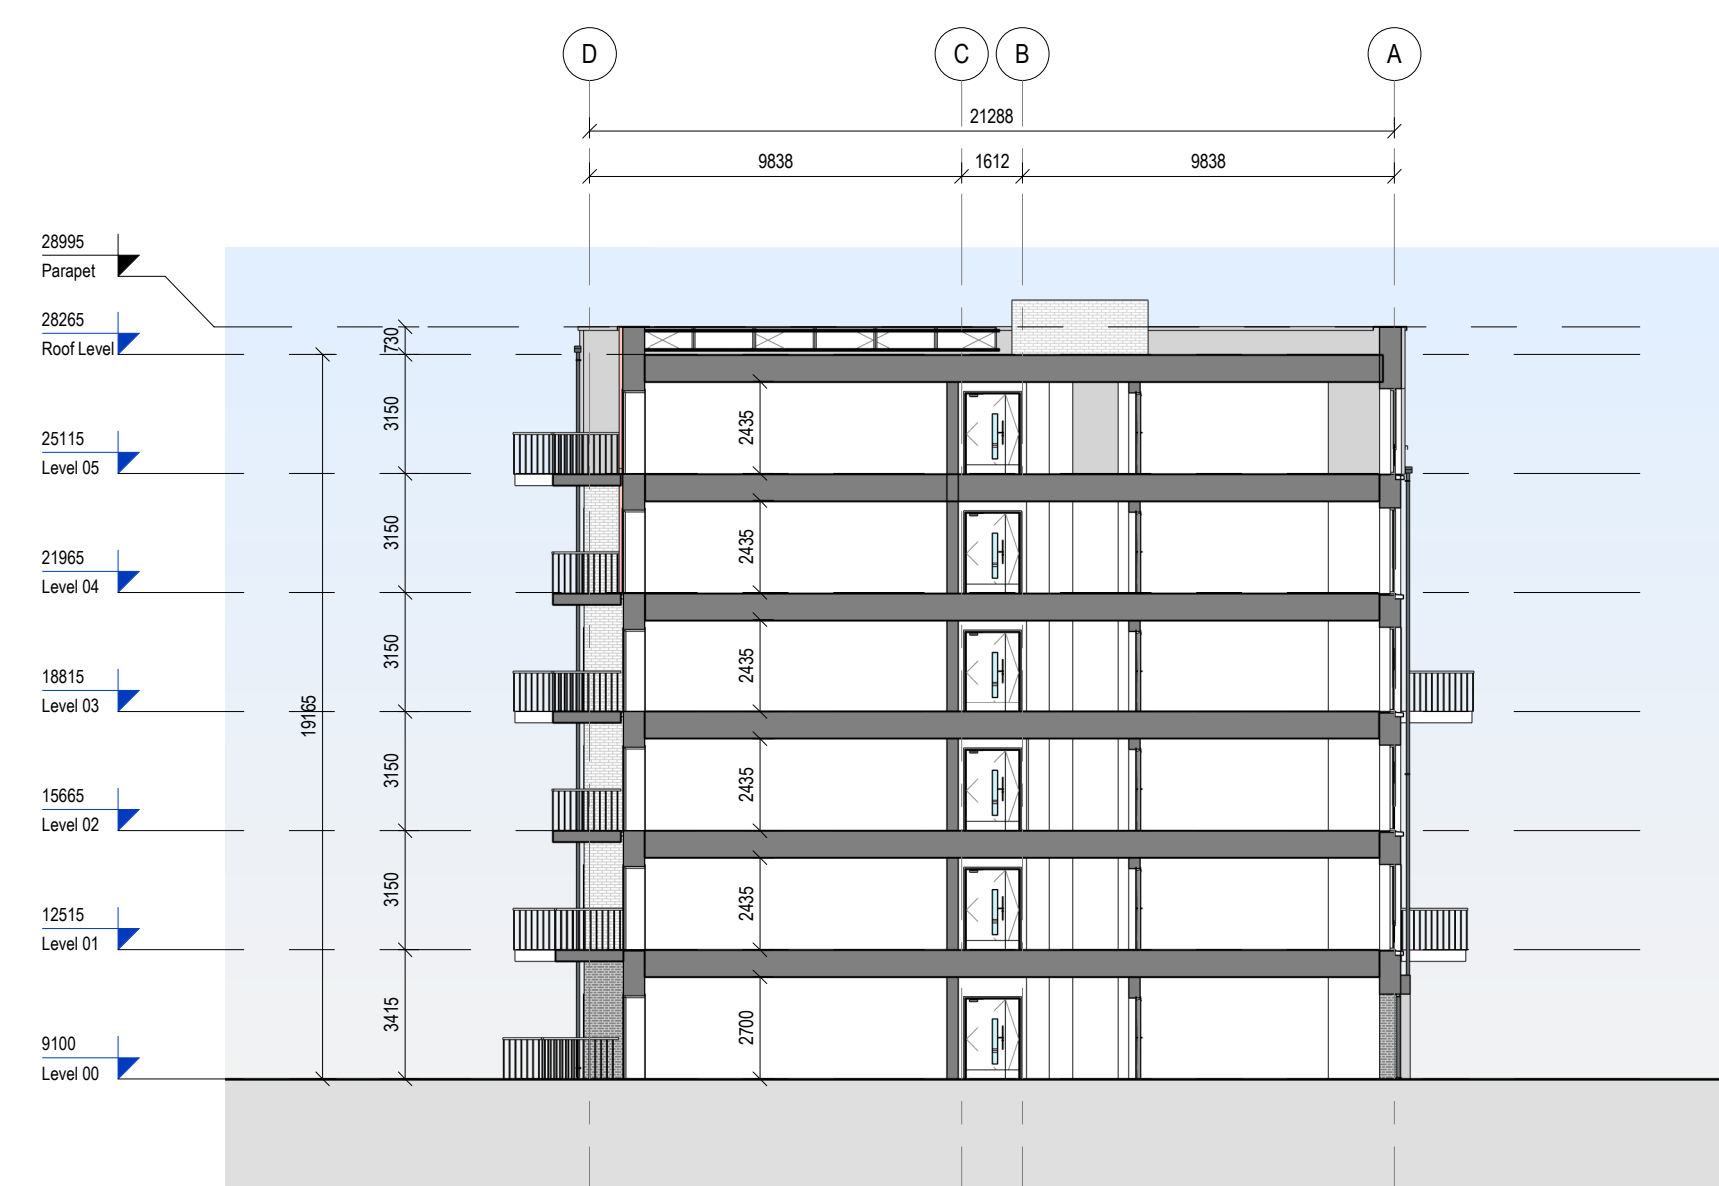


5 Section
Scale: 1 : 200



3 East Elevation
Scale: 1 : 200



4 North Elevation
Scale: 1 : 200

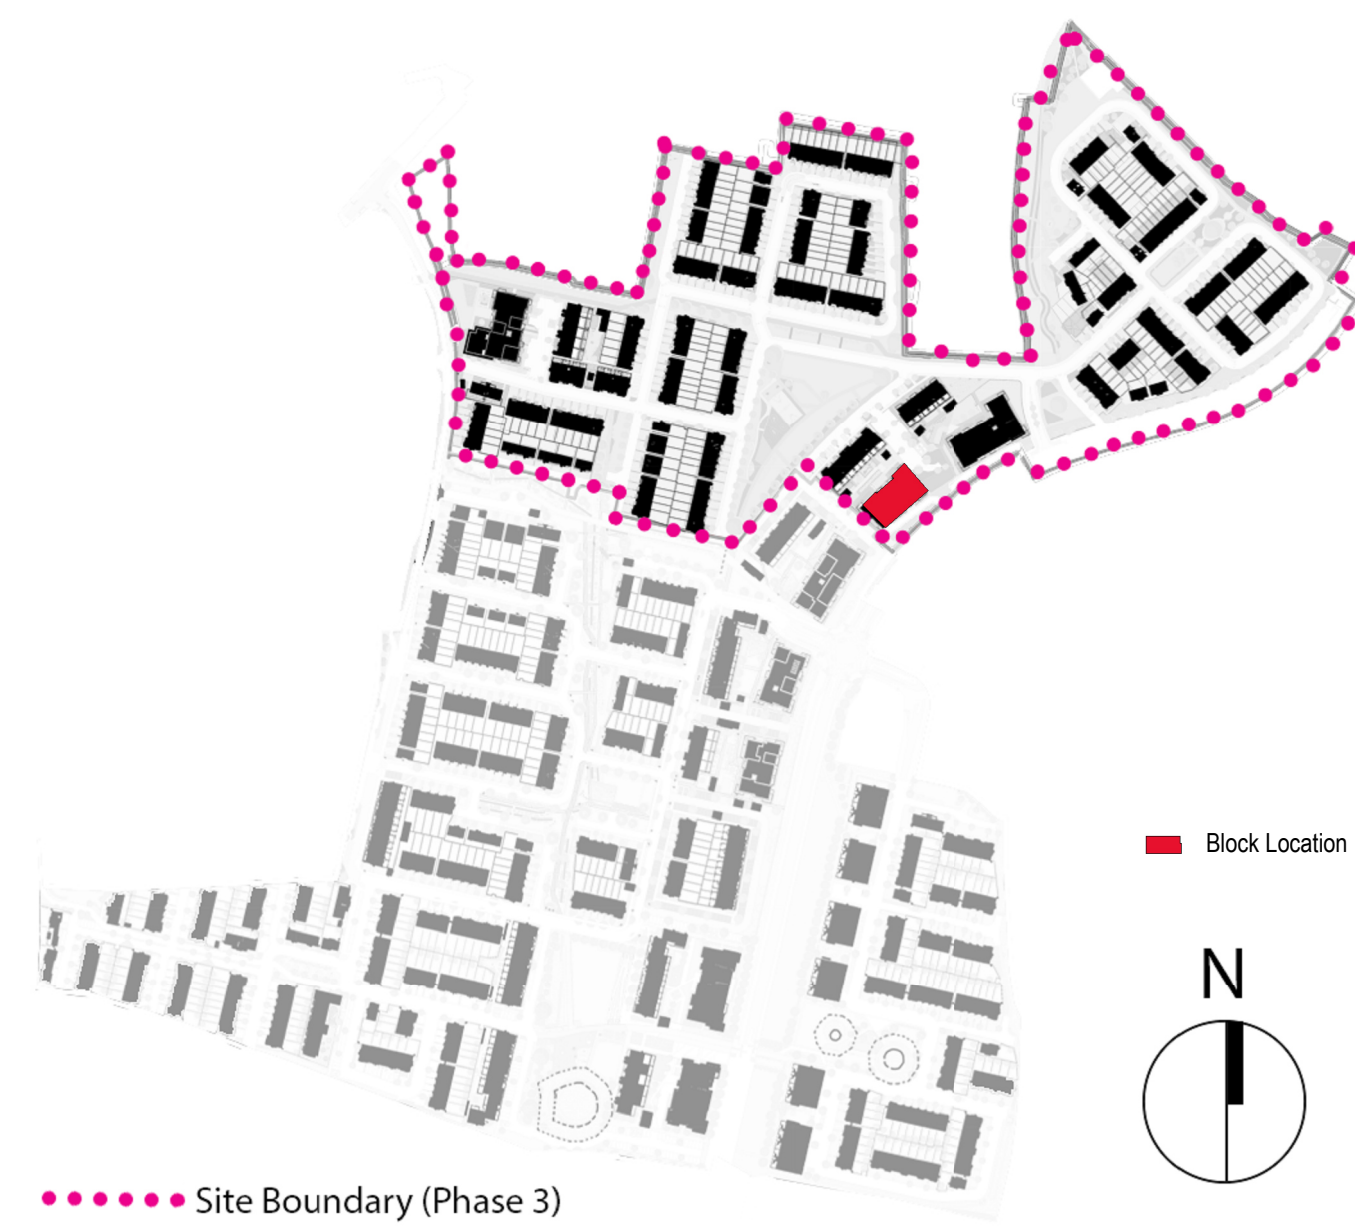

REV	DATE	DESCRIPTION	BY
00	08/09/2021	DRAFT SHD STAGE 2	
01	17/09/2021	SHD STAGE 2	
02	15/10/2021	FOR APPROVAL	
03	07/01/2022	FOR APPROVAL	AR
04	25/09/2025	PLANNING	CM

KEY PLAN


PHASE 3

PHASE 2

PHASE 1

MATERIALS LEGEND

- Selected Roof Tiles
- Sand-cement Render Finish
- Selected Brick (by neighbourhood)
- Selected Recon Stone/Concrete String Detail
- Plaster door/Window surround
- Composite Front Door (colour by neighbourhood)
- Rational Aura Clad Windows (colour by neighbourhood)
- Metal Cladding
- Front driveway to be permeable brick (refer to CSR layout)
- Boundary treatment in accordance with CSR layout
- Side Gate - treated and painted timber gate and fence to side passages of dwellings
- Metal Roof/Canopy

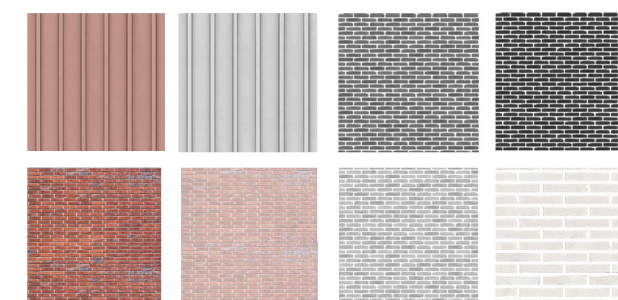

Neighbourhood G Apartment Bricks

LEGEND

- A. Primary Entrance
- B. ESB
- C. Bin Store
- D. Fire Escape

APPROVED BY

24/09/2025 17:16:43

PLANNING

Client: GLENVEAGH LIVING LIMITED
Project: RESIDENTIAL DEVELOPMENT, BALLYMASTONE, DONABATE
Title: APARTMENT BLOCK BA07 - ELEVATIONS AND SECTION
Sheet No.: **23010-MDO-BA07-XX-DR-A01-080001**
Scale as: As indicated @ A1 Current Rev.: **04** Project No.: 23010



BM 367/20203 - Ballymstone 1 01/20/10-MDO-BA07-22-415-A01-000001.rvt