



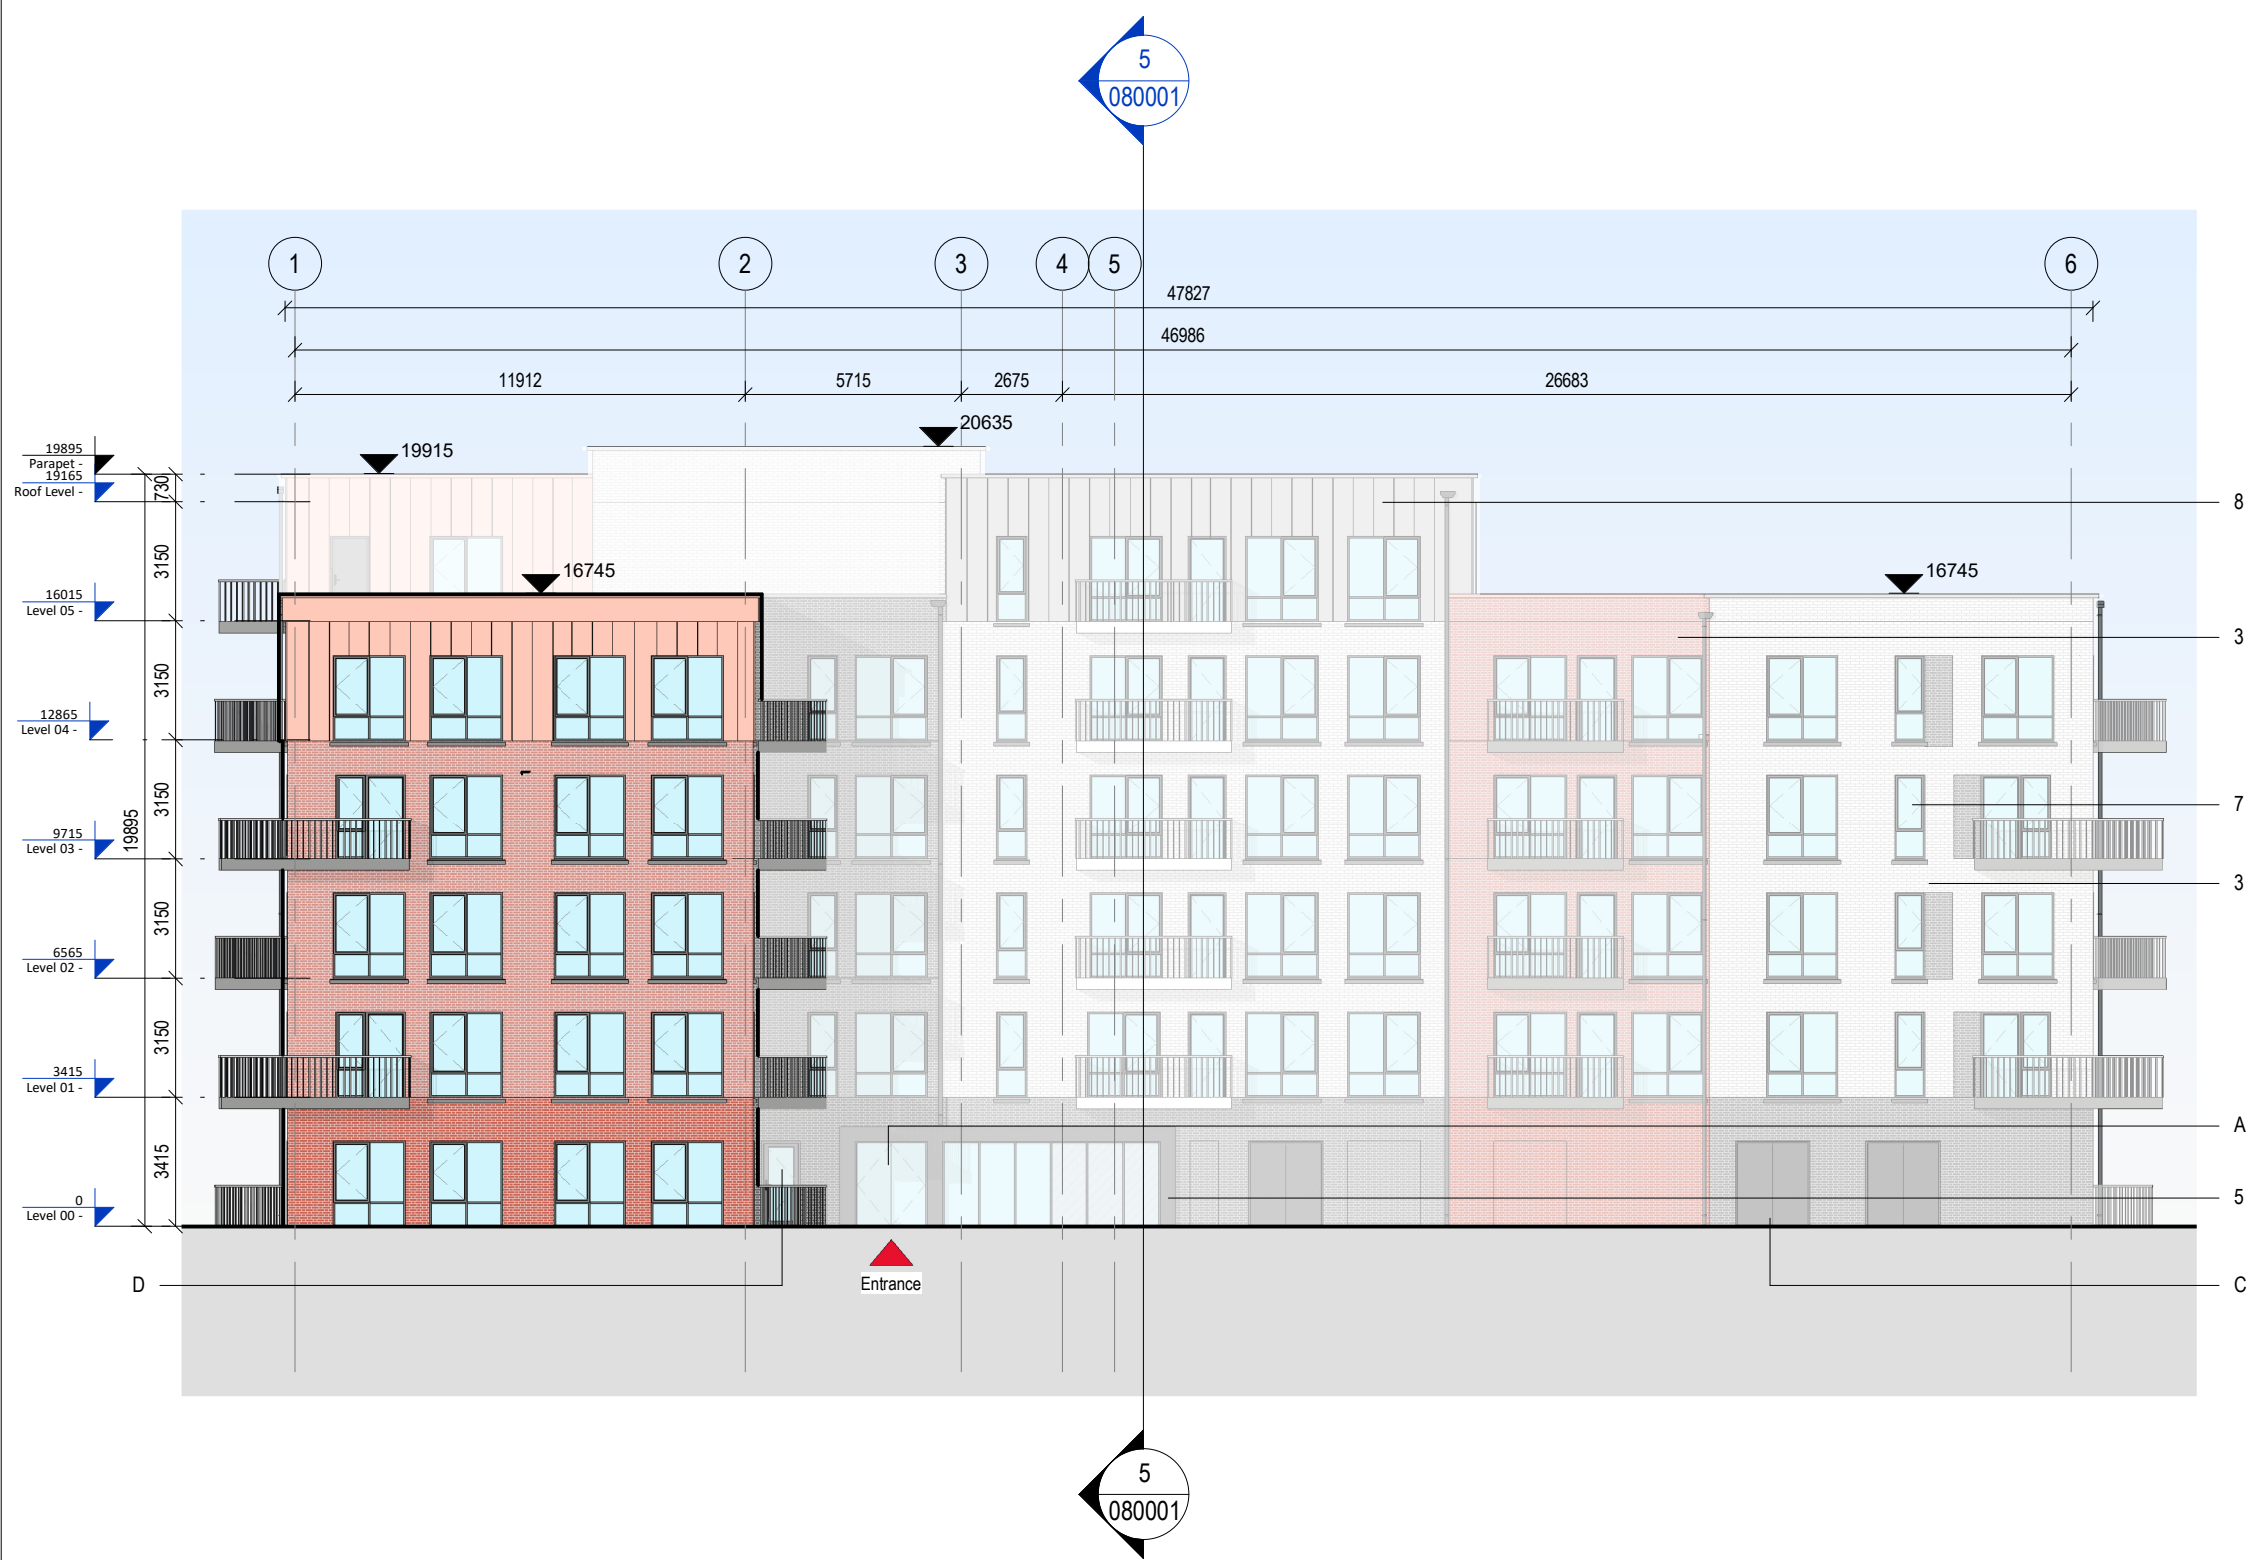


1 West Elevation
Scale: 1 : 200



2 North Elevation
Scale: 1 : 200

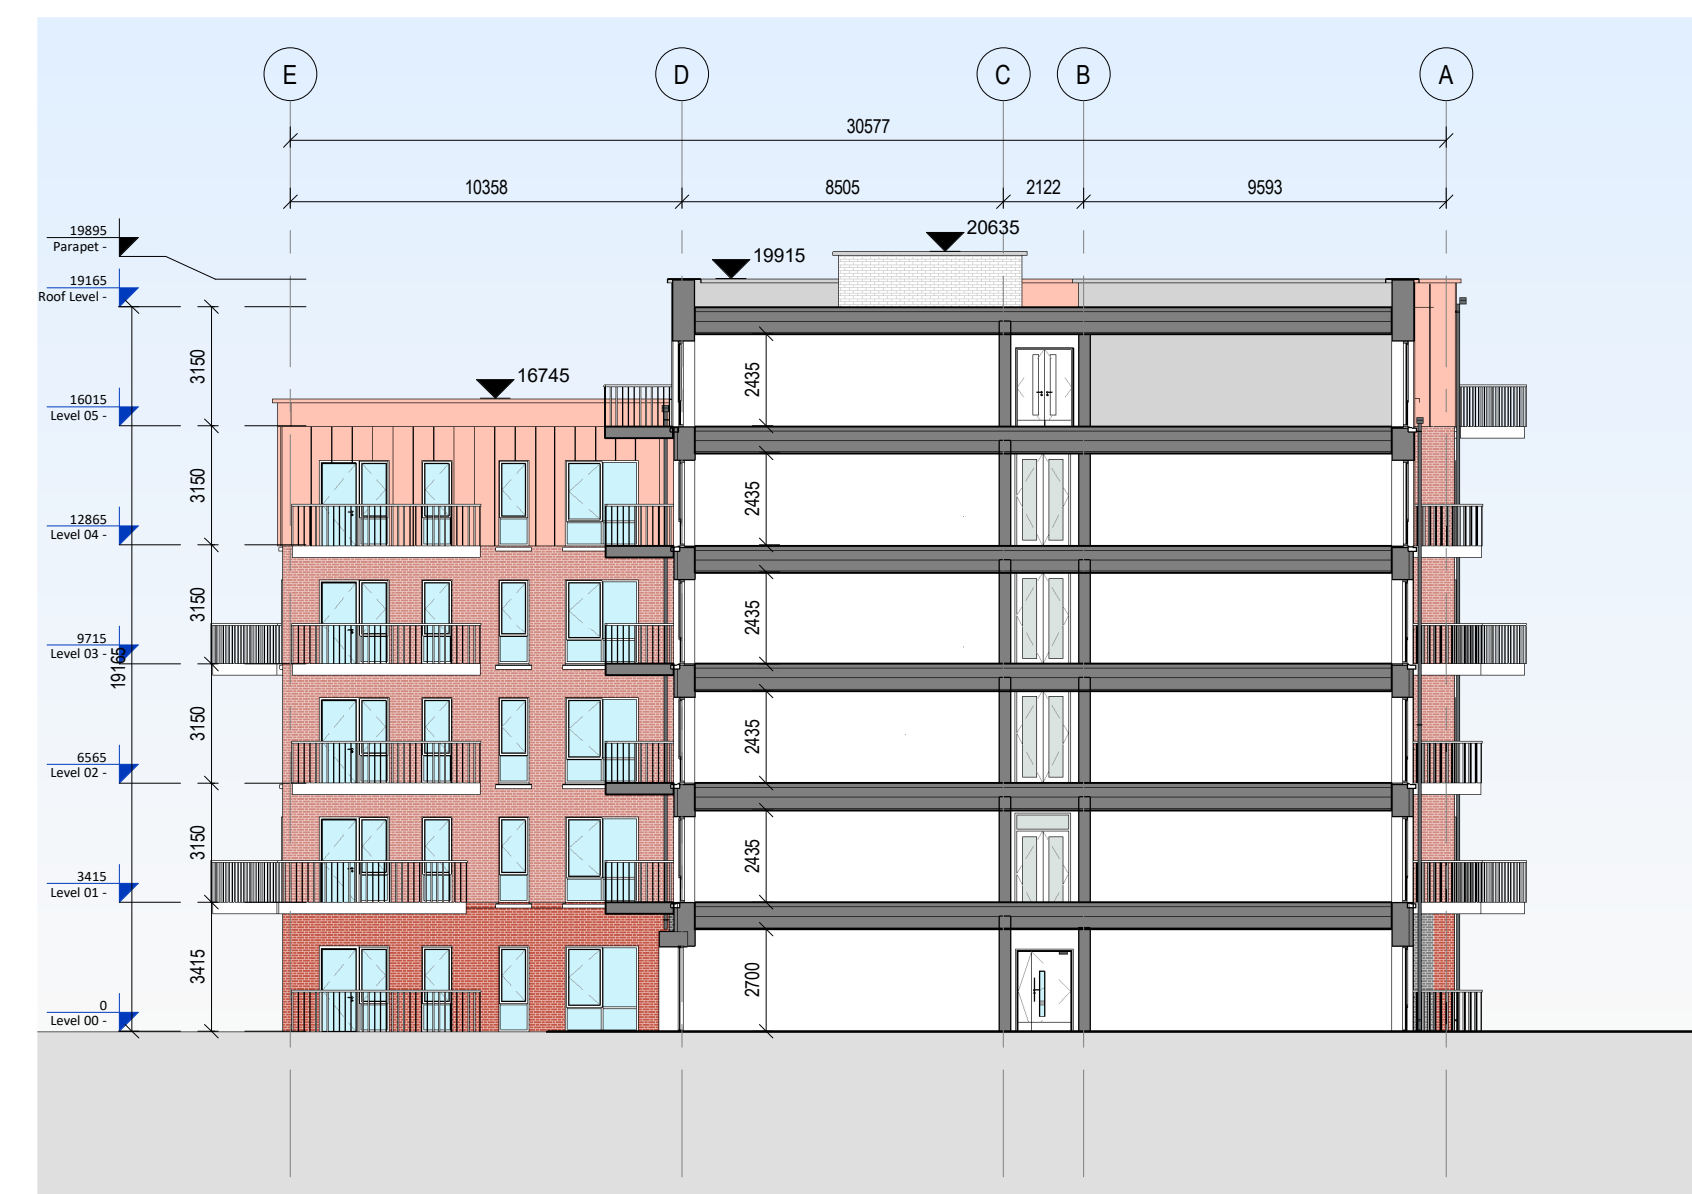


5 Section
Scale: 1 : 200

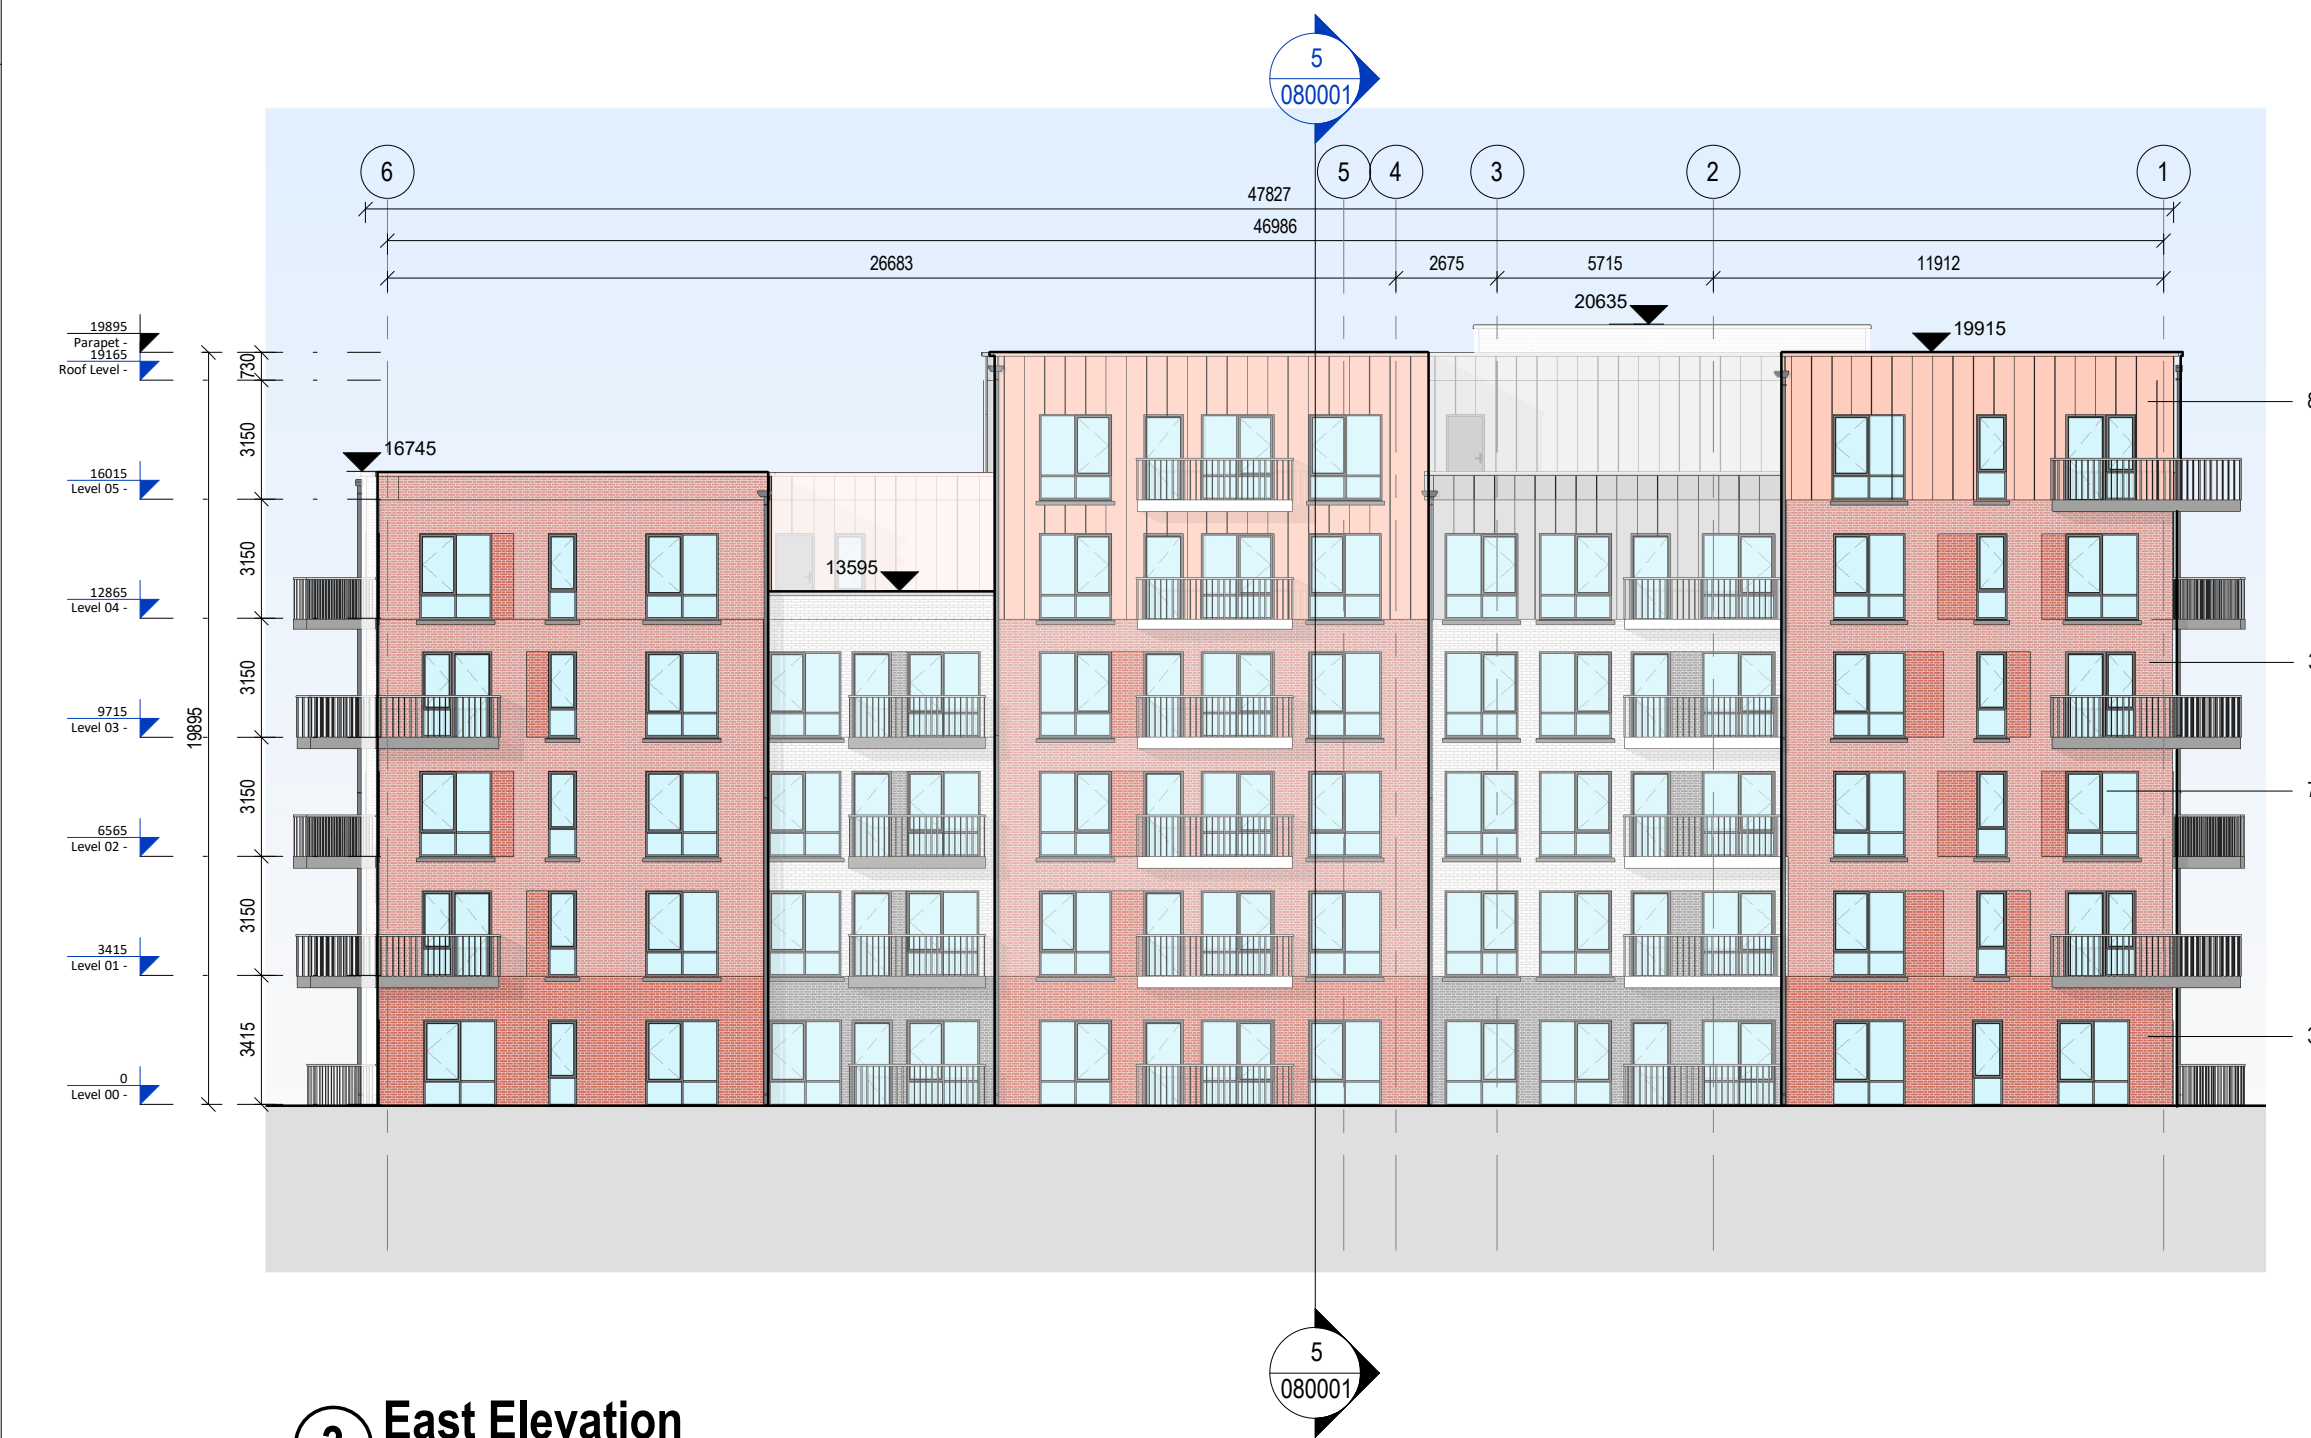

3 East Elevation
Scale: 1 : 200




4 South Elevation
Scale: 1 : 200

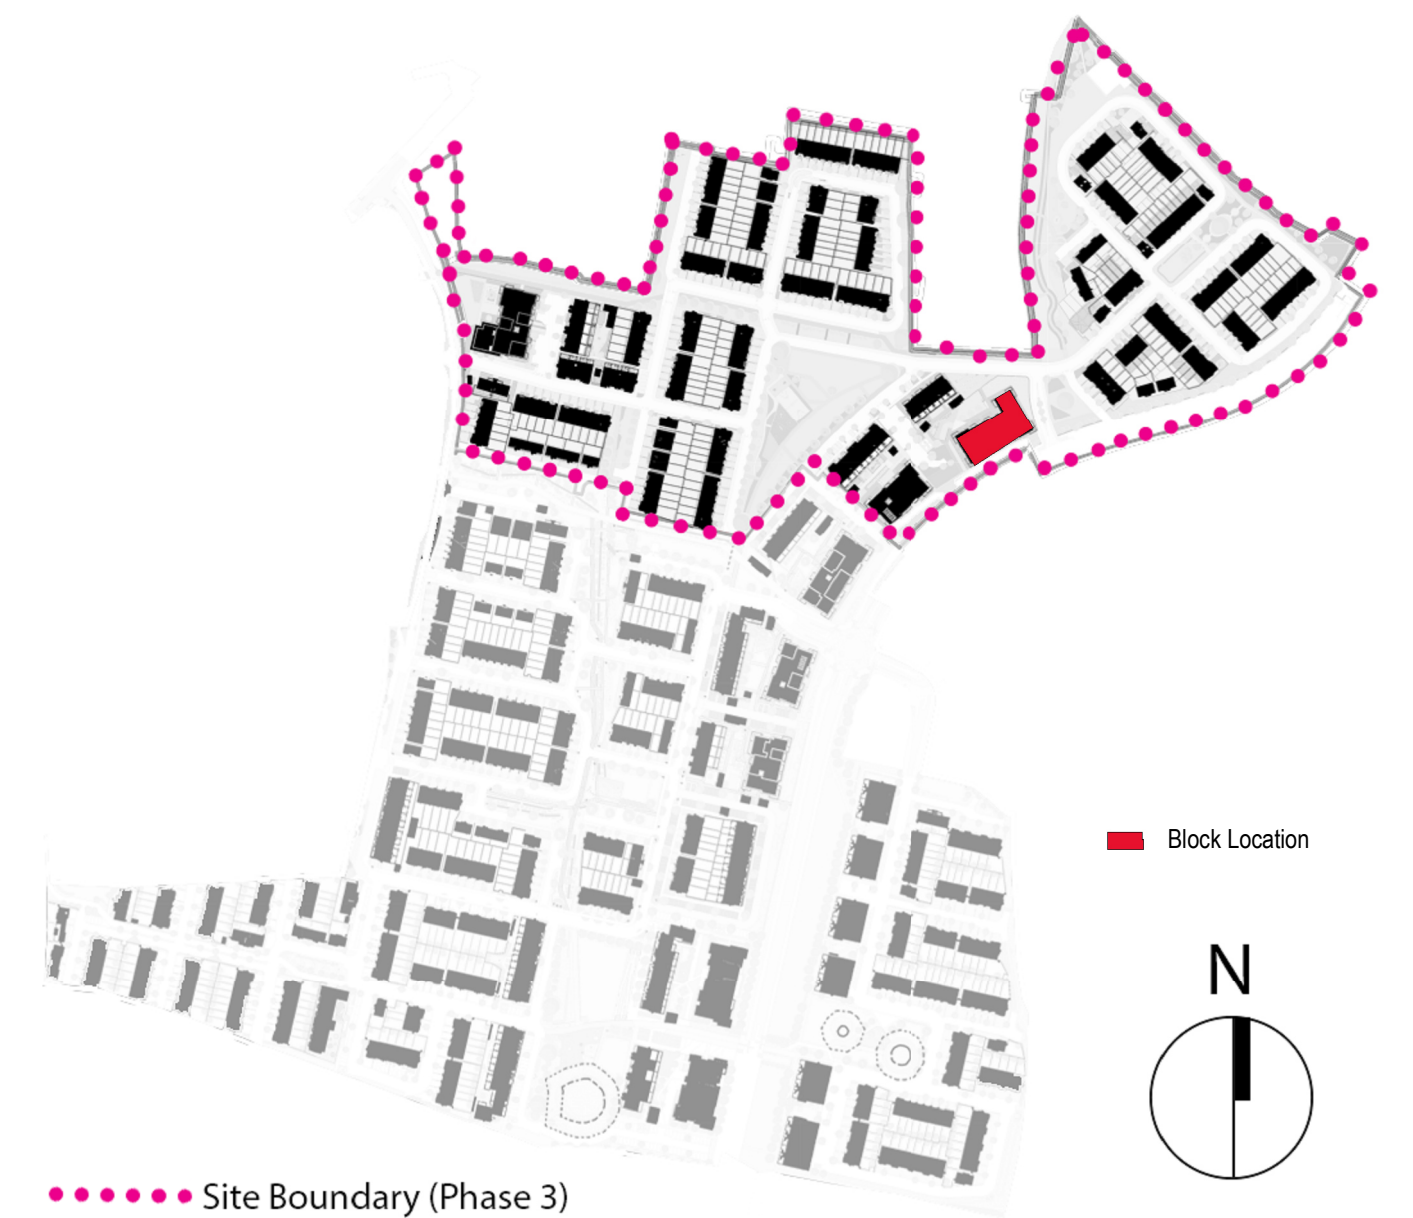


REV	DATE	DESCRIPTION	BY
00	08/09/2021	DRAFT SHD STAGE 2	
01	17/09/2021	SHD STAGE 2	
02	15/10/2021	FOR APPROVAL	
03	07/01/2022	FOR APPROVAL	AR
04	08/09/2025	PLANNING	CM

DO NOT SCALE | USE FIGURED DIMENSIONS ONLY | NOTIFY THE ARCHITECTS OF ANY DISCREPANCIES ON THE DRAWING PRIOR TO WORK PROCEEDING | THIS DRAWING IS COPYRIGHT © MCCALLEY DAYE O'CONNELL ARCHITECTS

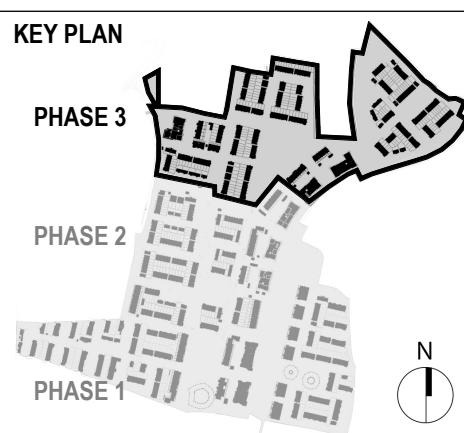

MATERIALS LEGEND

1. Selected Roof Tiles
2. Sand-cement Render Finish
3. Selected Brick (by neighbourhood)
4. Selected Recon Stone/Concrete String Detail
5. Plaster door/Window surround
6. Composite Front Door (colour by neighbourhood)
7. Rational Aura Clad Windows (colour by neighbourhood)
8. Metal Cladding
9. Front driveway to be permeable brick (refer to CSR layout)
10. Boundary treatment in accordance with CSR layout)
11. Side Gate - treated and painted timber gate and fence to side passages of dwellings
12. Metal Roof/Canopy

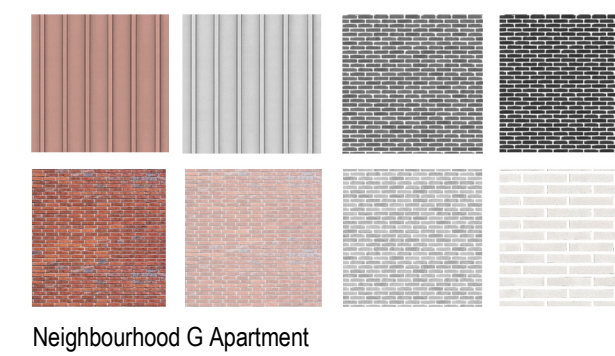

LEGEND

- A. Primary Entrance
- B. ESB
- C. Bin Store
- D. Fire Escape

APPROVED BY

24/09/2025 16:12:26

PLANNING

Client: GLENVEAGH LIVING LIMITED
Project: RESIDENTIAL DEVELOPMENT, BALLYMISTONE, DONABATE
Title: APARTMENT BLOCK BA08 - ELEVATIONS AND SECTION

Sheet No.: 23010-MDO-BA08-XX-DR-A01-080001
Scale as: As indicated @ A1 Current Rev.: 04 Project No.: 23010



BIM 360://20003 - Ballymstone 1 01/20/10-MDO-BA08-22-415-A01-000001.rvt