



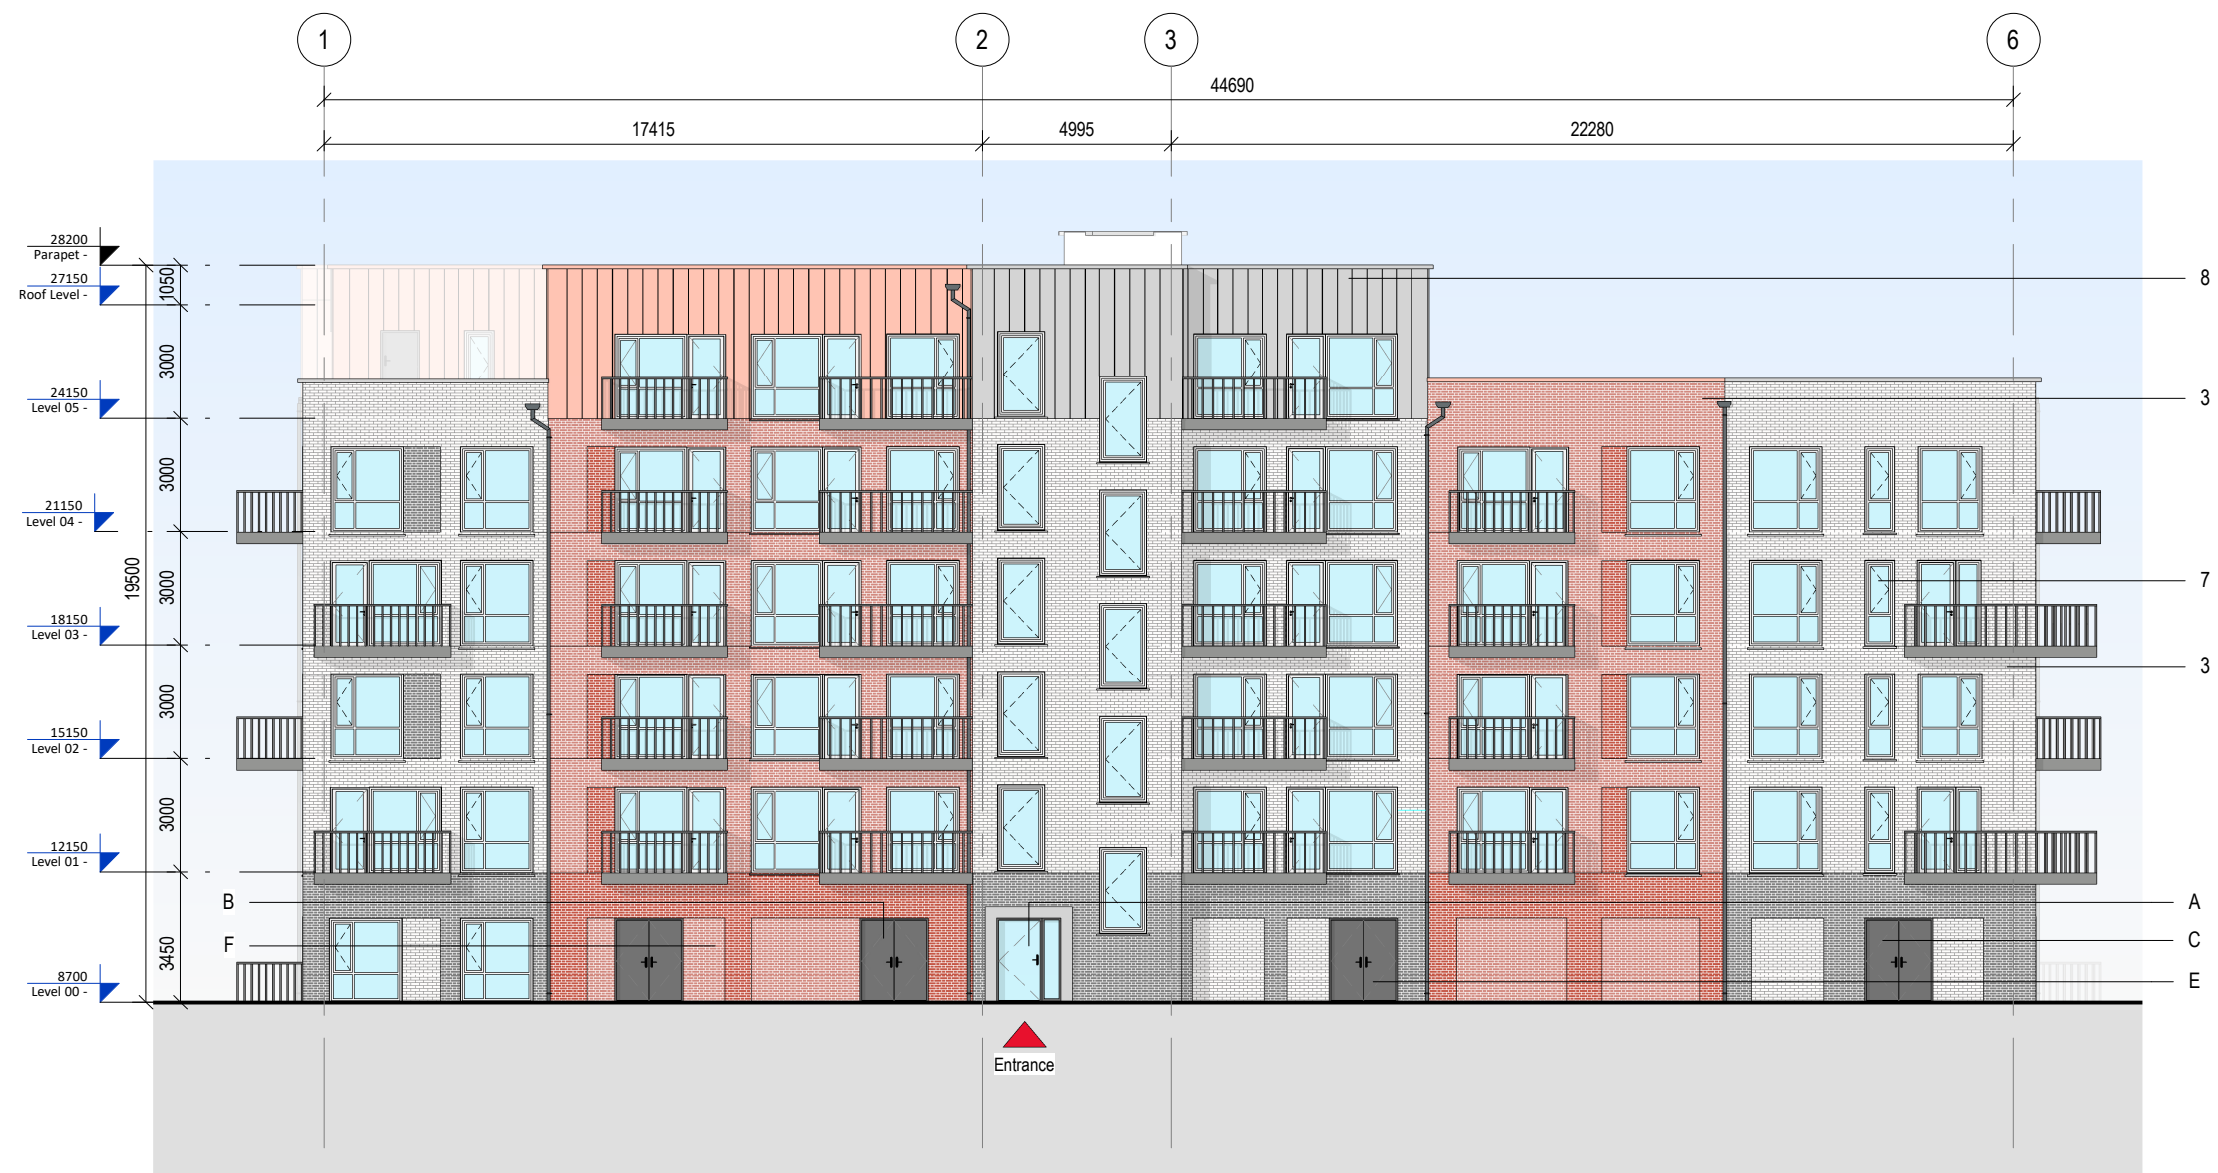

1 West Elevation
Scale: 1 : 200



2 North Elevation
Scale: 1 : 200

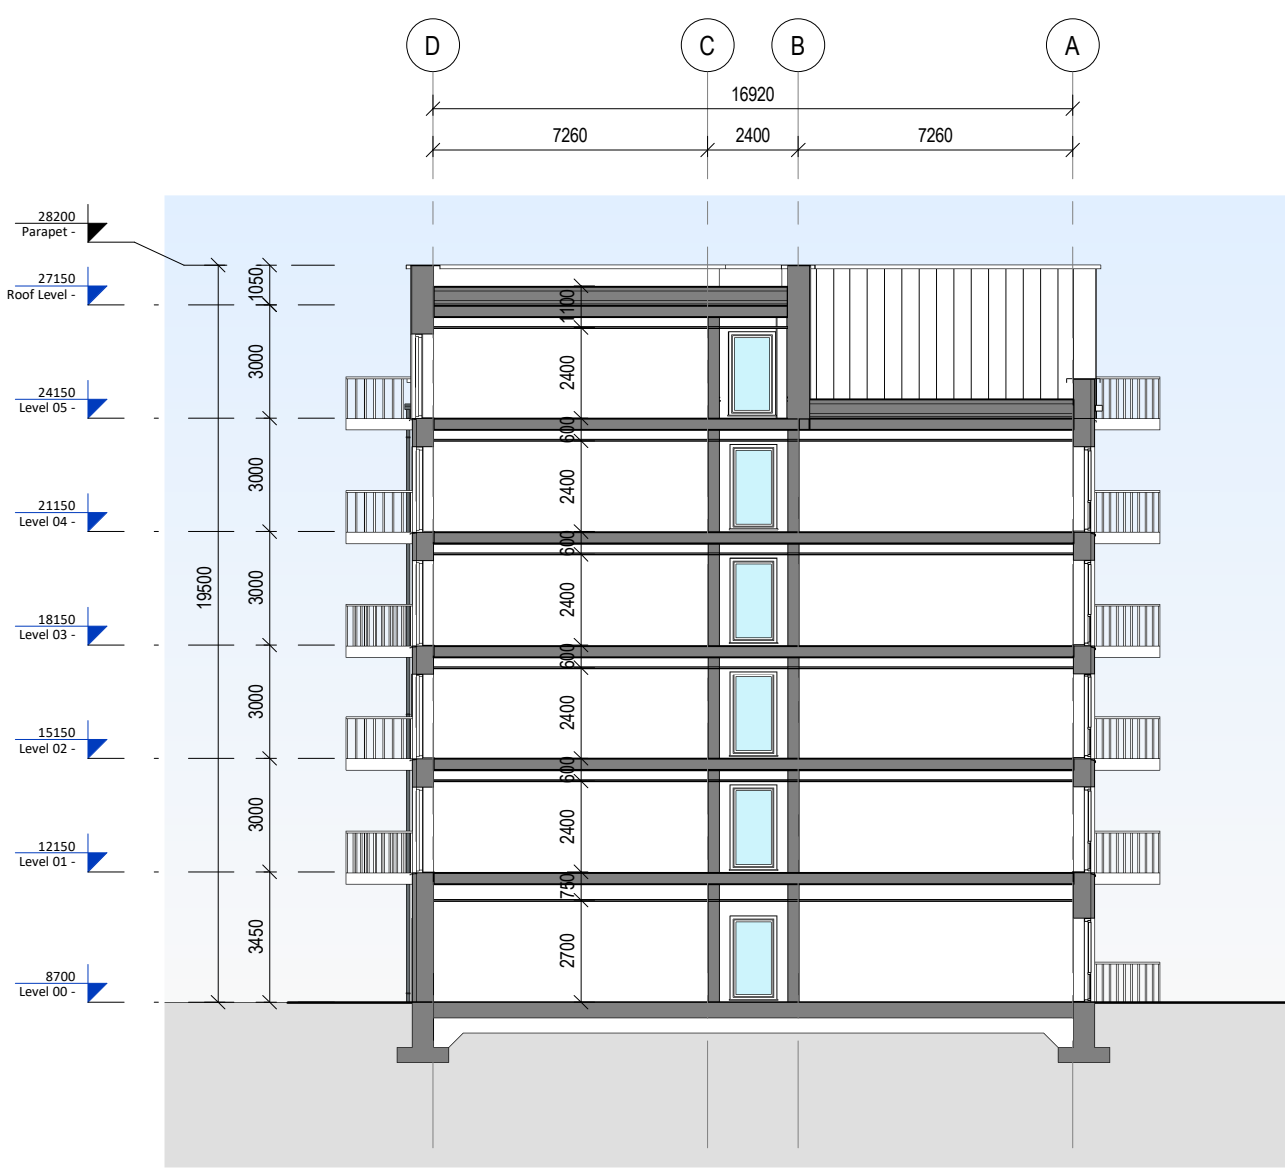


5 Section A-A
Scale: 1 : 200



3 East Elevation
Scale: 1 : 200




4 South Elevation
Scale: 1 : 200

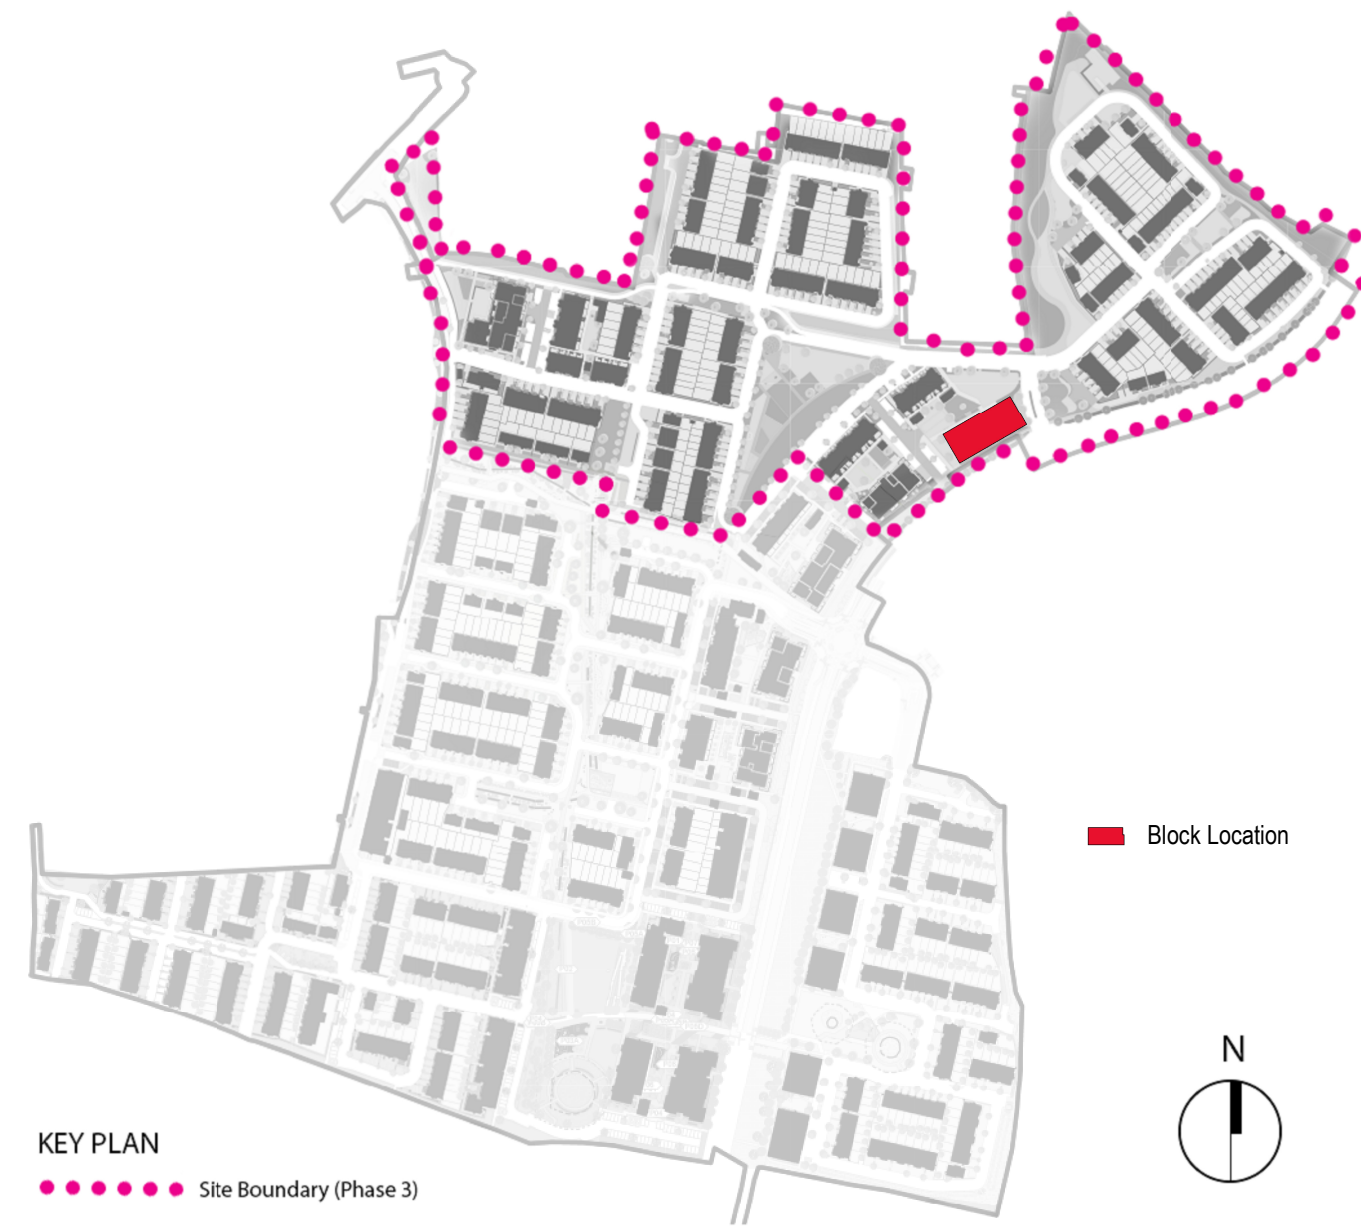


PLANNING - RFI RESPONSE

REV	DATE	DESCRIPTION	BY
00	29/04/2026	FOR INFORMATION	VY
01	18/05/2026	DRAFT PLANNING - RFI RESPONSE	VY
02	26/05/2026	PLANNING - RFI RESPONSE	VY

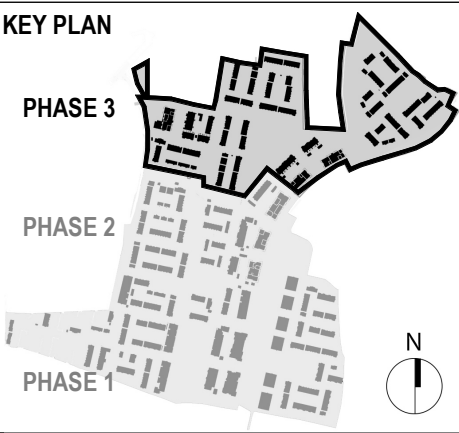

MATERIALS LEGEND

- Selected Roof Tiles
- Sand-cement Render Finish
- Selected Brick (by neighbourhood)
- Selected Recon Stone/Concrete String Detail
- Plaster door/Window surround
- Composite Front Door (colour by neighbourhood)
- Rational Aura Clad Windows (colour by neighbourhood)
- Metal Cladding
- Front driveway to be permeable brick (refer to CSR layout)
- Boundary treatment in accordance with CSR layout)
- Side Gate - treated and painted timber gate and fence to side passages of dwellings
- Metal Roof/Canopy

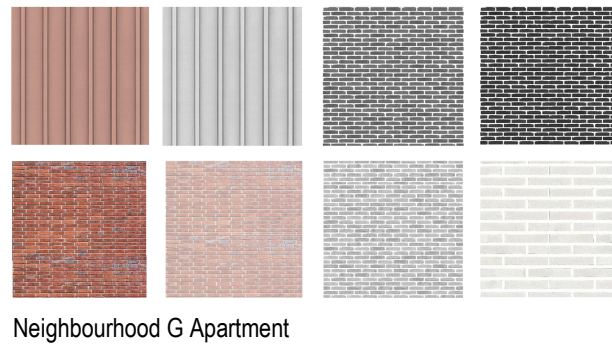

LEGEND

- Primary Entrance
- Switch Room
- Bin Store
- Fire Escape
- Bike Store
- Plant

APPROVED BY
Rachel

Client: GLENVEAGH LIVING LIMITED
Project: RESIDENTIAL DEVELOPMENT, BALLYMASTONE, DONABATE
Title: Apartment Block BA08 - Elevations and Sections
Sheet No.: 23010-MDO-BA08-XX-DR-A01-080001
Scale as: As indicated @ A1 Current Rev.: 02 Project No.: 23010

