



2 00 - Ground Floor Plan

Scale: 1 : 200



4 02 - Second Floor Plan

Scale: 1 : 200

REV	DATE	DESCRIPTION	BY
00	29/04/2026	FOR INFORMATION	VY
01	18/05/2026	DRAFT PLANNING - RFI RESPONSE	VY
02	26/05/2026	PLANNING - RFI RESPONSE	VY

DO NOT SCALE [USE FIGURED DIMENSIONS ONLY] | NOTIFY THE ARCHITECTS OF ANY DISCREPANCIES ON THE DRAWING PRIOR TO WORK PROCEEDING | THIS DRAWING IS COPYRIGHT © MCCALLEY DAYE O'CONNELL ARCHITECTS

KEY PLAN



Spot Levels

- Studio Apartment Type
- 1 Bed Apartment Type
- 2 Bed Apartment Type


3 01 - First Floor Plan

Scale: 1 : 200



1 03 - Third Floor Plan

Scale: 1 : 200

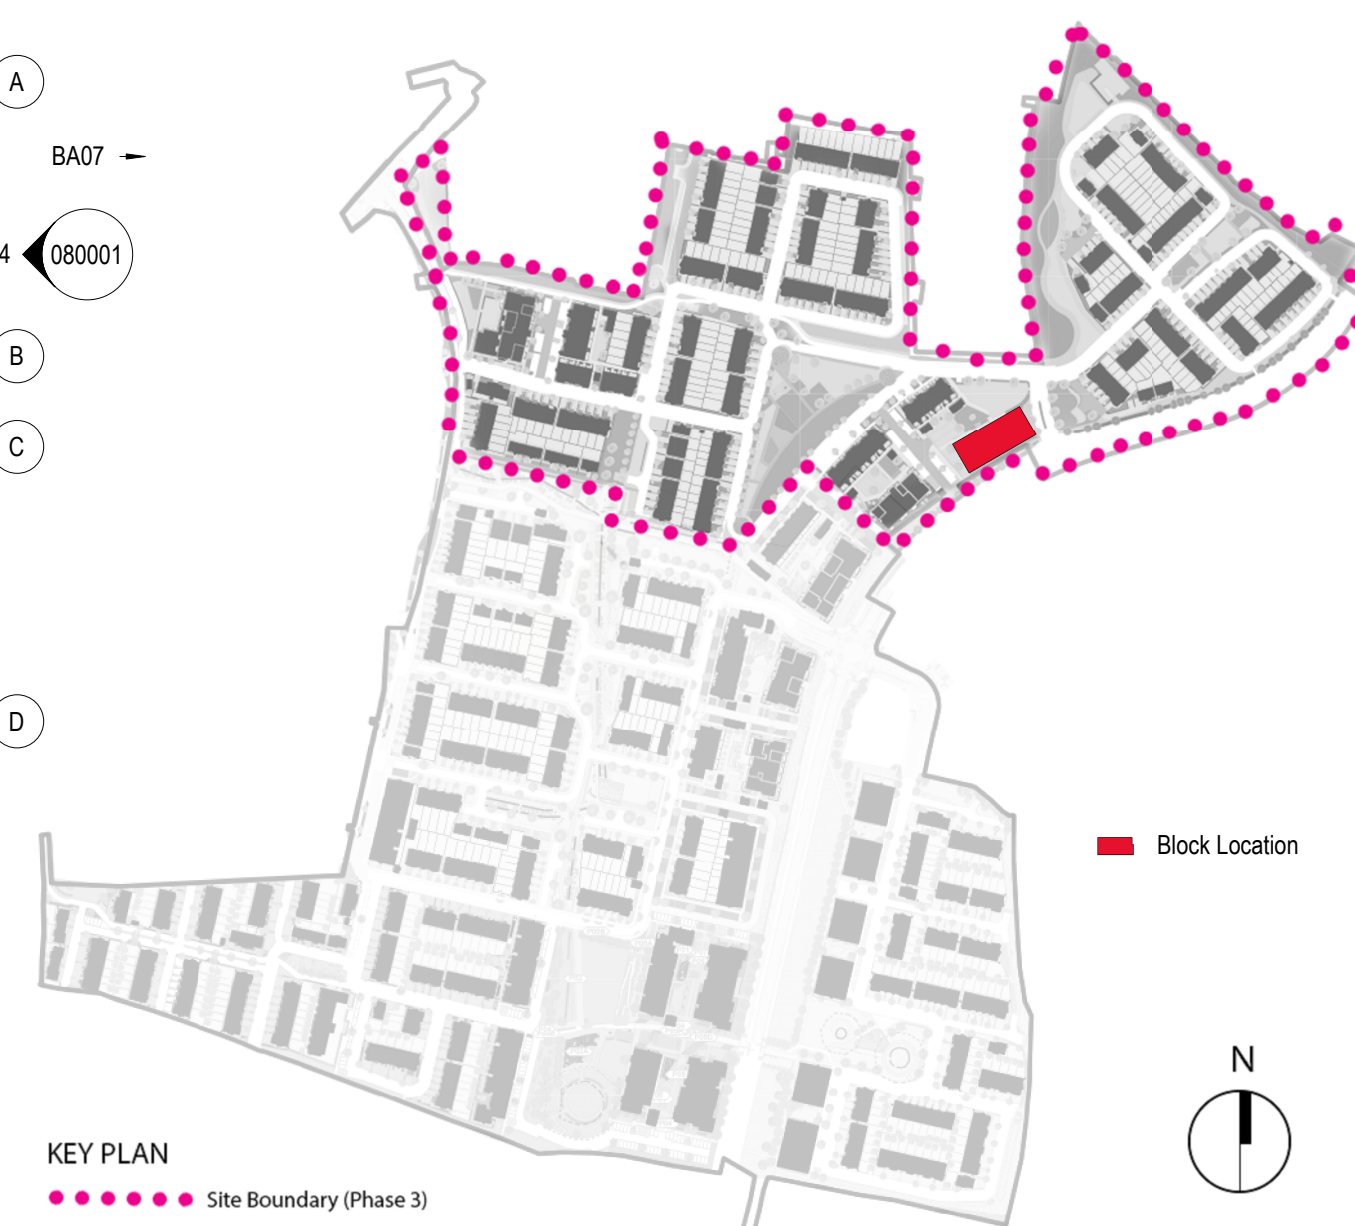

KEY PLAN
..... Site Boundary (Phase 3)

PLANNING - RFI RESPONSE

Client: GLENVEAGH LIVING LIMITED
Project: RESIDENTIAL DEVELOPMENT, BALLYMASTONE, DONABATE
Title: Apartment Block BA08 - Plans

Sheet No.: **23010-MDO-BA08-ZZ-DR-A01-070001**
Scale as: As indicated @ A1 Current Rev.: **02** Project No.: 23010



ONLY FOR REFERENCE
WITH PLAN DRAWINGS
APPROVED BY
Rachel

26/05/2026 12:37:27

BIM 360://20003 - Ballymstone 1 0123010-MDO-BA08-ZZ-45-A01-000002.rvt