


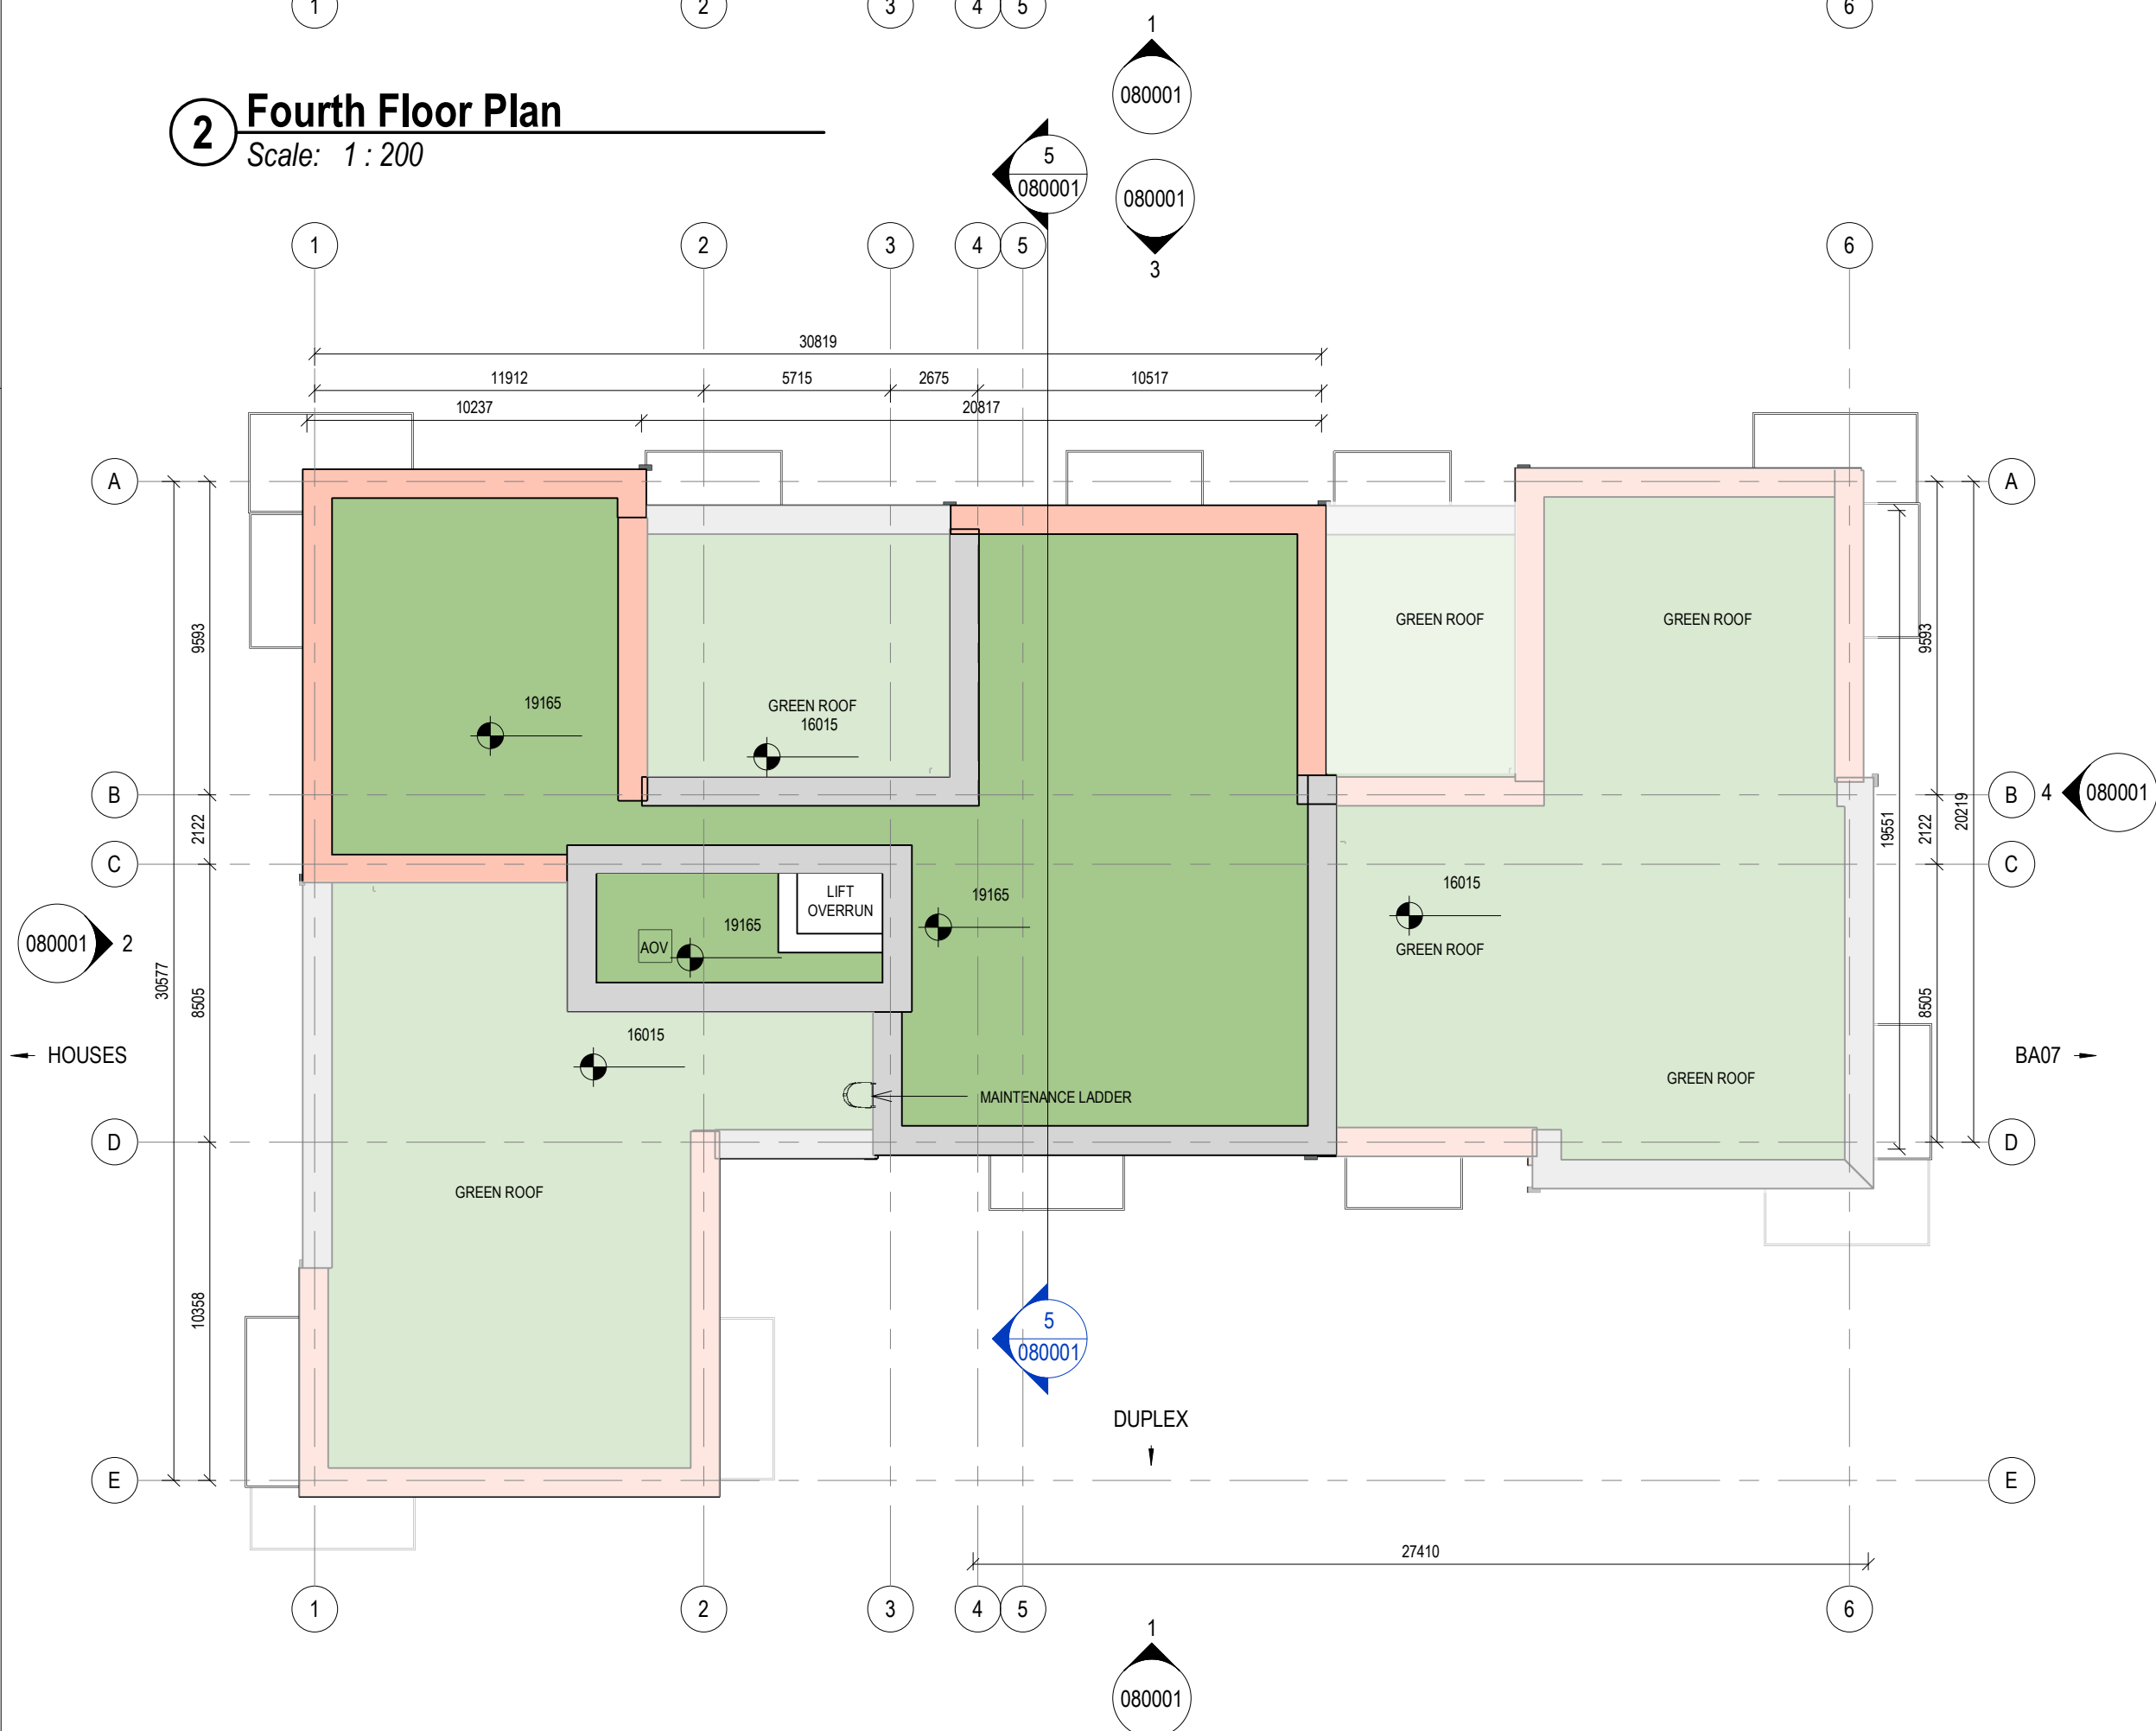

2 Fourth Floor Plan
Scale: 1 : 200




4 Roof Plan
Scale: 1 : 200



3 Fifth Floor Plan
Scale: 1 : 200




1 BA08 Axonometric
Scale:

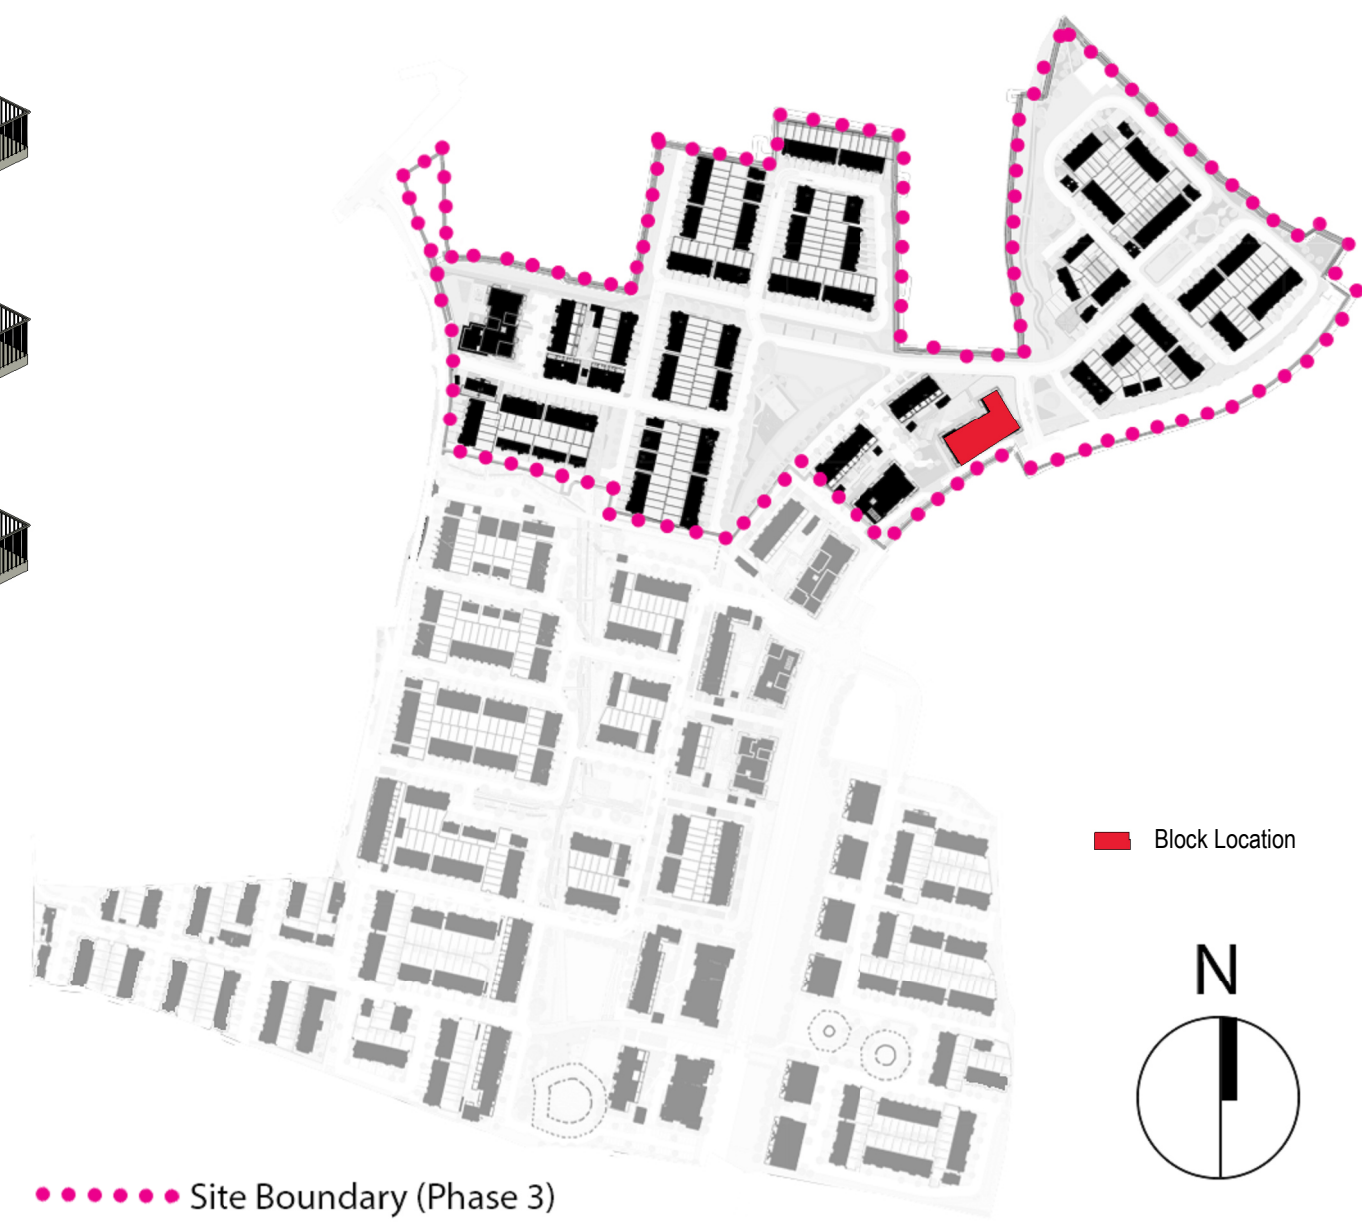


PLANNING

REV	DATE	DESCRIPTION	BY
00	13/08/2021	FOR INFORMATION	
01	27/08/2021	FOR INFORMATION	
02	08/09/2021	DRAFT SHD STAGE 2	
03	17/09/2021	SHD STAGE 2	
04	15/10/2021	FOR APPROVAL	
05	07/01/2022	FOR APPROVAL	
06	08/09/2025	PLANNING	

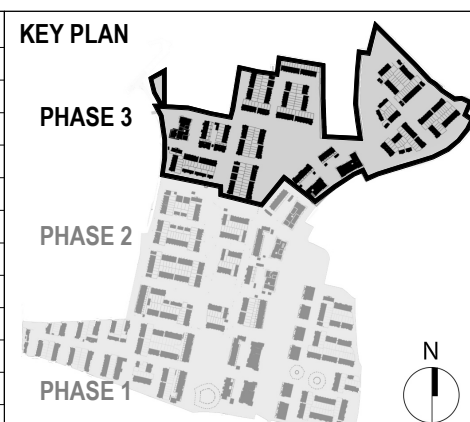

- Spot Levels
- 1800mm Turning Space as per TGD Part M 2022

- 1 Bed Apartment Type
- 2 Bed Apartment Type
- 3 Bed Apartment Type

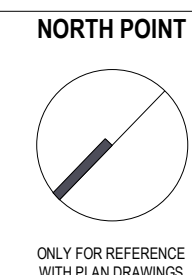

ONLY FOR REFERENCE
WITH PLAN DRAWINGS

APPROVED BY

Client: GLENVEAGH LIVING LIMITED
Project: RESIDENTIAL DEVELOPMENT, BALLYMISTONE, DONABATE
Title: APARTMENT BLOCK BA08 - PLANS

Sheet No.: **23010-MDO-BA08-ZZ-DR-A01-070002**
Scale as: As indicated @ A1 Current Rev.: **06** Project No.: **23010**

