




2 04 - Fourth Floor Plan
Scale: 1:200




3 05 - Fifth Floor Plan
Scale: 1:200

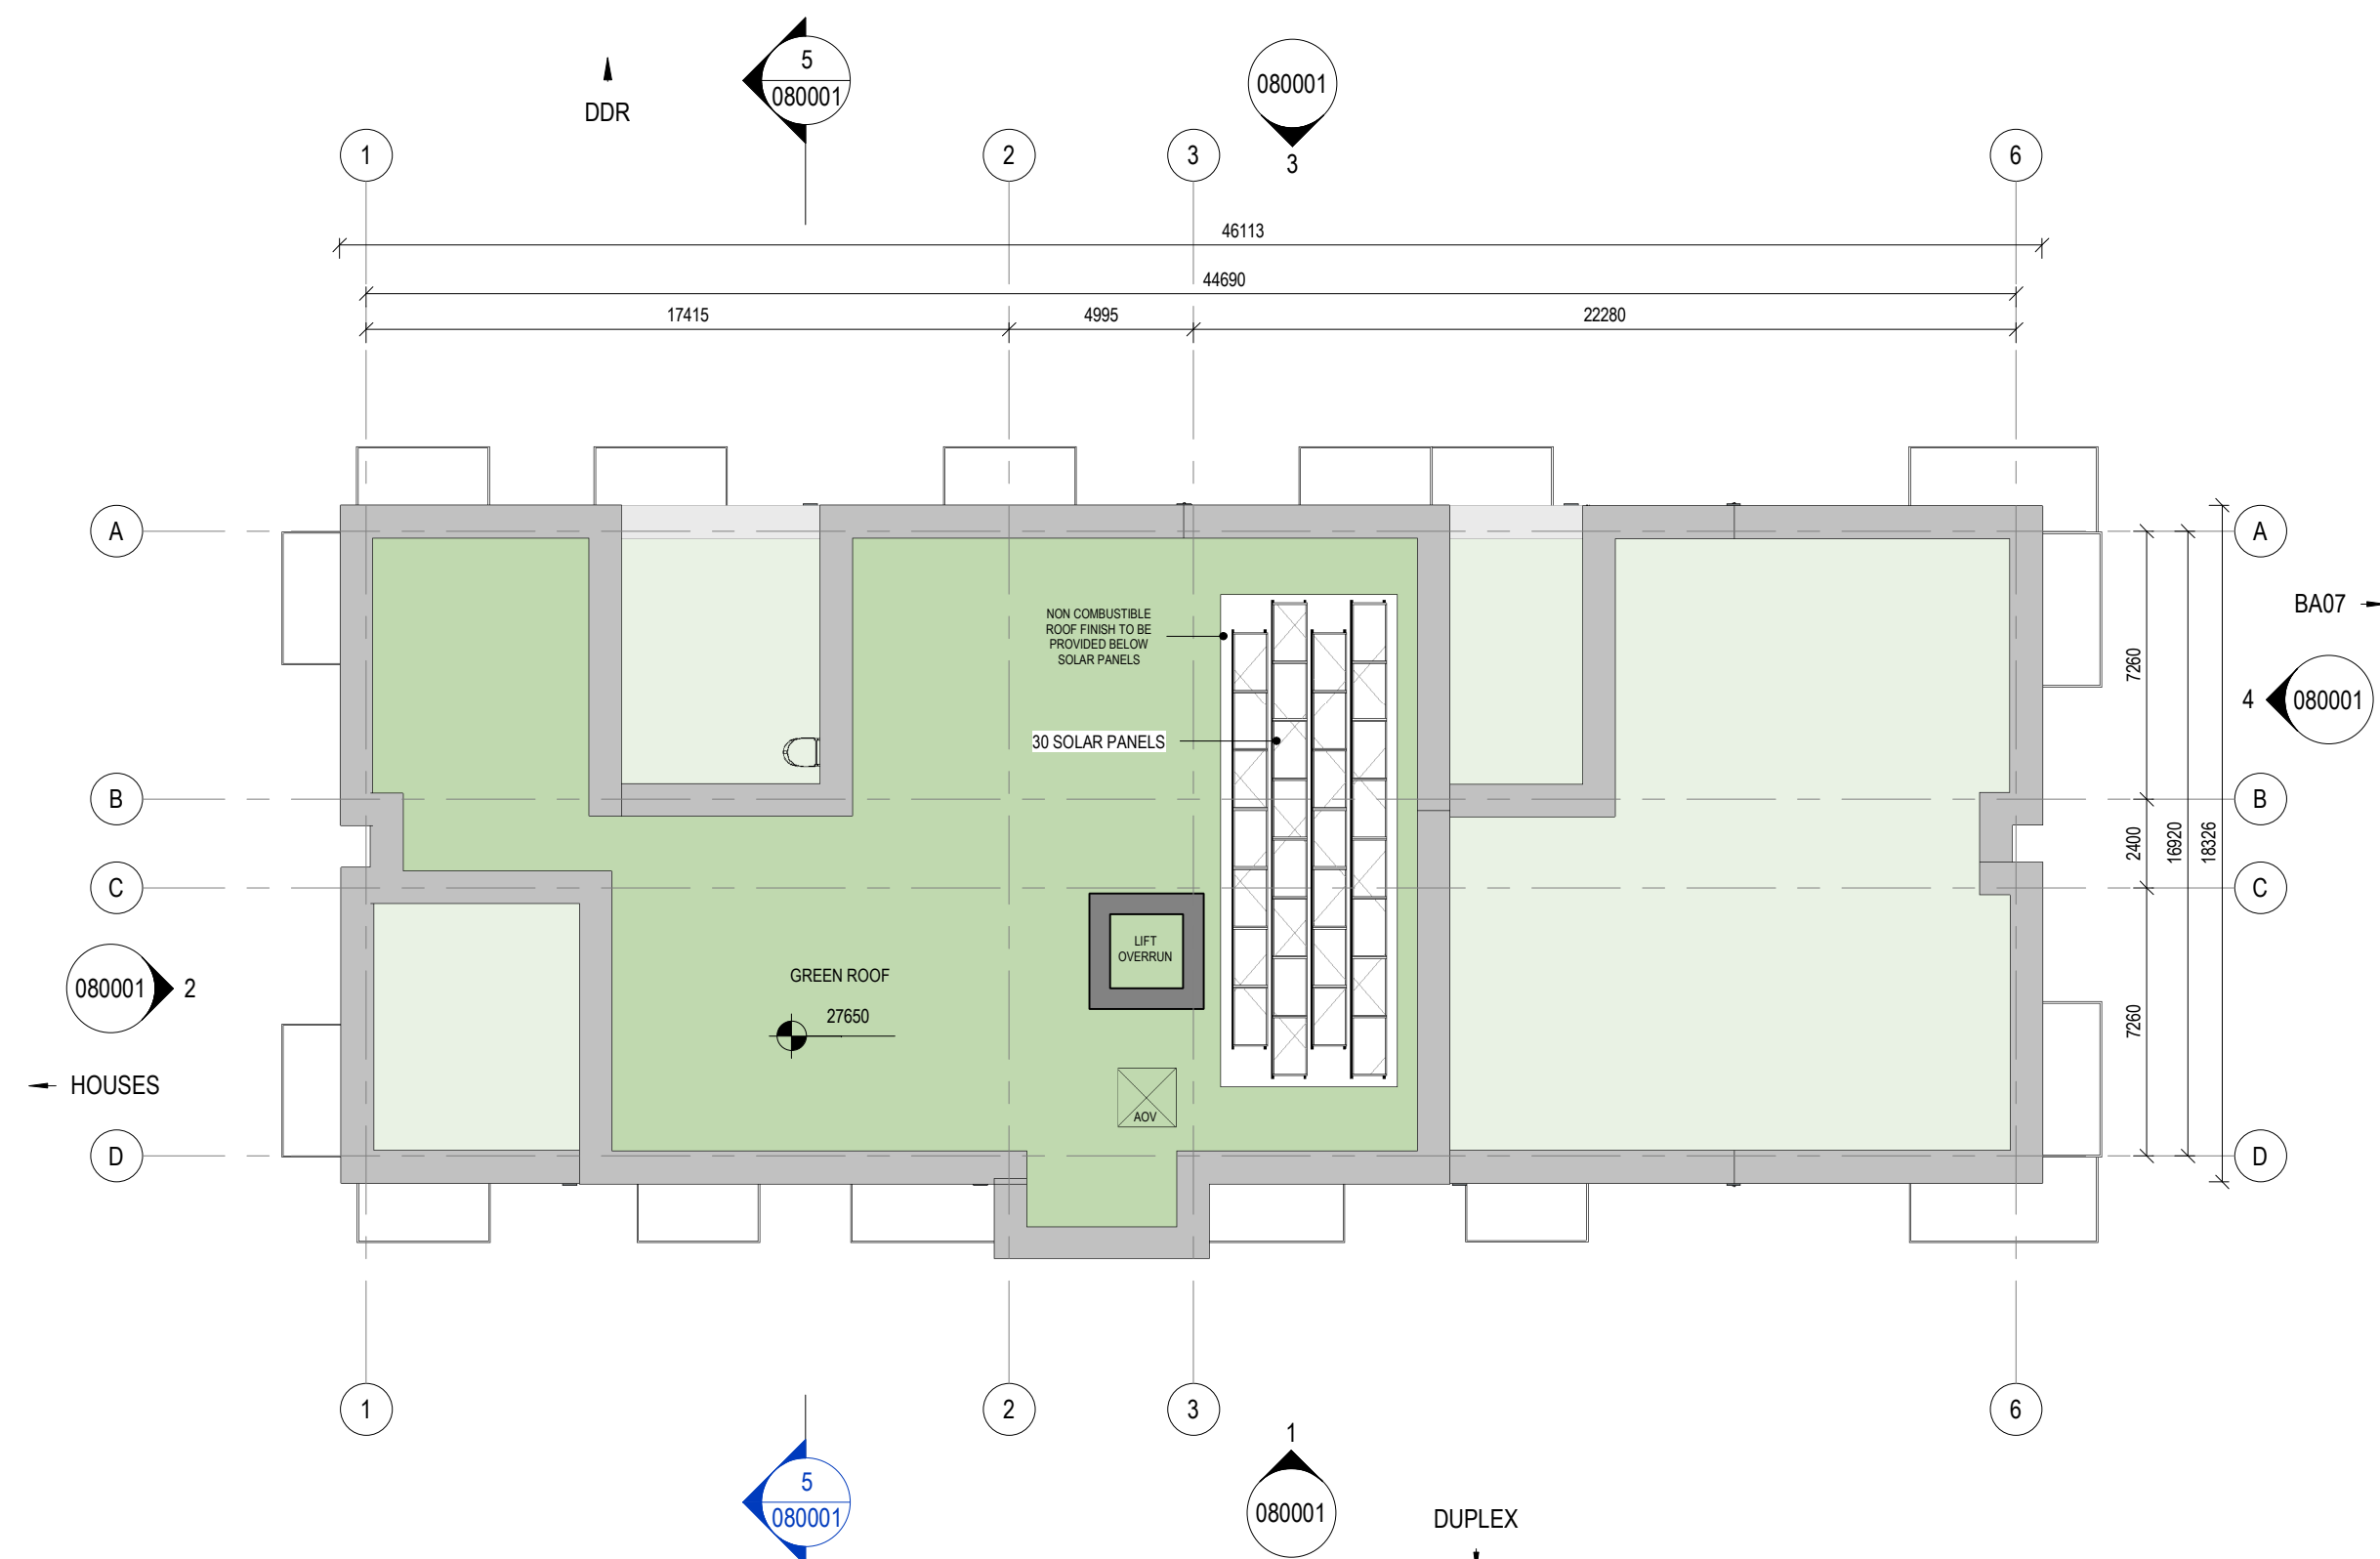

4 Roof Plan
Scale: 1:200




1 BA08 Axonometric
Scale: 1:200

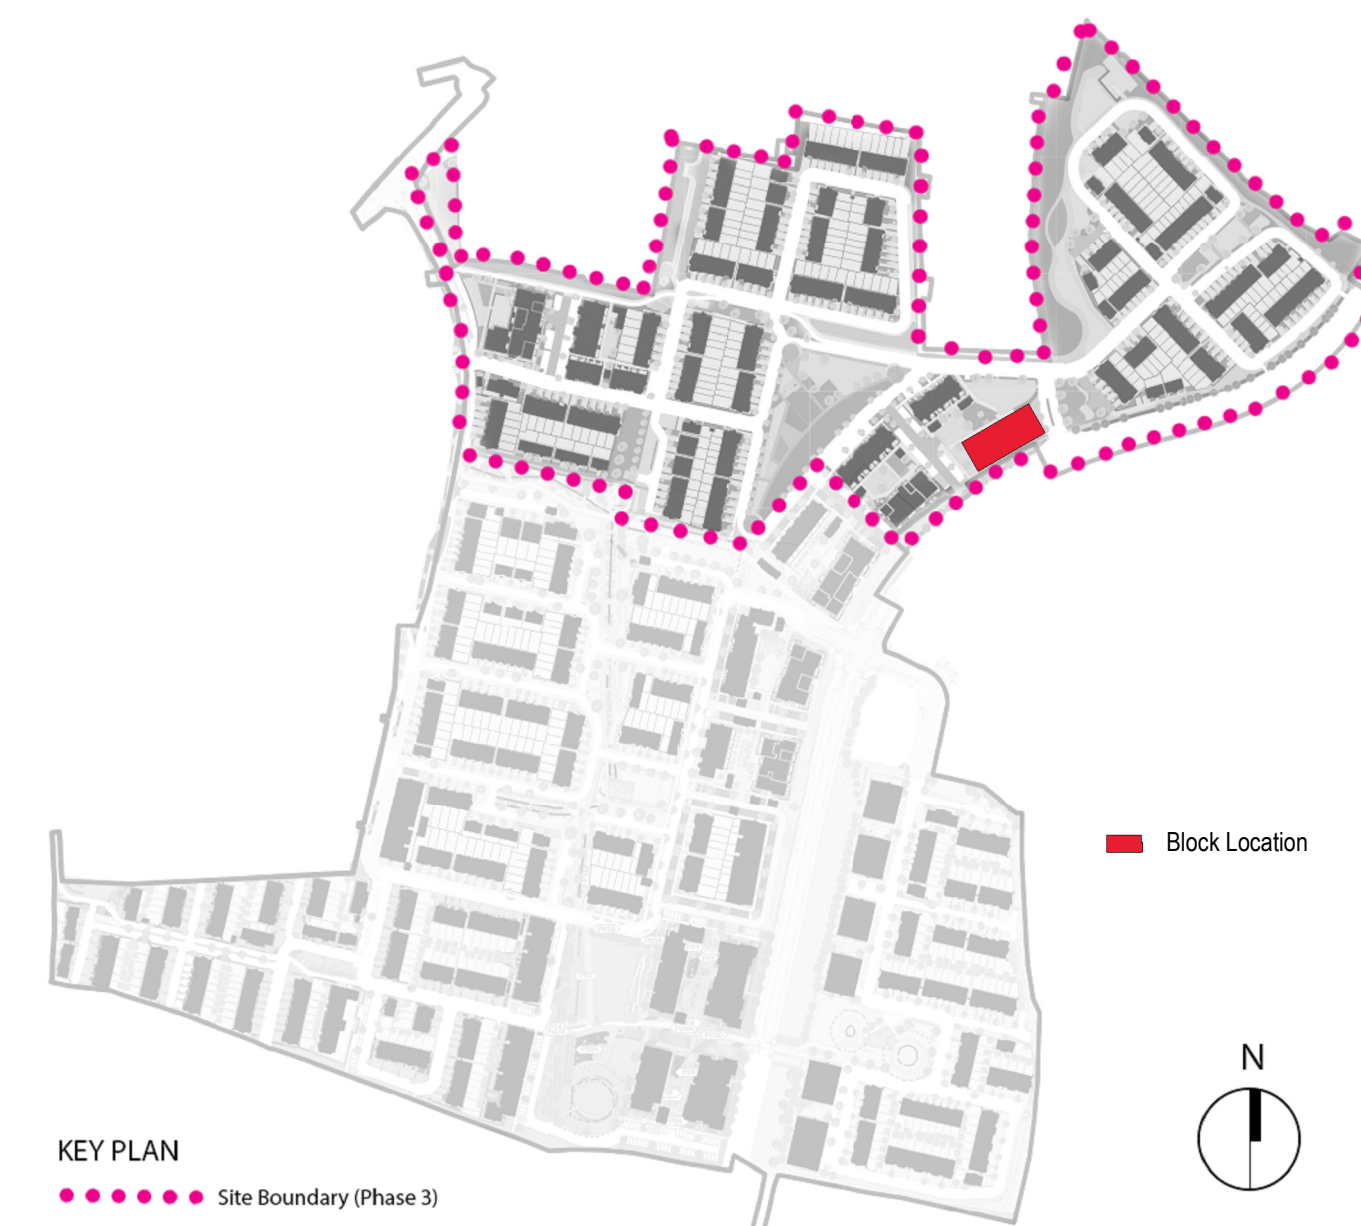

KEY PLAN
●●●●● Site Boundary (Phase 3)


PLANNING - RFI RESPONSE

REV	DATE	DESCRIPTION	BY
00	29/04/2026	FOR INFORMATION	VY
01	18/05/2026	DRAFT PLANNING - RFI RESPONSE	VY
02	26/05/2026	PLANNING - RFI RESPONSE	VY

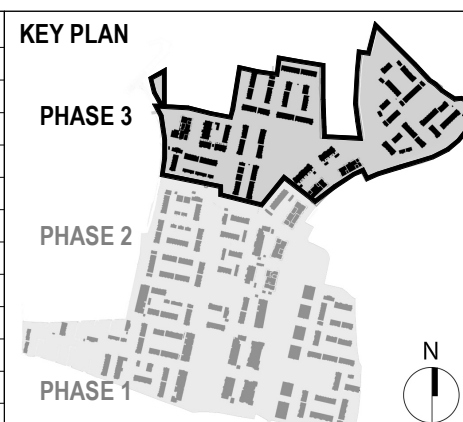

Spot Levels

- Studio Apartment Type
- 1 Bed Apartment Type
- 2 Bed Apartment Type

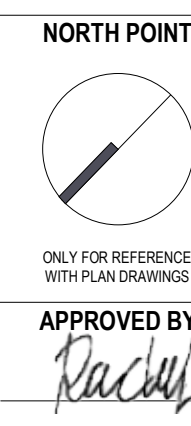

Client: GLENVEAGH LIVING LIMITED
Project: RESIDENTIAL DEVELOPMENT, BALLYMASTONE, DONABATE
Title: Apartment Block BA08 - Plans

Sheet No.: **23010-MDO-BA08-ZZ-DR-A01-070002**
Scale as: As indicated @ A1 Current Rev.: **02** Project No.: 23010

