





2 Fourth Floor plan
Scale: 1 : 200

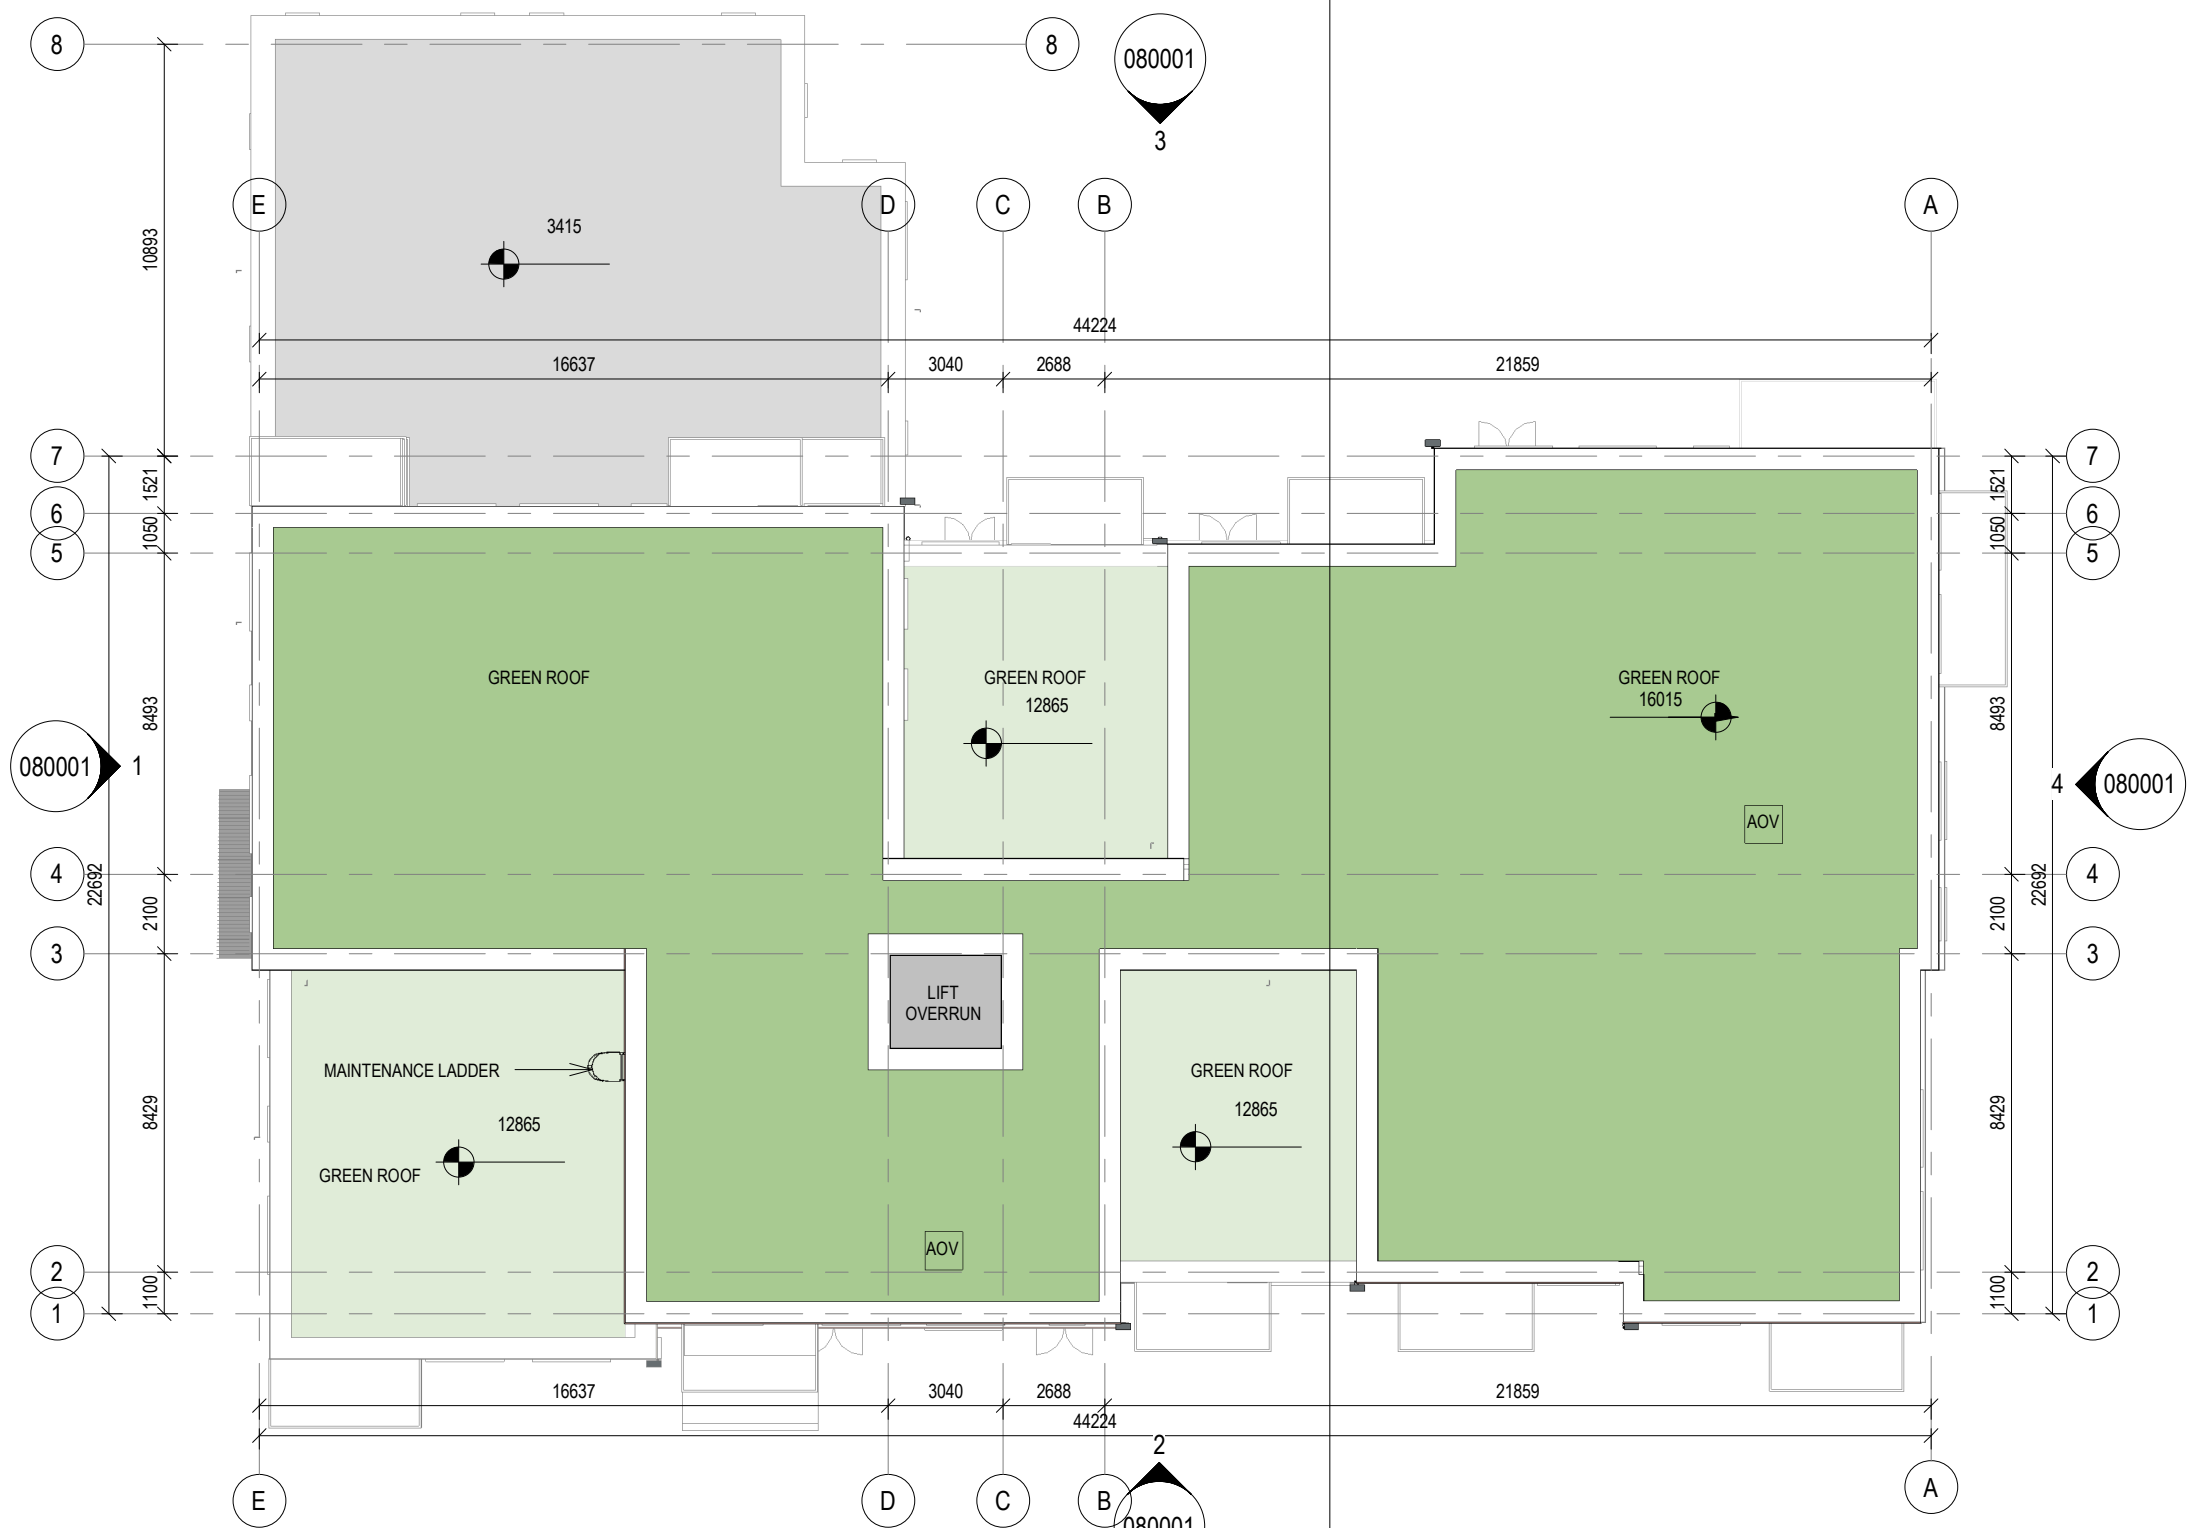


3 Roof Plan
Scale: 1 : 200

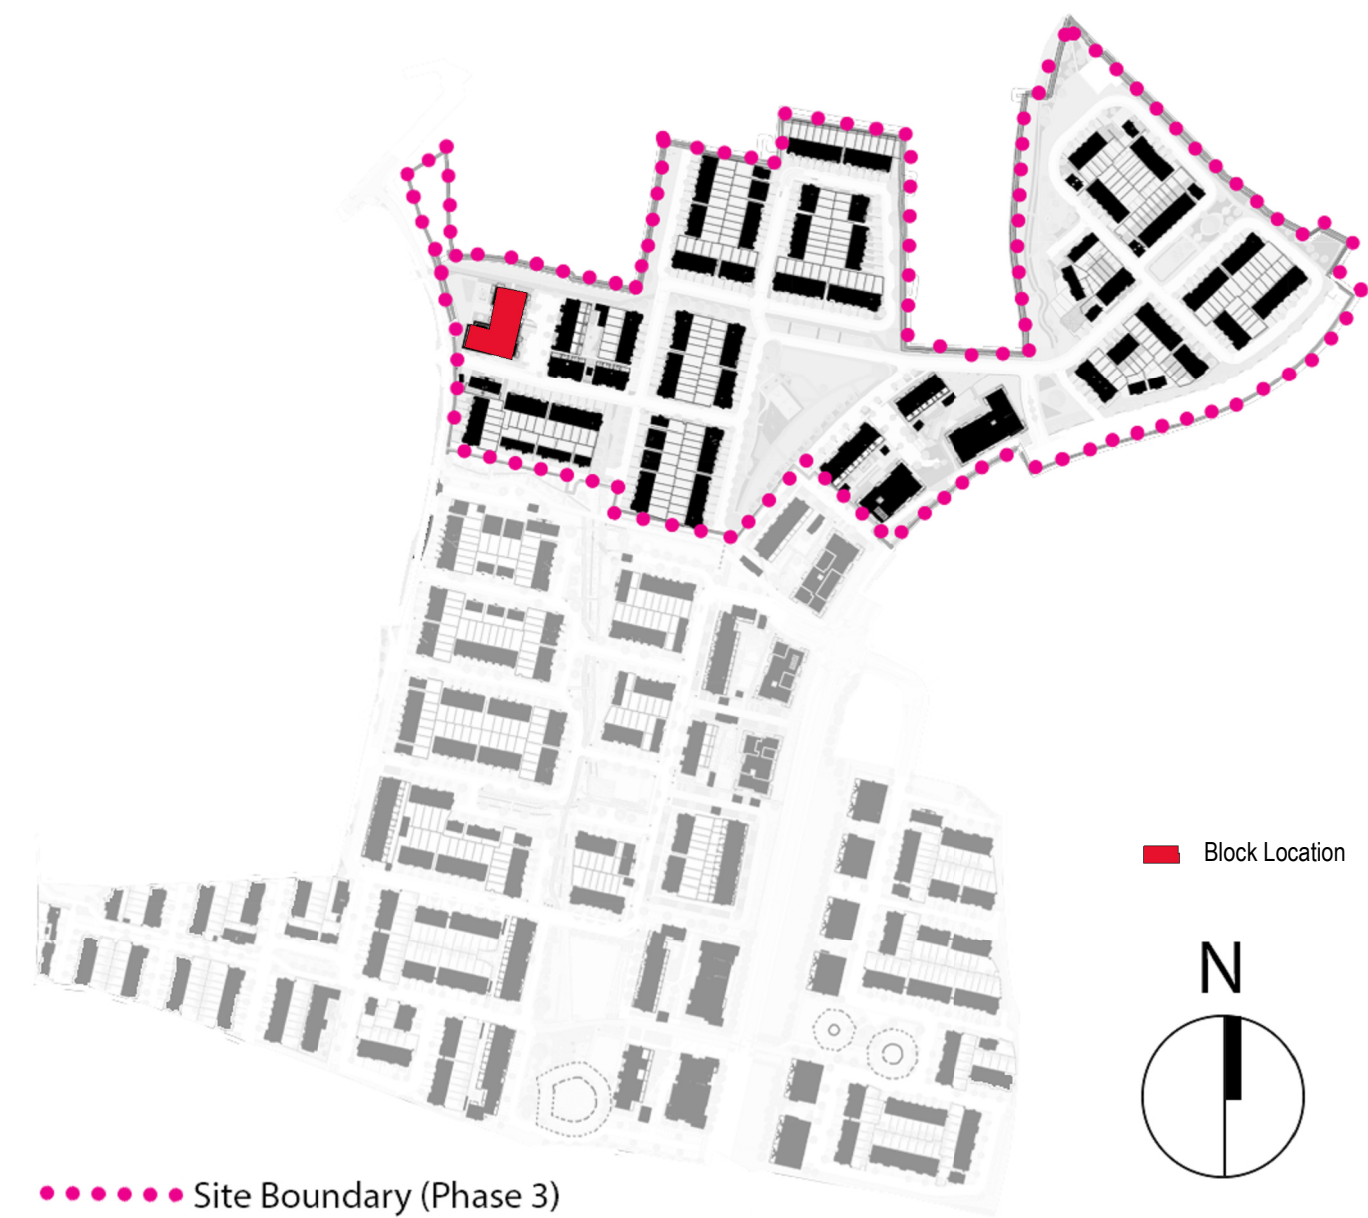

PLANNING

REV	DATE	DESCRIPTION	BY
00	13/08/2021	ISSUED FOR INFORMATION	
01	27/08/2021	ISSUED FOR INFORMATION	
02	08/09/2021	DRAFT SHD STAGE 2	
03	17/09/2021	SHD STAGE 2	
04	15/10/2021	FOR APPROVAL	
05	07/01/2022	FOR APPROVAL	AR
06	06/06/2024	PHASE 3 S247	CF
07	25/02/2025	PHASE 3 S247	KM
08	25/09/2025	PLANNING	CM

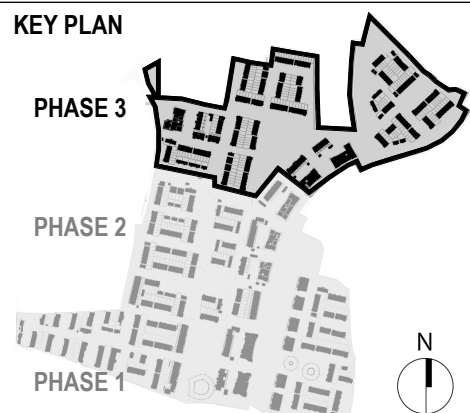

Spot Levels
1800mm Turning Space as per TGD Part M 2022

1 Bed Apartment Type
2 Bed Apartment Type
3 Bed Apartment Type

NORTH POINT
ONLY FOR REFERENCE WITH PLAN DRAWINGS
APPROVED BY

Client: GLENVEAGH LIVING LIMITED
Project: RESIDENTIAL DEVELOPMENT, BALLYMISTONE, DONABATE
Title: APARTMENT BLOCK BA09 PLANS
Sheet No.: 23010-MDO-BA09-ZZ-DR-A01-070002
Scale as: As indicated @ A1 Current Rev.: 08 Project No.: 23010

mdo
ARCHITECTS
11 Merrion Square N, Dublin 2, Ireland
+353 (0)1 400 4171
info@mdo.ie | www.mdo.ie