



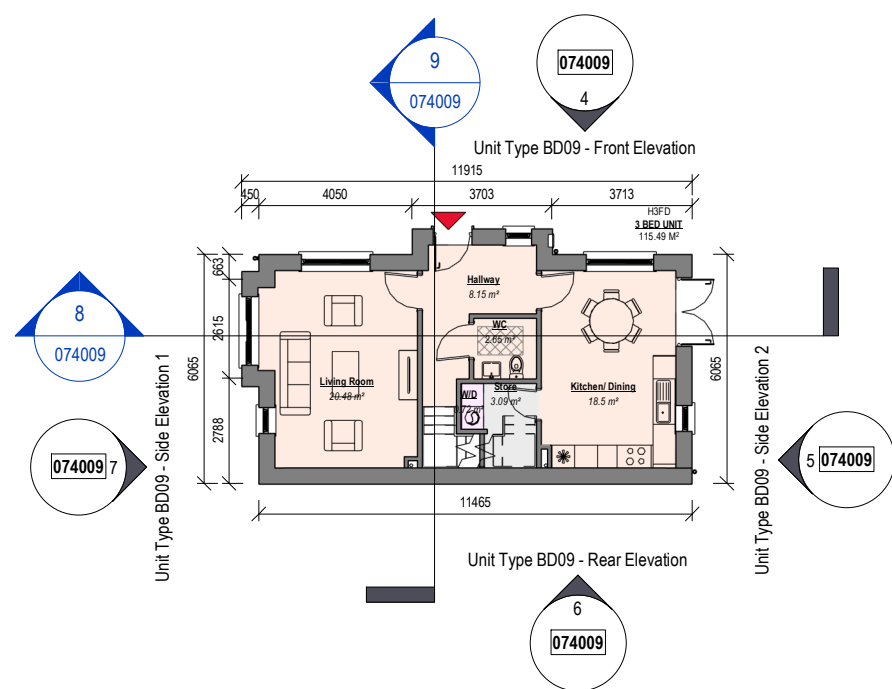

1 Unit Type BD09 - Ground Floor
Scale: 1 : 200




2 Unit Type BD09 - First Floor
Scale: 1 : 200

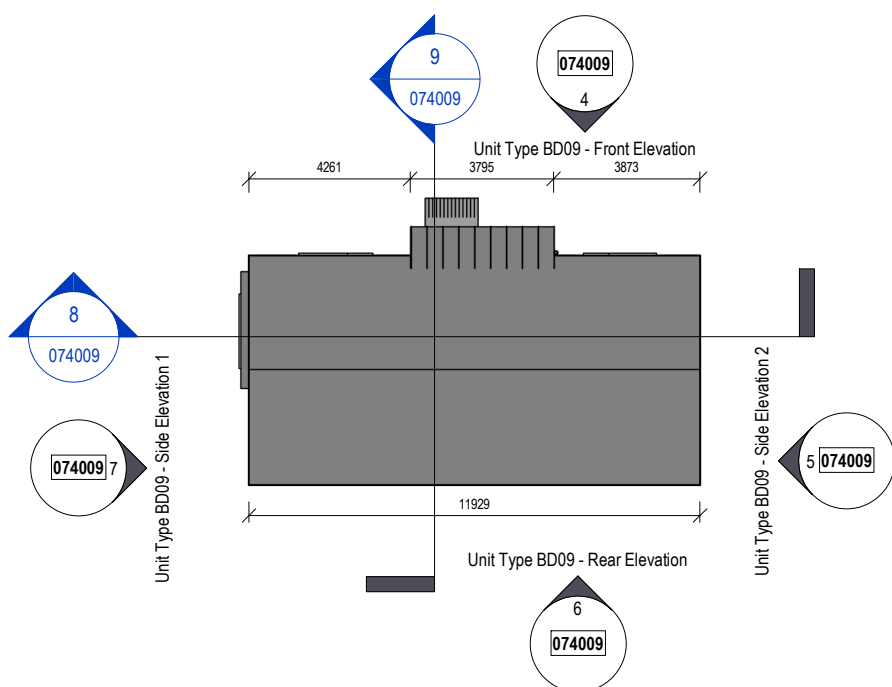


3 Unit Type BD09 - Roof Plan
Scale: 1 : 200




4 Unit Type BD09 - Front Elevation
Scale: 1 : 200

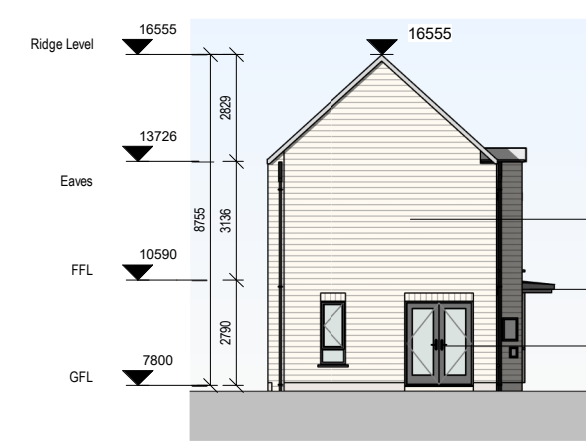


5 Unit Type BD09 - Side Elevation 2
Scale: 1 : 200

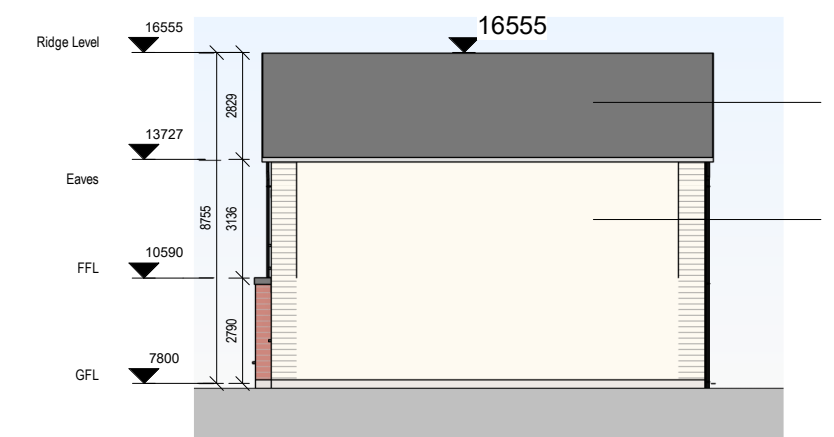


6 Unit Type BD09 - Rear Elevation
Scale: 1 : 200

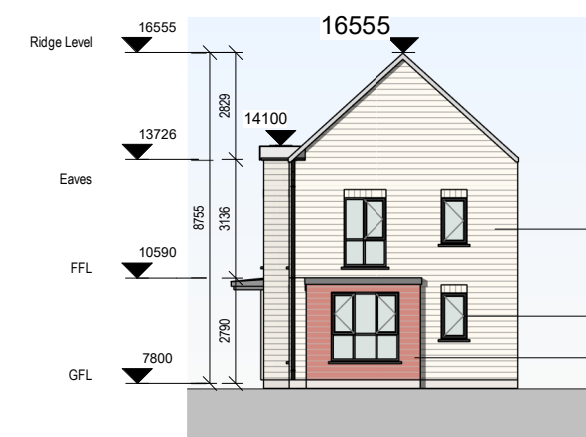


7 Unit Type BD09 - Side Elevation 1
Scale: 1 : 200

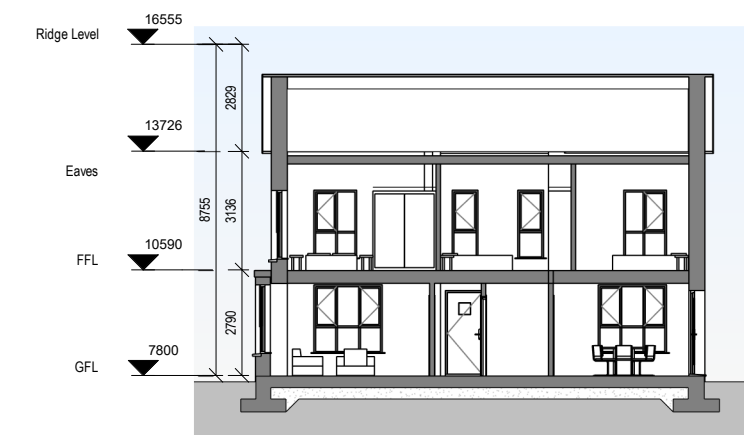


8 Unit Type BD09 - Section 1
Scale: 1 : 200

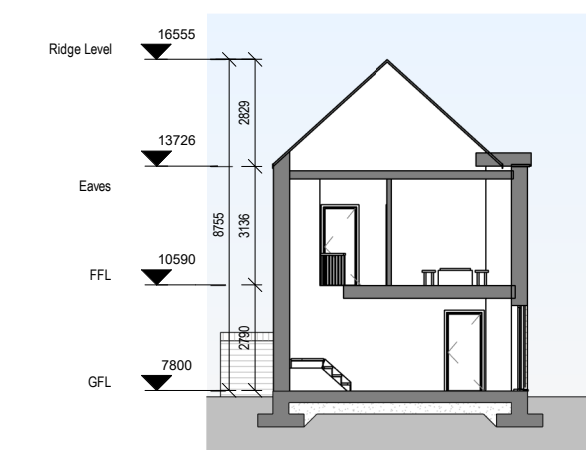

9 Unit Type BD09 - Section 2
Scale: 1 : 200

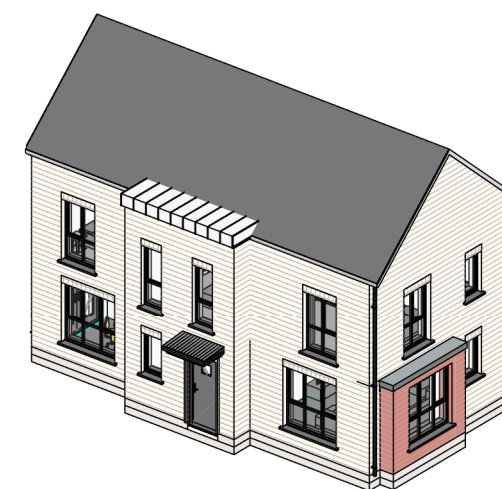


10 Unit Type BD09 - Axonometric
Scale:

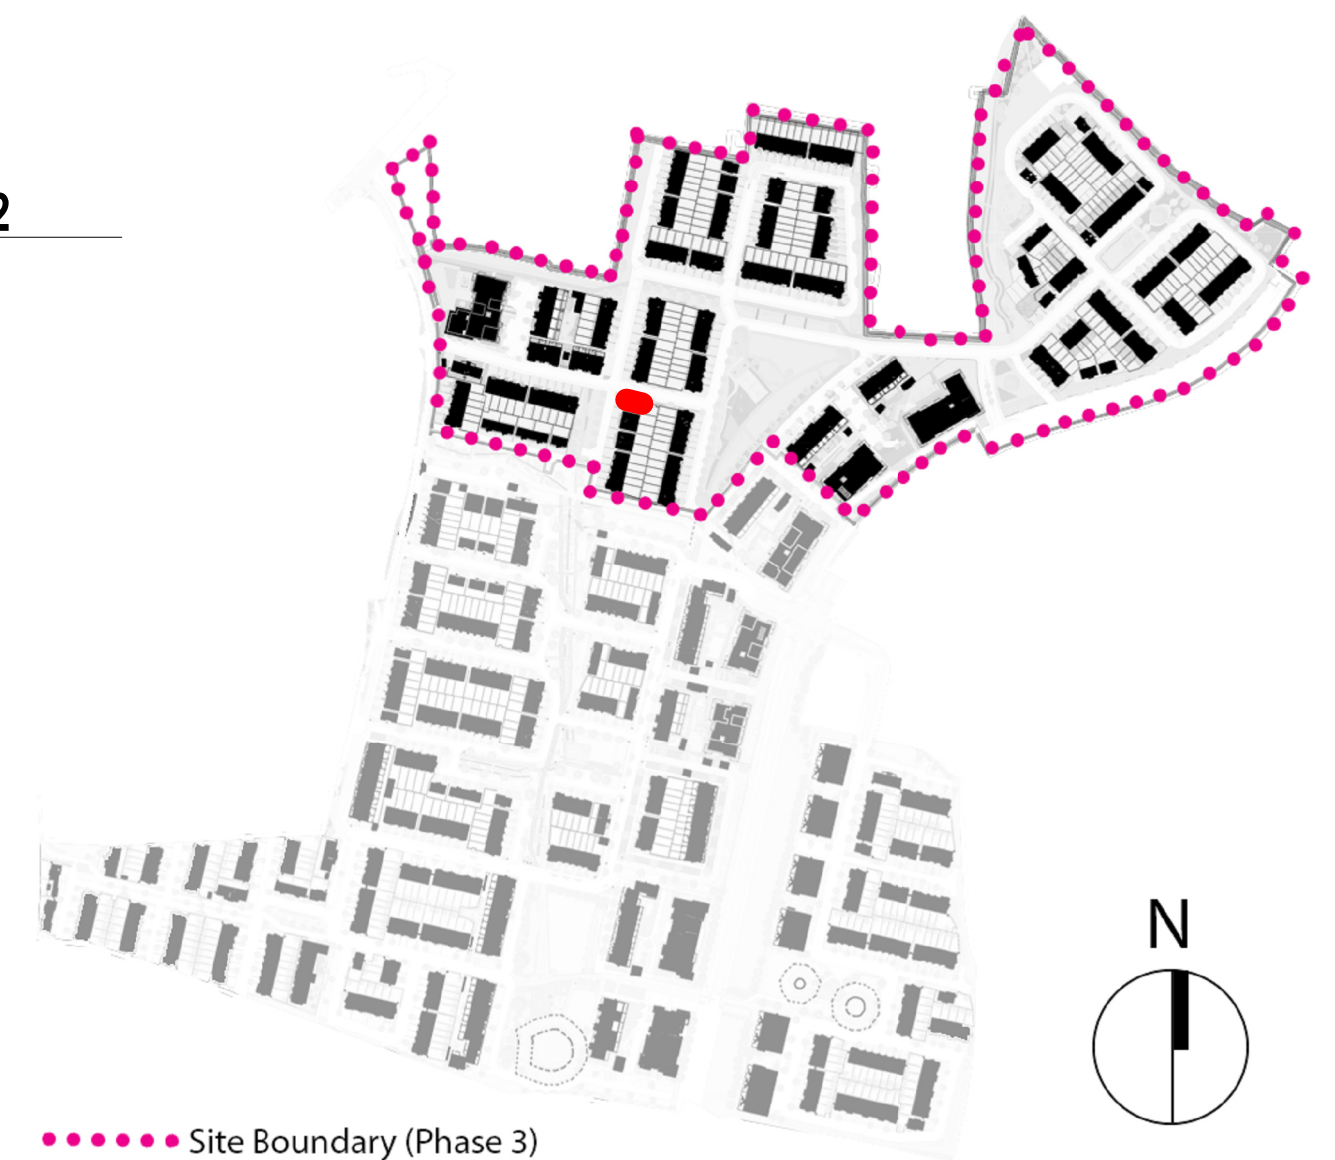

PLANNING

[illegible]


KEY PLAN

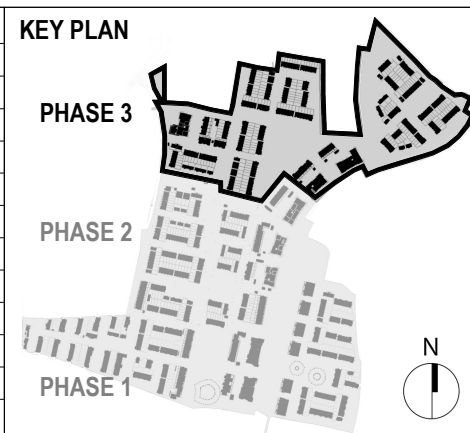

MATERIALS LEGEND

1. Selected Roof Tiles
2. Sand-cement Render Finish
3. Selected Brick (by neighbourhood)
4. Selected Recon Stone/Concrete String Detail
5. Plaster door/Window surround
6. Composite Front Door (colour by neighbourhood)

7. Rational Aura Clad Windows (colour by neighbourhood)
8. Metal Cladding
9. Front driveway to be permeable brick (refer to CSR layout)
10. Boundary treatment in accordance with CSR layout
11. Side Gate - treated and painted timber gate and fence to side passages of dwellings

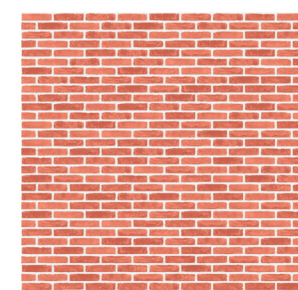


3. Neighbourhood F Red Brick

FLOOR PLAN LEGEND

- 2 Bed House
 Storage
- 3 Bed House
 Plant
- 4 Bed House

NORTH POINT

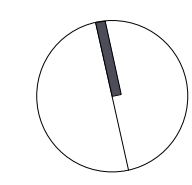

ONLY FOR REFERENCE
WITH PLAN DRAWINGS

APPROVED BY

Client: GLENVEAGH LIVING LIMITED

Project: RESIDENTIAL DEVELOPMENT, BALLYMASTONE, DONABATE

Title: Unit Type BD09 - Plans, Sections and Elevations

Sheet No.: **23010-MDO-BD09-XX-DR-A01-074009**

Scale as: As indicated @ A1 Current Rev.: P01 Project No.: 23010

