




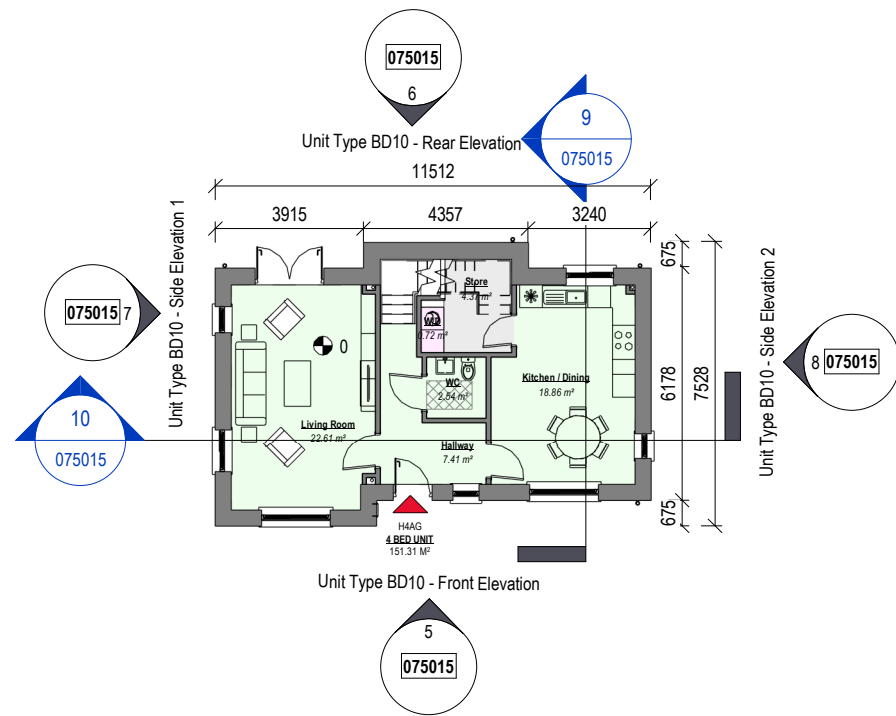


1 Unit Type BD10 - Ground Floor Plan  
Scale: 1:200

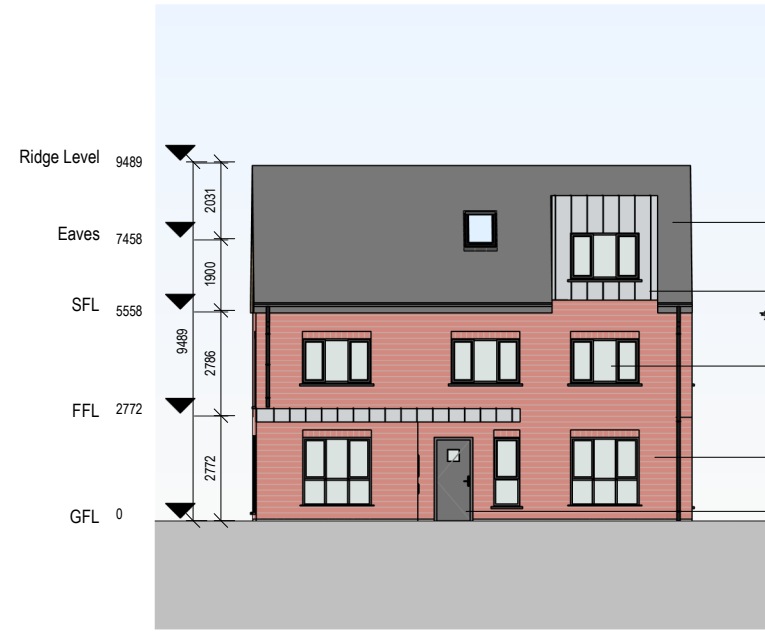


5 Unit Type BD10 - Front Elevation  
Scale: 1:200

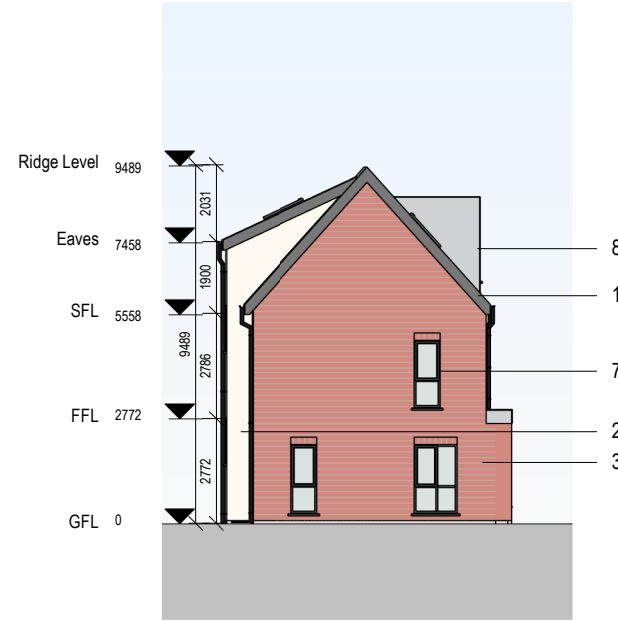

7 Unit Type BD10 - Side Elevation 1  
Scale: 1:200

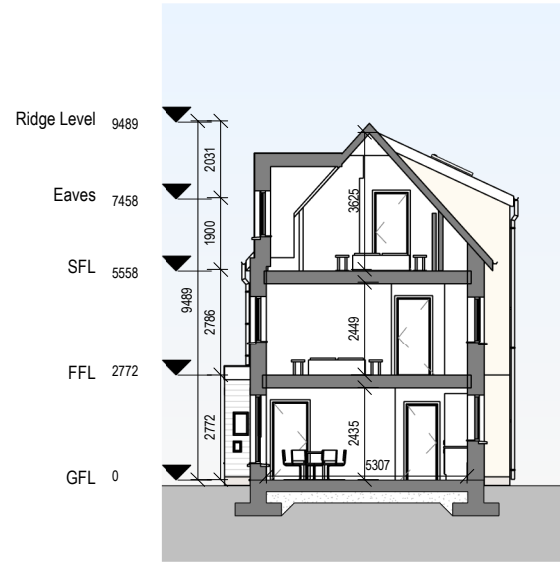


9 Unit Type BD10 - Section 1  
Scale: 1:200

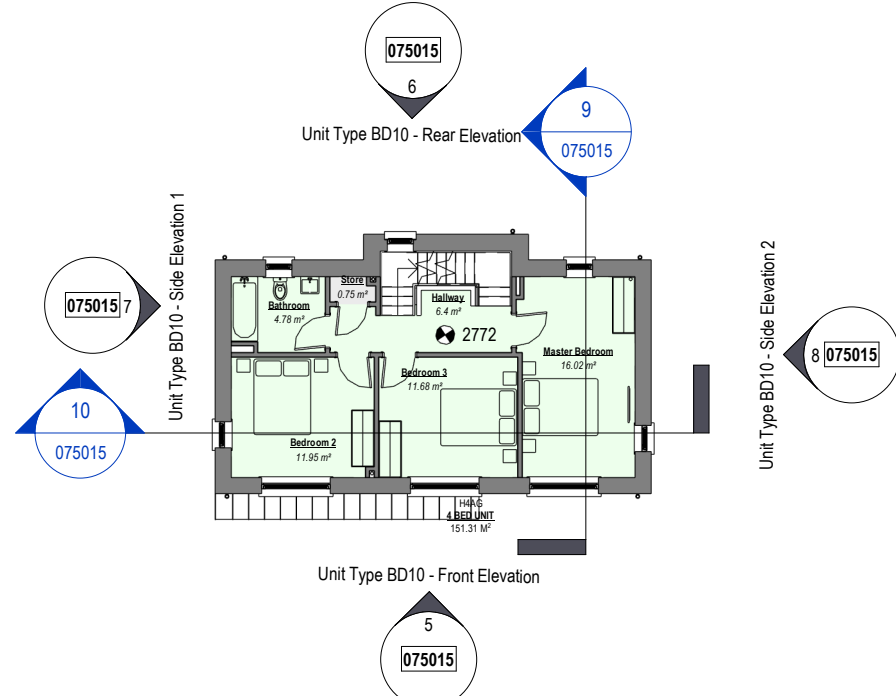


2 Unit Type BD10 - First Floor Plan  
Scale: 1:200




6 Unit Type BD10 - Rear Elevation  
Scale: 1:200

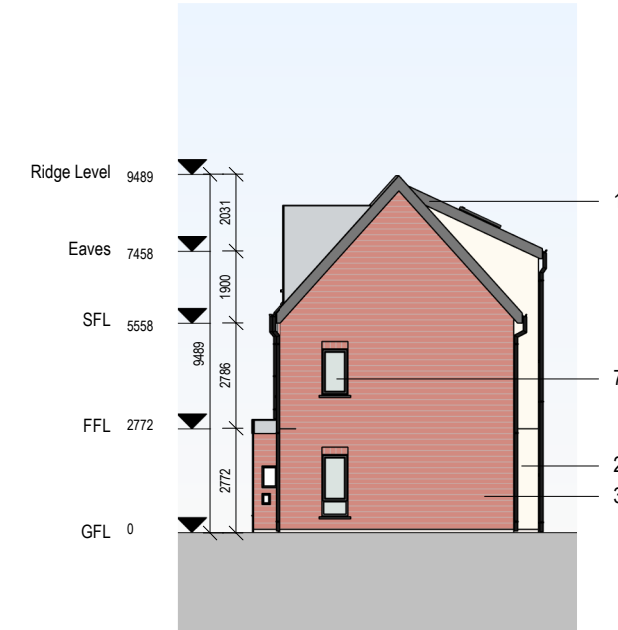


8 Unit Type BD10 - Side Elevation 2  
Scale: 1:200

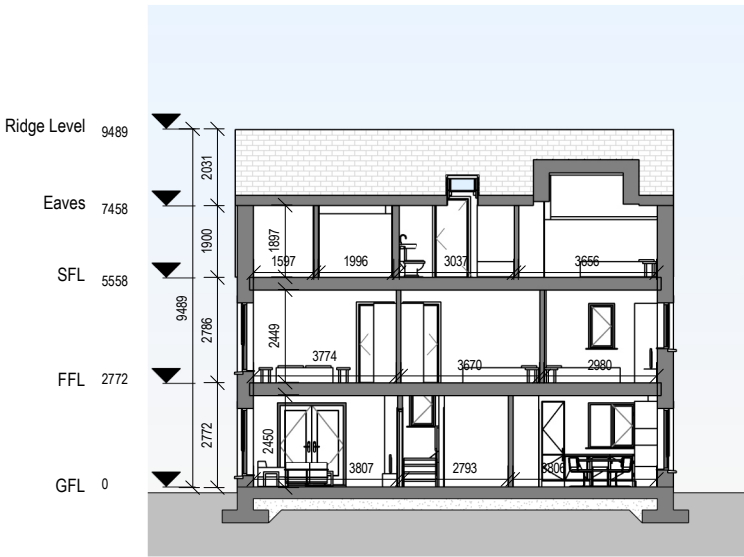


10 Unit Type BD10 - Section 2  
Scale: 1:200

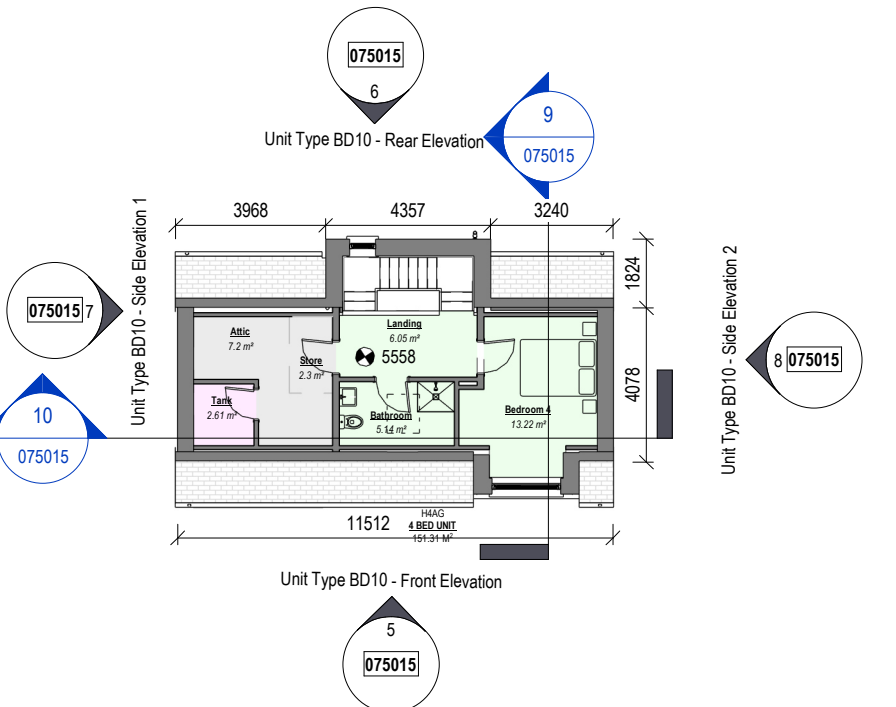


3 Unit Type BD10 - Second Floor Plan  
Scale: 1:200

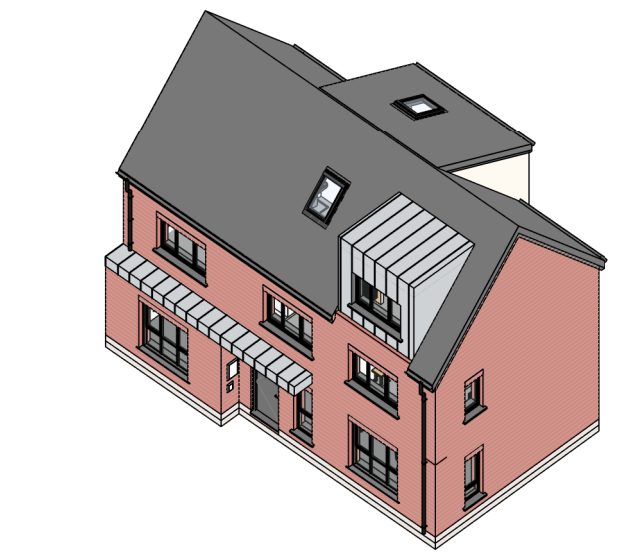

11 Unit Type BD10 - Axonometric  
Scale: 1:200

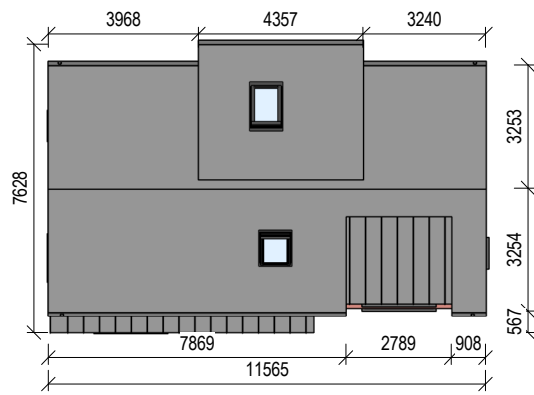

4 Unit Type BD10 - Roof Plan  
Scale: 1:200

 


NOTE:  
Spot heights & Levels relative to Ground Floor Level.  
See site plans for Levels to ITMs




## PLANNING - RFI RESPONSE

| REV   | DATE       | DESCRIPTION                   | BY |
|---|------------|-------------------------------|----|
| P00   | 18/05/2026 | DRAFT PLANNING - RFI RESPONSE | CM |
| P01   | 26/05/2026 | PLANNING - RFI RESPONSE       | CM |
|   |            |                               |    |
|   |            |                               |    |
| DO NOT SCALE [USE FIGURED DIMENSIONS ONLY]   NOTIFY THE ARCHITECTS OF ANY DISCREPANCIES ON THE DRAWING PRIOR TO WORK PROCEEDING   THIS DRAWING IS COPYRIGHT OF MCCAULEY DAYE O'CONNELL ARCHITECTS |            |                               |    |

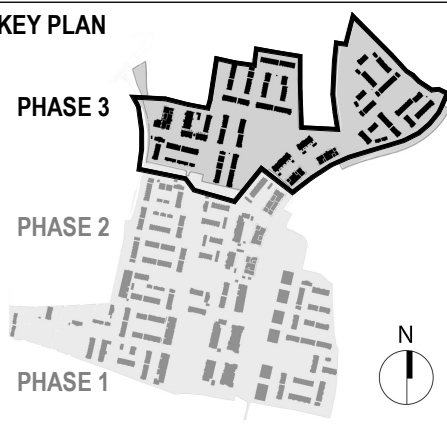

### MATERIALS LEGEND

- Selected Roof Tiles
- Selected Brick (by neighbourhood)
- Selected Recon Stone/Concrete String Detail
- Plaster door/Window surround
- Composite Front Door (colour by neighbourhood)
- Rational Aura Clad Windows (colour by neighbourhood)
- Metal Cladding
- Front driveway to be permeable brick (refer to CSR layout)
- Boundary treatment in accordance with CSR layout
- Side Gate - treated and painted timber gate and fence to side passages of dwellings

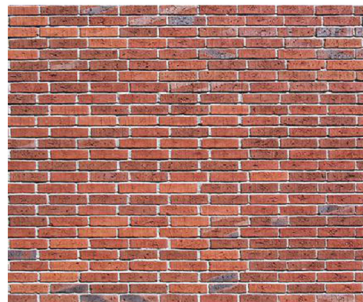

3 Neighbourhood H Red Brick

### FLOOR PLAN LEGEND

- 2 Bed Unit
- 3 Bed Unit
- 4 Bed Unit
- Storage
- Plant

APPROVED BY  
*Racul*

Client: GLENVEAGH LIVING LIMITED  
Project: RESIDENTIAL DEVELOPMENT, BALLYMASTONE, DONABATE  
Title: Unit Type BD10 - Plans, Sections and Elevations

Sheet No.: 23010-MDO-BD10-XX-DR-A01-075015  
Scale as: As indicated @ A1 Current Rev.: P00 Project No.: 23010

