




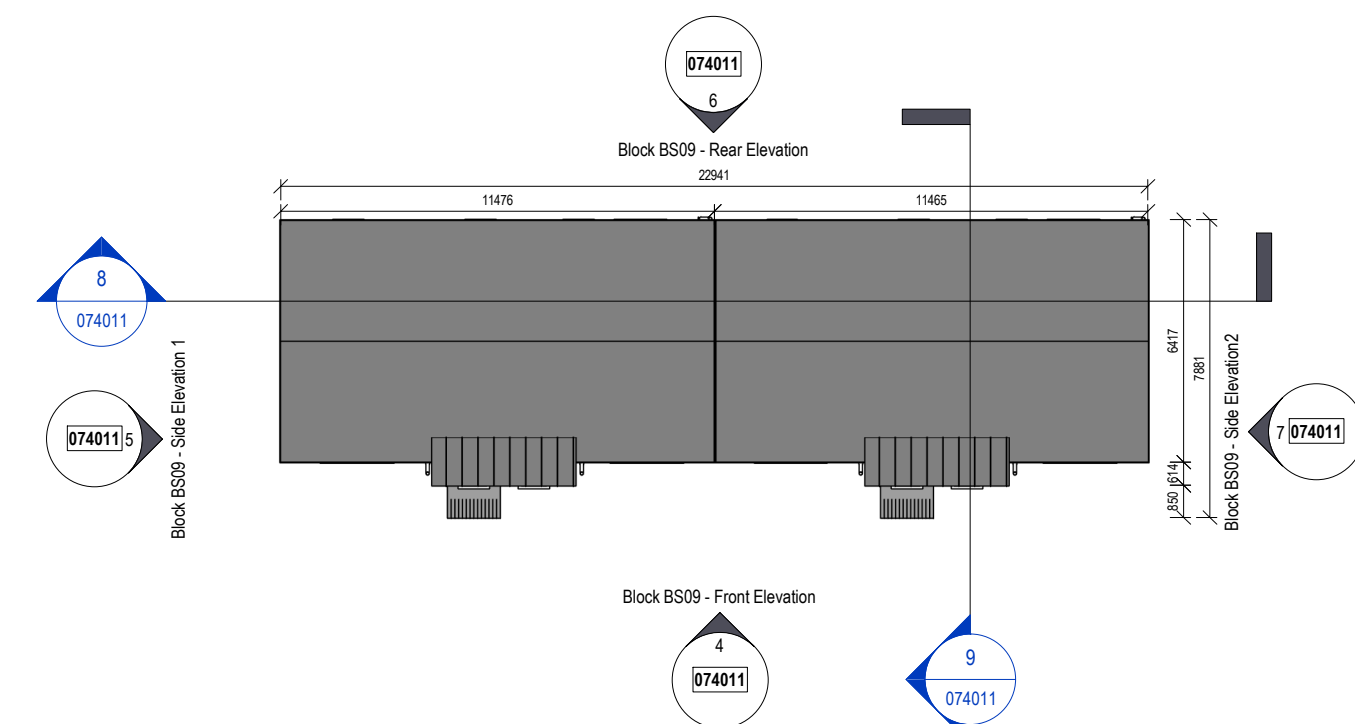

4 Block BS09 - Front Elevation
Scale: 1 : 200

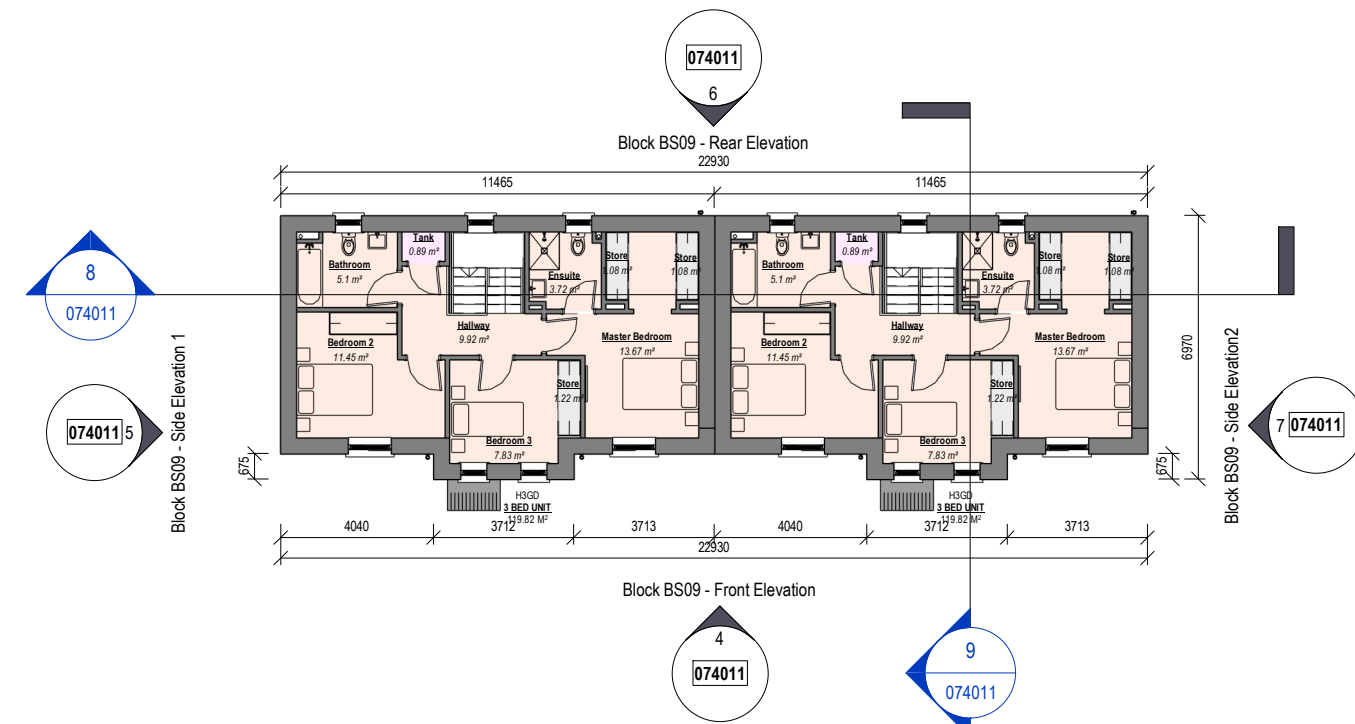


6 Block BS09 - Rear Elevation
Scale: 1 : 200

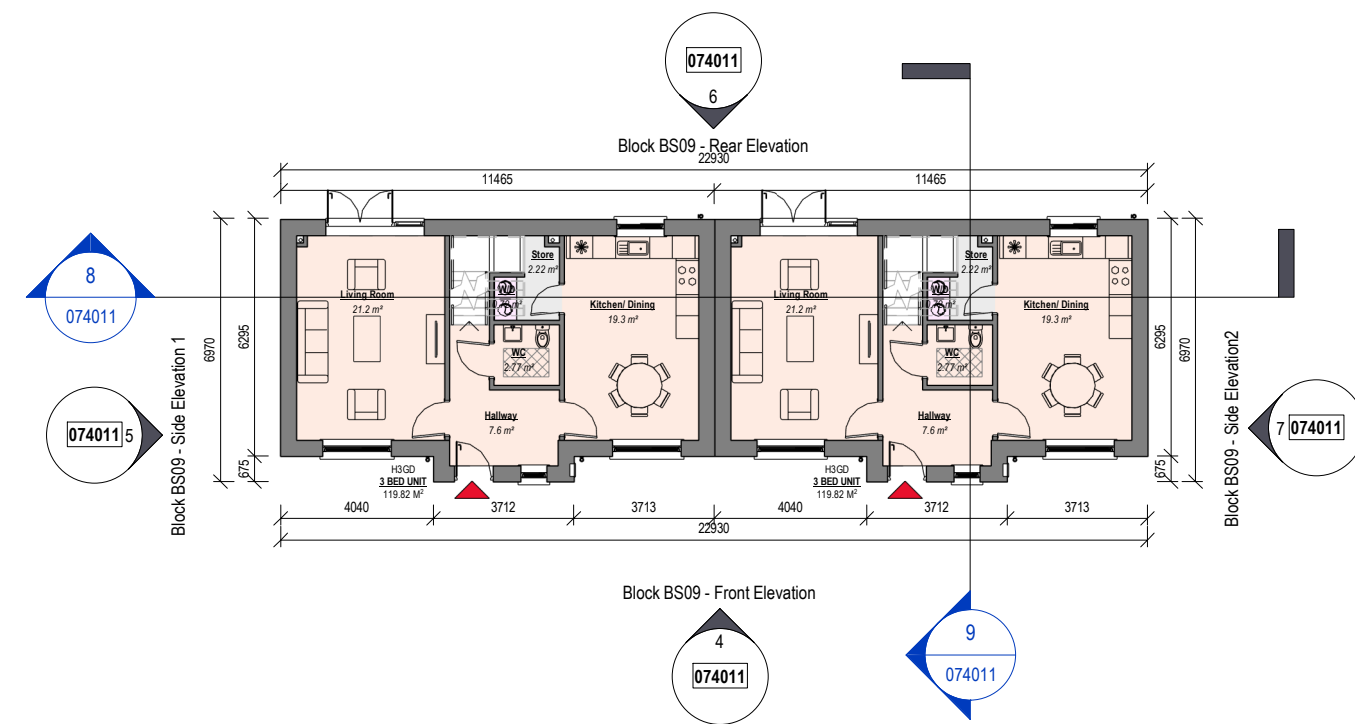


8 Block BS09 - Section 1
Scale: 1 : 200




10 Block BS09 - Axonometric
Scale:

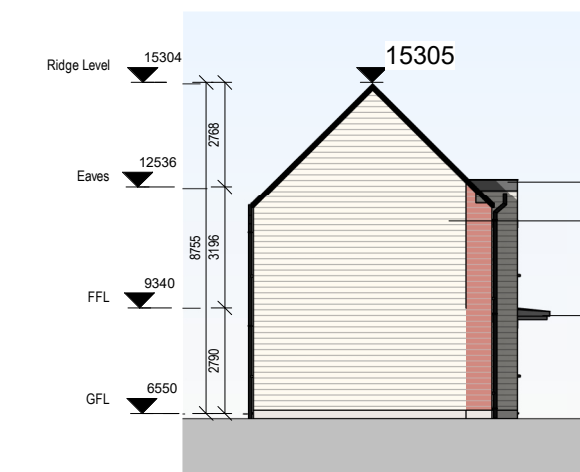


5 Block BS09 - Side Elevation 1
Scale: 1 : 200

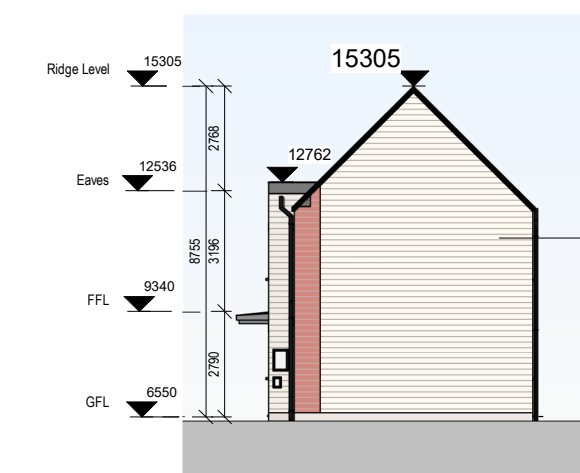

7 Block BS09 - Side Elevation 2
Scale: 1 : 200

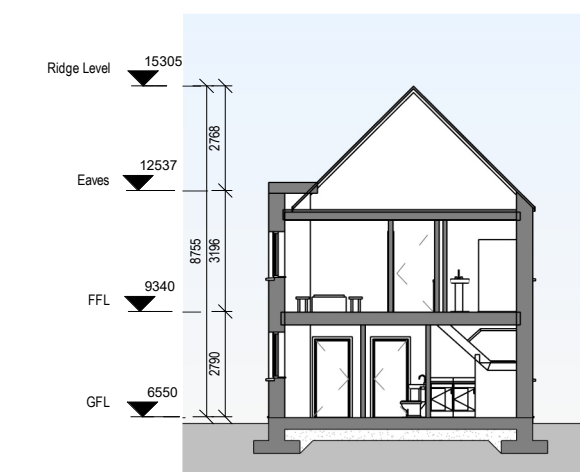


9 Block BS09 - Section 2
Scale: 1 : 200

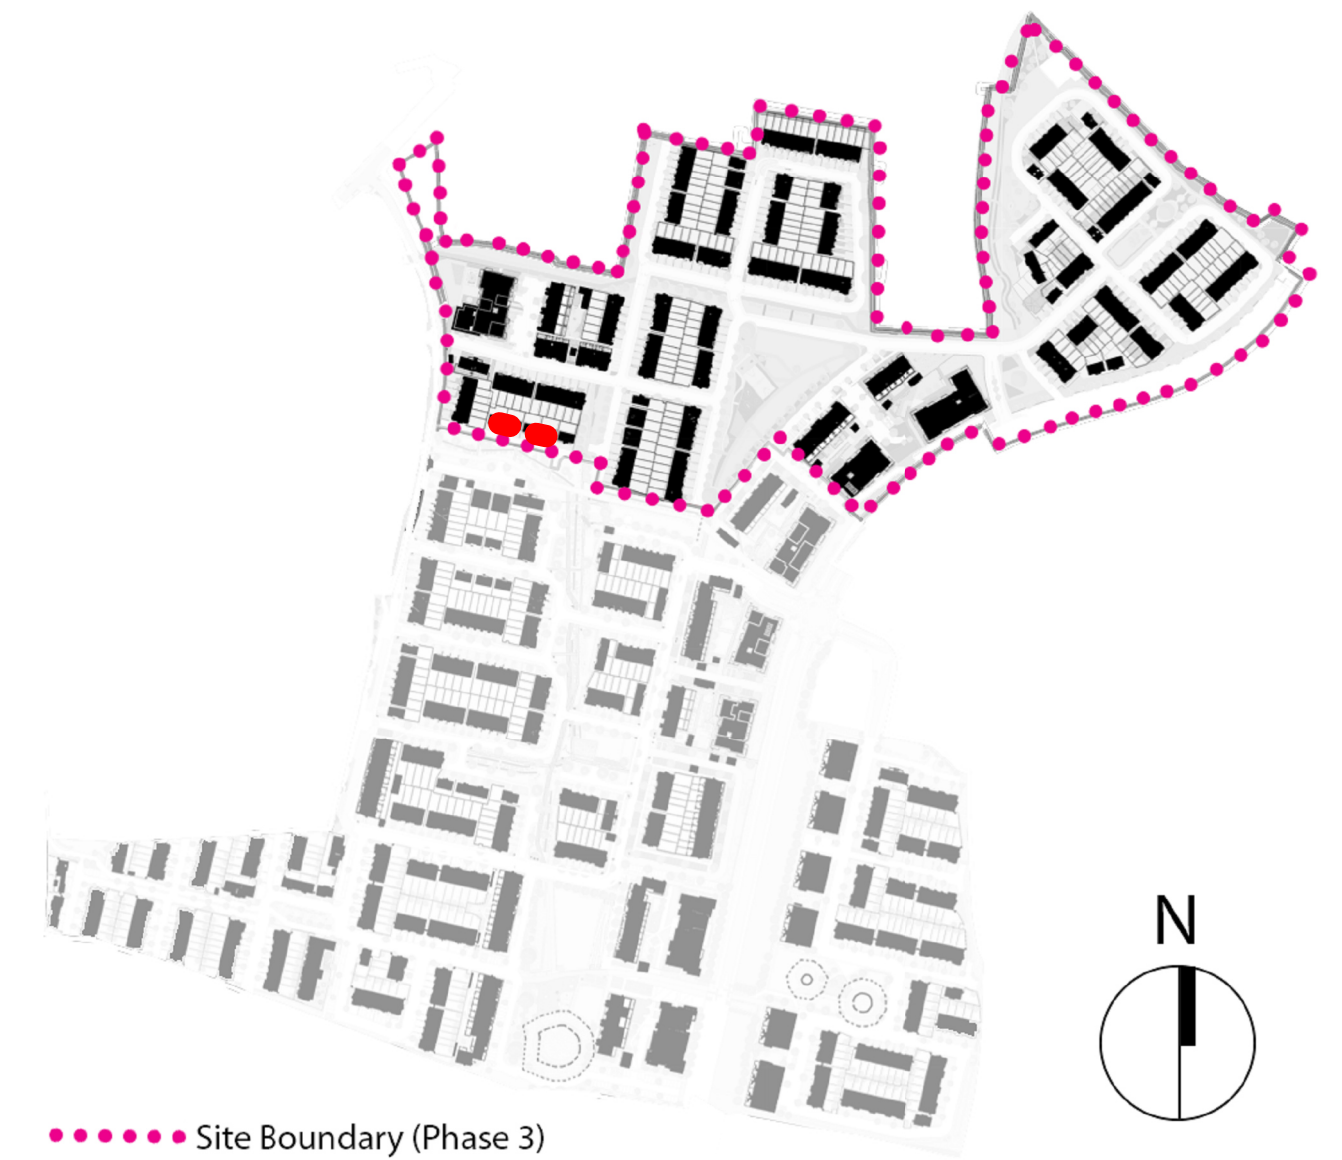


PLANNING

REV	DATE	DESCRIPTION	BY
P00	09/09/2025	DRAFT PLANNING	KM
P01	30/09/2025	PLANNING	CM

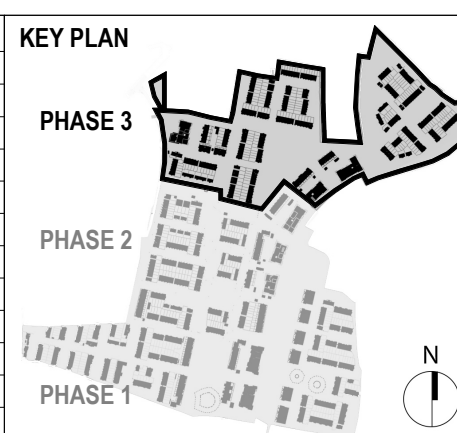


MATERIALS LEGEND

- Selected Roof Tiles
- Sand-cement Render Finish
- Selected Brick (by neighbourhood)
- Selected Recon Stone/Concrete String Detail
- Plaster door/Window surround
- Composite Front Door (colour by neighbourhood)
- Rational Aura Clad Windows (colour by neighbourhood)
- Metal Cladding
- Front driveway to be permeable brick (refer to CSR layout)
- Boundary treatment in accordance with CSR layout
- Side Gate - treated and painted timber gate and fence to side passages of dwellings

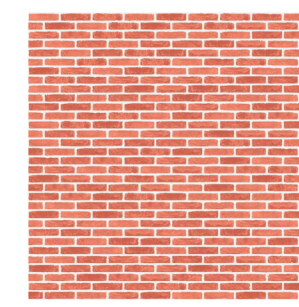

FLOOR PLAN LEGEND

- 2 Bed House
- 3 Bed House
- 4 Bed House
- Storage
- Plant

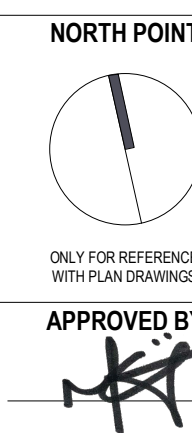

Client:	GLENVEAGH LIVING LIMITED
Project:	RESIDENTIAL DEVELOPMENT, BALLYMASTONE, DONABATE
Title:	Block BS09 - Plans, Sections and Elevations
Sheet No.:	23010-MDO-BS09-XX-DR-A01-074011
Scale as:	As indicated @ A1
Current Rev.:	P01
Project No.:	23010

