




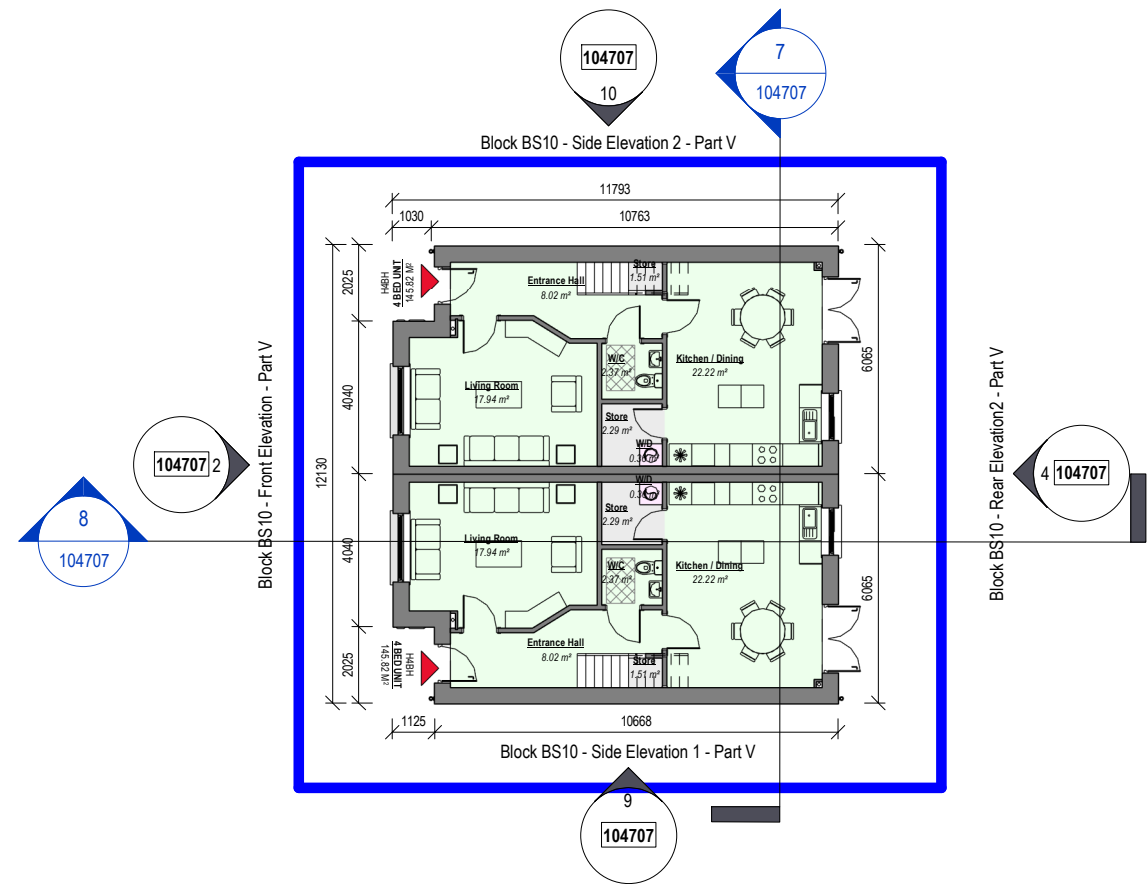


3 Block BS10 - Ground Floor - Part V
Scale: 1 : 200

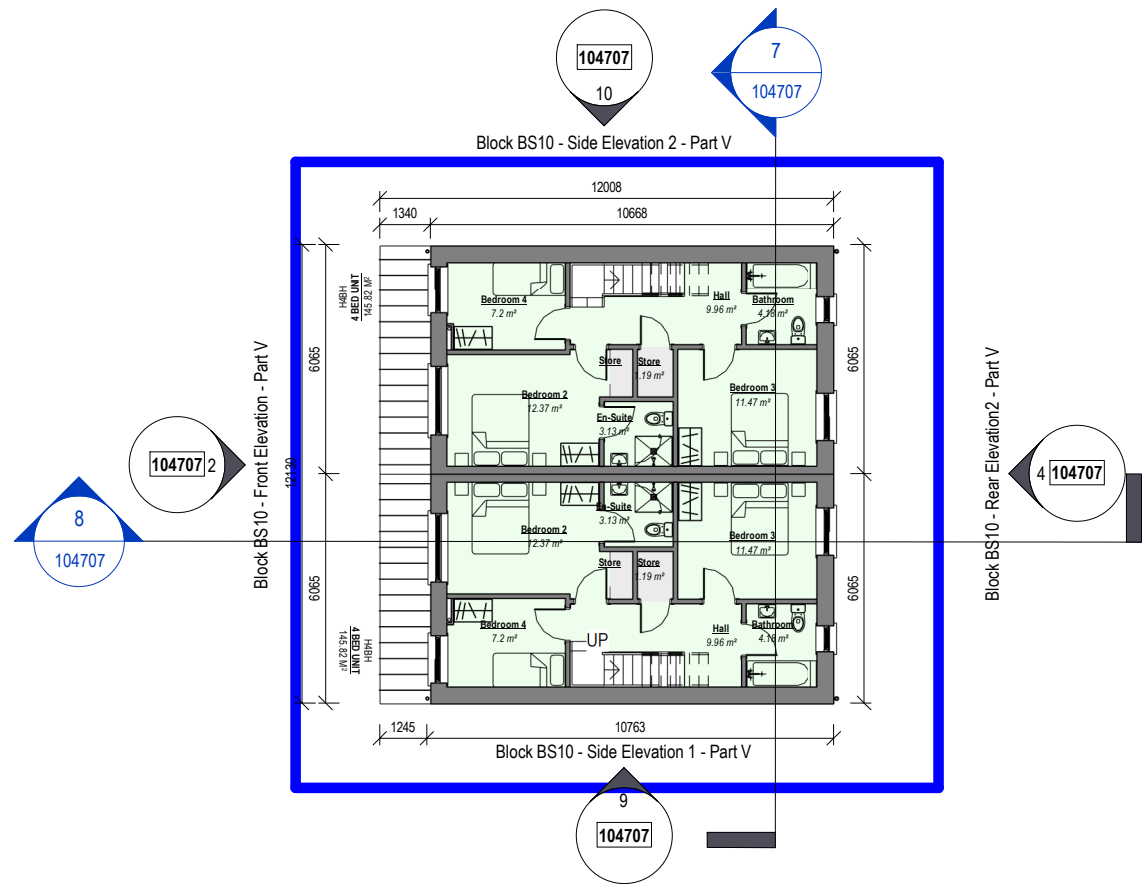

1 Block BS10 - First Floor - Part V
Scale: 1 : 200

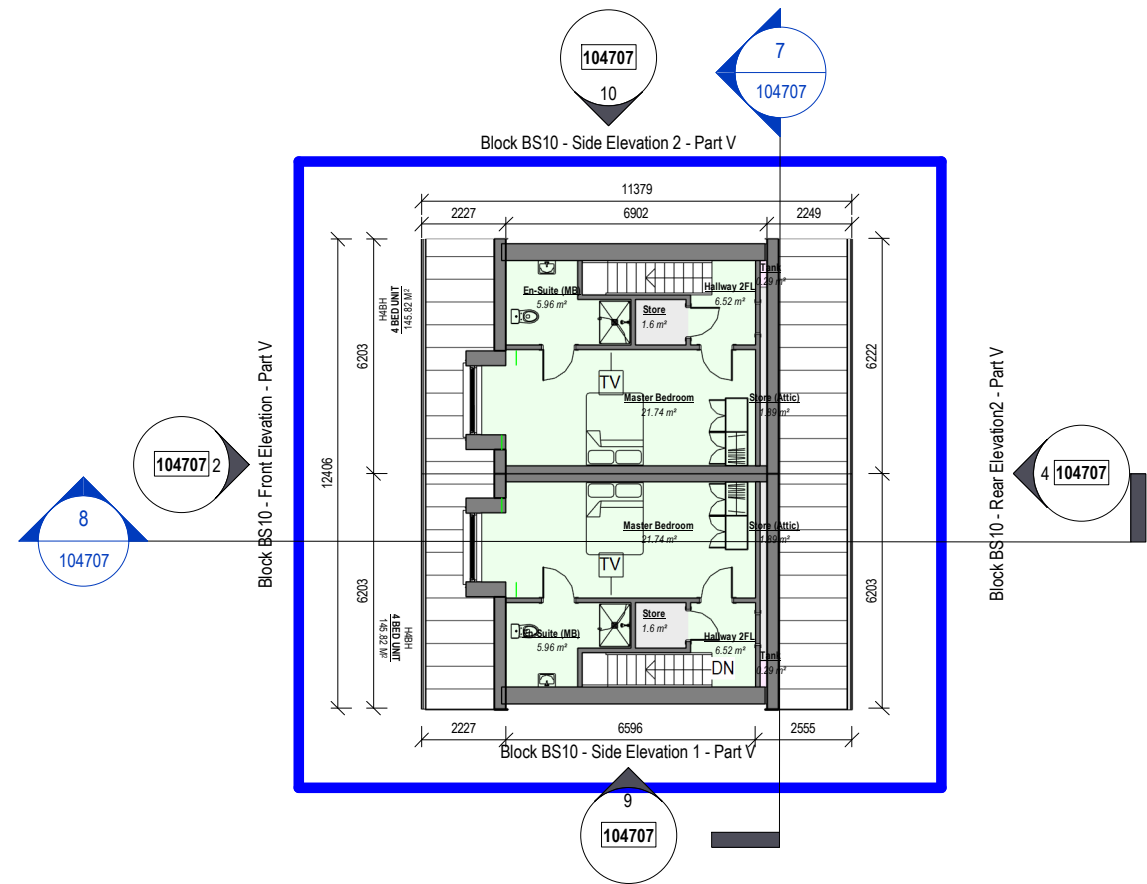


6 Block BS10 - Second Floor - Part V
Scale: 1 : 200

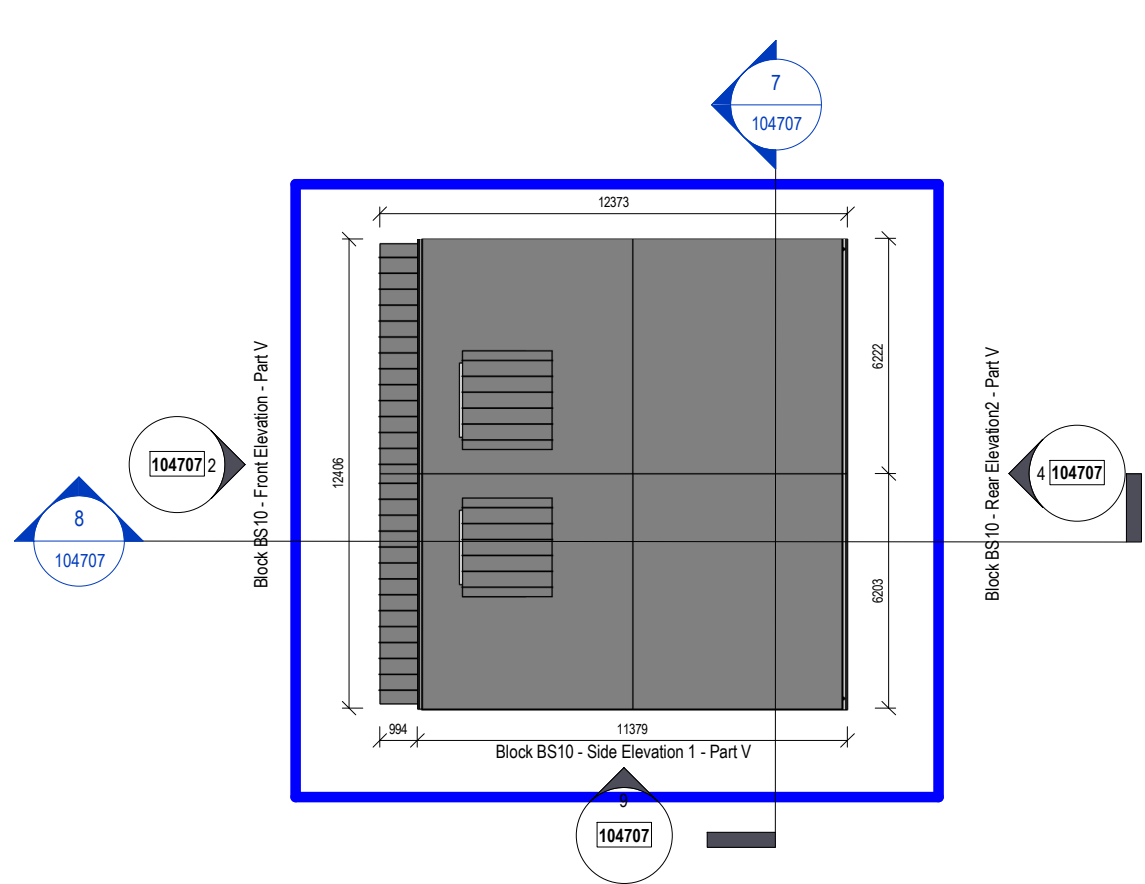


5 Block BS10 - Roof Plan - Part V
Scale: 1 : 200




2 Block BS10 - Front Elevation - Part V
Scale: 1 : 200

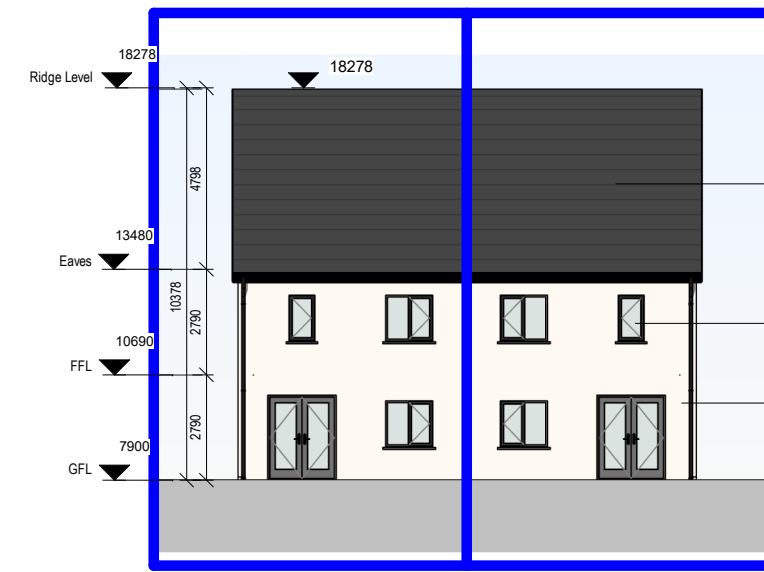


4 Block BS10 - Rear Elevation2 - Part V
Scale: 1 : 200

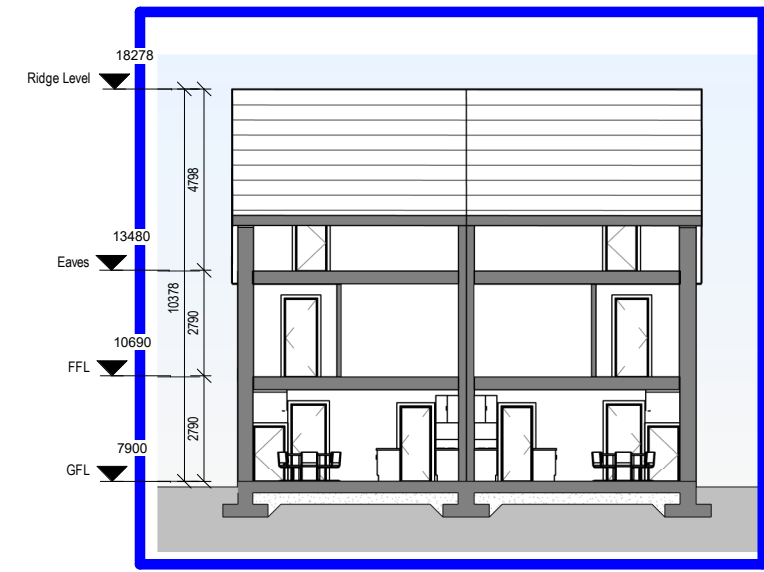


7 Block BS10 - Section 1 - Part V
Scale: 1 : 200

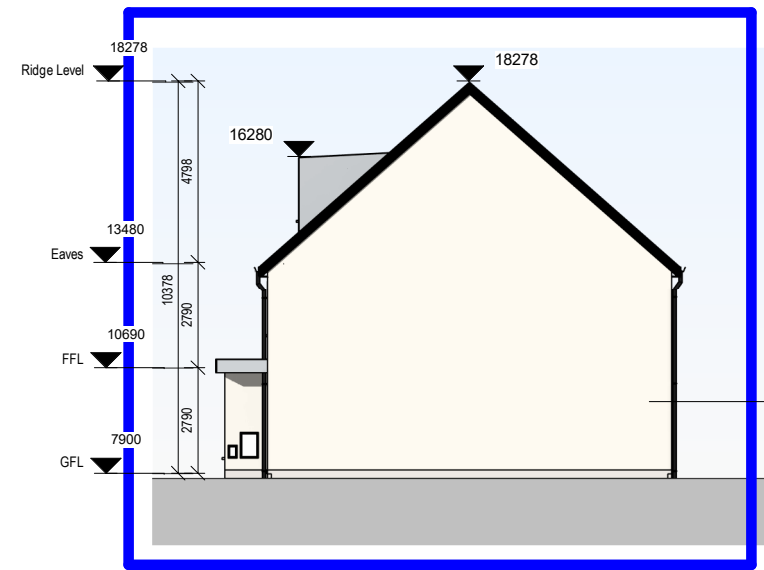


9 Block BS10 - Side Elevation 1 - Part V
Scale: 1 : 200

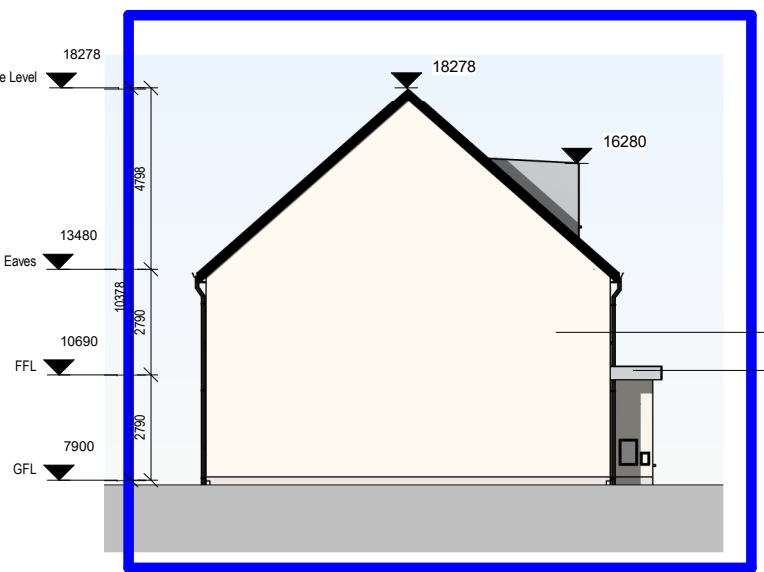

10 Block BS10 - Side Elevation 2 - Part V
Scale: 1 : 200

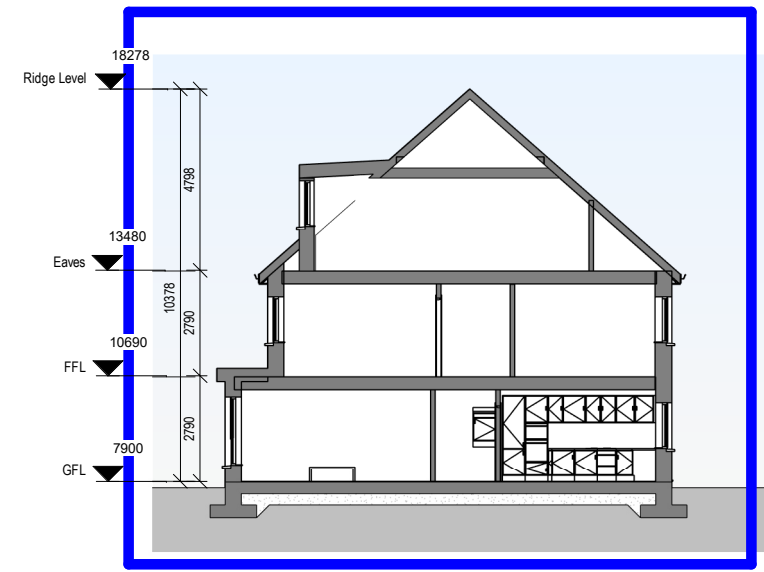


8 Block BS10 - Section 2 - Part V
Scale: 1 : 200

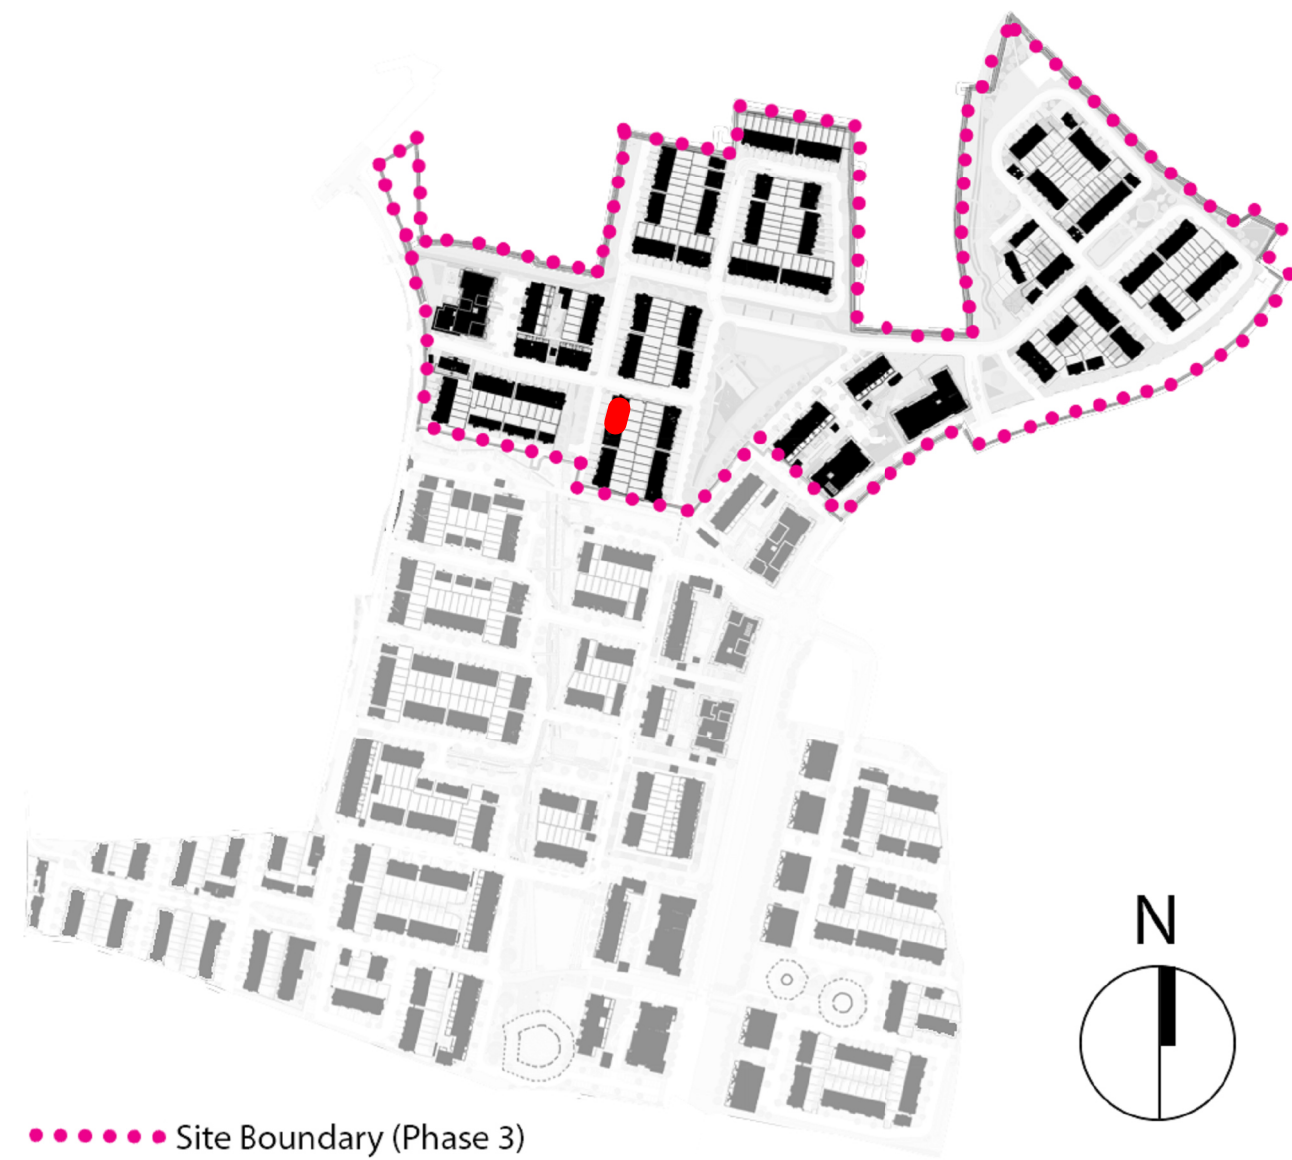

..... Site Boundary (Phase 3)


PLANNING

REV	DATE	DESCRIPTION	BY
P00	09/09/2025	DRAFT PLANNING	KM
P01	30/09/2025	PLANNING	CM
DO NOT SCALE [USE FIGURED DIMENSIONS ONLY] NOTIFY THE ARCHITECTS OF ANY DISCREPANCIES ON THE DRAWING PRIOR TO WORK PROCEEDING THIS DRAWING IS COPYRIGHT OF MCCALLEY DAYE O'CONNELL ARCHITECTS			

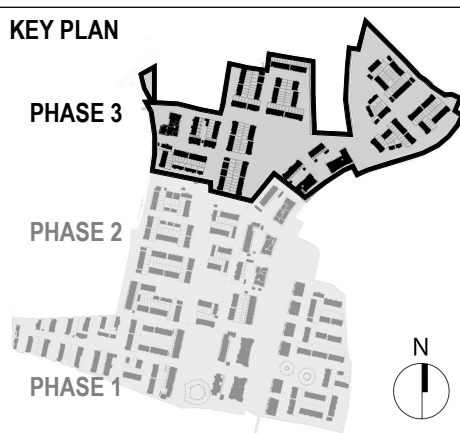

MATERIALS LEGEND


1. Selected Roof Tiles
2. Sand-cement Render Finish
3. Selected Brick (by neighbourhood)
4. Selected Recon Stone/Concrete String Detail
5. Plaster door/Window surround
6. Composite Front Door (colour by neighbourhood)
7. Rational Aura Clad Windows (colour by neighbourhood)
8. Metal Cladding
9. Front driveway to be permeable brick (refer to CSR layout)
10. Boundary treatment in accordance with CSR layout
11. Side Gate - treated and painted timber gate and fence to side passages of dwellings

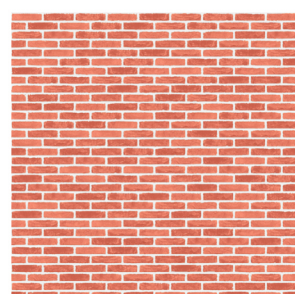

3. Neighbourhood F Red Brick

FLOOR PLAN LEGEND

- 2 Bed House
- 3 Bed House
- 4 Bed House
- Storage
- Plant
- Part V Unit

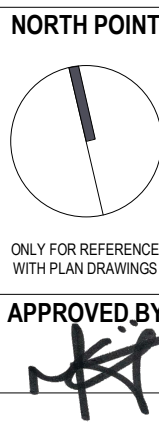

Client:	GLENVEAGH LIVING LIMITED
Project:	RESIDENTIAL DEVELOPMENT, BALLYMASTONE, DONABATE
Title:	Part V - Block BS10 - Plans, Sections and Elevations
Sheet No.:	23010-MDO-BS10-XX-DR-A01-104707
Scale as:	As indicated @ A1
Current Rev.:	P01
Project No.:	23010

