




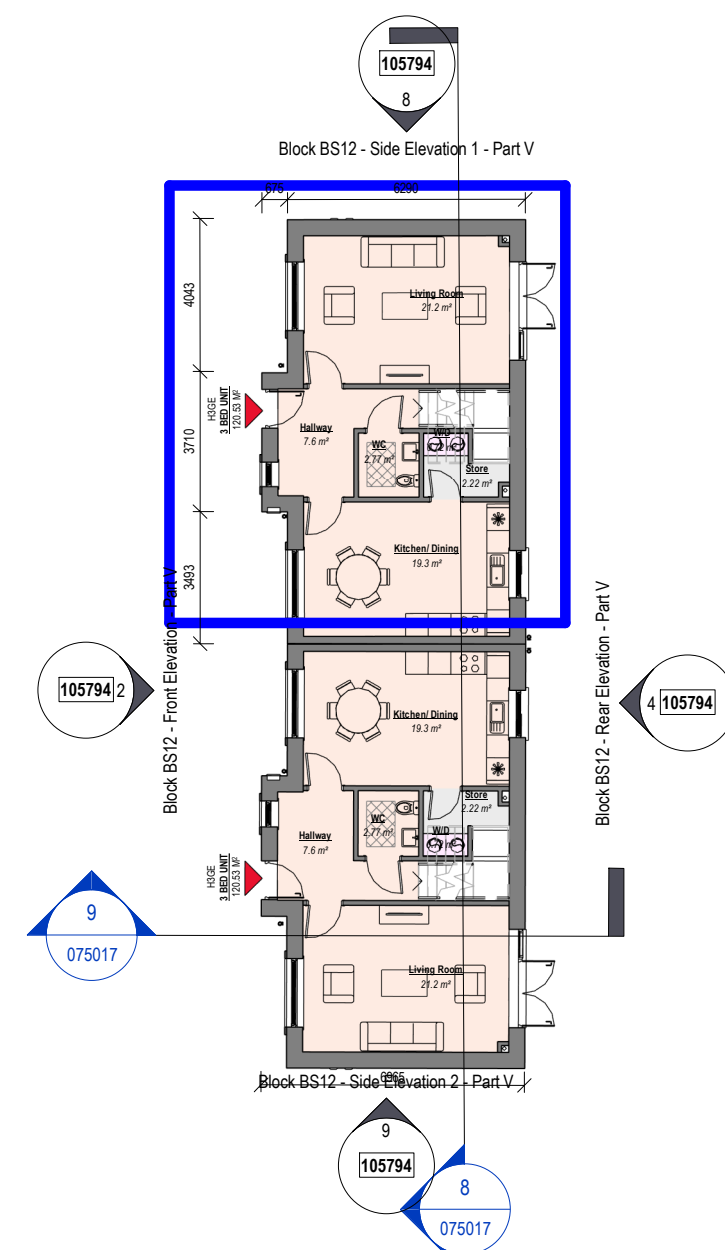

3 Block BS12 - Ground Floor Plan - Part V
Scale: 1 : 200

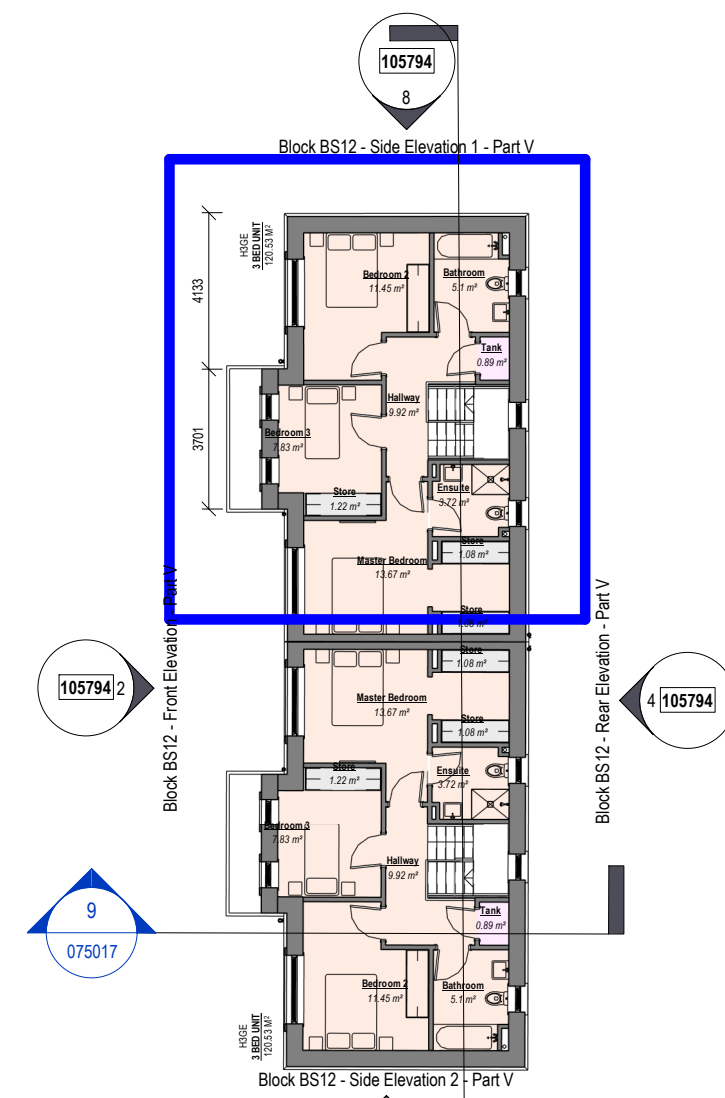


1 Block BS12 - First Floor Plan - Part V
Scale: 1 : 200

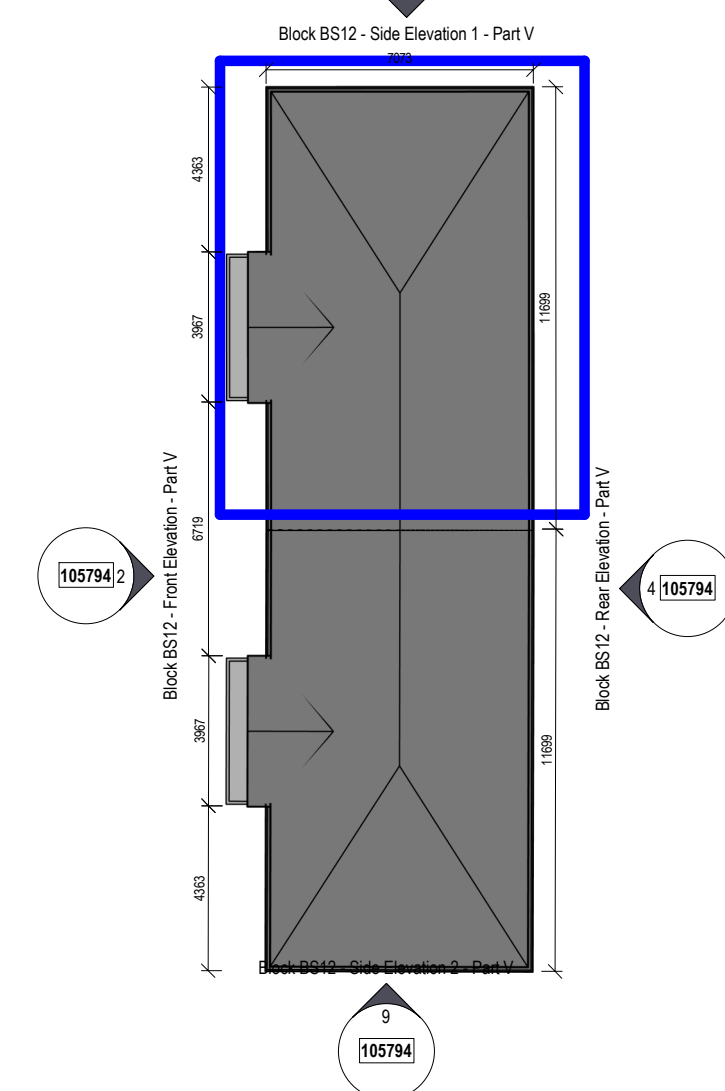


5 Block BS12 - Roof Plan - Part V
Scale: 1 : 200




2 Block BS12 - Front Elevation - Part V
Scale: 1 : 200

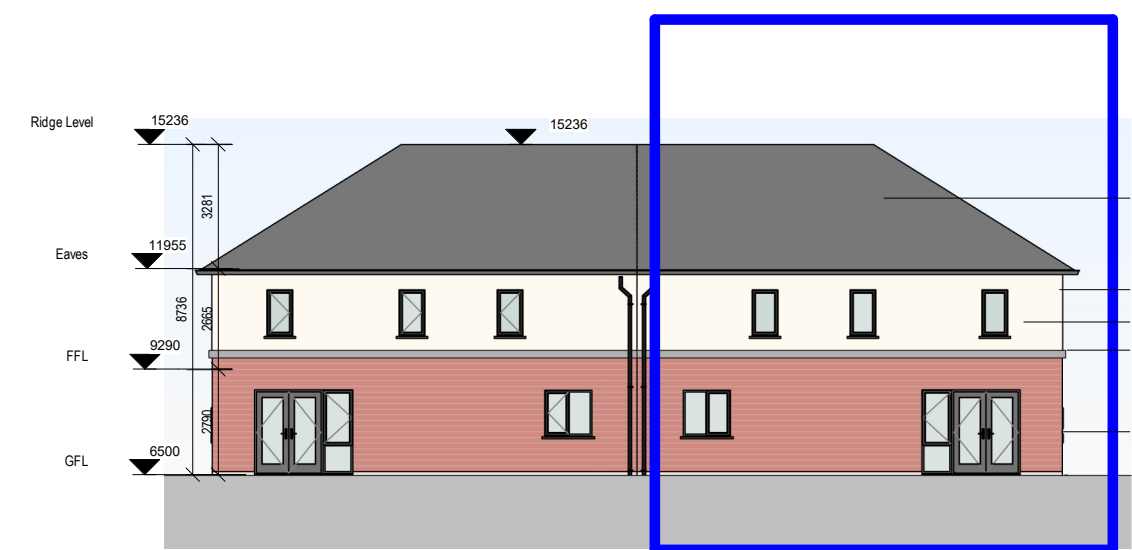


4 Block BS12 - Rear Elevation - Part V
Scale: 1 : 200

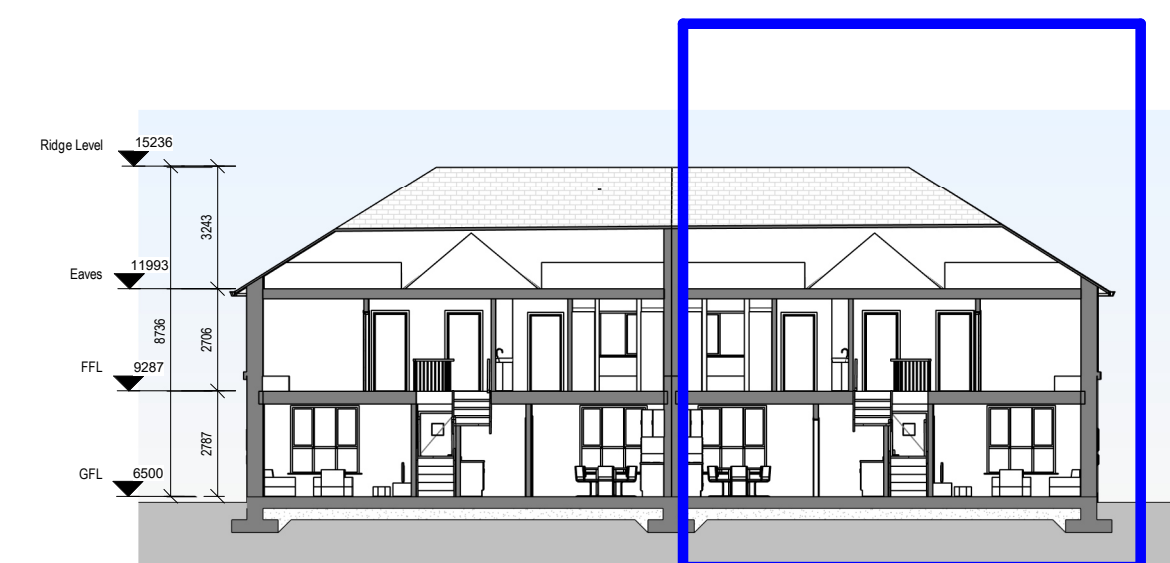


6 **Block BS12 - Section 1 - Part V**
Scale: 1 : 200

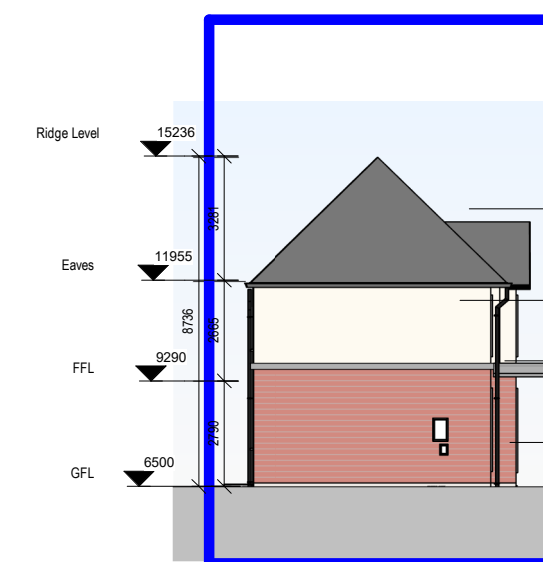


8 Block BS12 - Side Elevation 1 - Part V
Scale: 1 : 200

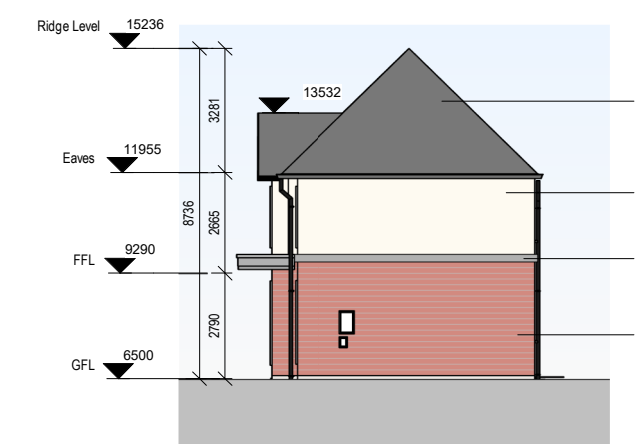


9 Block BS12 - Side Elevation 2 - Part V
Scale: 1 : 200

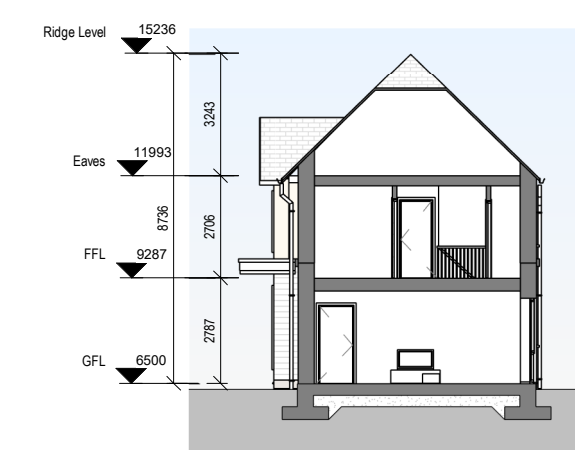

7 Block BS12 - Section 2 - Part V
Scale: 1 : 200

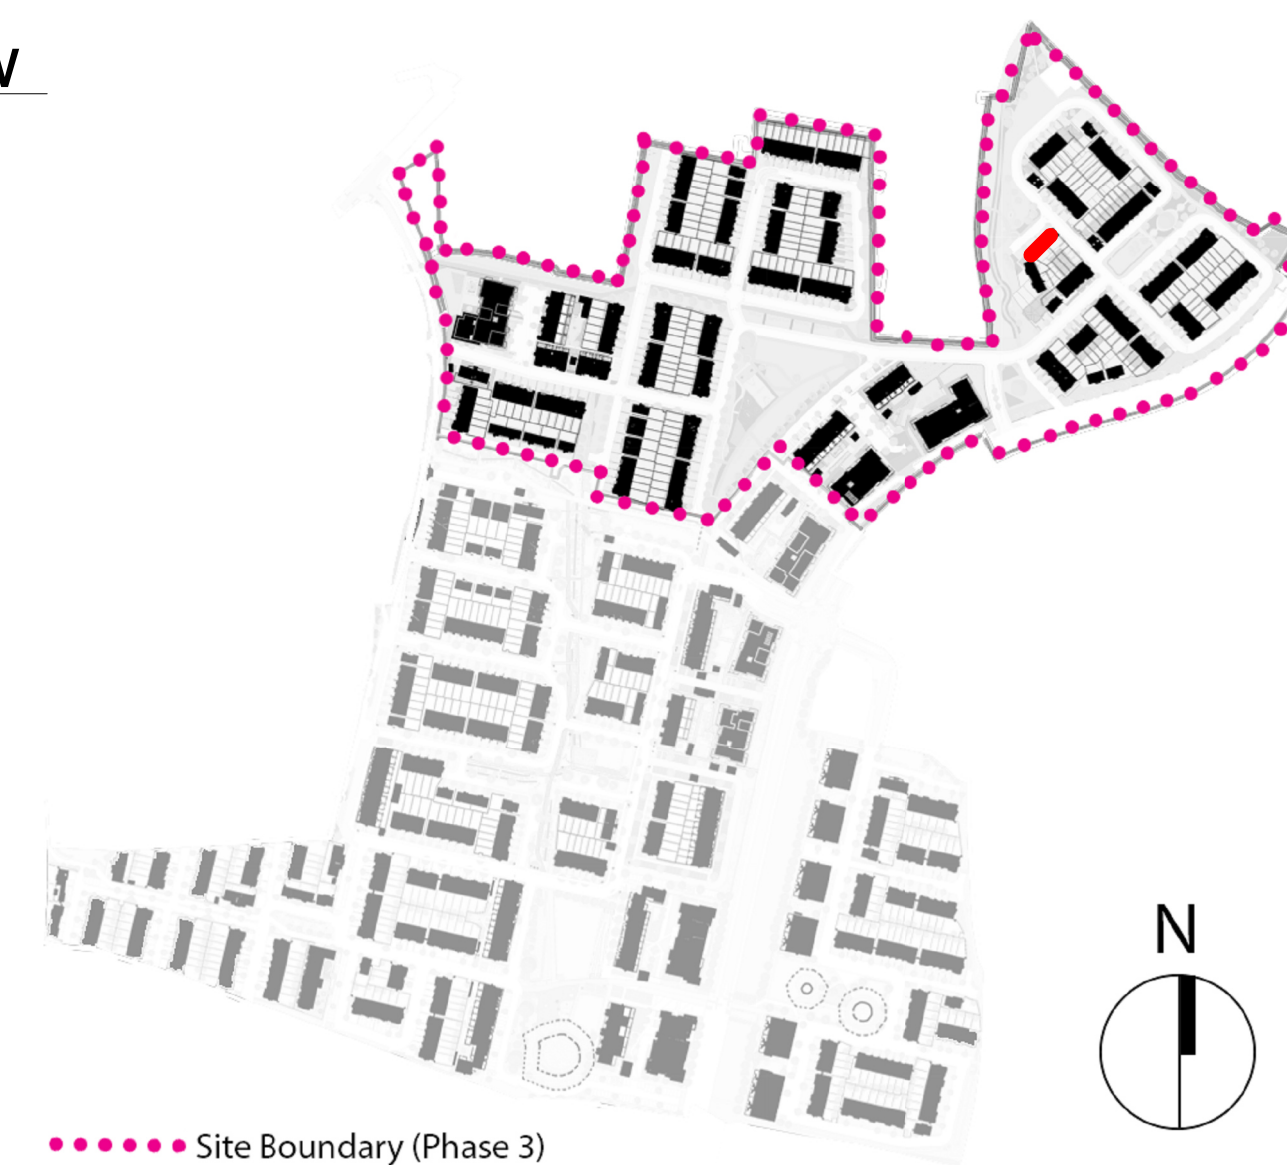


PLANNING

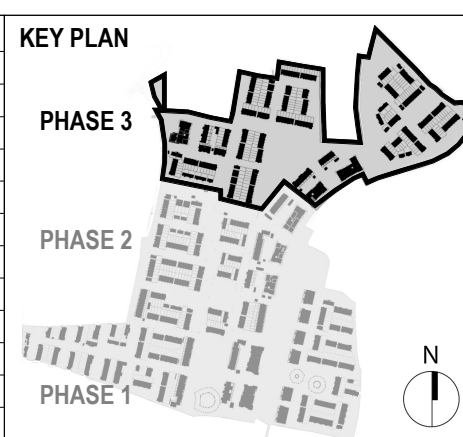[illegible]

MATERIALS LEGEND

- | ITEMS LEGEND | |
|---|---|
| 1. Selected Roof Tiles | 7. Rational Aura Clad Windows (colour by neighbourhood) |
| 2. Sand-cement Render Finish | 8. Metal Cladding |
| 3. Selected Brick (by neighbourhood) | 9. Front driveway to be permeable brick (refer to CSR layout) |
| 4. Selected Rezon Stone/Concrete String Detail | 10. Boundary treatment in accordance with CSR layout) |
| 5. Plaster door/Window surround | 11. Side Gate - treated and painted timber gate and fence to side passages of dwellings |
| 6. Composite Front Door (colour by neighbourhood) | |

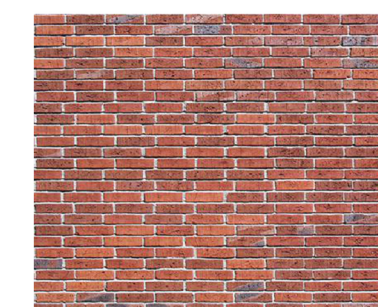


3. Neighbourhood H Red Brick

FLOOR PLAN LEGEND

-  2 Bed Unit  Storage
 3 Bed Unit  Plant
 4 Bed Unit

Part V Unit

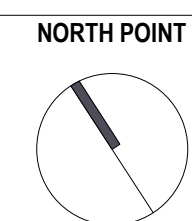

ONLY FOR REFERENCE

APPROVED BY _____

Client:	GLENVEAGH LIVING LIMITED
Project:	RESIDENTIAL DEVELOPMENT, BALLYMASTONE, DONABATE
Title:	Part V - Block BS12 - Plans, Sections and Elevations

Sheet No. **23010-MDO-BS12-XX-DR-A01-105794**

Scale as: As indicated @ A1 Current Rev.: P01 Project No.: 23010

