




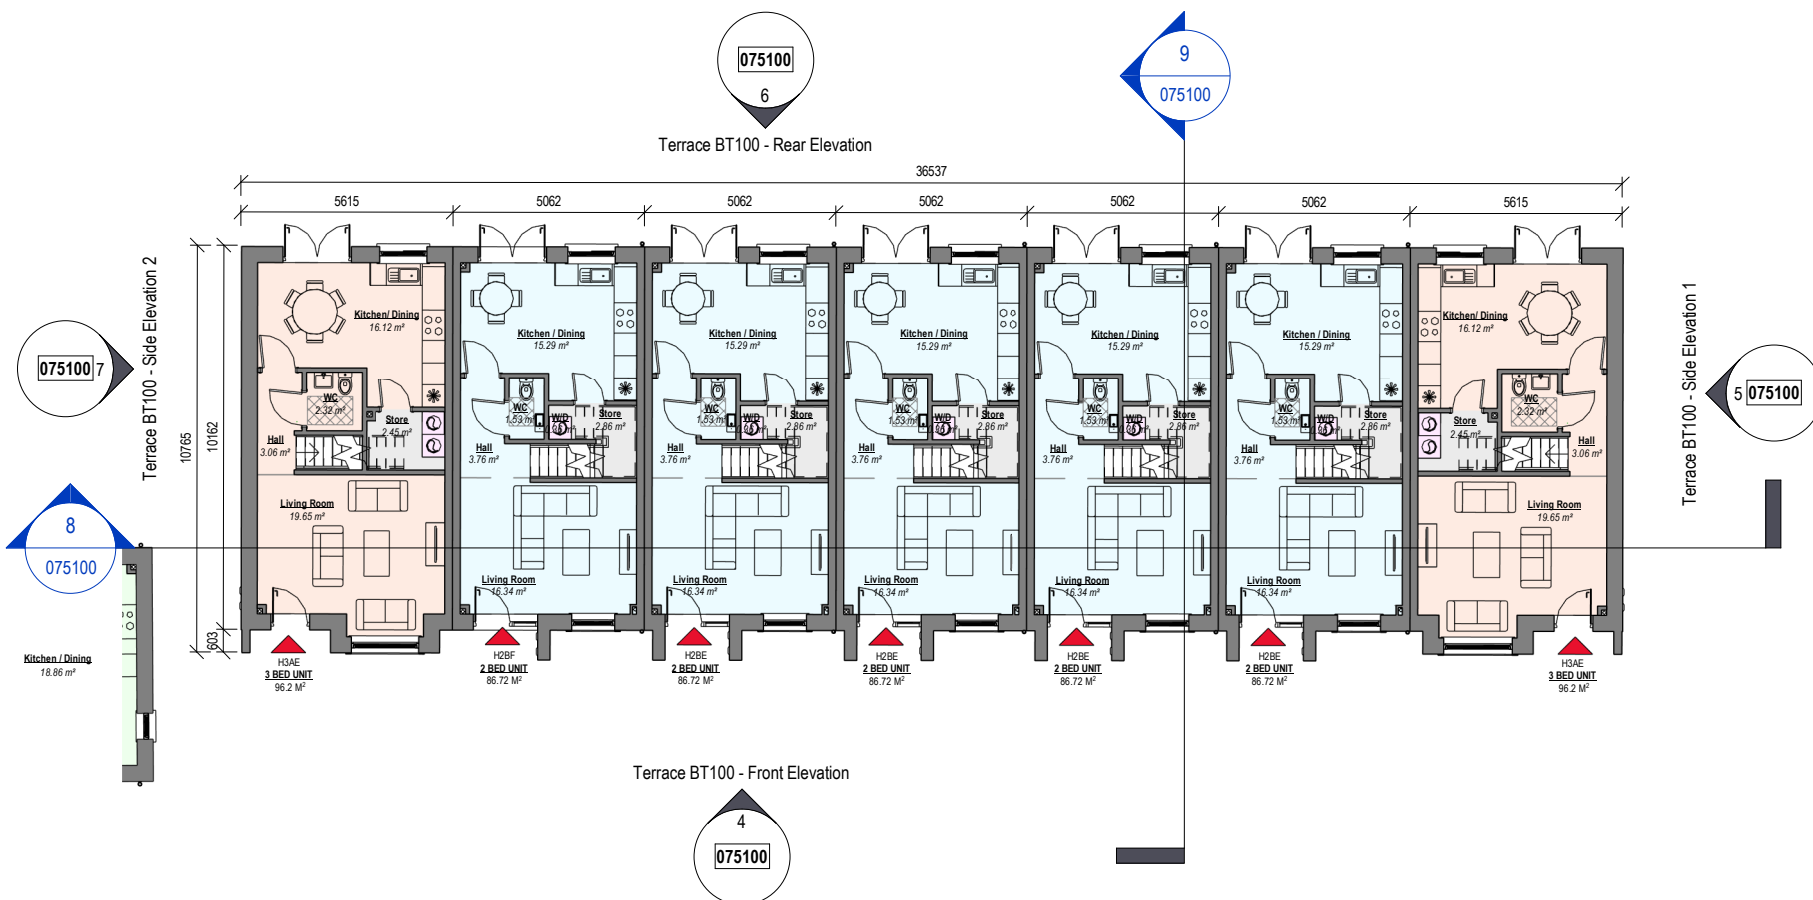

1 Terrace BT100 - Ground Floor Plan
Scale: 1 : 200

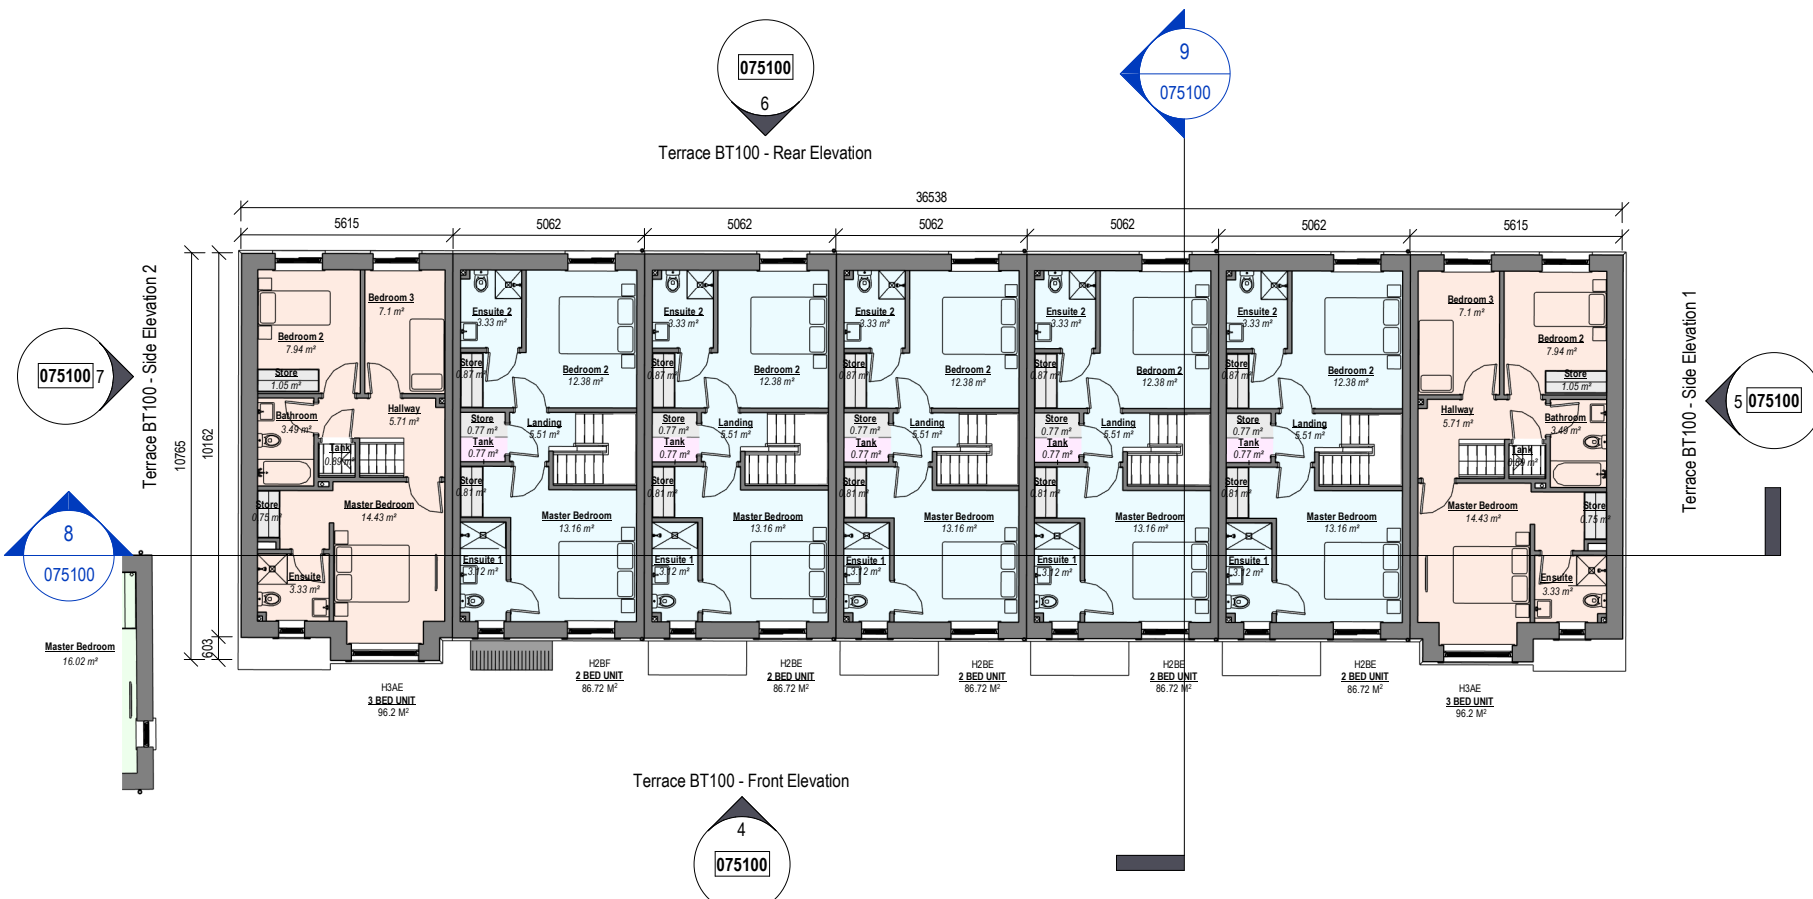

2 Terrace BT100 - First Floor Plan
Scale: 1 : 200

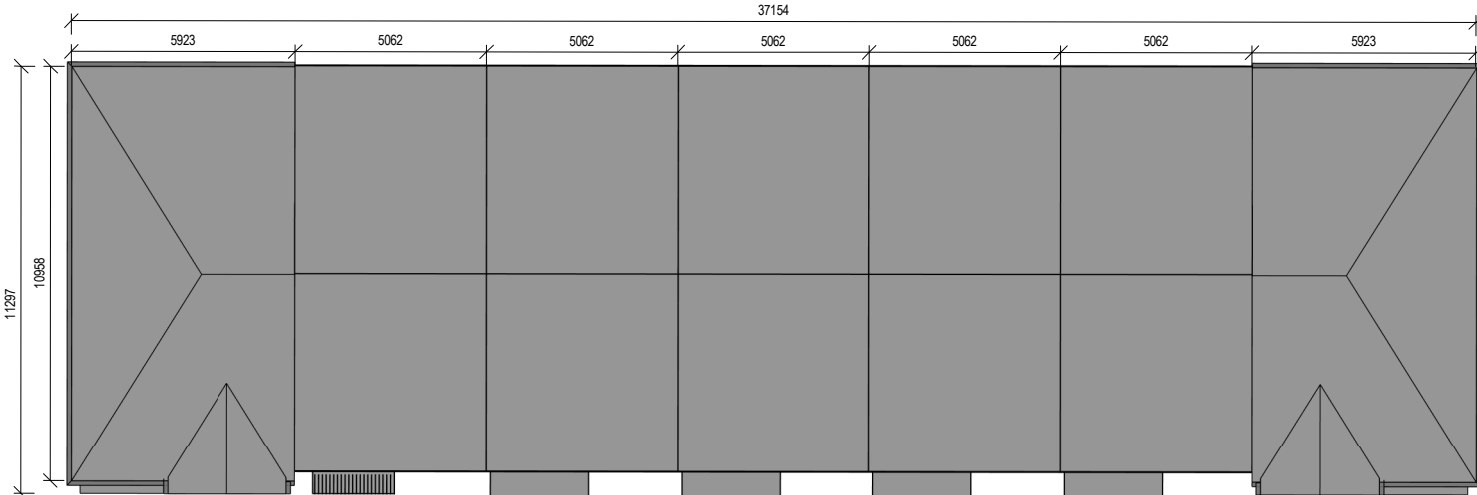


3 Terrace BT100 - Roof Plan
Scale: 1 : 200




4 Terrace BT100 - Front Elevation
Scale: 1 : 200




6 Terrace BT100 - Rear Elevation
Scale: 1 : 200

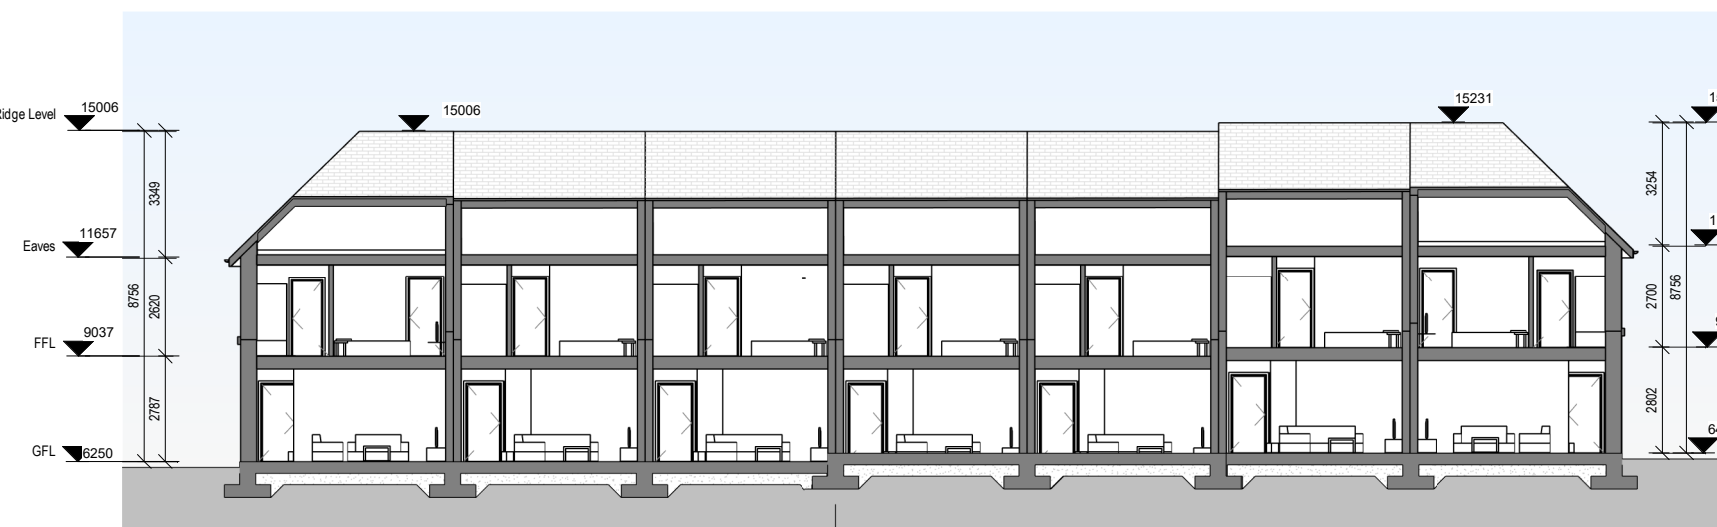


8 Terrace BT100 - Section 1
Scale: 1 : 200

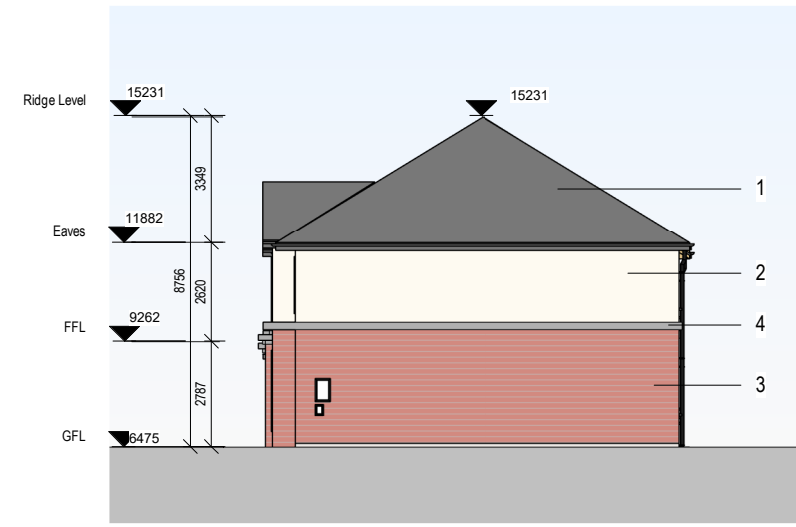

5 Terrace BT100 - Side Elevation 1
Scale: 1 : 200

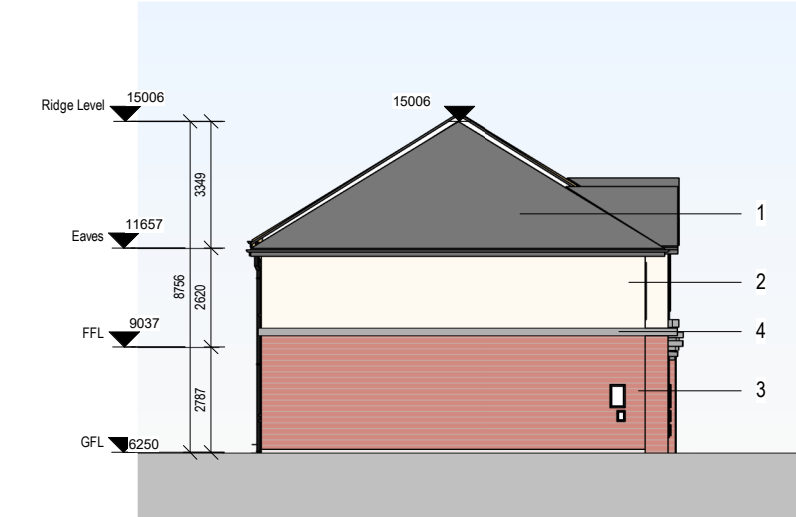


7 Terrace BT100 - Side Elevation 2
Scale: 1 : 200

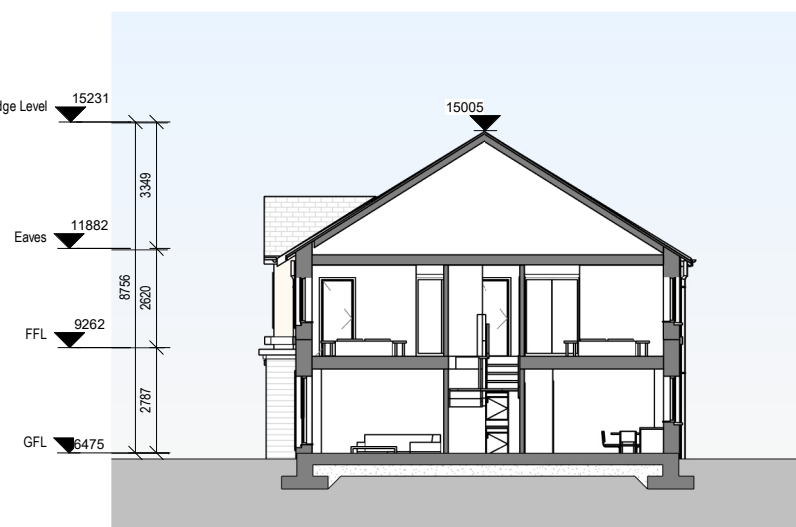


9 Terrace BT100 - Section 2
Scale: 1 : 200



10 Terrace BT100 - Axonometric
Scale:

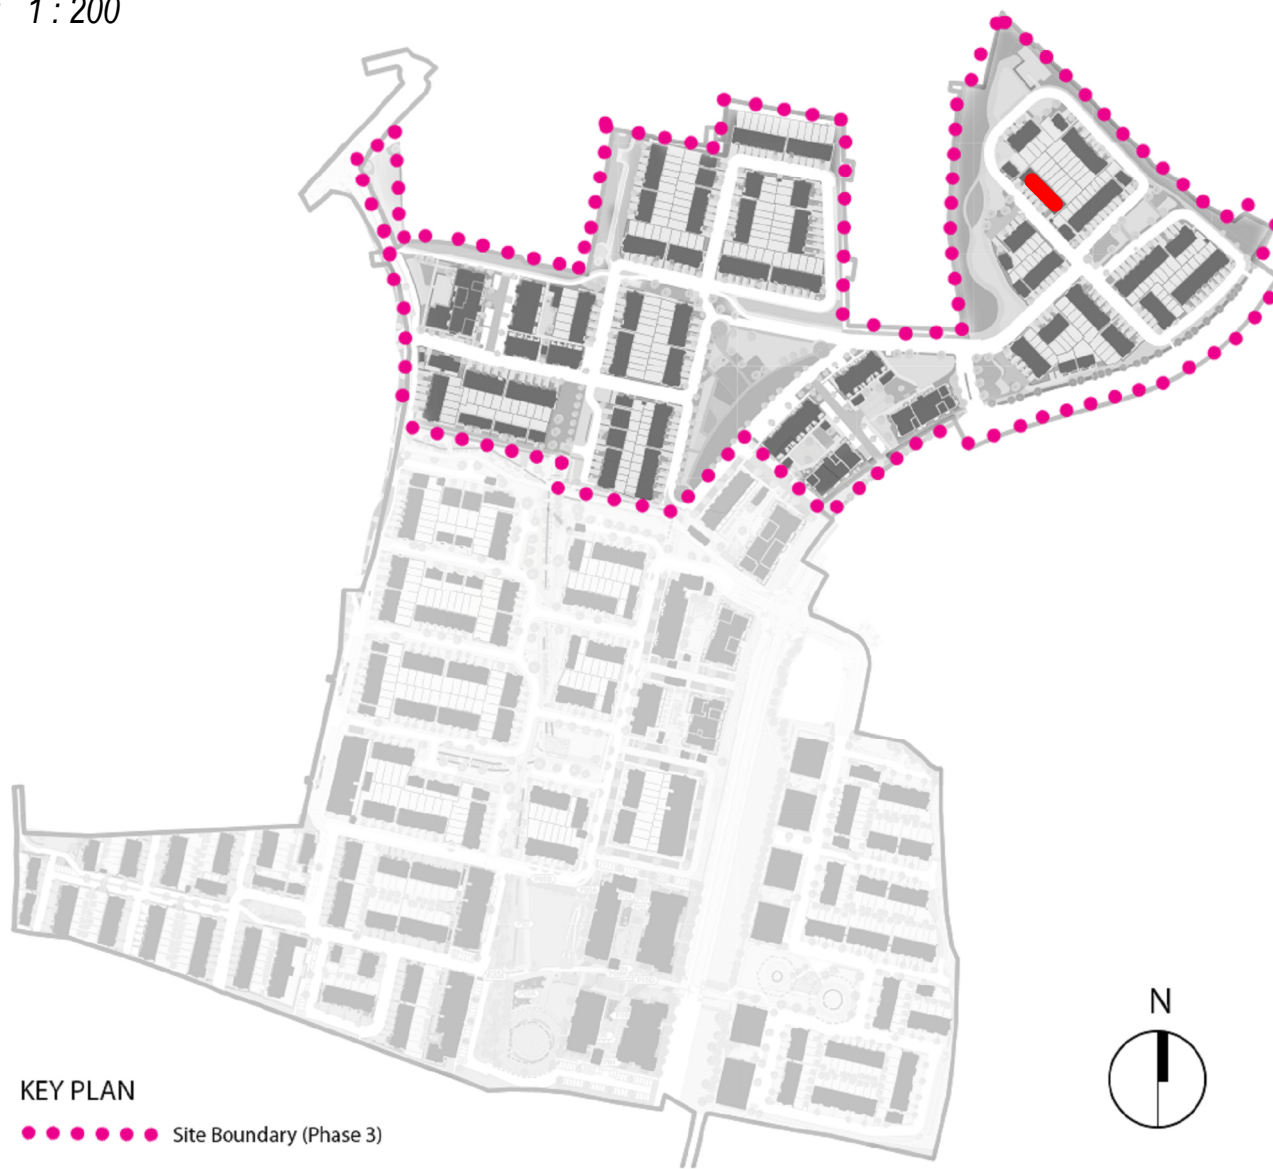


REV	DATE	DESCRIPTION	BY
P00	30/04/2026	FOR INFORMATION	VY
P01	18/05/2026	DRAFT PLANNING - RFI RESPONSE	CM
P02	26/05/2026	PLANNING - RFI RESPONSE	CM
DO NOT SCALE [USE FIGURED DIMENSIONS ONLY] NOTIFY THE ARCHITECTS OF ANY DISCREPANCIES ON THE DRAWING PRIOR TO WORK PROCEEDINGS THIS DRAWING IS COPYRIGHT OF MCCALEY DAYE O'CONNELL ARCHITECTS			

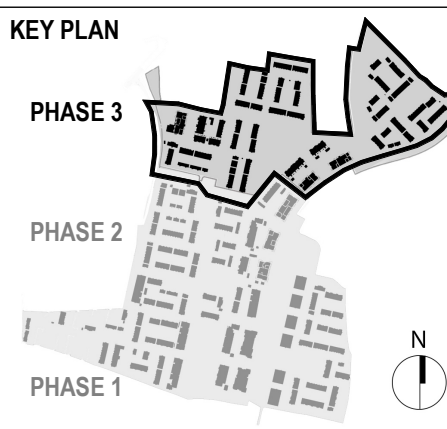

MATERIALS LEGEND


1. Selected Roof Tiles
2. Sand-cement Render Finish
3. Selected Brick (by neighbourhood)
4. Selected Recon Stone/Concrete String Detail
5. Plaster door/window surround
6. Composite Front Door (colour by neighbourhood)
7. Rational Aura Clad Windows (colour by neighbourhood)
8. Metal Cladding
9. Front driveway to be permeable brick (refer to CSR layout)
10. Boundary treatment in accordance with CSR layout)
11. Side Gate - treated and painted timber gate and fence to side passages of dwellings

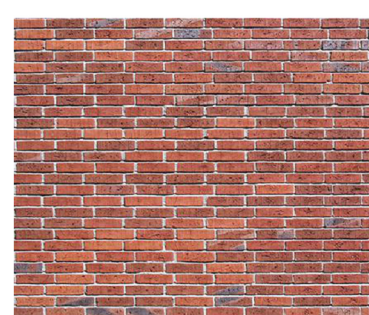

3 Neighbourhood H Red Brick

FLOOR PLAN LEGEND

- 2 Bed Unit
- 3 Bed Unit
- 4 Bed Unit
- Storage
- Plant

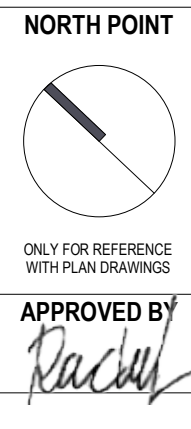

PLANNING - RFI RESPONSE

Client: GLENVEAGH LIVING LIMITED
Project: RESIDENTIAL DEVELOPMENT, BALLYMISTONE, DONABATE
Title: Terrace BT100 - Plans, Sections and Elevations
Sheet No.: 23010-MDO-BT100-XX-DR-A01-075100
Scale as: As indicated @ A1 Current Rev.: P02 Project No.: 23010

