




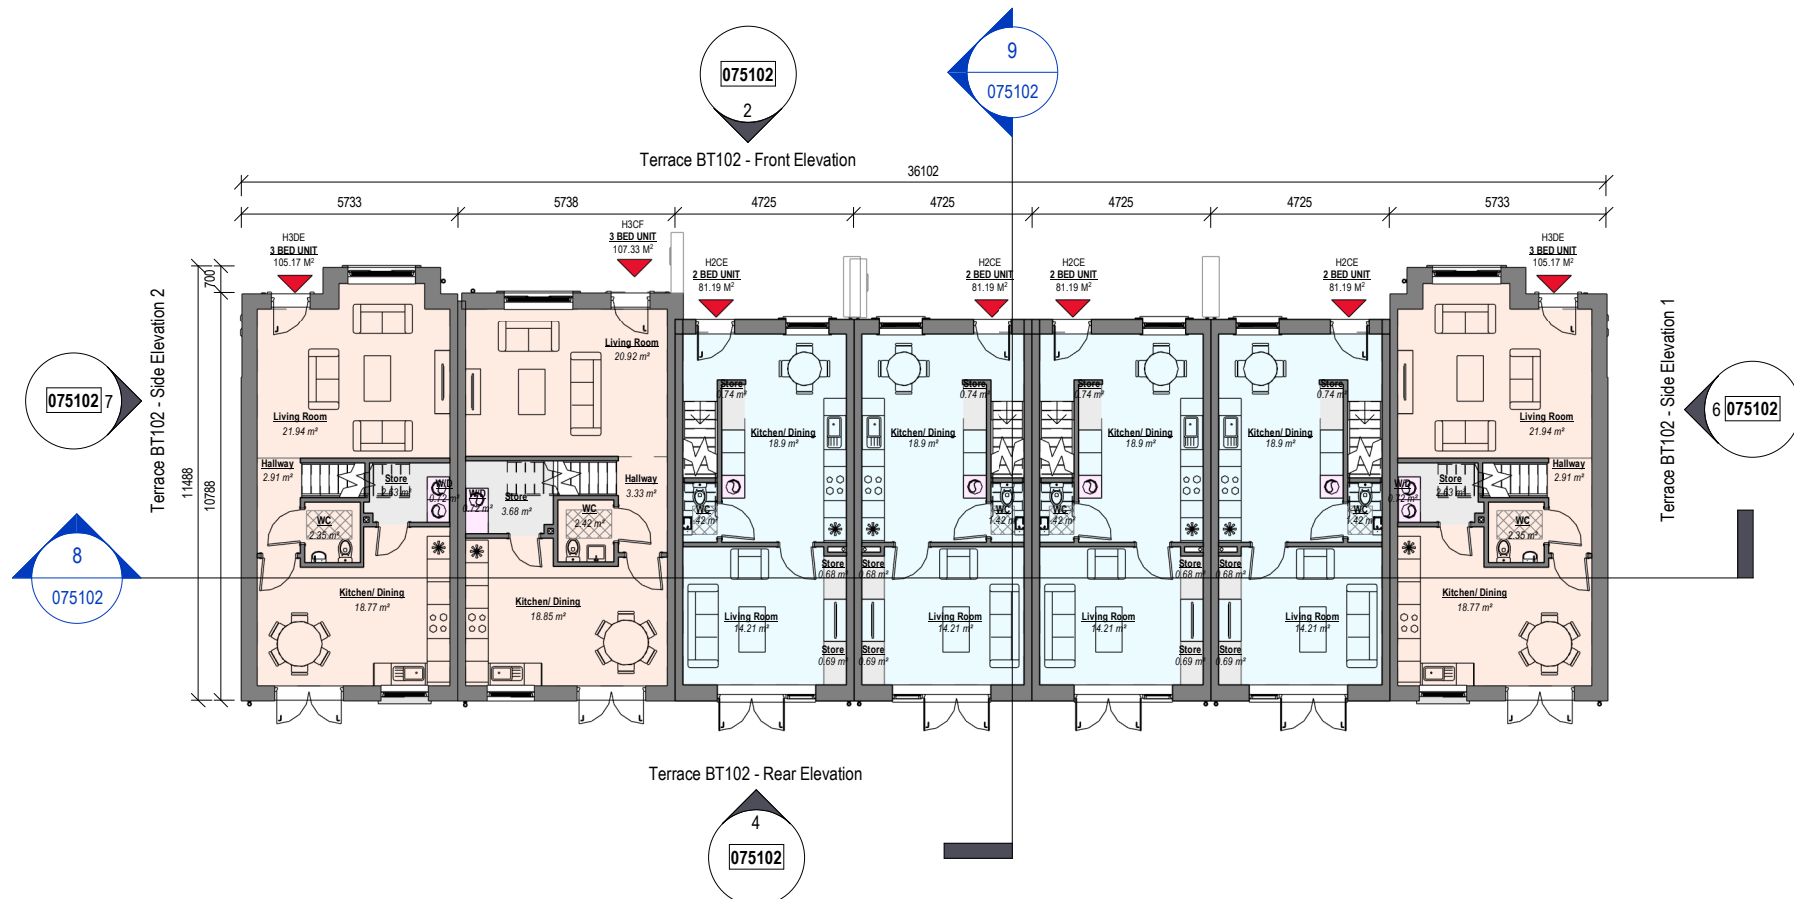

3 Terrace BT102 - Ground Floor Plan
Scale: 1 : 200

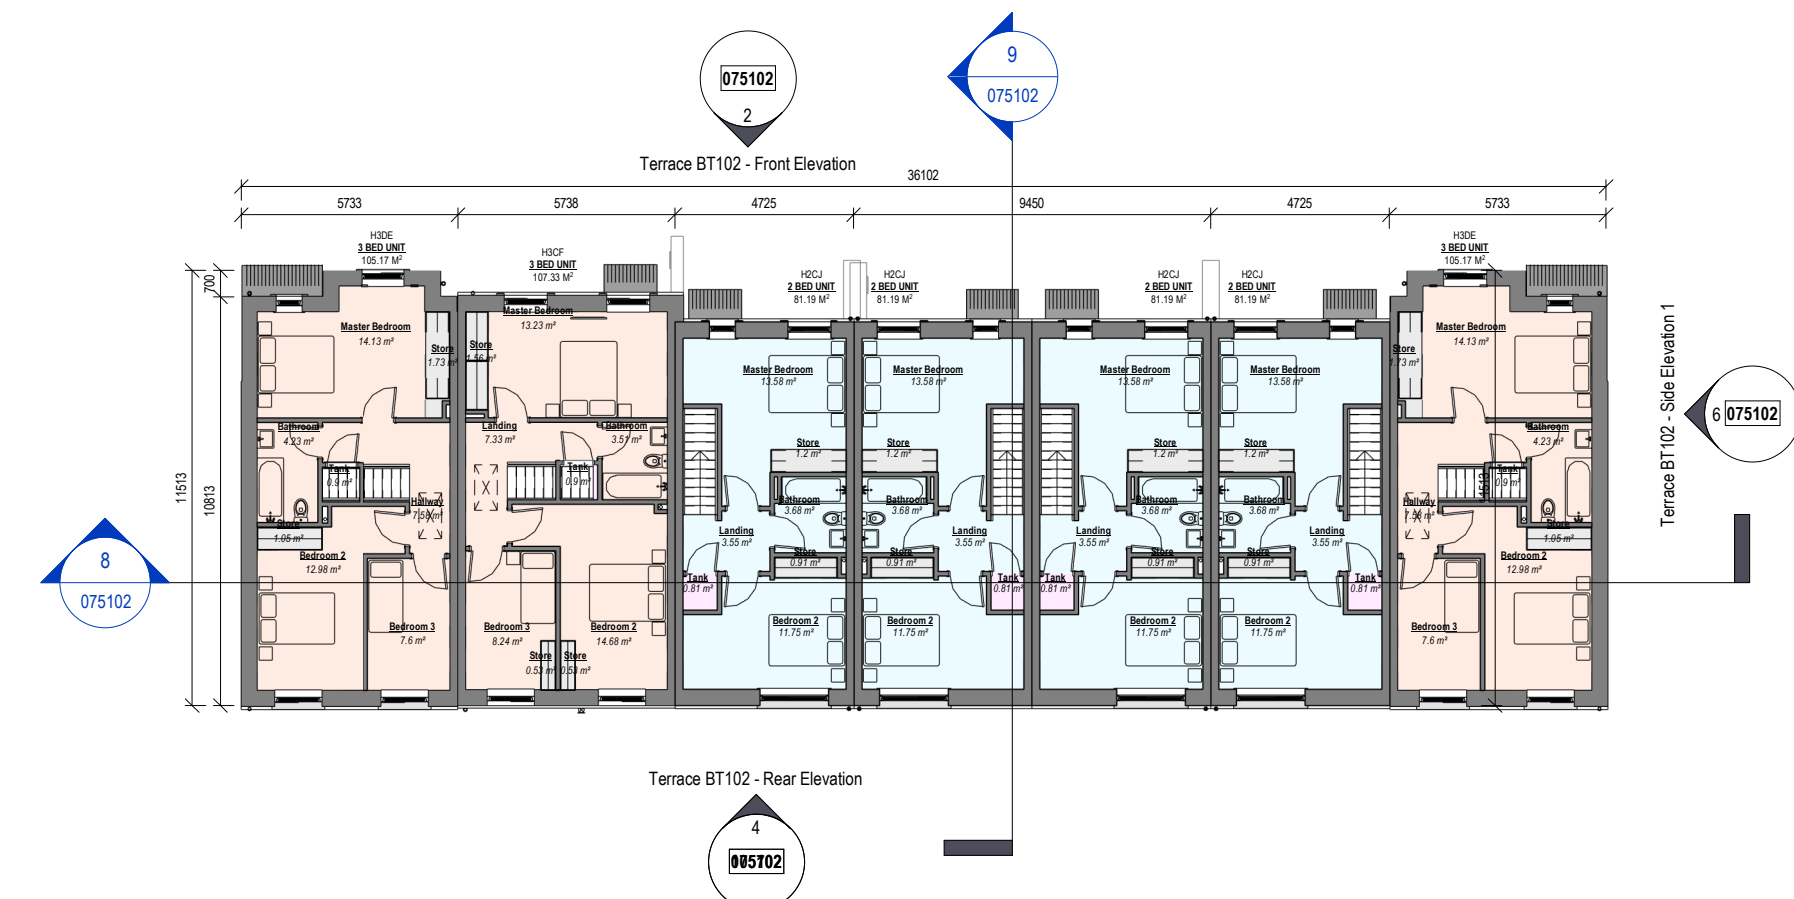

1 Terrace BT102 - First Floor Plan
Scale: 1 : 200

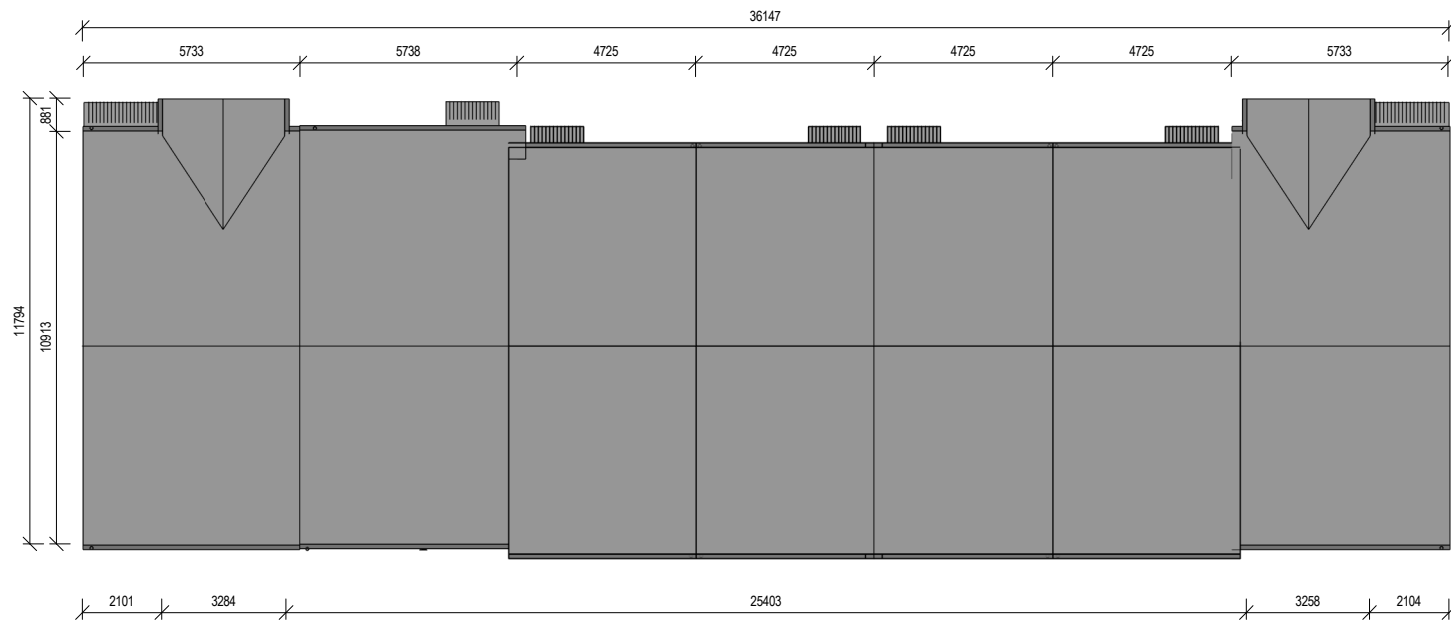

5 Terrace BT102 - Roof Plan
Scale: 1 : 200




2 Terrace BT102 - Front Elevation
Scale: 1 : 200




4 Terrace BT102 - Rear Elevation
Scale: 1 : 200




8 Terrace BT102 Section 1
Scale: 1 : 200

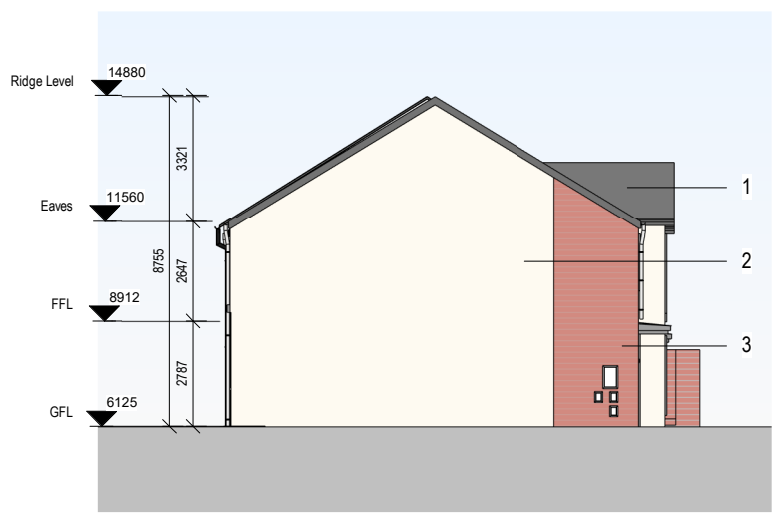

6 Terrace BT102 - Side Elevation 1
Scale: 1 : 200

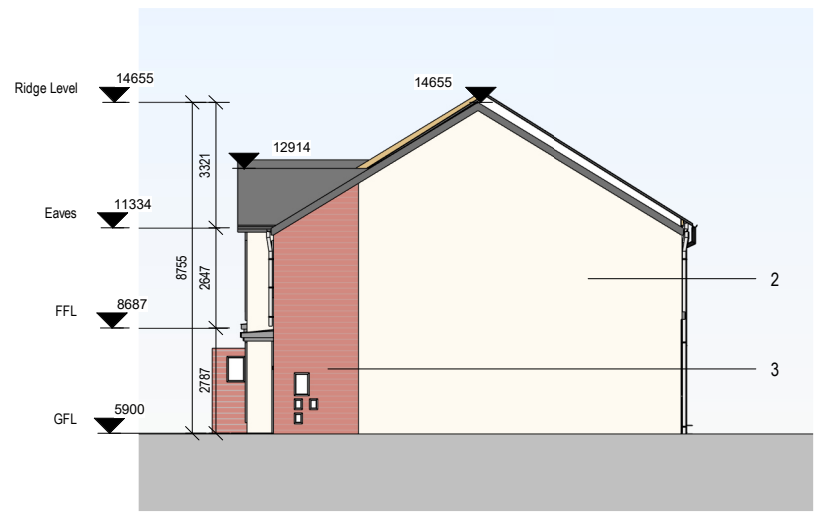


7 Terrace BT102 - Side Elevation 2
Scale: 1 : 200

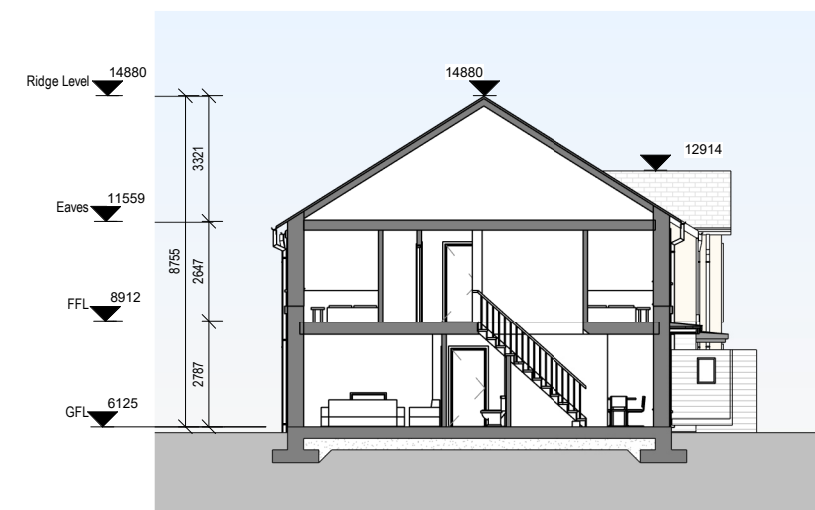

9 Terrace BT102 Section 2
Scale: 1 : 200




10 Terrace BT102 - Axonometric
Scale: 1 : 200

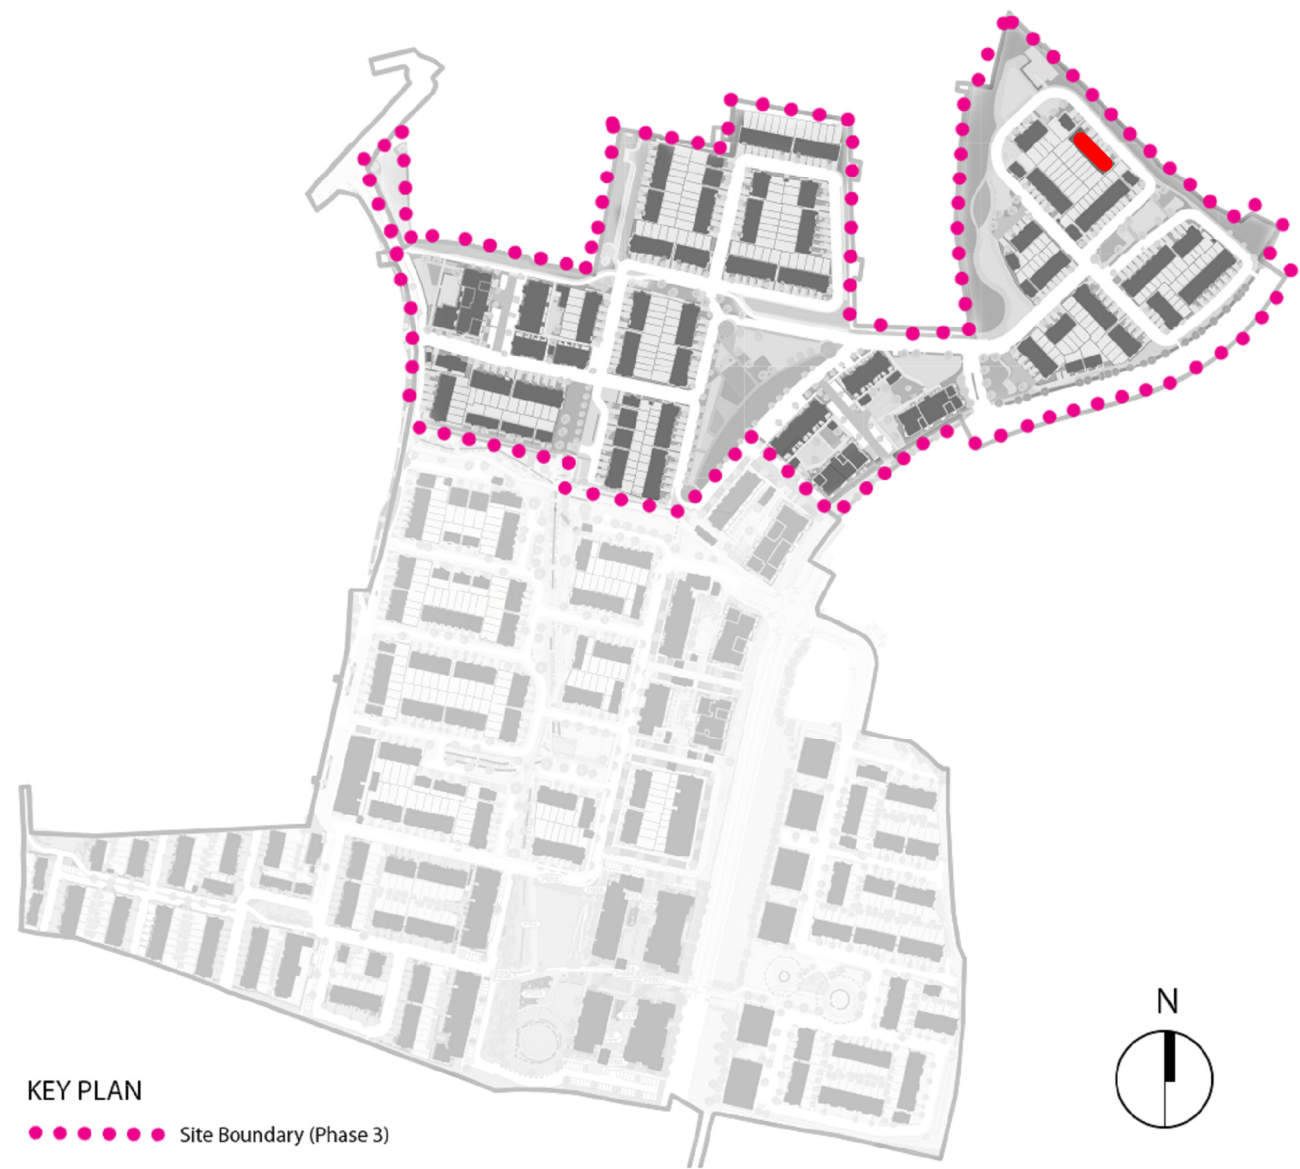


PLANNING - RFI RESPONSE

REV	DATE	DESCRIPTION	BY
P00	30/04/2026	FOR INFORMATION	VY
P01	18/05/2026	DRAFT PLANNING - RFI RESPONSE	CM
P02	26/05/2026	PLANNING - RFI RESPONSE	CM
DO NOT SCALE [USE FIGURED DIMENSIONS ONLY] NOTIFY THE ARCHITECTS OF ANY DISCREPANCIES ON THE DRAWING PRIOR TO WORK PROCEEDING THIS DRAWING IS COPYRIGHT OF MCCALEY DAYE O'CONNELL ARCHITECTS			

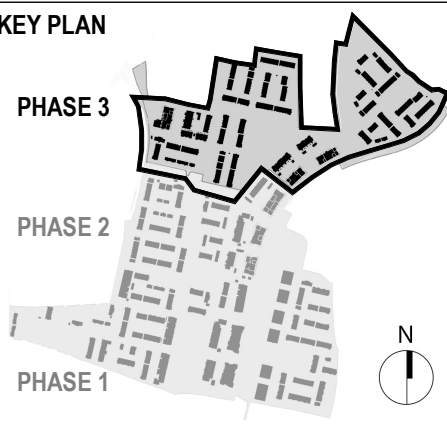

MATERIALS LEGEND


- Selected Roof Tiles
- Sand-cement Render Finish
- Selected Brick (by neighbourhood)
- Selected Recon Stone/Concrete Shing Detail
- Plaster door/window surround
- Composite Front Door (colour by neighbourhood)
- Rational Aura Clad Windows (colour by neighbourhood)
- Metal Cladding
- Front driveway to be permeable brick (refer to CSR layout)
- Boundary treatment in accordance with CSR layout
- Side Gate - treated and painted timber gate and fence to side passages of dwellings

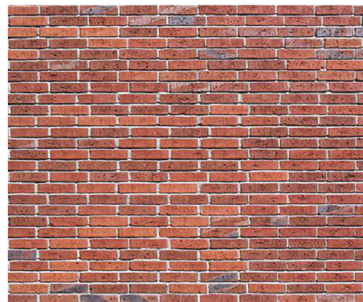

3 Neighbourhood H Red Brick

FLOOR PLAN LEGEND

- 2 Bed Unit
- 3 Bed Unit
- 4 Bed Unit
- Storage
- Plant

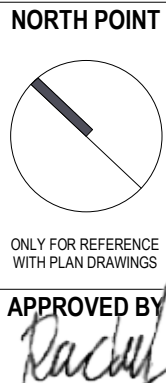

Client: GLENVEAGH LIVING LIMITED
Project: RESIDENTIAL DEVELOPMENT, BALLYMASTONE, DONABATE
Title: Terrace BT102 - Plans, Sections and Elevations
Sheet No.: 23010-MDO-BT102-XX-DR-A01-075102
Scale as: As indicated @ A1 Current Rev.: P02 Project No.: 23010

