




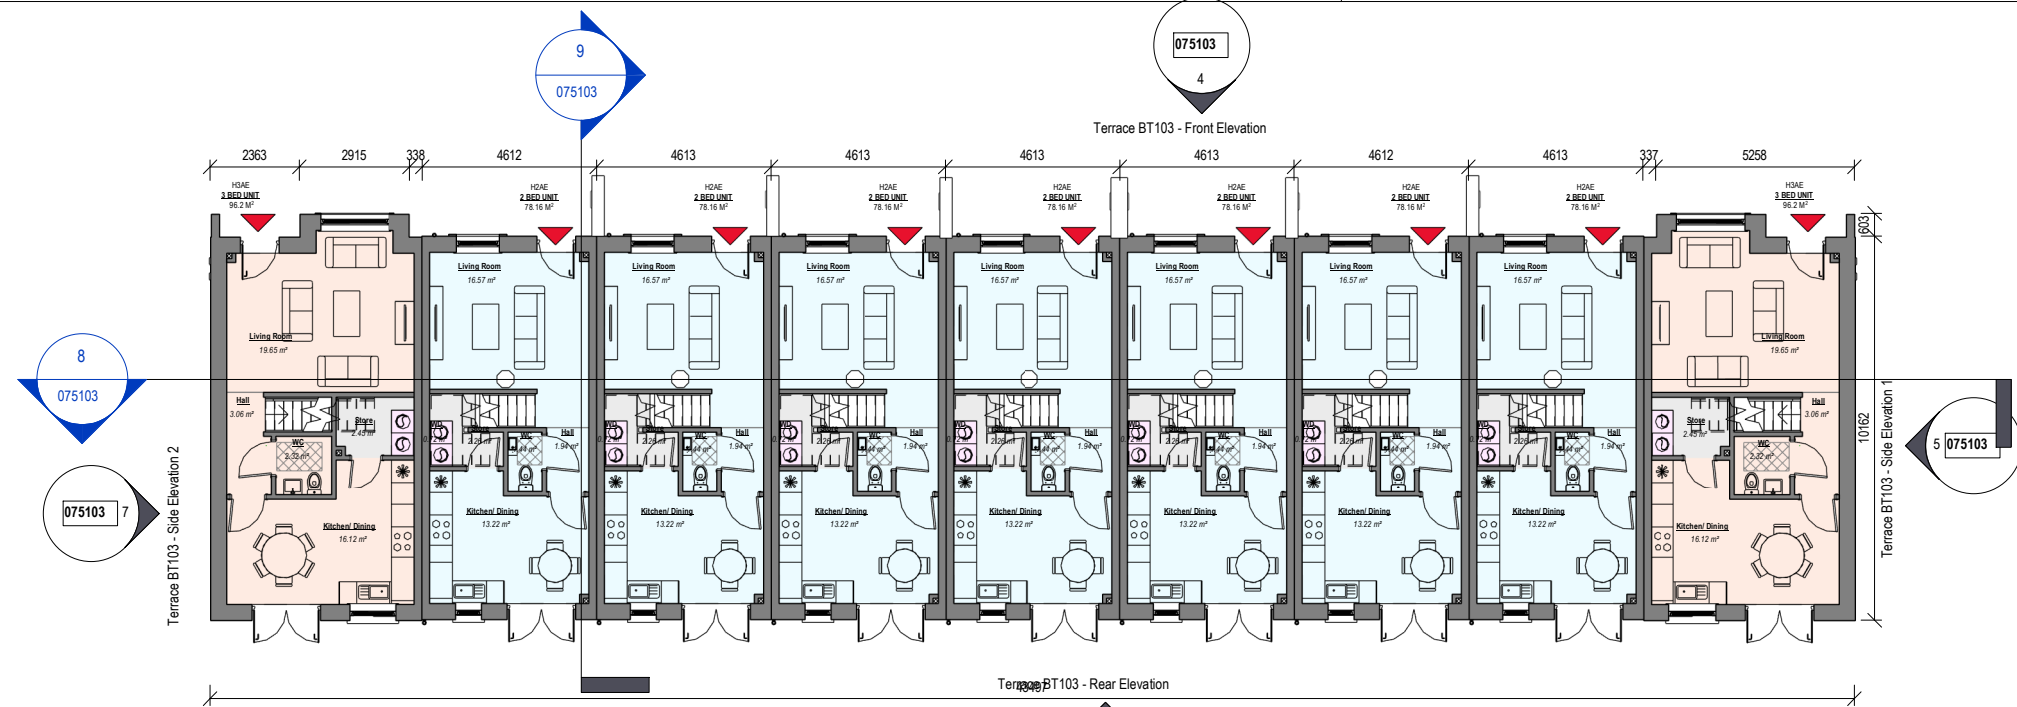

1 Terrace BT103 - Ground Floor Plan
Scale: 1:200

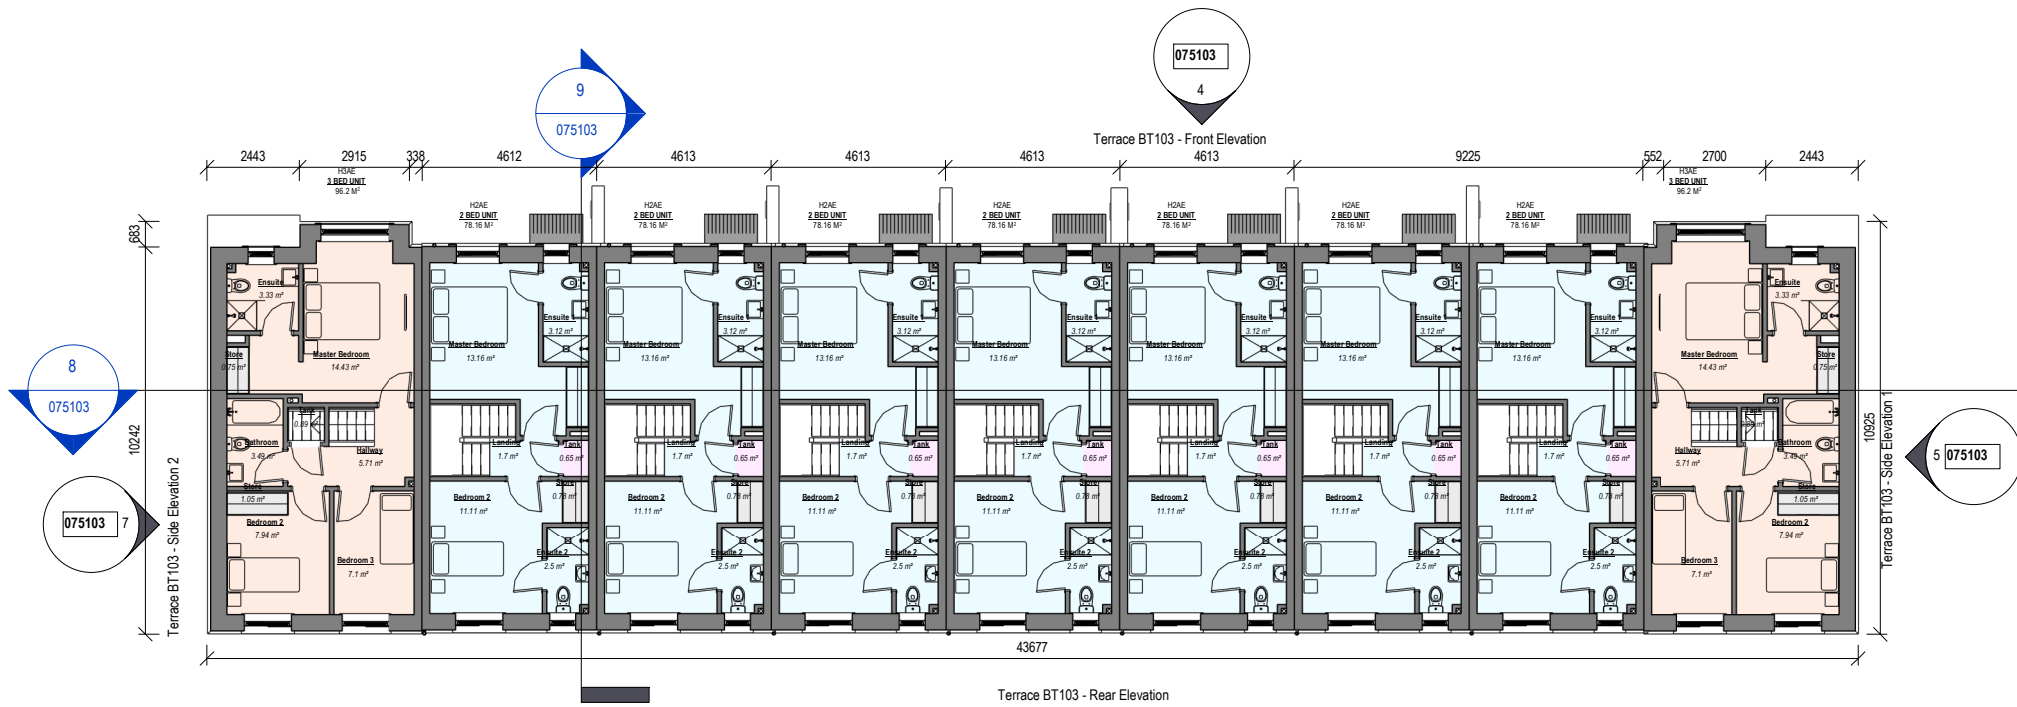

2 Terrace BT103 - First Floor Plan
Scale: 1:200

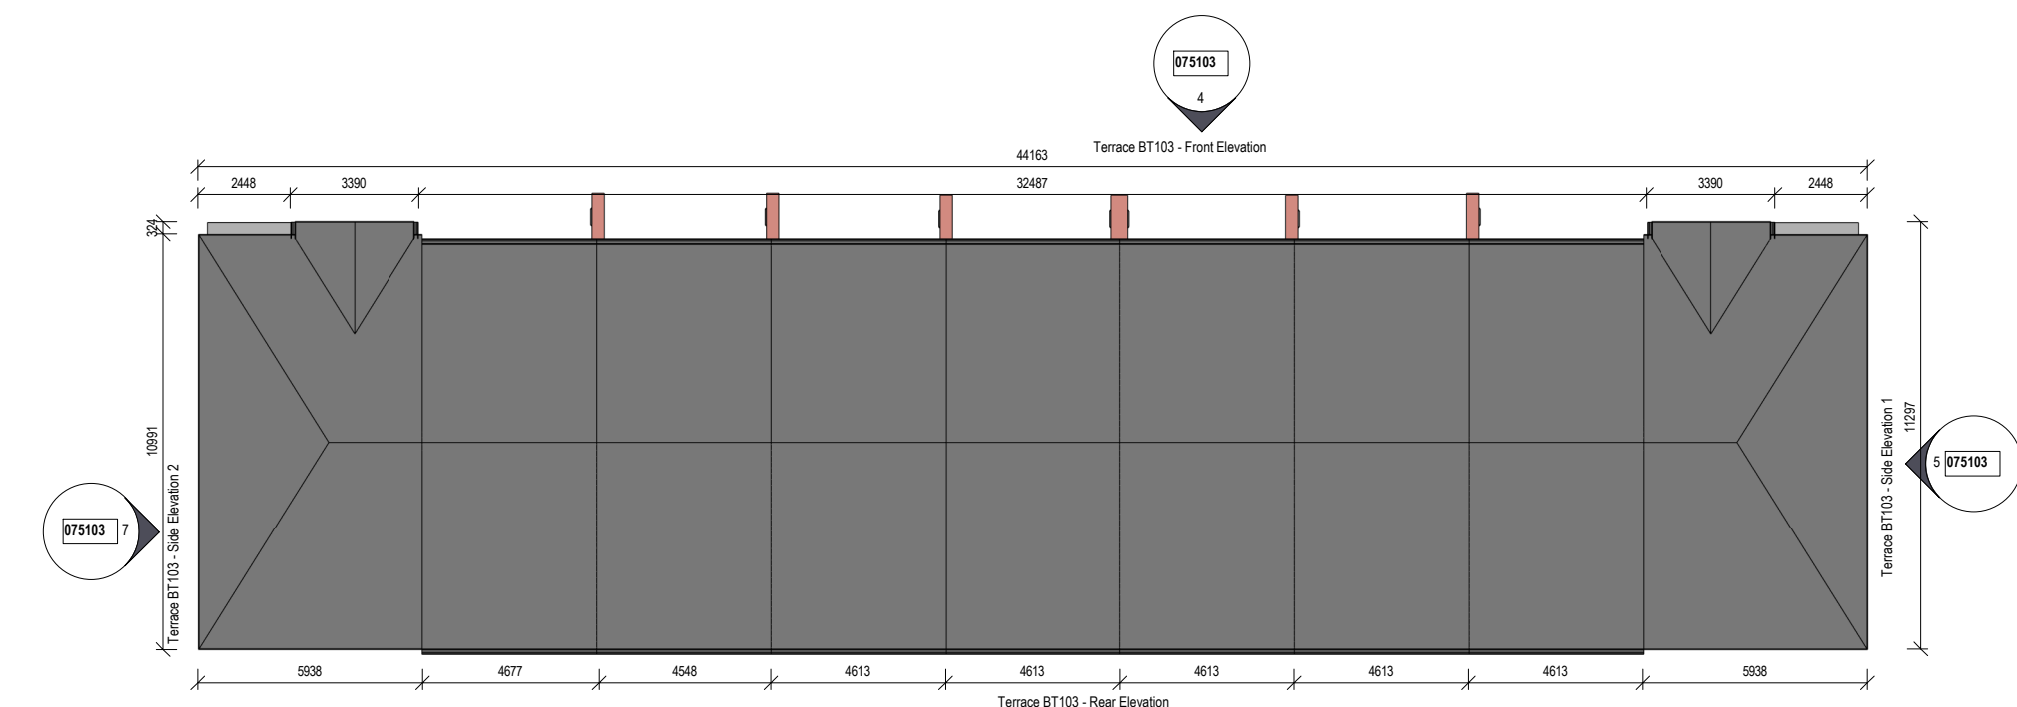


3 Terrace BT103 - Roof Plan
Scale: 1:200




4 Terrace BT103 - Front Elevation
Scale: 1:200




6 Terrace BT103 - Rear Elevation
Scale: 1:200

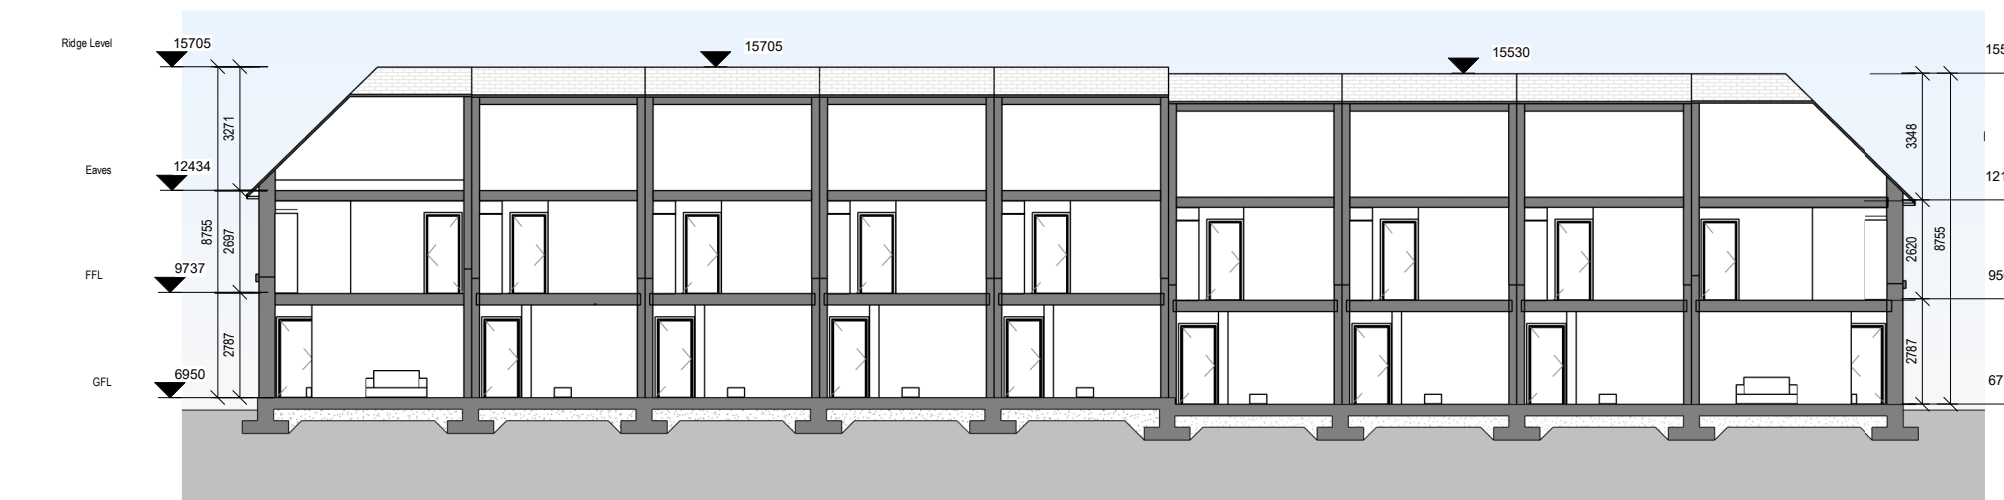


8 Terrace BT103 - Section 1
Scale: 1:200

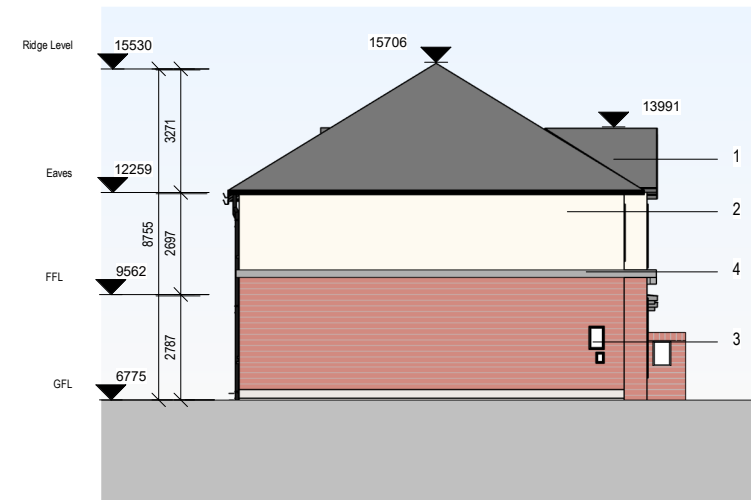


5 Terrace BT103 - Side Elevation 1
Scale: 1:200

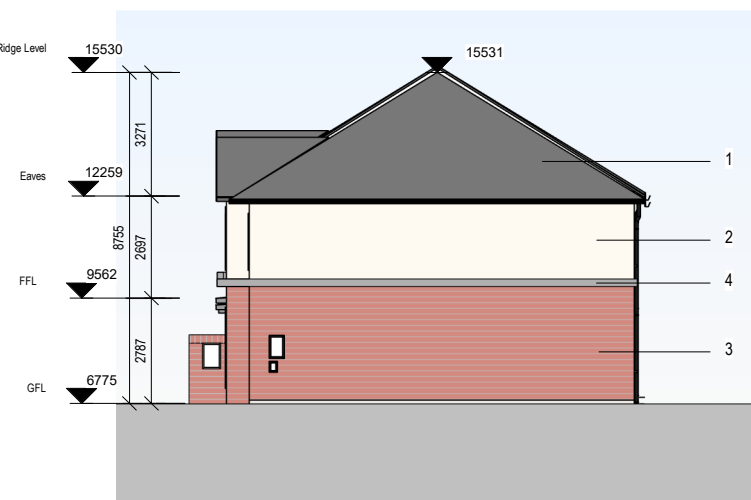


7 Terrace BT103 - Side Elevation 2
Scale: 1:200

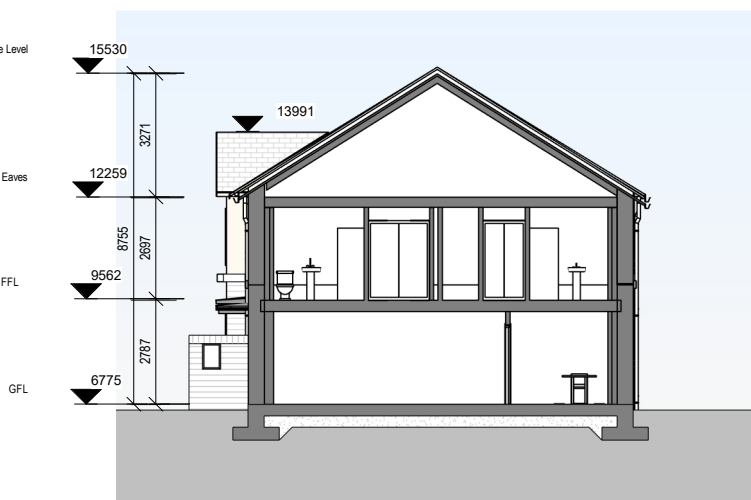

9 Terrace BT103 - Section 2
Scale: 1:200

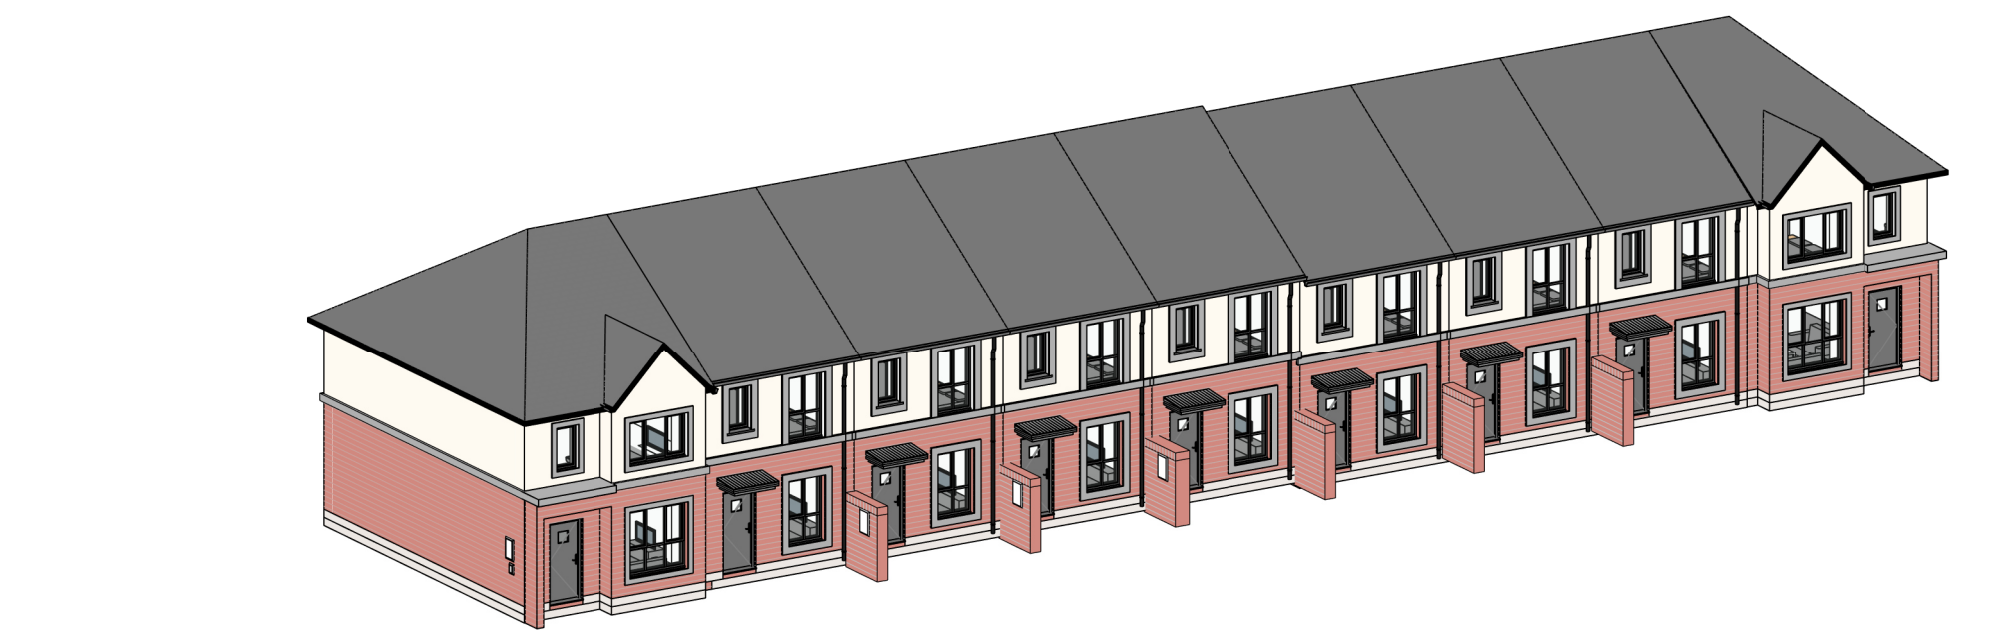


10 Terrace BT103 - Axonometric
Scale: 1:200

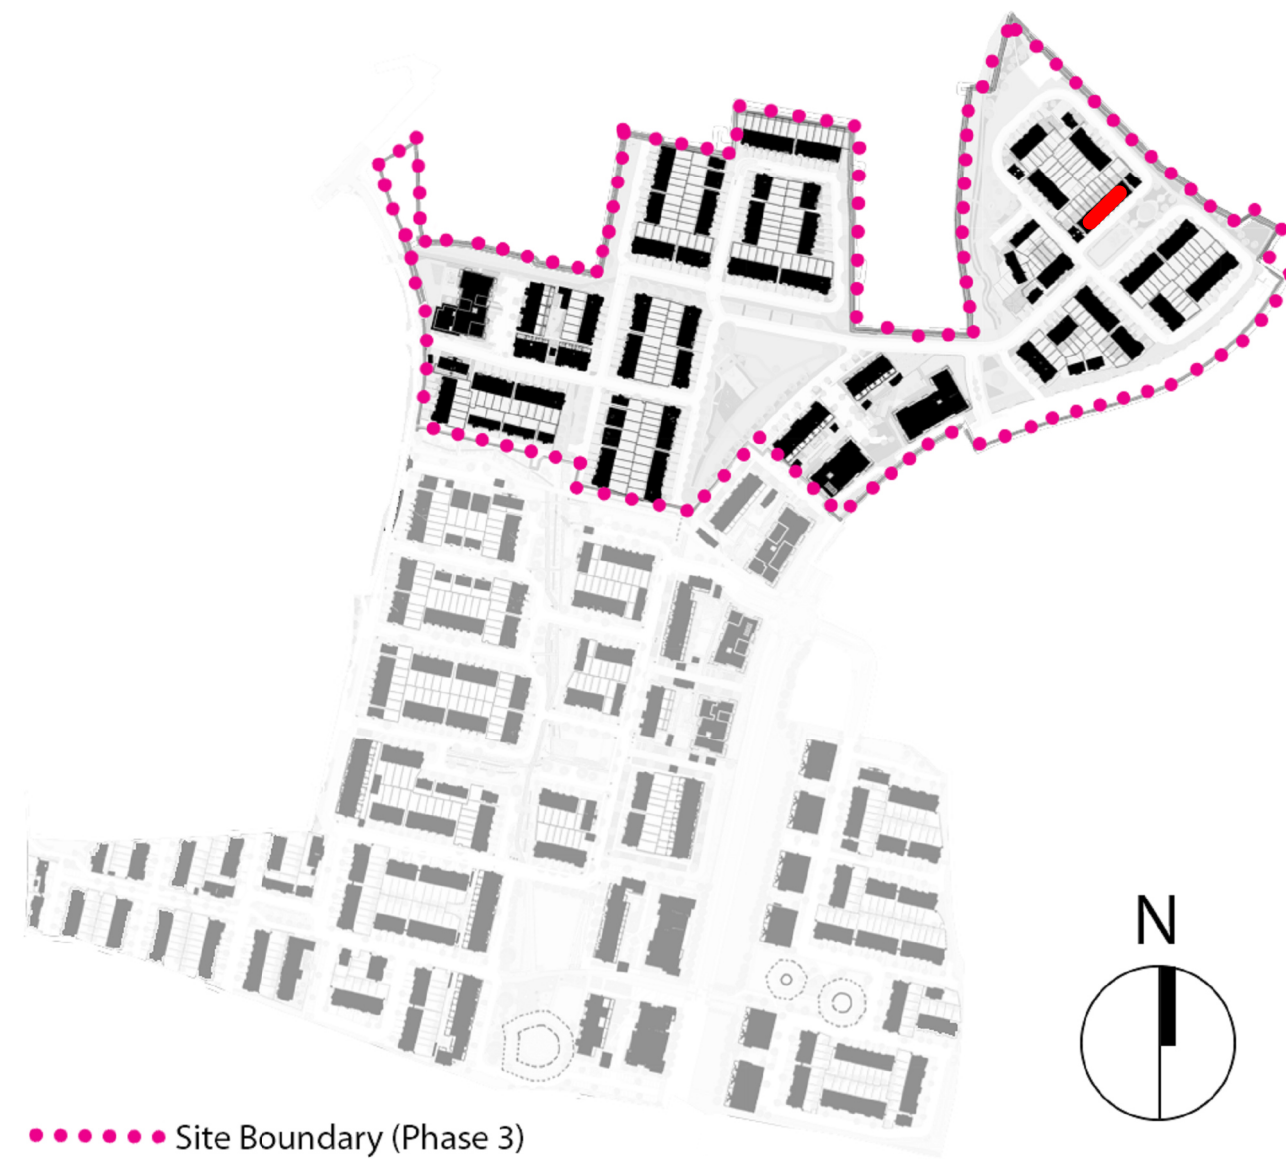

PLANNING


REV	DATE	DESCRIPTION	BY
P00	12/06/2024	Scale For Discussion	CF
P01	09/09/2025	DRAFT PLANNING	KM
P02	25/09/2025	PLANNING	CF

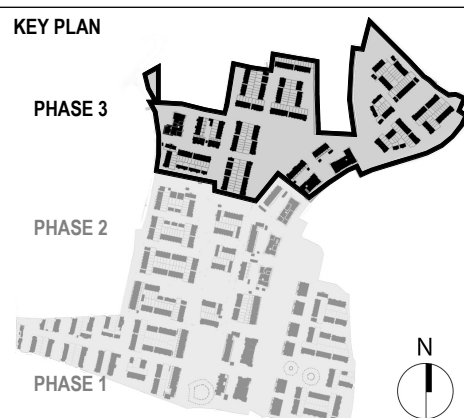

MATERIALS LEGEND

1. Selected Roof Tiles
2. Sand-cement Render Finish
3. Selected Brick (by neighbourhood)
4. Selected Reazon Stone/Concrete Strip Detail
5. Plaster door/window surround
6. Composite Front Door (colour by neighbourhood)

7. Rational Aurox Claret Windows (colour by neighbourhood)
8. Metal Cladding
9. Front driveway to be permeable brick (refer to CSR layout)
10. Boundary treatment in accordance with CSR layout
11. Side Gate - treated and painted timber gate and fence to side passages of dwellings

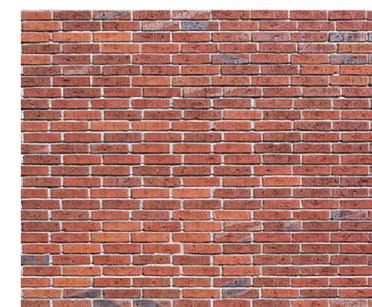

3. Neighbourhood H Red Brick

FLOOR PLAN LEGEND

- 2 Bed Unit
- 3 Bed Unit
- 4 Bed Unit
- Storage
- Plant



Client:	GLENVEAGH LIVING LIMITED
Project:	RESIDENTIAL DEVELOPMENT, BALLYMASTONE, DONABATE
Title:	Terrace BT103 - Plans, Sections & Elevations
Sheet No.:	23010-MDO-BT103-XX-DR-A01-075103
Scale as:	As indicated @ A1
Current Rev.:	P02
Project No.:	23010

mdo
ARCHITECTS

11 Merrion Square N, Dublin 2, Ireland
+353 (0)1 400 4171
info@mdo.ie | www.mdo.ie