




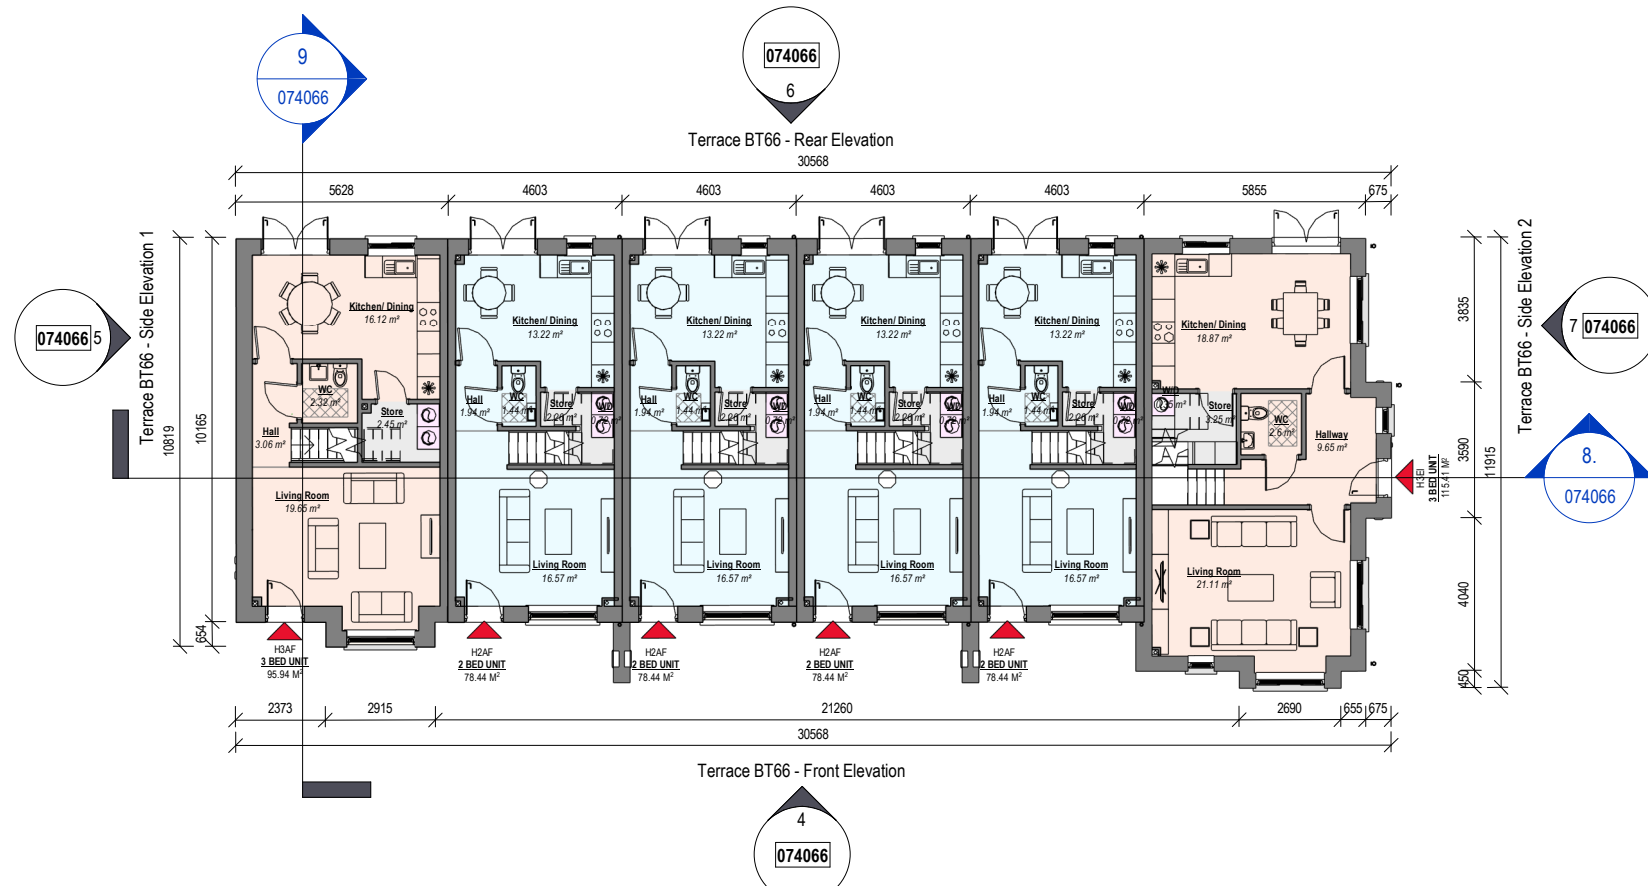

1 Terrace BT66 - Ground Floor
Scale: 1 : 200

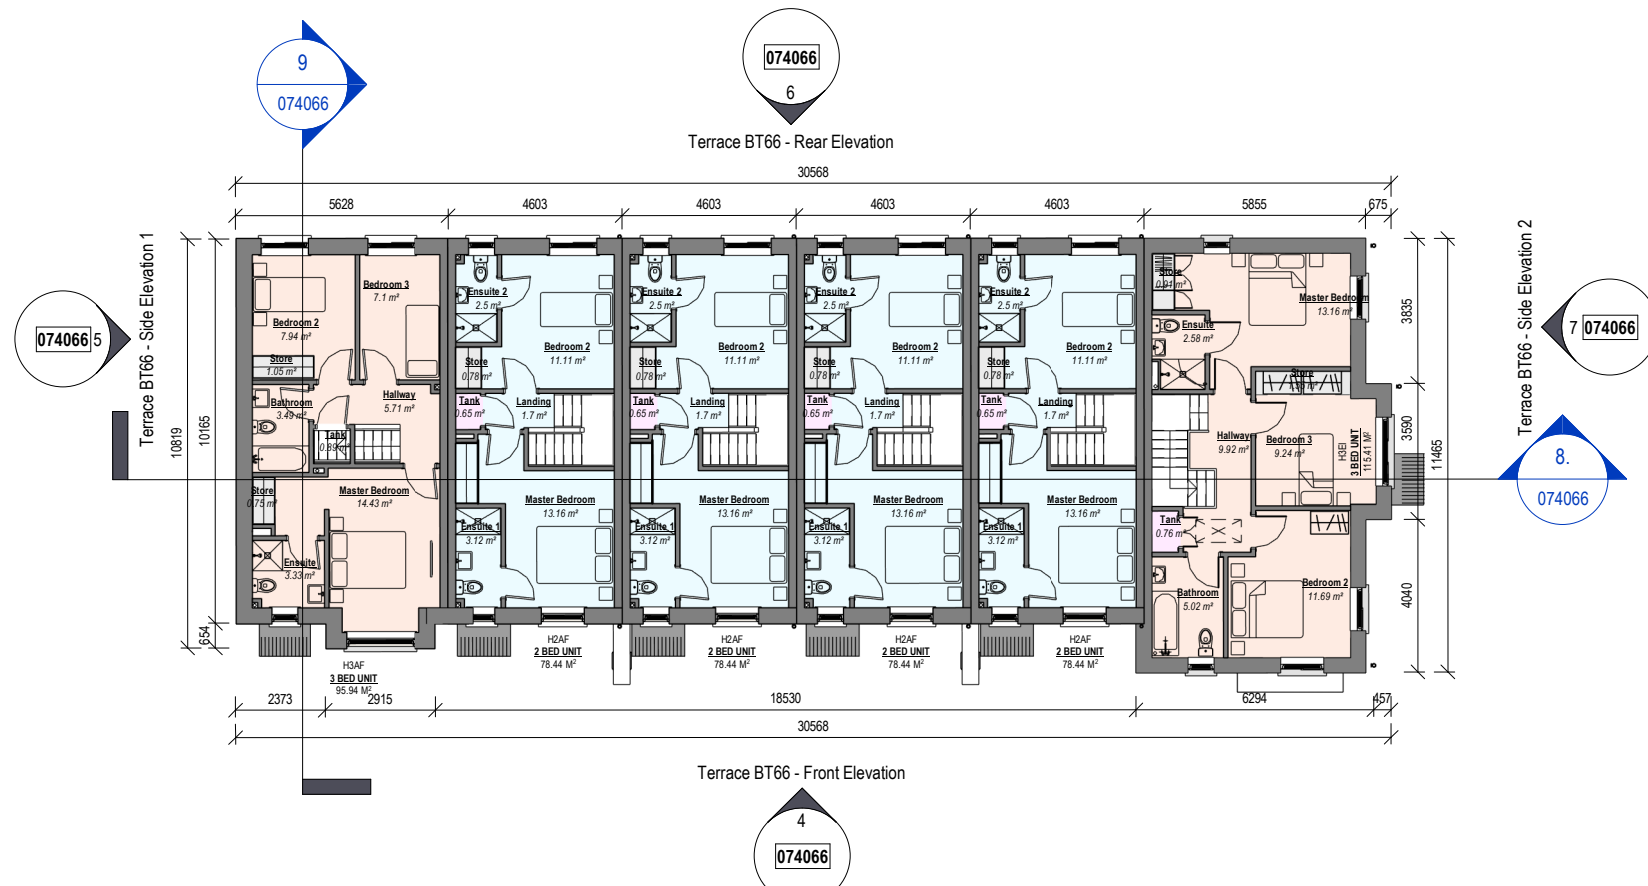

2 Terrace BT66 - First Floor
Scale: 1 : 200

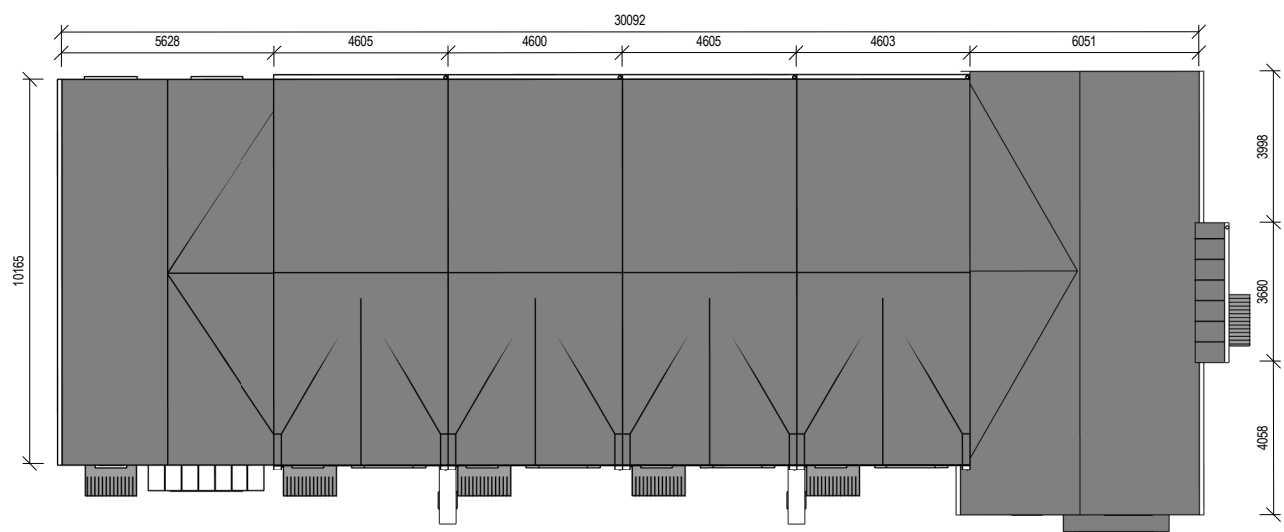


3 Terrace BT66 - Roof Level
Scale: 1 : 200




4 Terrace BT66 - Front Elevation
Scale: 1 : 200



6 Terrace BT66 - Rear Elevation
Scale: 1 : 200

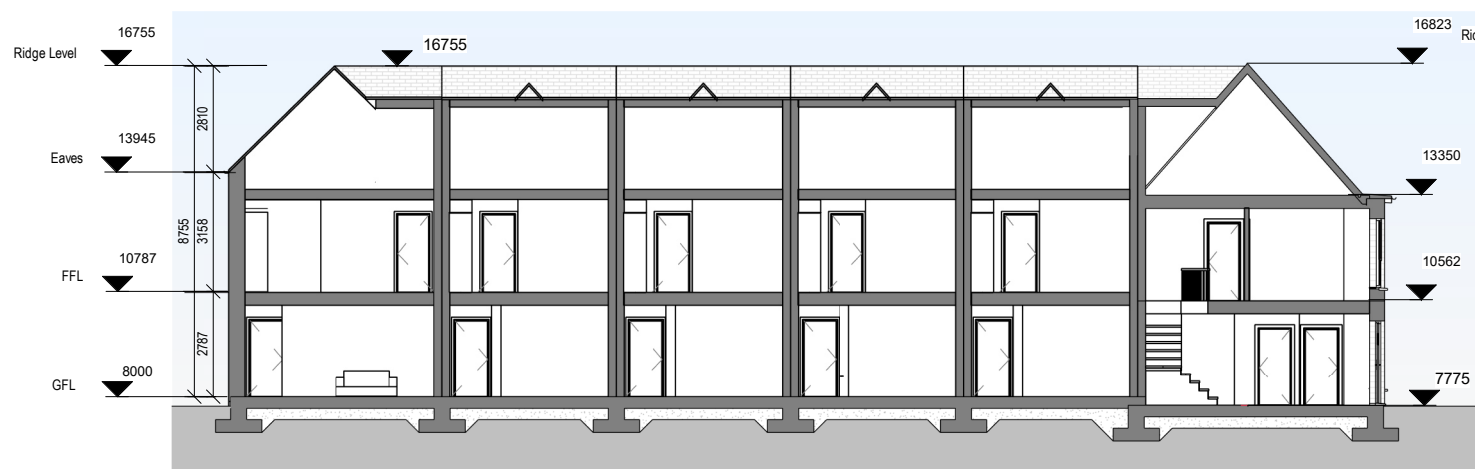


8 Terrace BT66 - Section 1
Scale: 1 : 200

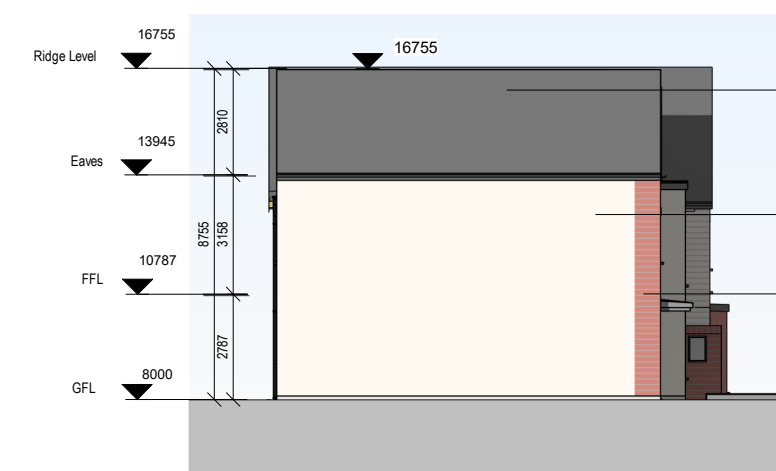

5 Terrace BT66 - Side Elevation 1
Scale: 1 : 200




7 Terrace BT66 - Side Elevation 2
Scale: 1 : 200

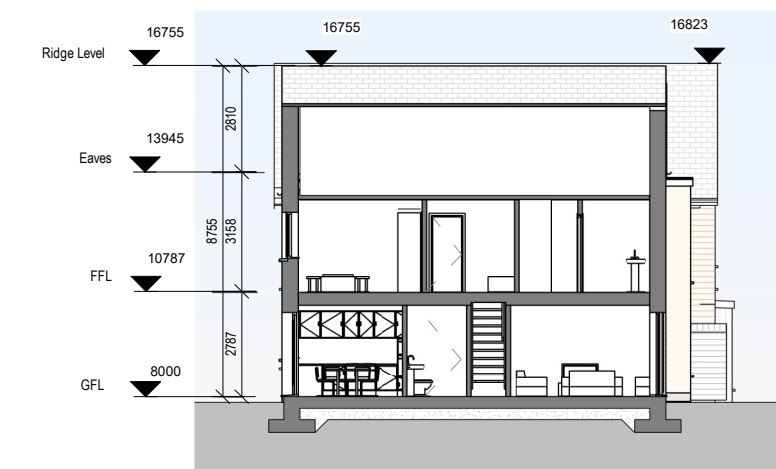

9 Terrace BT66 - Section 2
Scale: 1 : 200




10 Terrace BT66 - Axonometric
Scale:

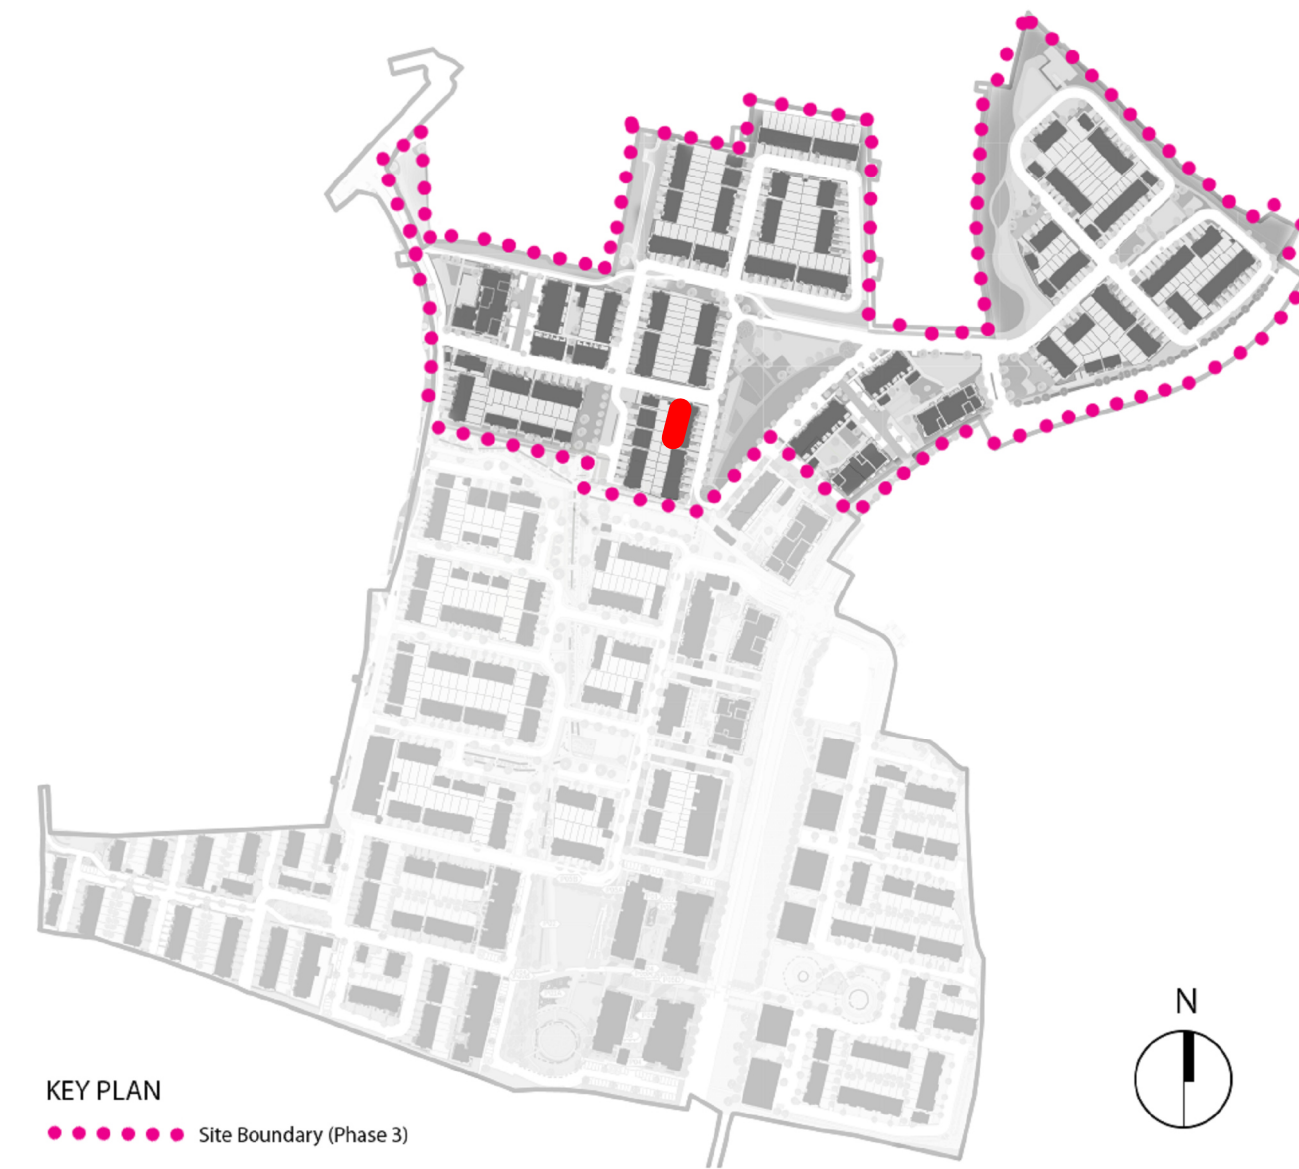

PLANNING - RFI RESPONSE

REV	DATE	DESCRIPTION	BY
P00	09/09/2025	DRAFT PLANNING	KM
P01	30/09/2025	PLANNING	CM
P02	18/05/2026	DRAFT PLANNING - RFI RESPONSE	CM
P03	26/05/2026	PLANNING - RFI RESPONSE	CM

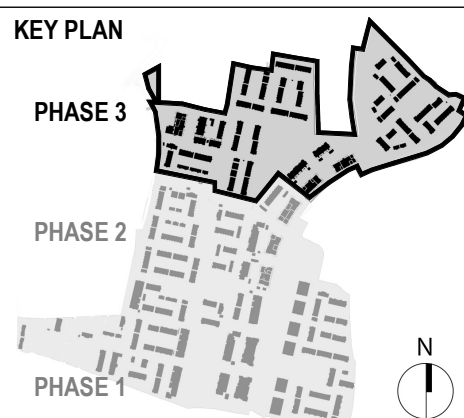


MATERIALS LEGEND

- Selected Roof Tiles
- Sand-cement Render Finish
- Selected Brick (by neighbourhood)
- Selected Recon Stone/Concrete String Detail
- Plaster door/Window surround
- Composite Front Door (colour by neighbourhood)
- Rational Aura Clad Windows (colour by neighbourhood)
- Metal Cladding
- Front driveway to be permeable brick (refer to CSR layout)
- Boundary treatment in accordance with CSR layout
- Side Gate - treated and painted timber gate and fence to side passages of dwellings

FLOOR PLAN LEGEND

- 2 Bed House
- 3 Bed House
- 4 Bed House
- Storage
- Plant

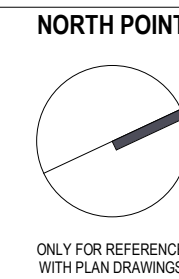

APPROVED BY
Rachel

Client: GLENVEAGH LIVING LIMITED
Project: RESIDENTIAL DEVELOPMENT, BALLYMASTONE, DONABATE
Title: Terrace BT66 - Plans, Sections and Elevations

Sheet No.: 23010-MDO-BT66-XX-DR-A01-074066
Scale as: As indicated @ A1 Current Rev.: P03 Project No.: 23010

