




1 Terrace BT67 - Ground Floor
Scale: 1 : 200



2 Terrace BT67 - First Floor
Scale: 1 : 200

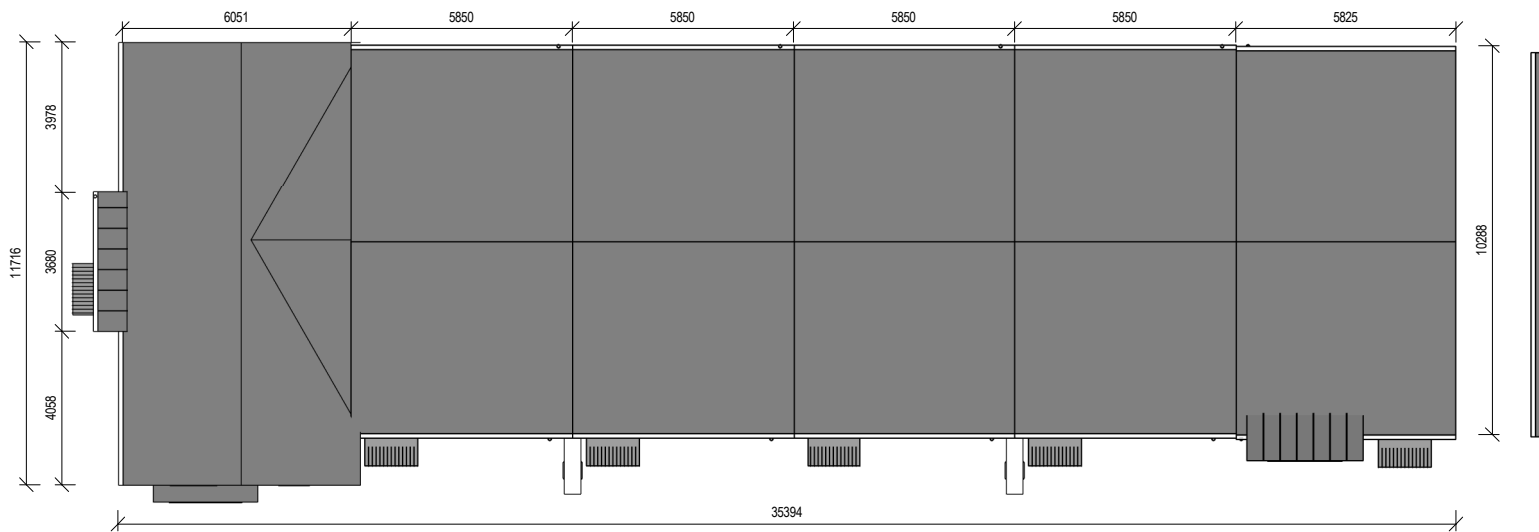


3 Terrace BT67 - Roof Plan
Scale: 1 : 200



4 Terrace BT67 - Front Elevation
Scale: 1 : 200




6 Terrace BT67 - Elevation Rear
Scale: 1 : 200

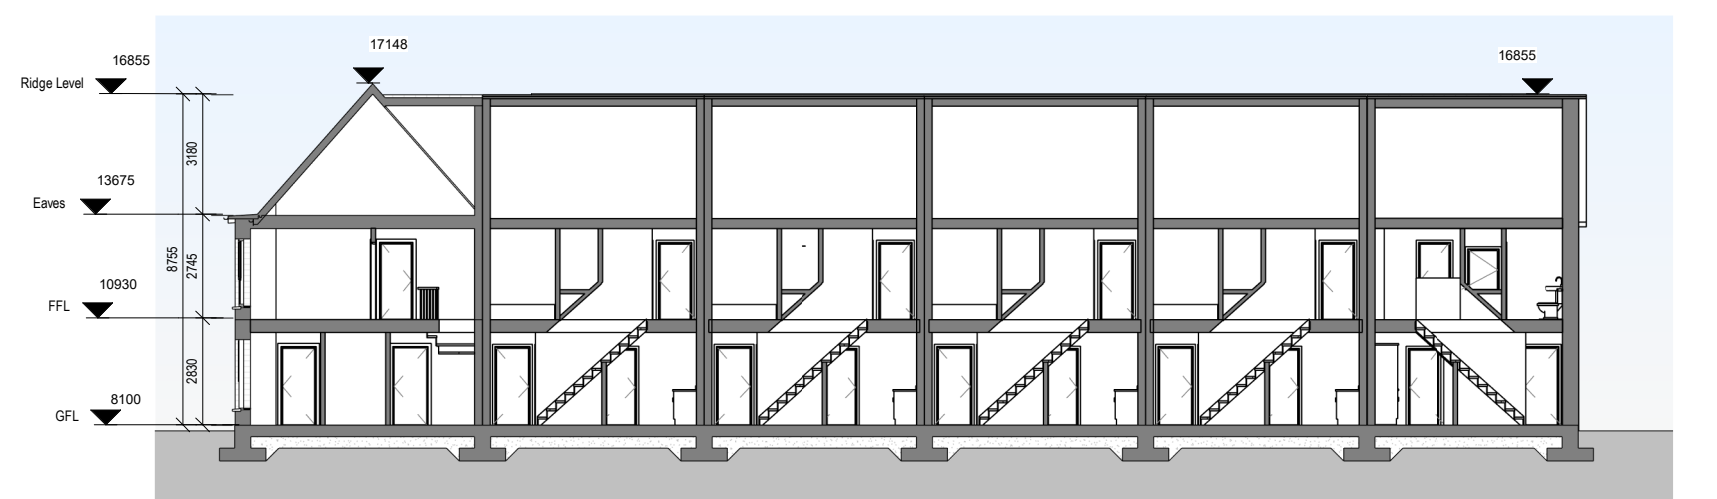

8 Terrace BT67 - Section 1
Scale: 1 : 200




10 Terrace BT67 - Axonometric
Scale:

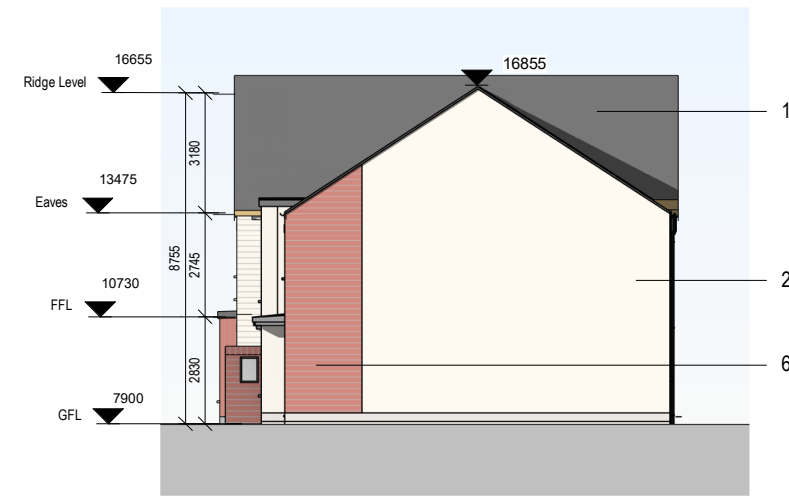


5 Terrace BT67 - Side Elevation 2
Scale: 1 : 200




7 Terrace BT67 - Side Elevation 1
Scale: 1 : 200

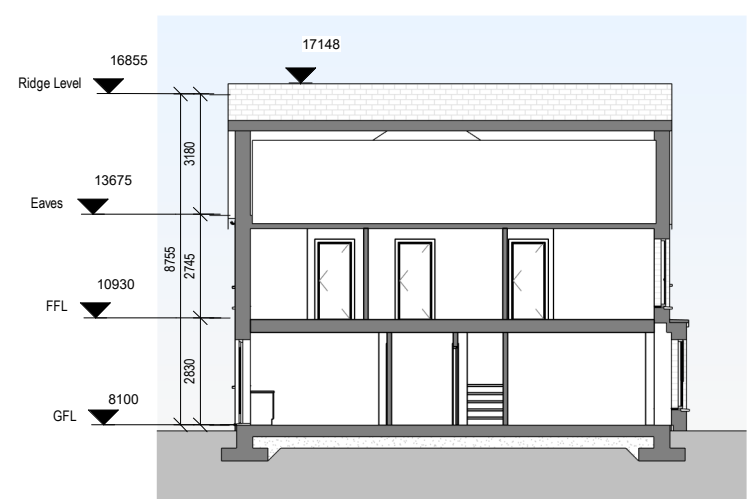


9 Terrace BT67 - Section 2
Scale: 1 : 200

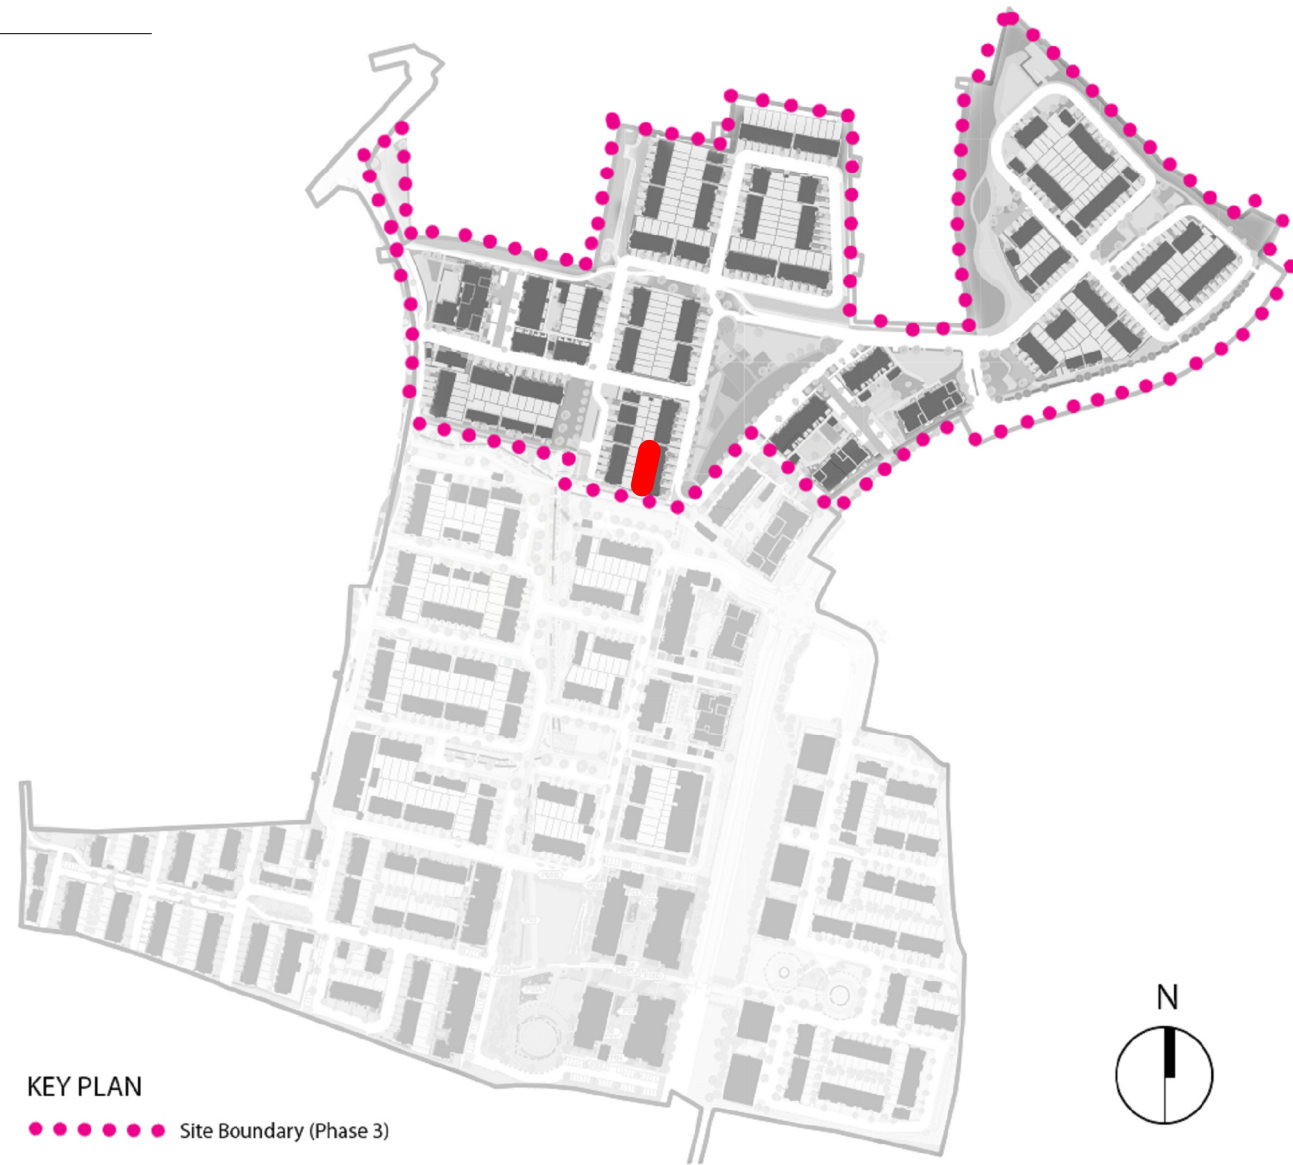

REV	DATE	DESCRIPTION	BY
P00	09/09/2025	DRAFT PLANNING	KM
P01	30/09/2025	PLANNING	CM
P02	18/05/2026	DRAFT PLANNING - RFI RESPONSE	CM
P03	26/05/2026	PLANNING - RFI RESPONSE	CM
DO NOT SCALE [USE FIGURED DIMENSIONS ONLY] NOTIFY THE ARCHITECTS OF ANY DISCREPANCIES ON THE DRAWING PRIOR TO WORK PROCEEDING THIS DRAWING IS COPYRIGHT OF MCCALEEY DAYE O'CONNELL ARCHITECTS			

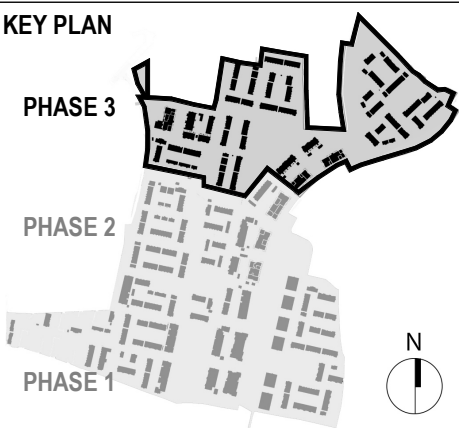

MATERIALS LEGEND	FLOOR PLAN LEGEND
1. Selected Roof Tiles	2 Bed House
2. Sand-cement Render Finish	Storage
3. Selected Brick (by neighbourhood)	3 Bed House
4. Selected Recon Stone/Concrete String Detail	Plant
5. Plaster door/Window surround	4 Bed House
6. Composite Front Door (colour by neighbourhood)	
7. Rational Aura Clad Windows (colour by neighbourhood)	
8. Metal Cladding	
9. Front driveway to be permeable brick (refer to CSR layout)	
10. Boundary treatment in accordance with CSR layout	
11. Side Gate - treated and painted timber gate and fence to side passages of dwellings	
3.Neighbourhood F Red Brick	

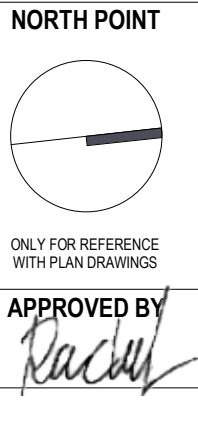

PLANNING - RFI RESPONSE

Client: GLENVEAGH LIVING LIMITED
Project: RESIDENTIAL DEVELOPMENT, BALLYMASTONE, DONABATE
Title: Terrace BT67 - Plans, Sections and Elevations
Sheet No.: 23010-MDO-BT67-XX-DR-A01-074067
Scale as: As indicated @ A1 Current Rev.: P03 Project No.: 23010

11 Merrion Square N, Dublin 2, Ireland
+353 (0)1 400 4171
info@mdo.ie | www.mdo.ie