




1 Terrace BT67 - Ground Floor
Scale: 1 : 200



2 Terrace BT67 - First Floor
Scale: 1 : 200

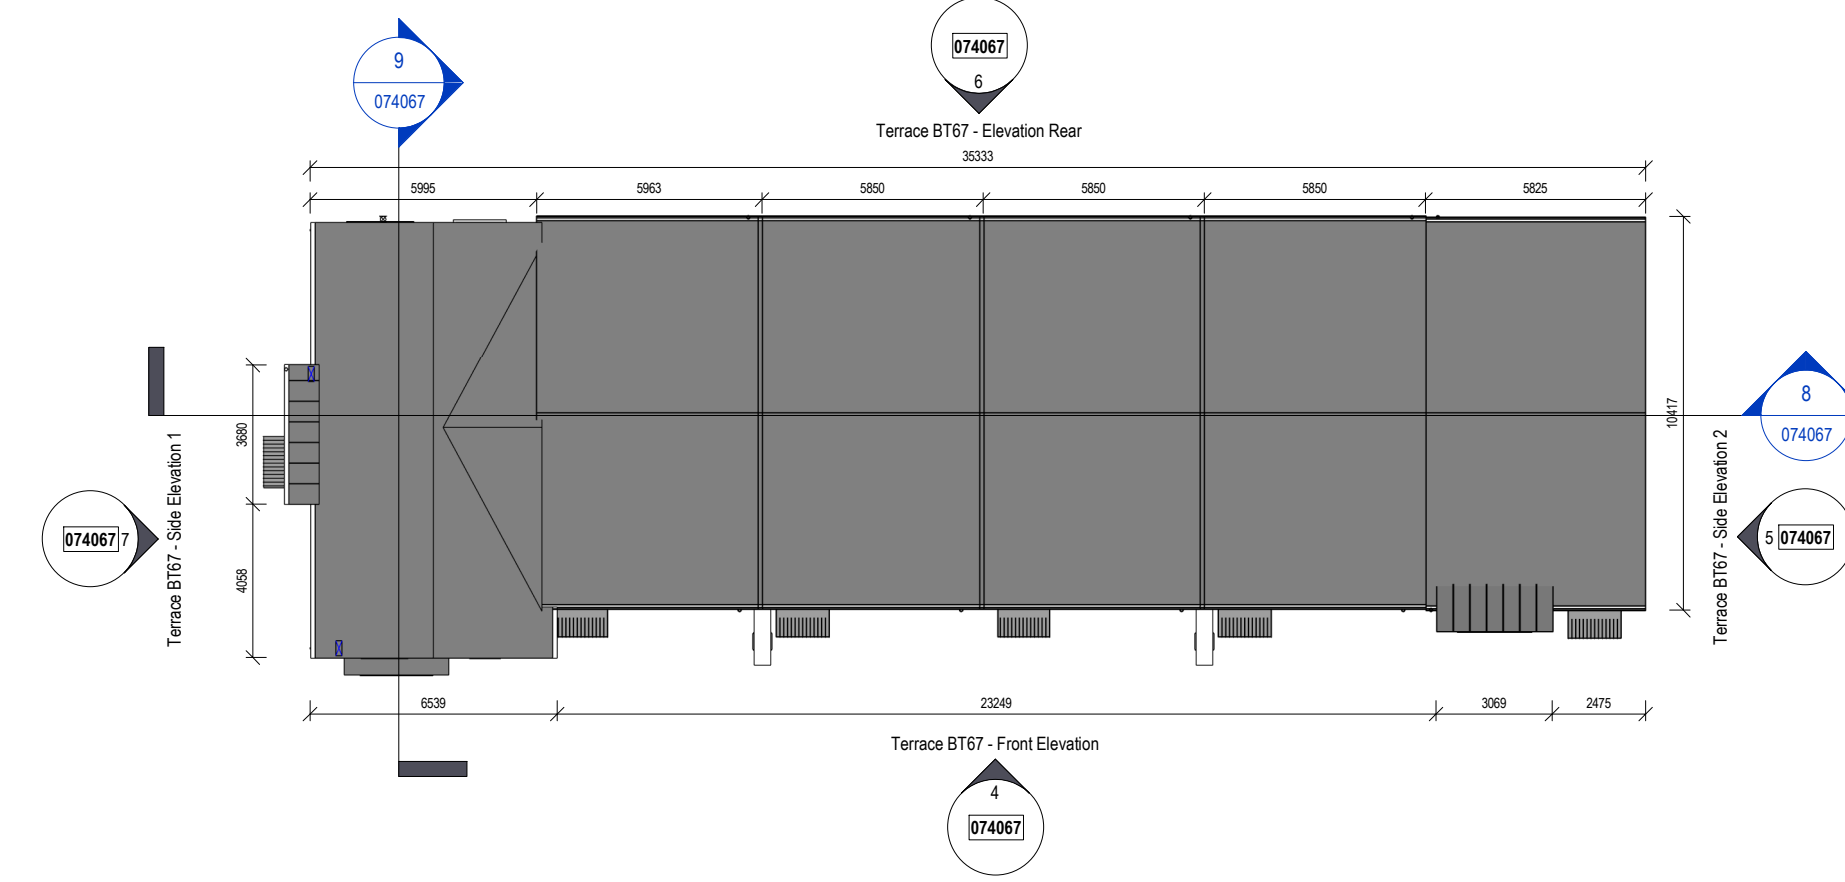


3 Terrace BT67 - Roof Plan
Scale: 1 : 200




4 Terrace BT67 - Front Elevation
Scale: 1 : 200



6 Terrace BT67 - Elevation Rear
Scale: 1 : 200

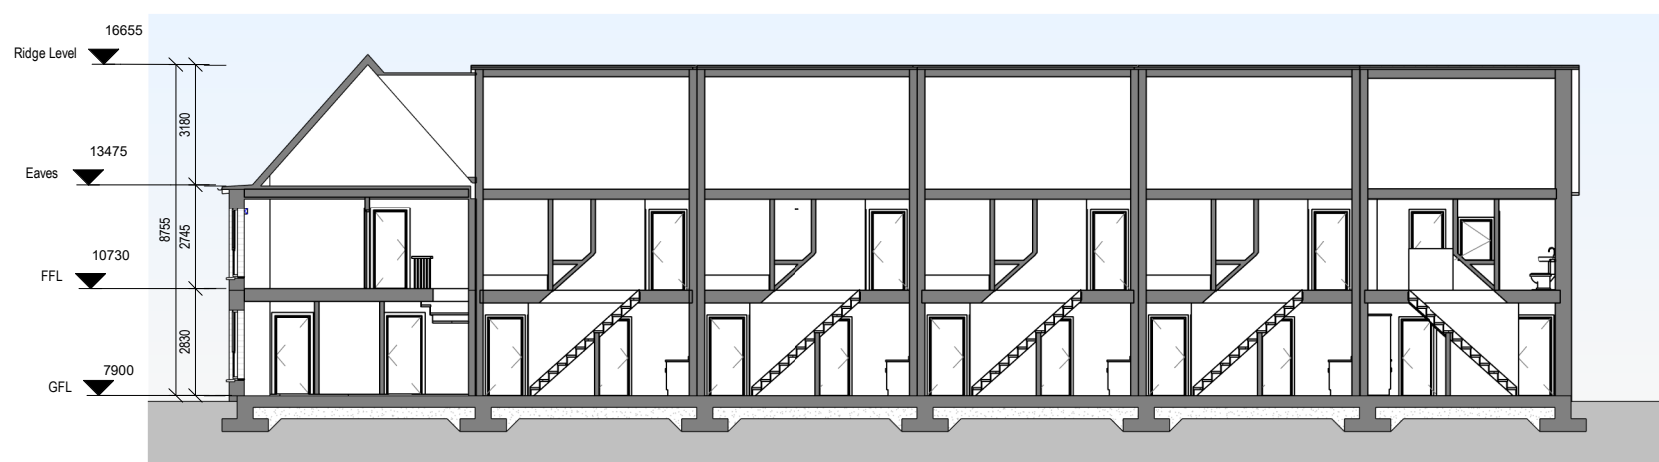


8 Terrace BT67 - Section 1
Scale: 1 : 200

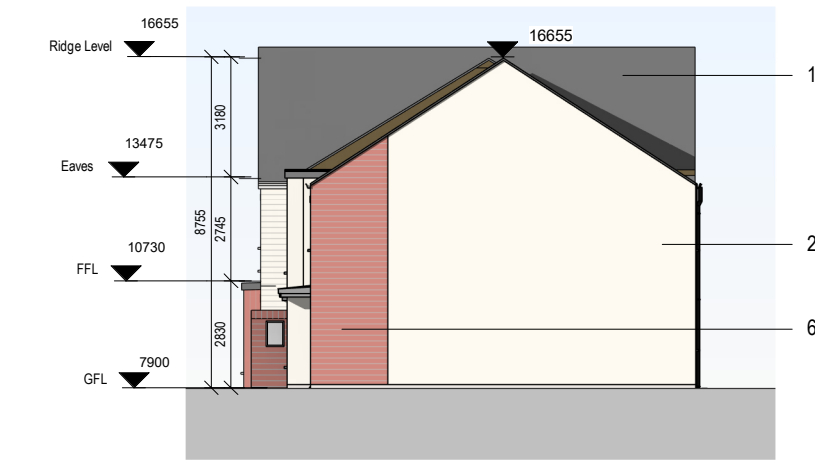

5 Terrace BT67 - Side Elevation 2
Scale: 1 : 200




7 Terrace BT67 - Side Elevation 1
Scale: 1 : 200

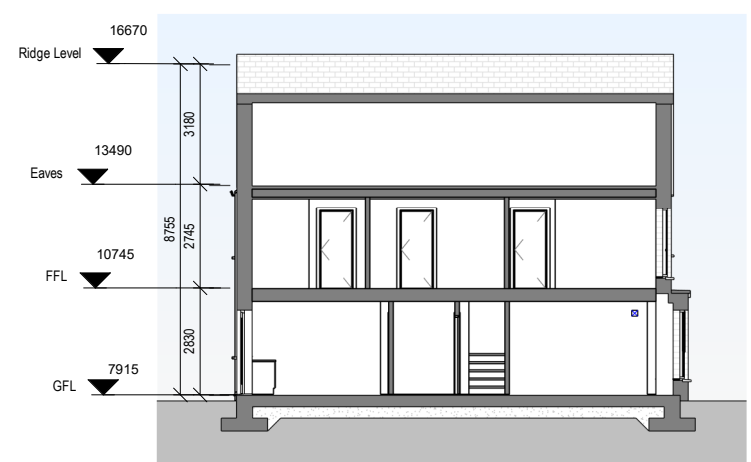


9 Terrace BT67 - Section 2
Scale: 1 : 200




10 Terrace BT67 - Axonometric
Scale:

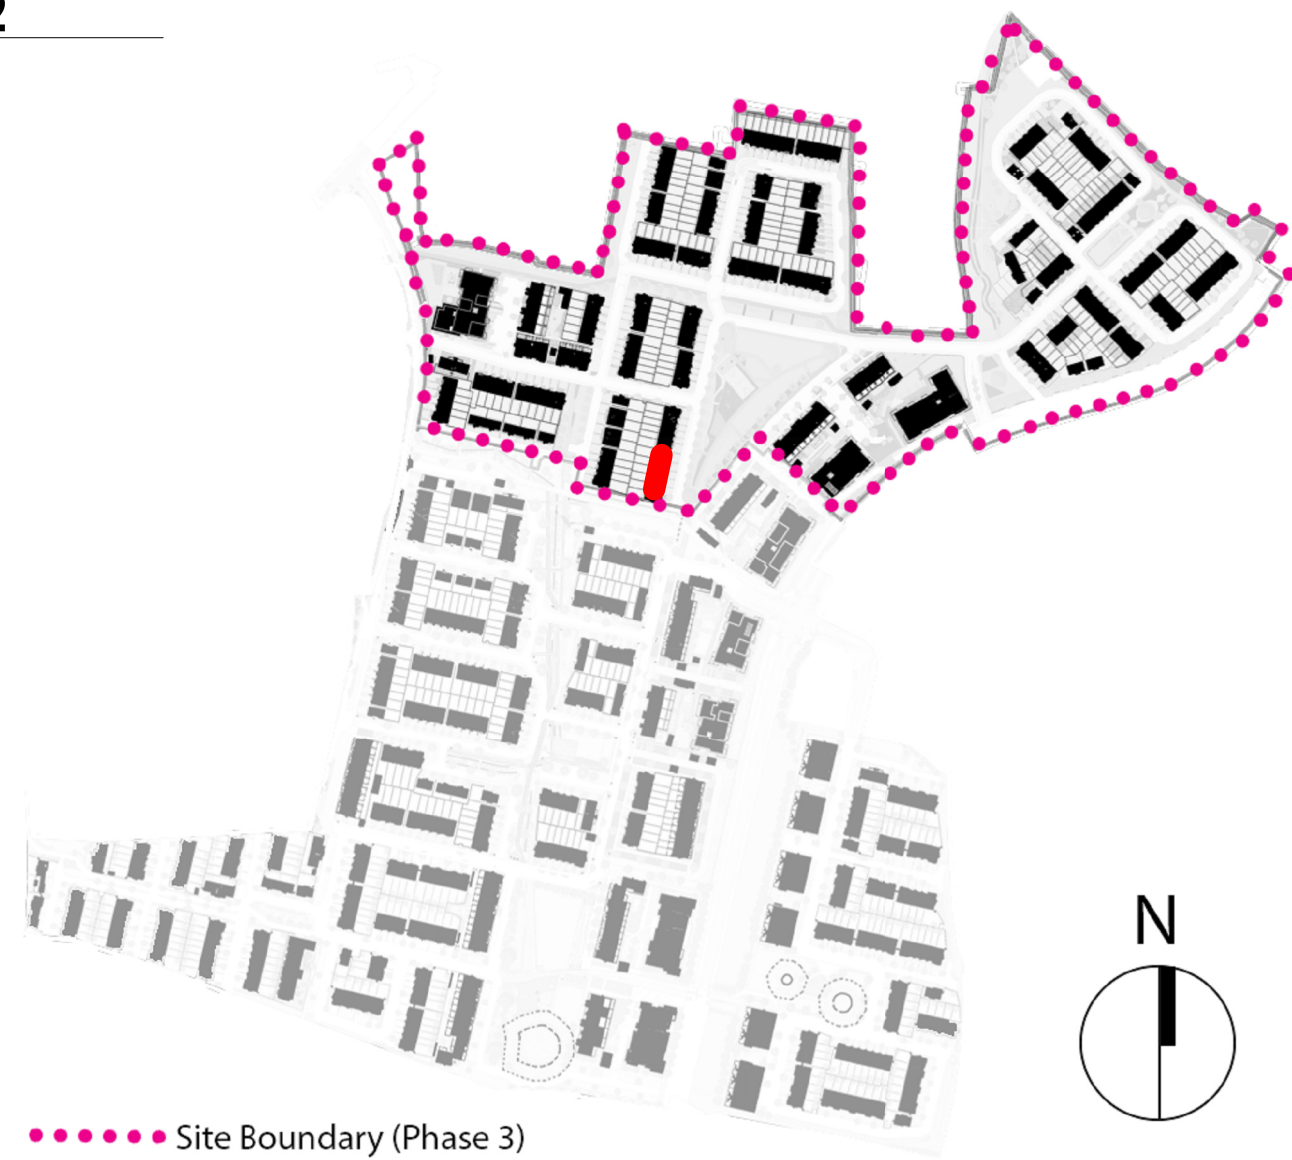

REV	DATE	DESCRIPTION	BY
P00	09/09/2025	DRAFT PLANNING	KM
P01	30/09/2025	PLANNING	CM
DO NOT SCALE [USE FIGURED DIMENSIONS ONLY] NOTIFY THE ARCHITECTS OF ANY DISCREPANCIES ON THE DRAWING PRIOR TO WORK PROCEEDING THIS DRAWING IS COPYRIGHT OF MCCALLEY DAYE O'CONNELL ARCHITECTS			

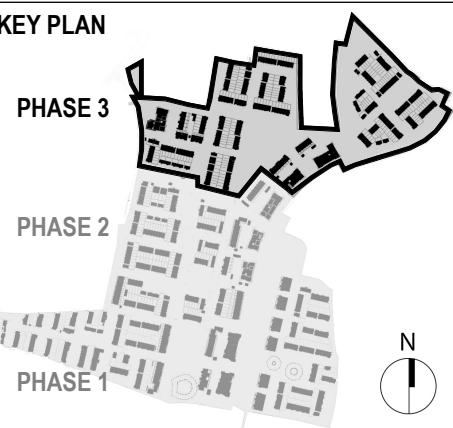


MATERIALS LEGEND	
1. Selected Roof Tiles	7. Rational Aura Clad Windows (colour by neighbourhood)
2. Sand-cement Render Finish	8. Metal Cladding
3. Selected Brick (by neighbourhood)	9. Front driveway to be permeable brick (refer to CSR layout)
4. Selected Recon Stone/Concrete String Detail	10. Boundary treatment in accordance with CSR layout
5. Plaster door/Window surround	11. Side Gate - treated and painted timber gate and fence to side passages of dwellings
6. Composite Front Door (colour by neighbourhood)	

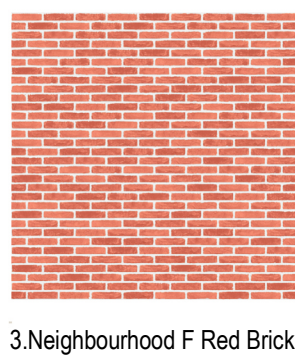

3.Neighbourhood F Red Brick

FLOOR PLAN LEGEND

2 Bed House	Storage
3 Bed House	Plant
4 Bed House	

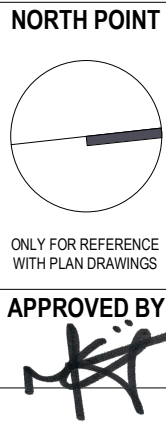

Client:	GLENVEAGH LIVING LIMITED
Project:	RESIDENTIAL DEVELOPMENT, BALLYMASTONE, DONABATE
Title:	Terrace BT67 - Plans, Sections and Elevations
Sheet No.:	23010-MDO-BT67-XX-DR-A01-074067
Scale as:	As indicated @ A1 Current Rev.: P01 Project No.: 23010

