




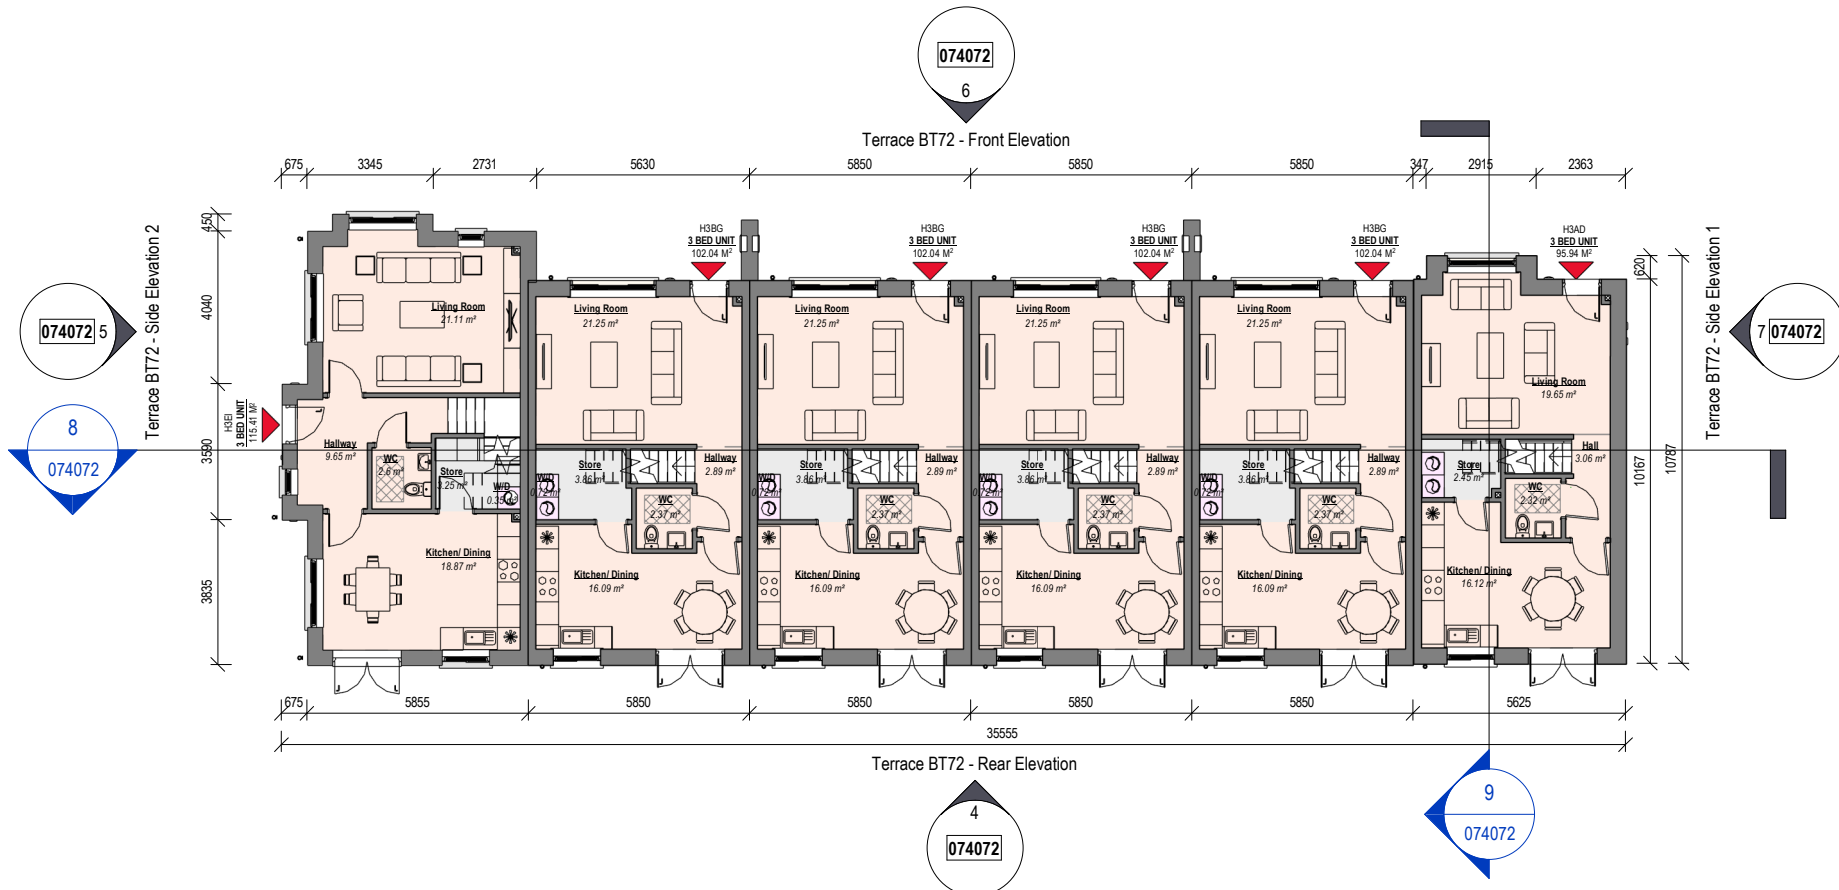

1 Terrace BT72 - Ground Floor
Scale: 1 : 200

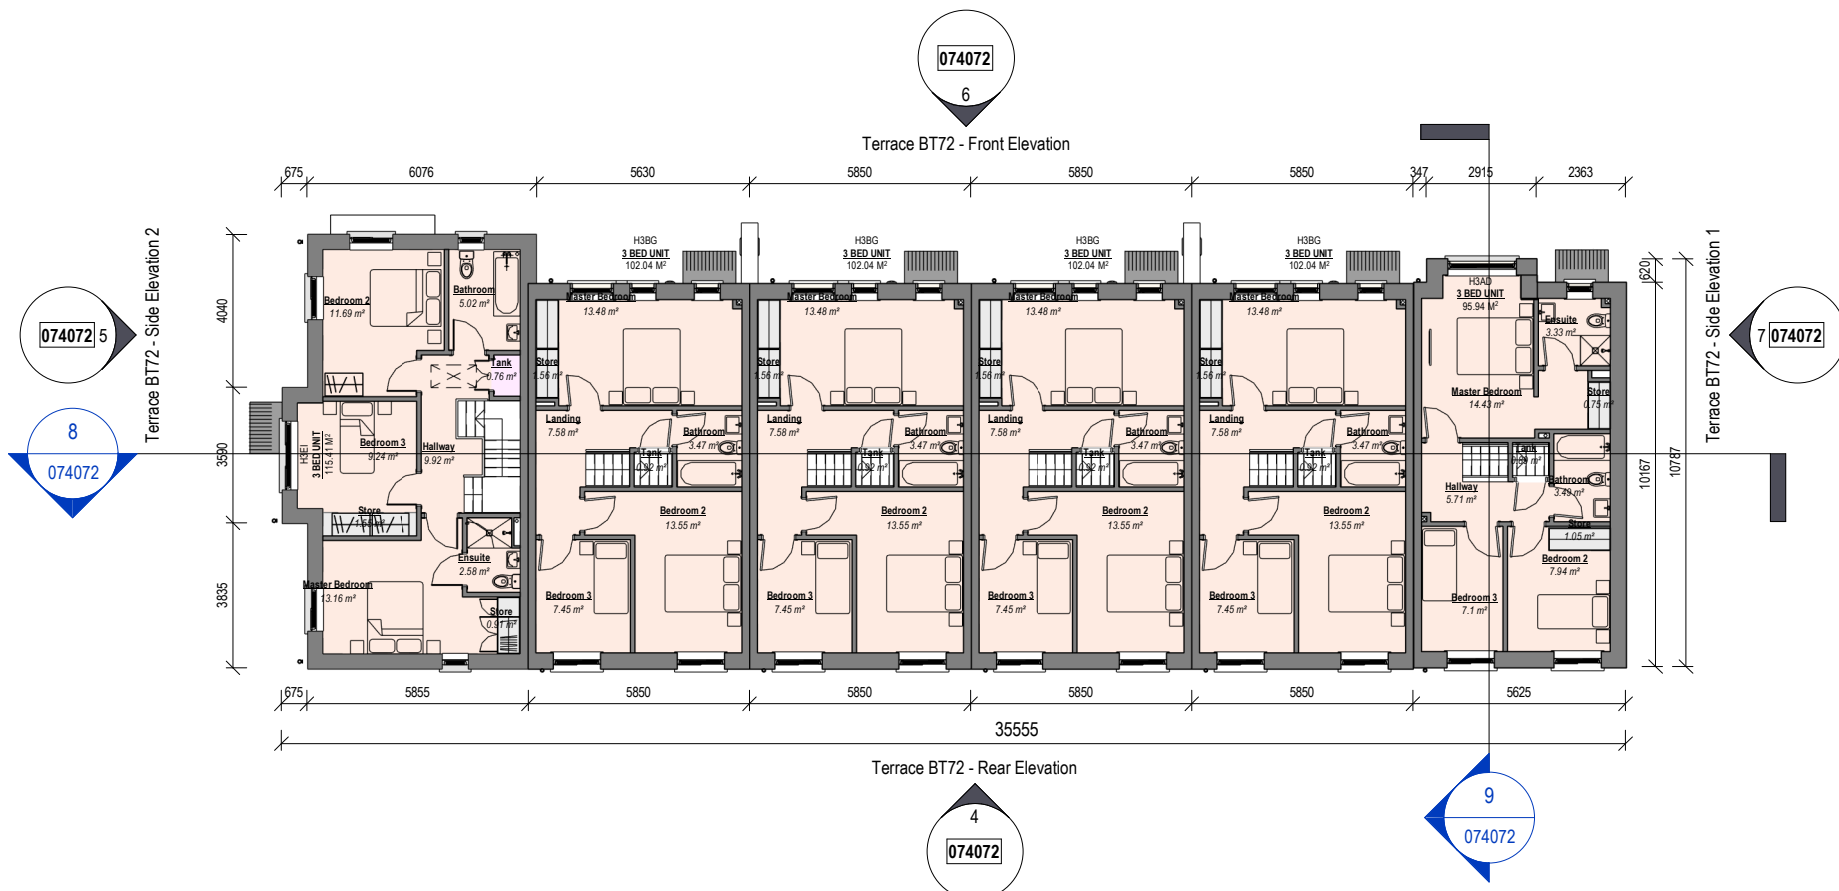

2 Terrace BT72 - First Floor
Scale: 1 : 200

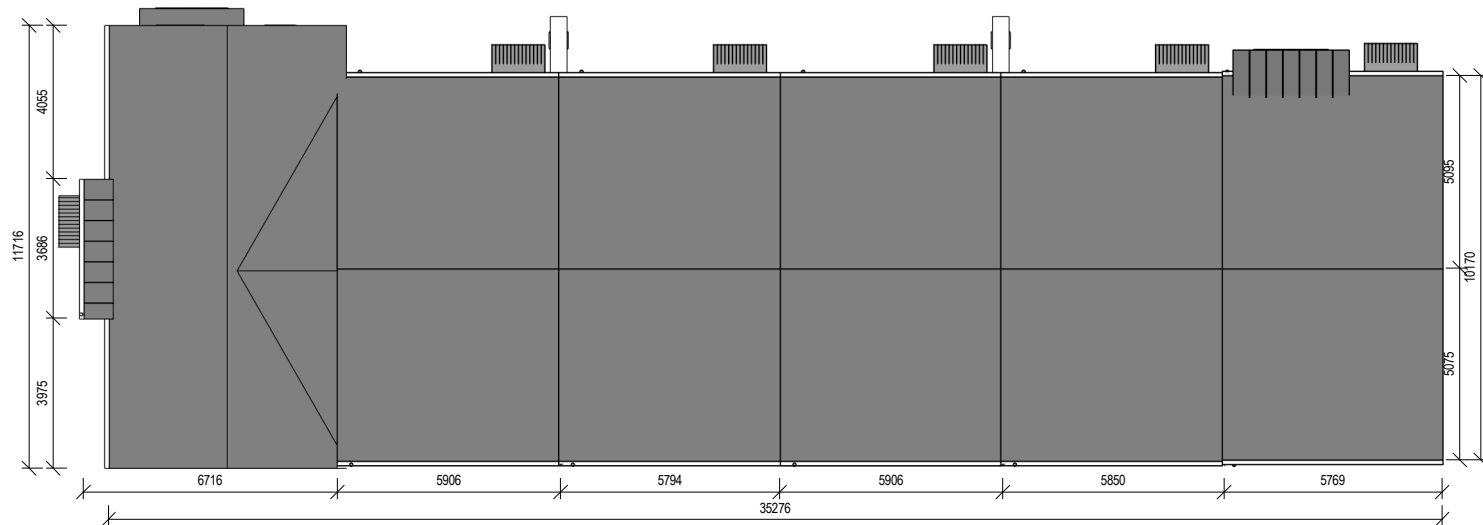


3 Terrace BT72 - Roof Plan
Scale: 1 : 200



4 Terrace BT72 - Rear Elevation
Scale: 1 : 200




6 Terrace BT72 - Front Elevation
Scale: 1 : 200

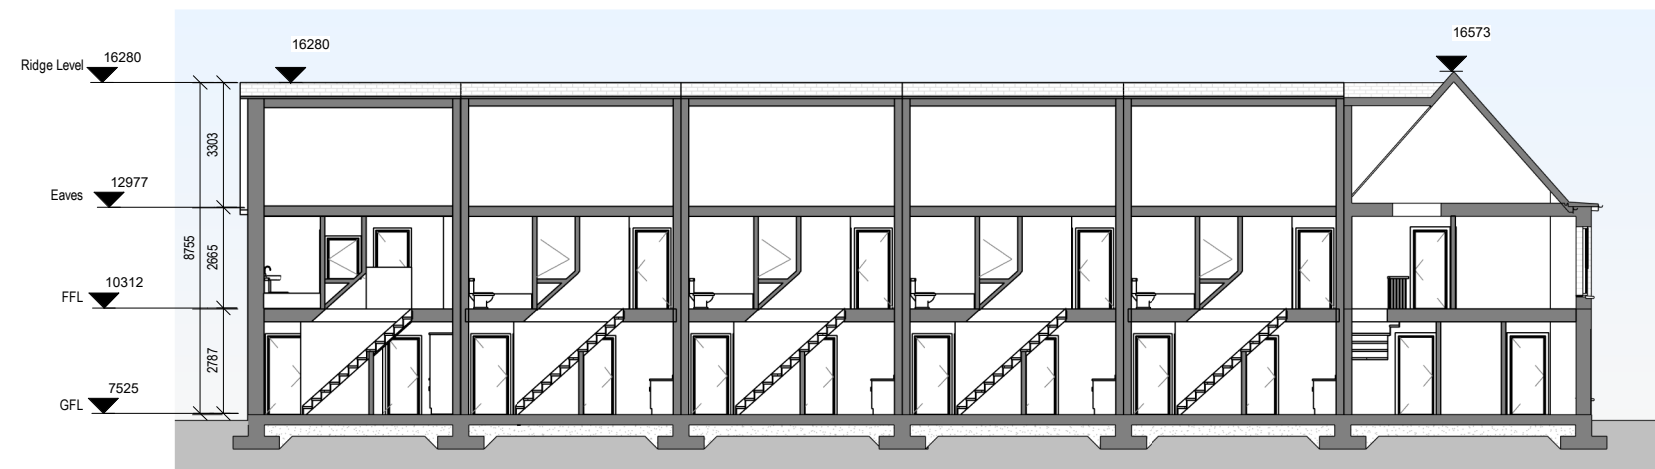


8 Terrace BT72 - Section 1
Scale: 1 : 200



5 Terrace BT72 - Side Elevation 2
Scale: 1 : 200

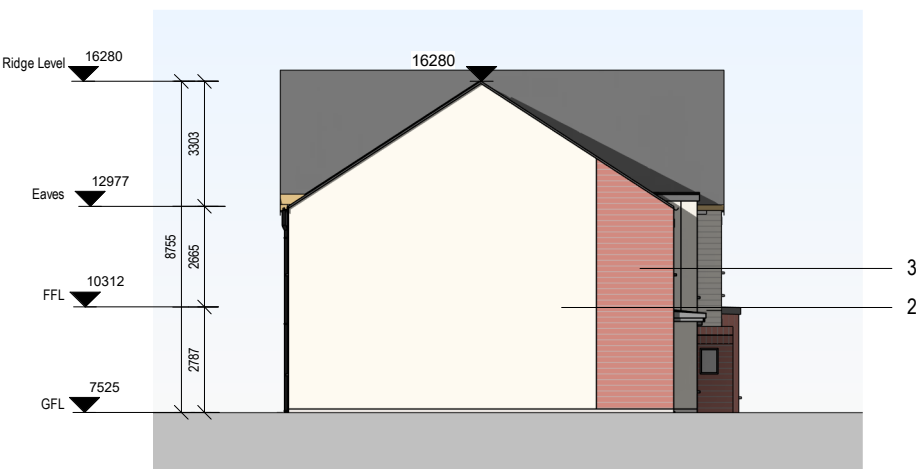


7 Terrace BT72 - Side Elevation 1
Scale: 1 : 200

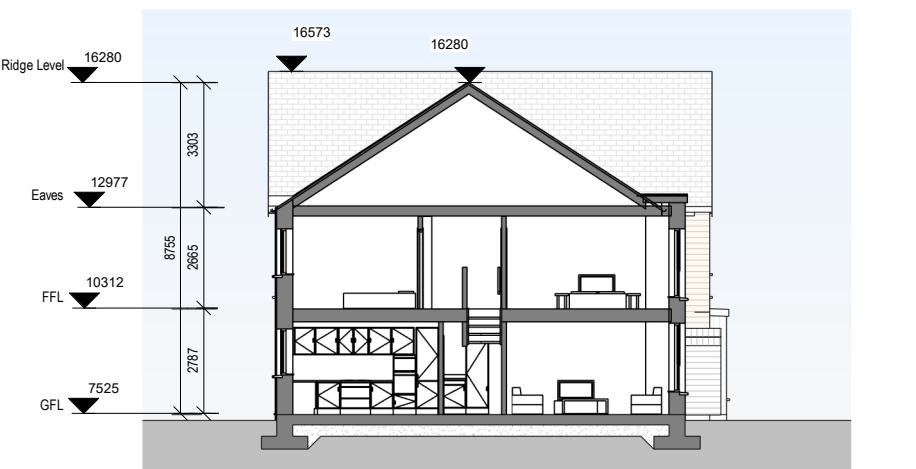

9 Terrace BT72 - Section 2
Scale: 1 : 200




11 Terrace BT72 - Axonometric
Scale:

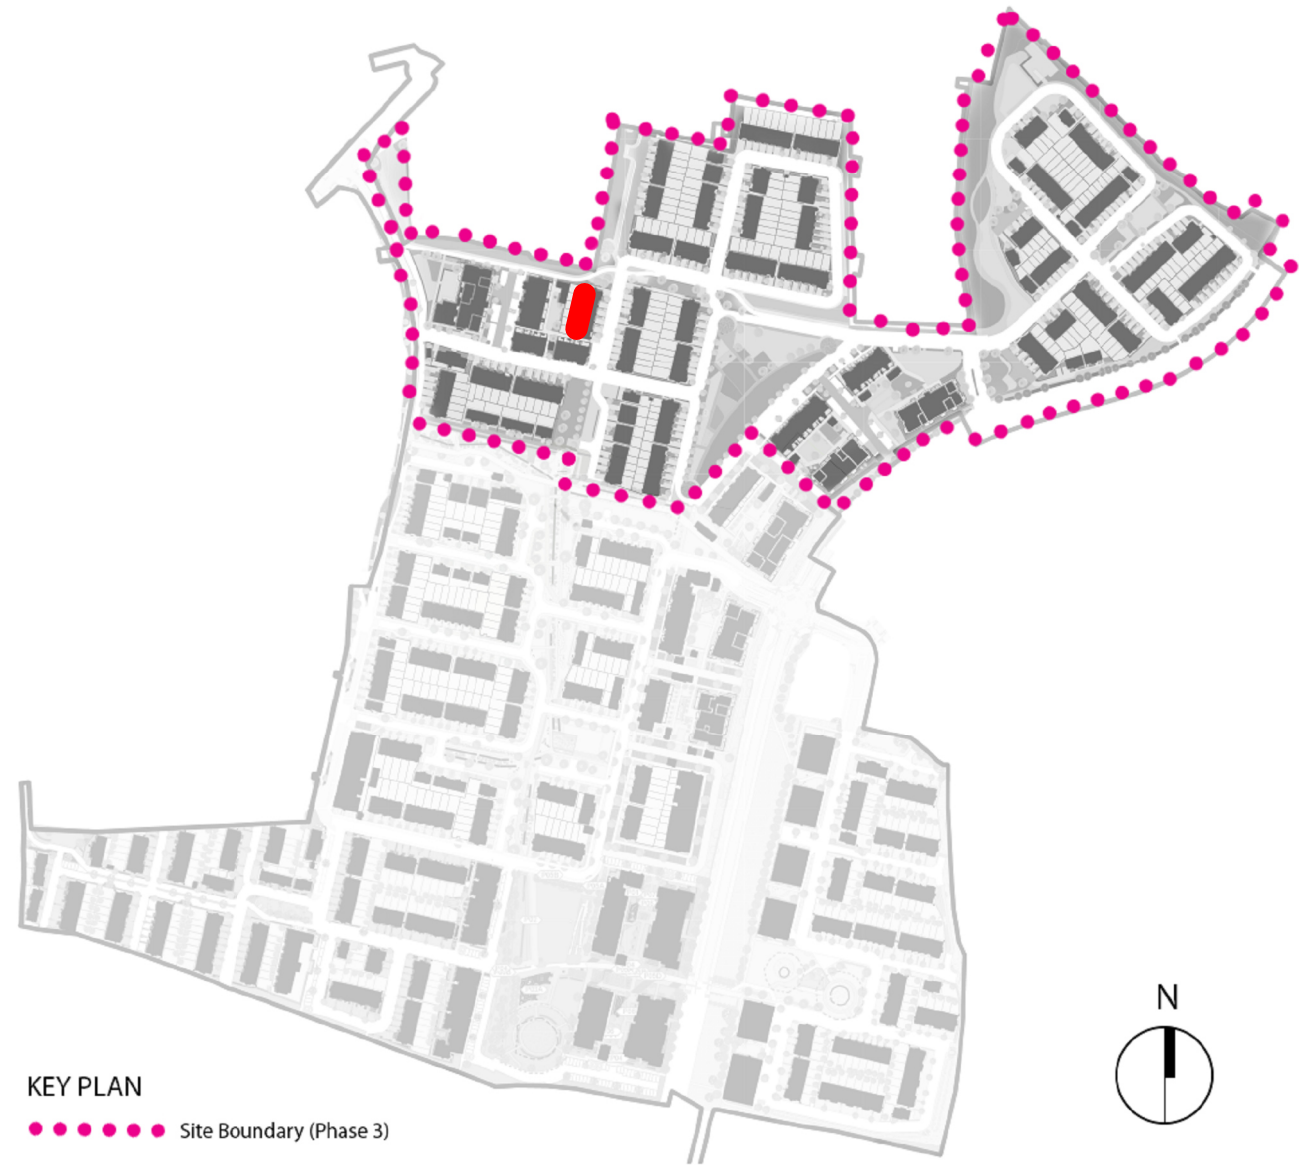

KEY PLAN
..... Site Boundary (Phase 3)

PLANNING - RFI RESPONSE

REV	DATE	DESCRIPTION	BY
P00	09/09/2025	DRAFT PLANNING	KM
P01	30/09/2025	PLANNING	CM
P02	18/05/2026	DRAFT PLANNING - RFI RESPONSE	CM
P03	26/05/2026	PLANNING - RFI RESPONSE	CM

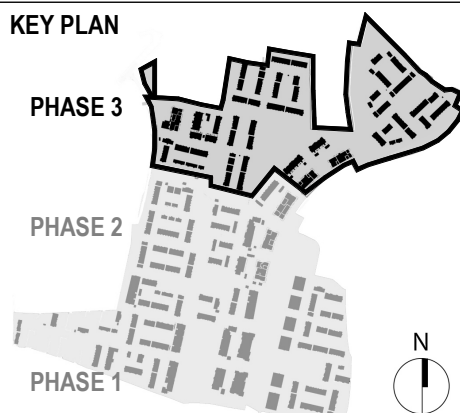

MATERIALS LEGEND


- Selected Roof Tiles
- Sand-cement Render Finish
- Selected Brick (by neighbourhood)
- Selected Recon Stone/Concrete String Detail
- Plaster door/Window surround
- Composite Front Door (colour by neighbourhood)

- Rational Aura Clad Windows (colour by neighbourhood)
- Metal Cladding
- Front driveway to be permeable brick (refer to CSR layout)
- Boundary treatment in accordance with CSR layout
- Side Gate - treated and painted timber gate and fence to side passages of dwellings

3.Neighbourhood F Red Brick

FLOOR PLAN LEGEND

- 2 Bed House
- 3 Bed House
- 4 Bed House
- Storage
- Plant

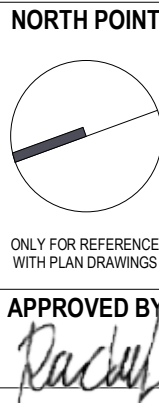

Client: GLENVEAGH LIVING LIMITED
Project: RESIDENTIAL DEVELOPMENT, BALLYMASTONE, DONABATE
Title: Terrace BT72 - Plans, Sections and Elevations
Sheet No.: 23010-MDO-BT72-XX-DR-A01-074072
Scale as: As indicated @ A1 Current Rev.: P03 Project No.: 23010

