




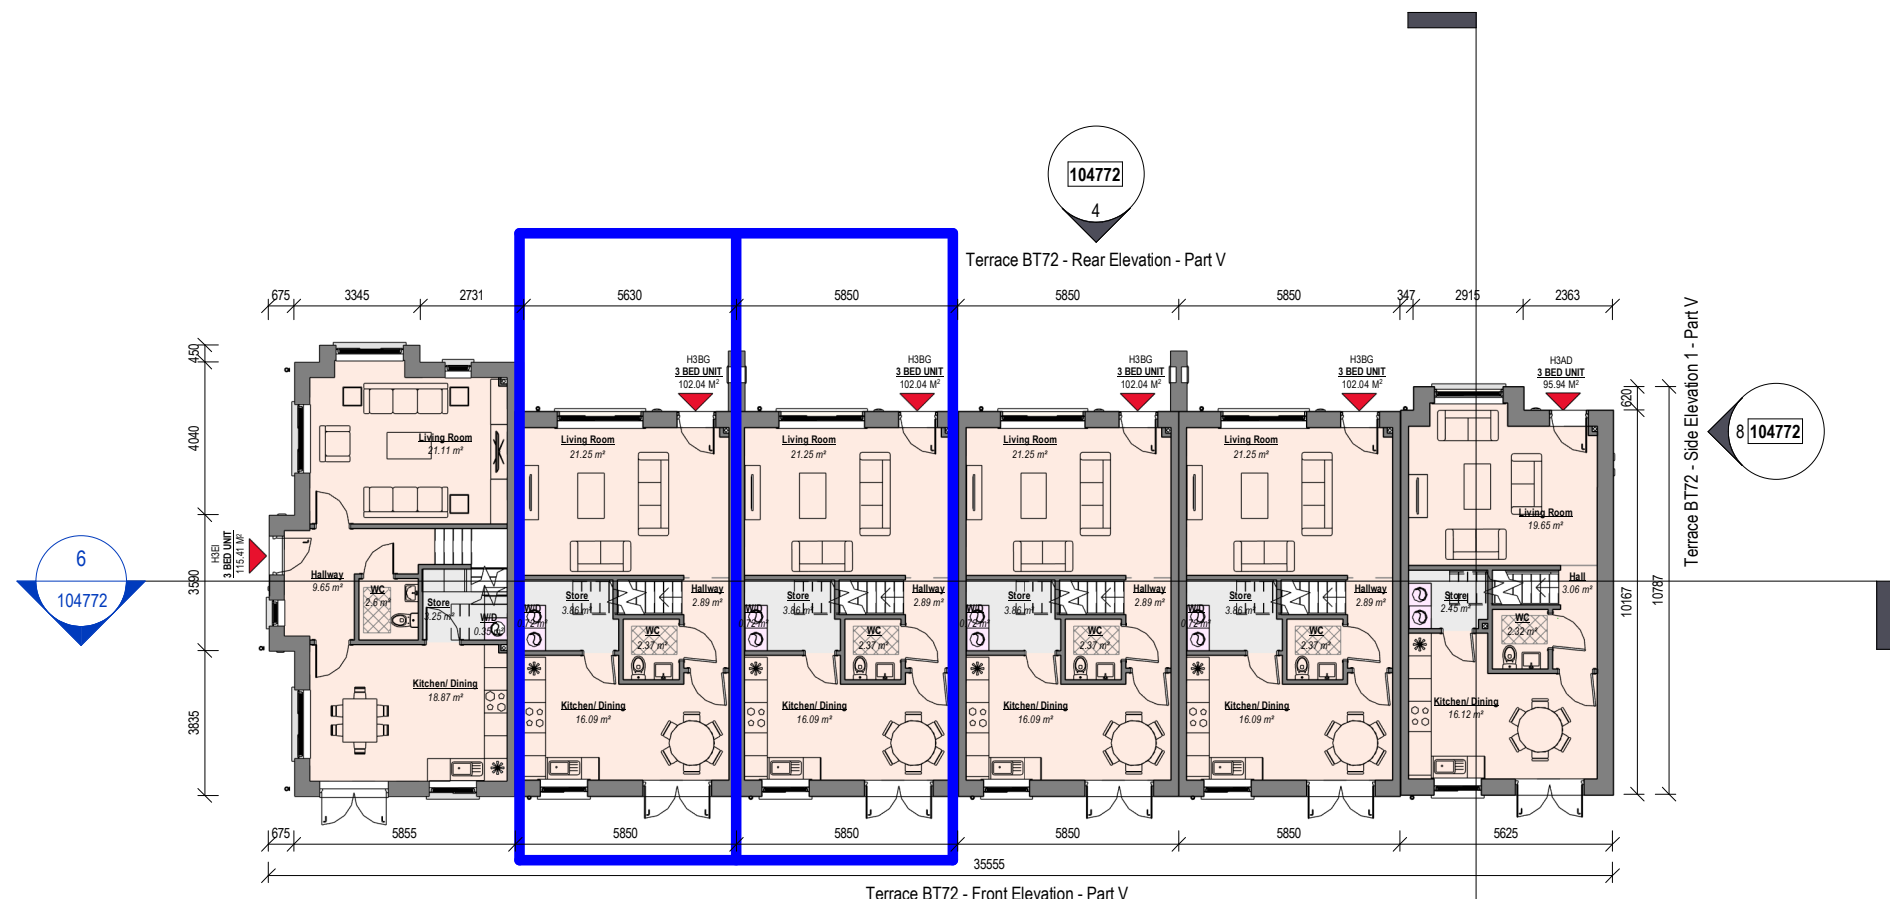

3 Terrace BT72 - Ground Floor - Part V
Scale: 1 : 200

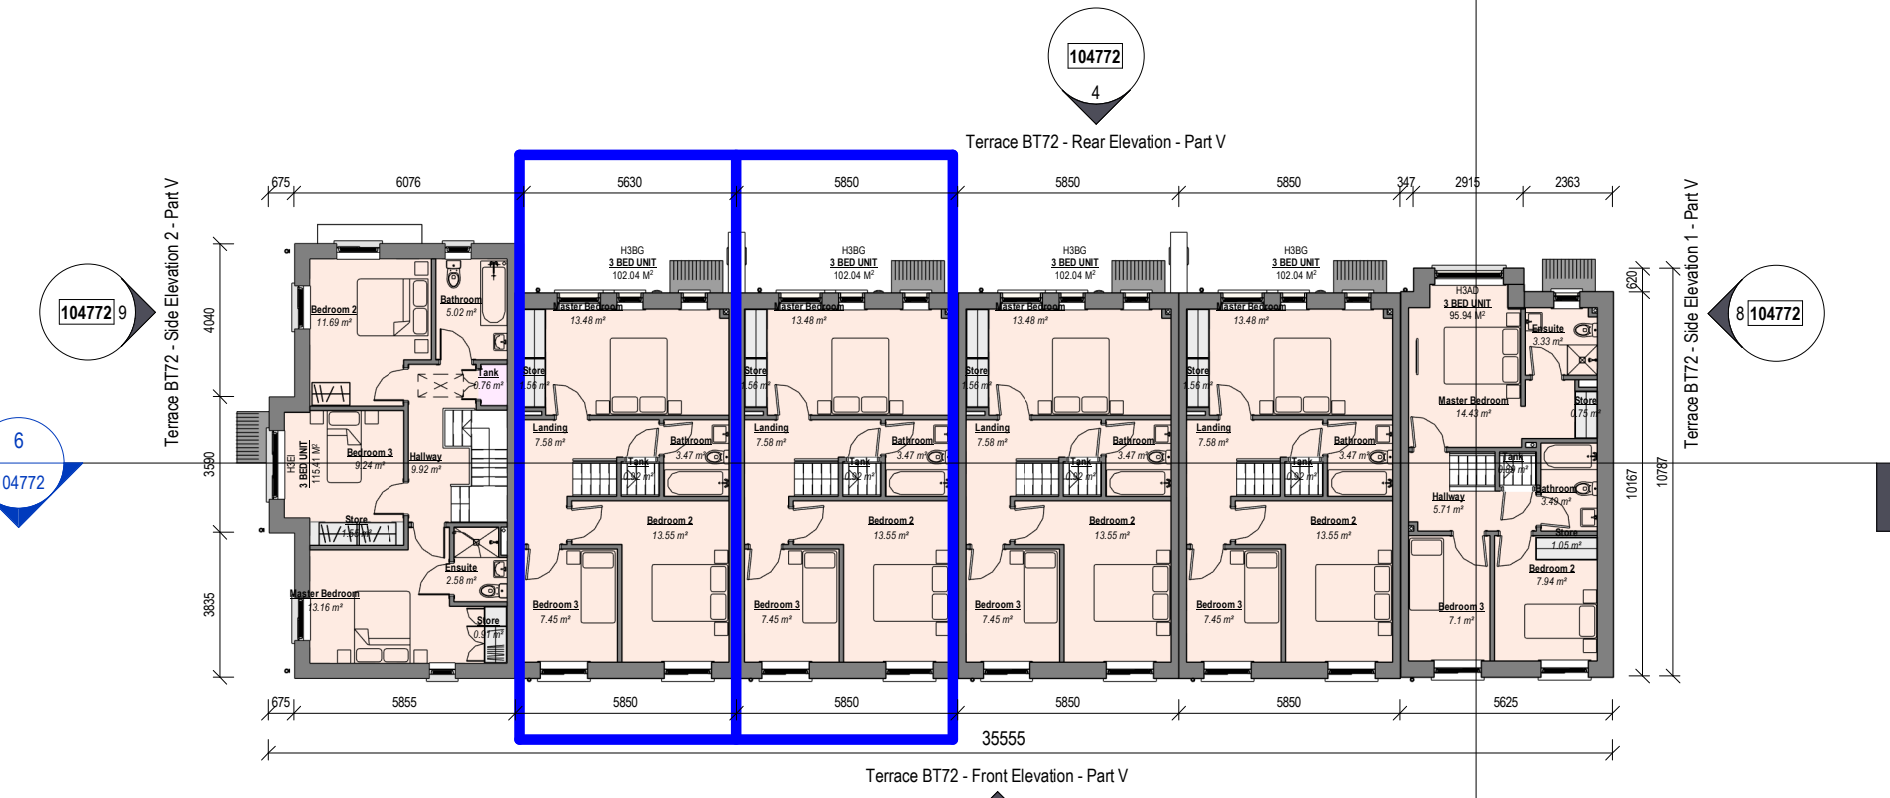

1 Terrace BT72 - First Floor - Part V
Scale: 1 : 200

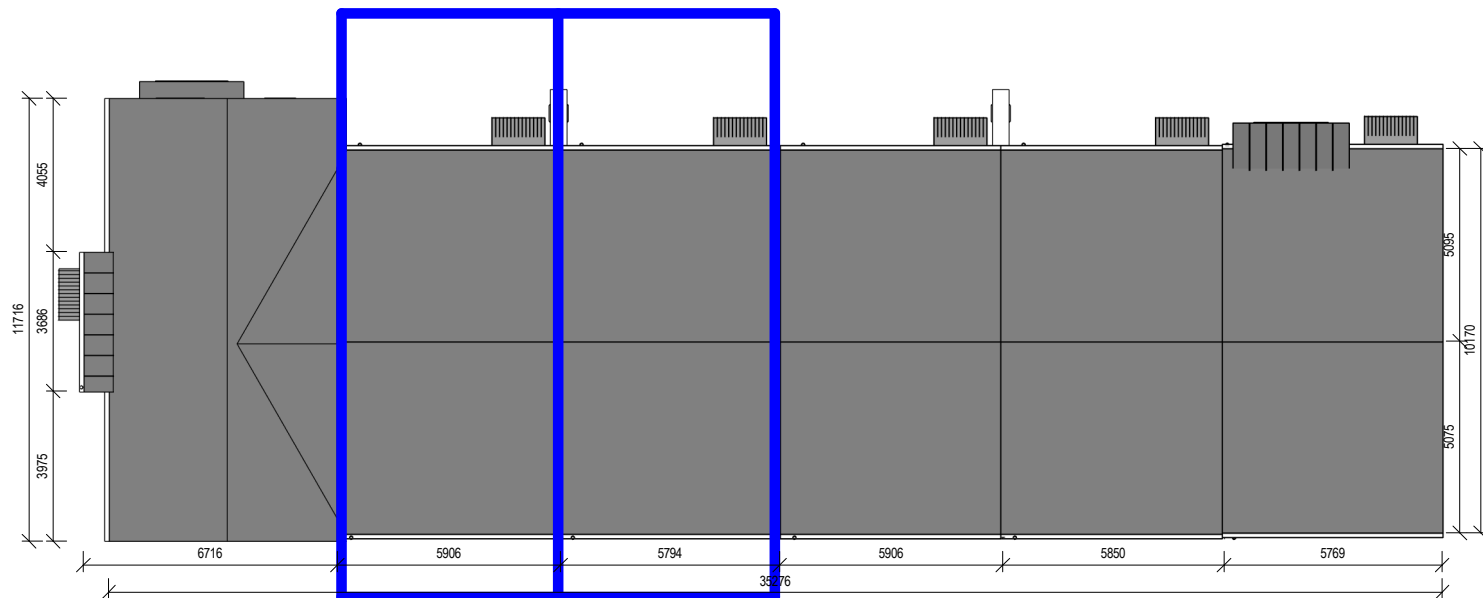


5 Terrace BT72 - Roof Plan - Part V
Scale: 1 : 200




2 Terrace BT72 - Front Elevation - Part V
Scale: 1 : 200



4 Terrace BT72 - Rear Elevation - Part V
Scale: 1 : 200

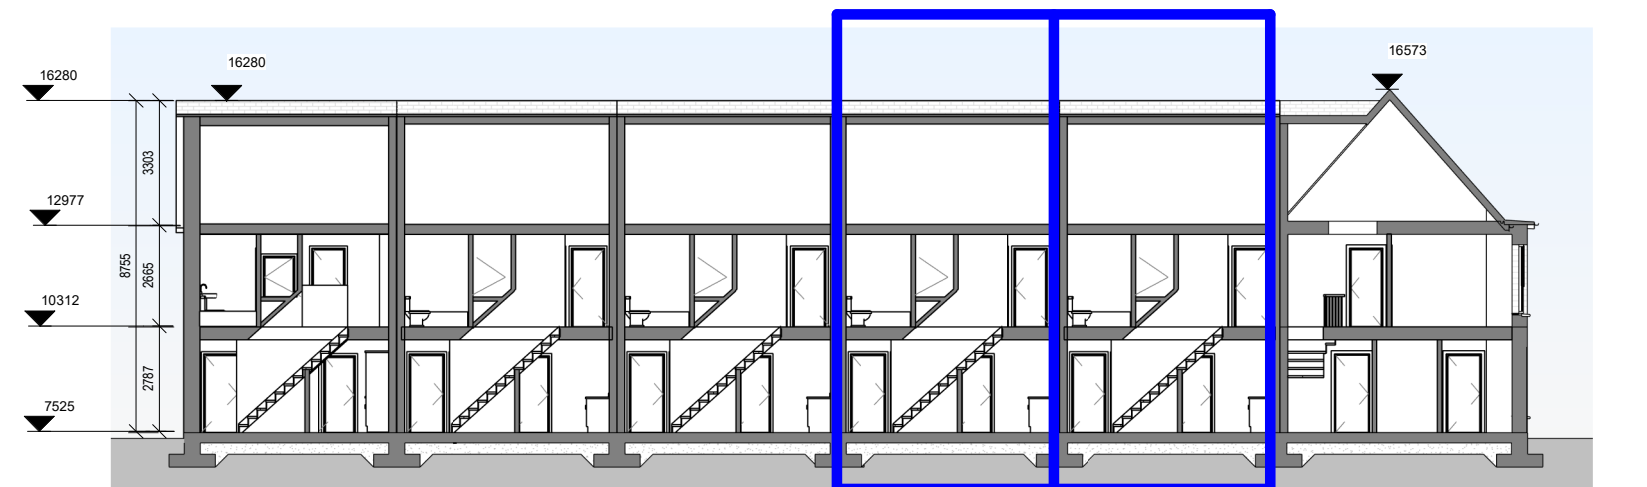


6 Terrace BT72 - Section 1 - Part V
Scale: 1 : 200

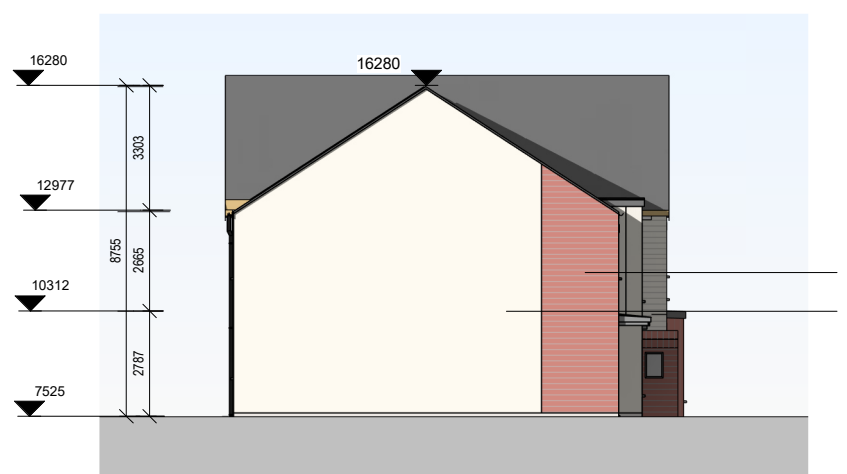


8 Terrace BT72 - Side Elevation 1 - Part V
Scale: 1 : 200



9 Terrace BT72 - Side Elevation 2 - Part V
Scale: 1 : 200

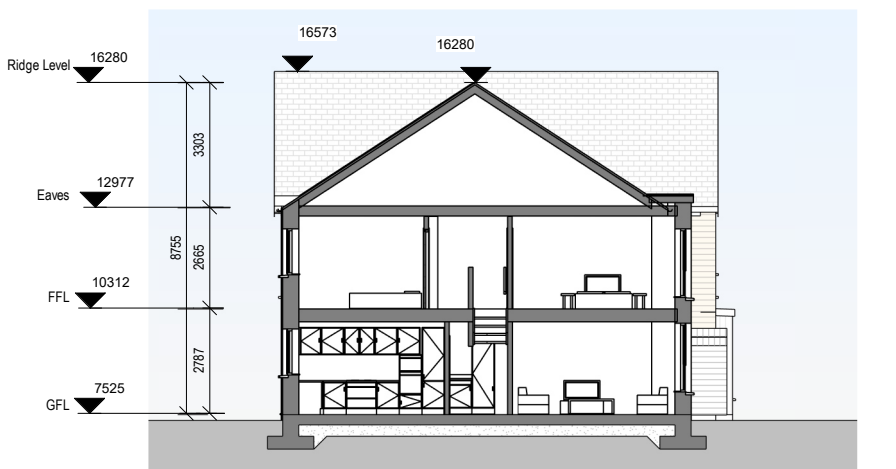


7 Terrace BT72 - Section 2 - Part V
Scale: 1 : 200

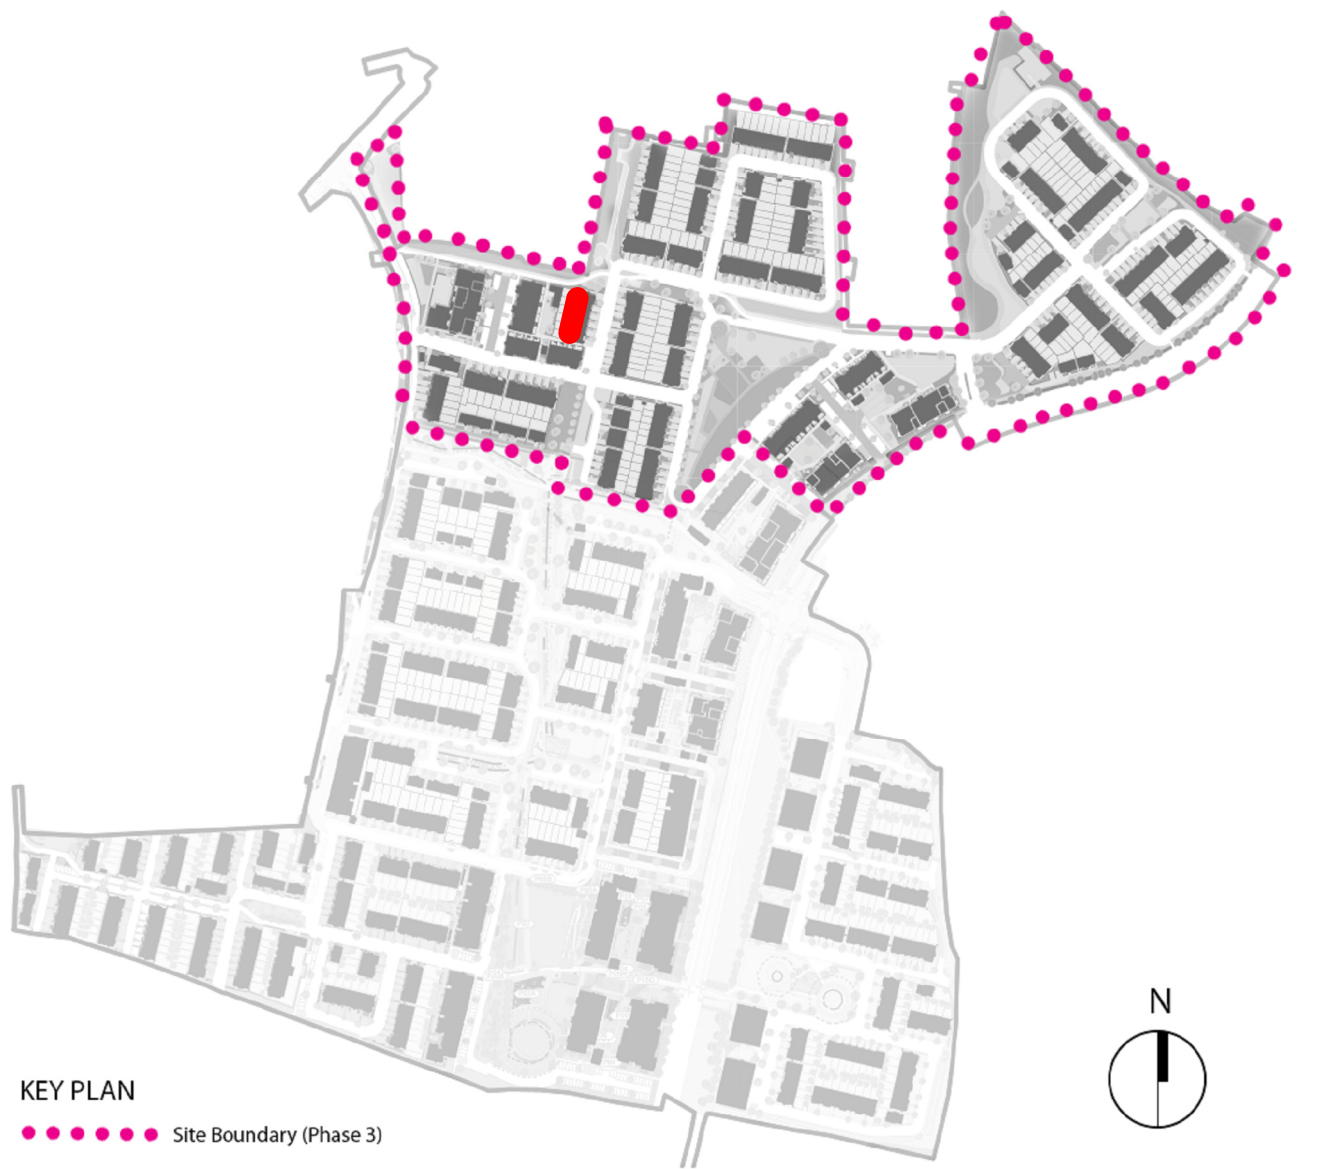

PLANNING - RFI RESPONSE


REV	DATE	DESCRIPTION	BY
P00	09/09/2025	DRAFT PLANNING	KM
P01	30/09/2025	PLANNING	CM
P02	18/05/2026	DRAFT PLANNING - RFI RESPONSE	CM
P03	26/05/2026	PLANNING - RFI RESPONSE	VY
DO NOT SCALE USE FIGURED DIMENSIONS ONLY NOTIFY THE ARCHITECTS OF ANY DISCREPANCIES ON THE DRAWING PRIOR TO WORK PROCEEDINGS THIS DRAWING IS COPYRIGHT OF MCCALEY DAYE O'CONNELL ARCHITECTS			

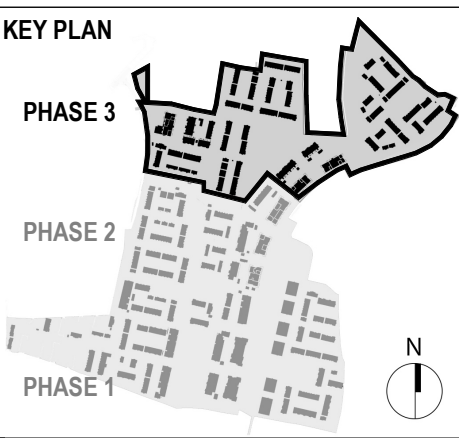

- MATERIALS LEGEND**
- Selected Roof Tiles
 - Sand-cement Render Finish
 - Selected Brick (by neighbourhood)
 - Selected Recon Stone/Concrete String Detail
 - Plaster door/Window surround
 - Composite Front Door (colour by neighbourhood)

- Rational Aura Clad Windows (colour by neighbourhood)
 - Metal Cladding
 - Front driveway to be permeable brick (refer to CSR layout)
 - Boundary treatment in accordance with CSR layout
 - Side Gate - treated and painted timber gate and fence to side passages of dwellings
- 3.Neighbourhood F Red Brick

- FLOOR PLAN LEGEND**
- 2 Bed House
 - 3 Bed House
 - 4 Bed House
 - Storage
 - Plant
 - Part V Unit

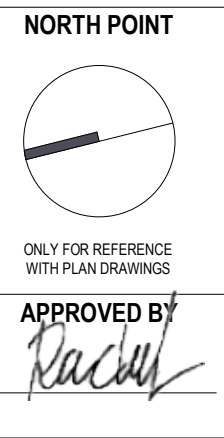

Client: GLENVEAGH LIVING LIMITED
Project: RESIDENTIAL DEVELOPMENT, BALLYMASTONE, DONABATE
Title: Part V - Terrace BT72 - Plans, Sections and Elevations

Sheet No.: **23010-MDO-BT72-XX-DR-A01-104772**
Scale as: As indicated @ A1 Current Rev.: **P03** Project No.: 23010

