




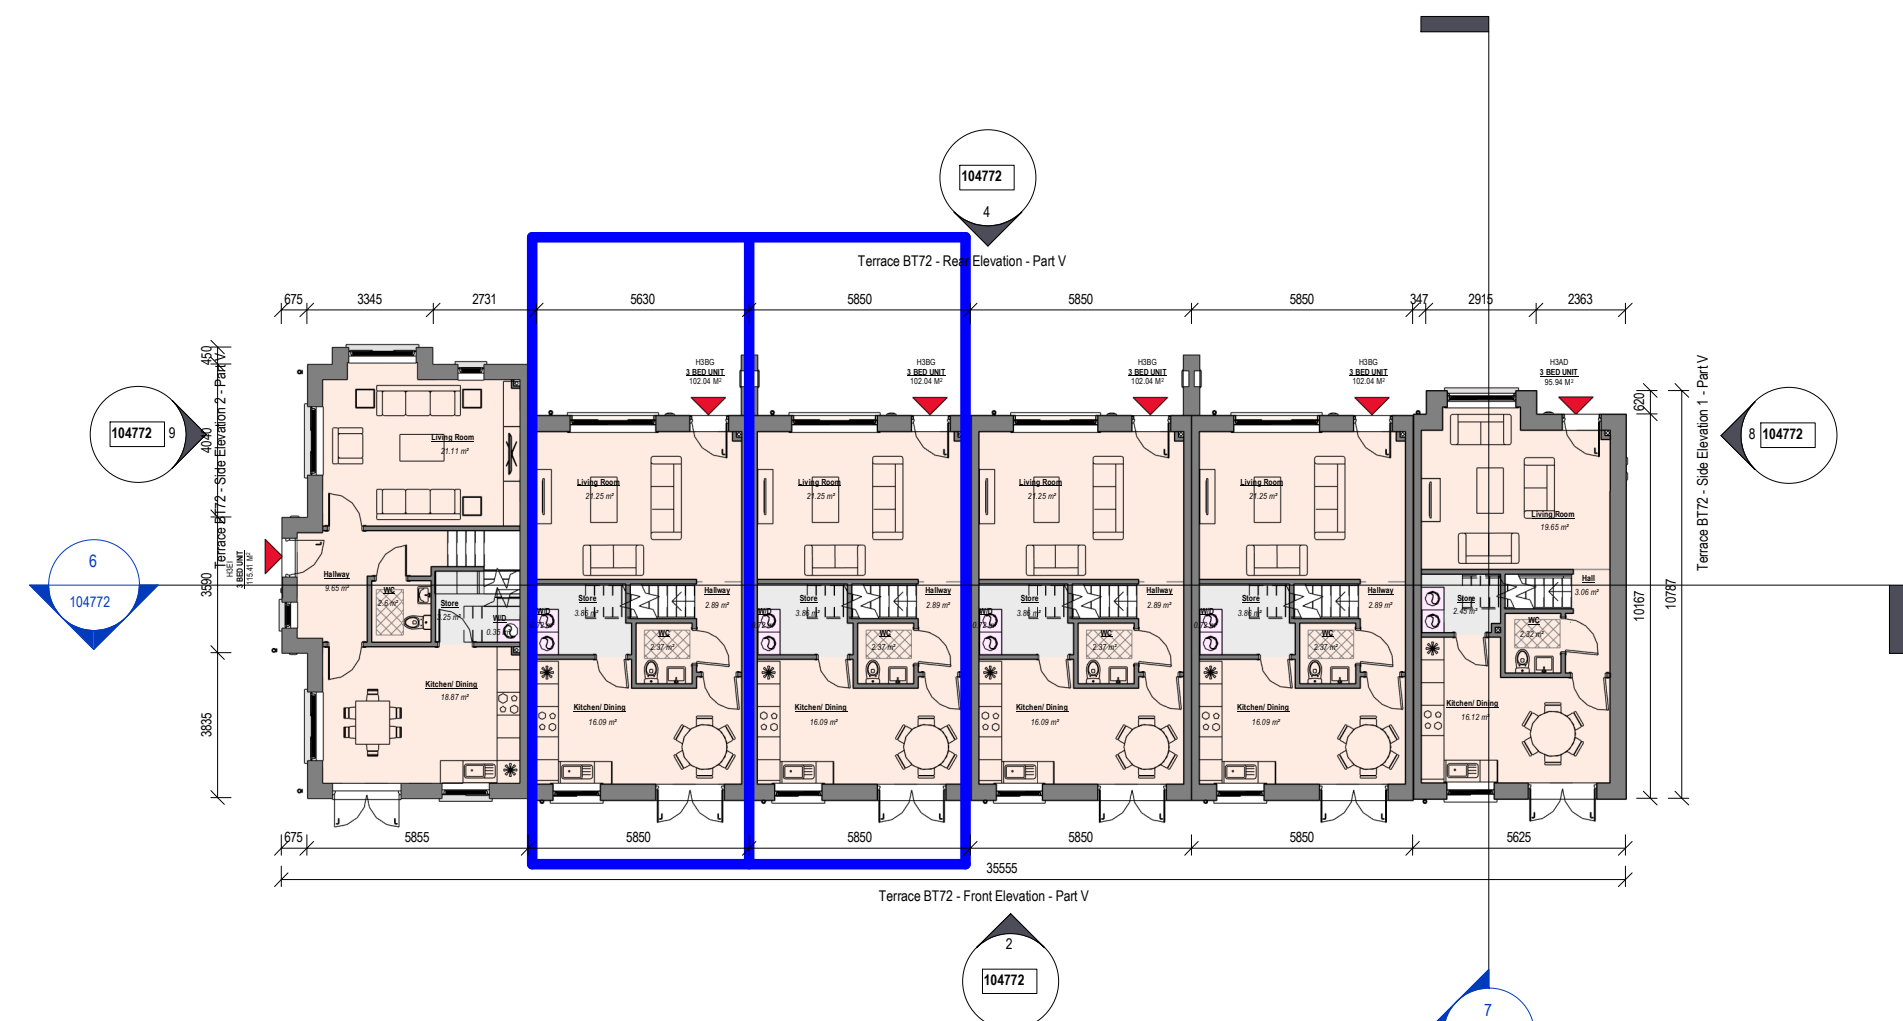

3 Terrace BT72 - Ground Floor - Part V
Scale: 1 : 200

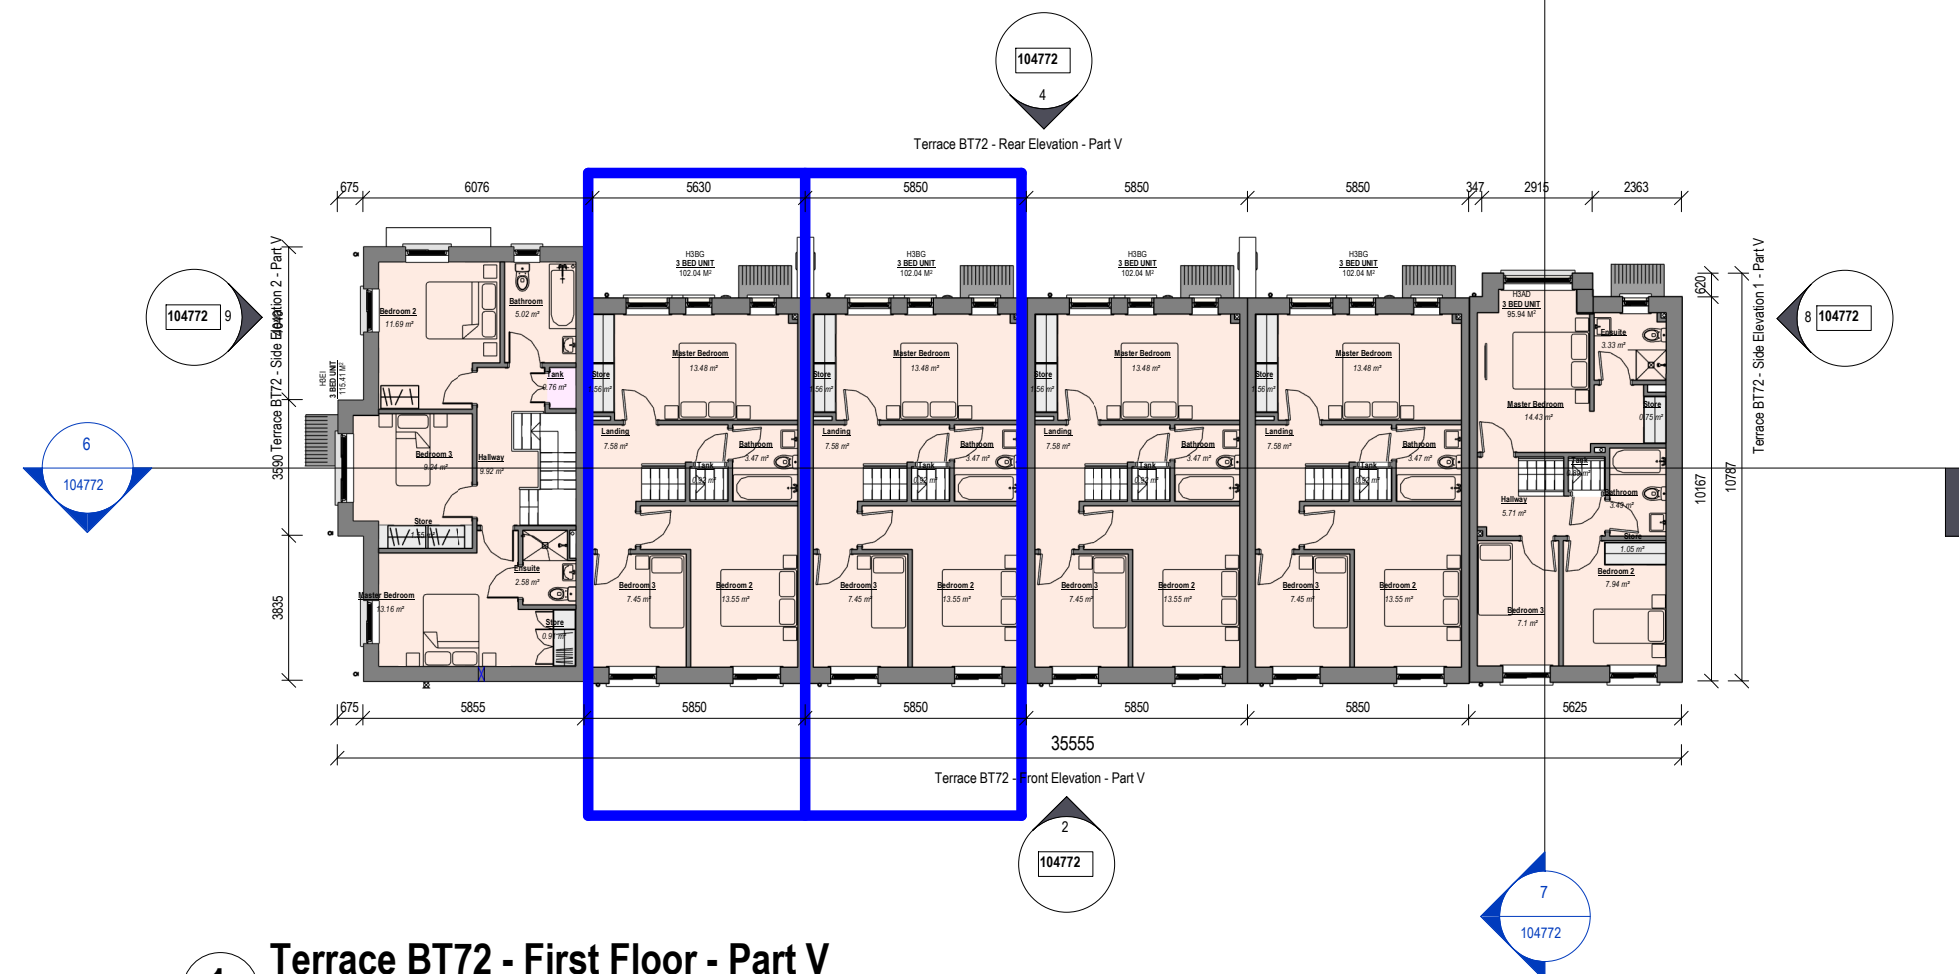

1 Terrace BT72 - First Floor - Part V
Scale: 1 : 200

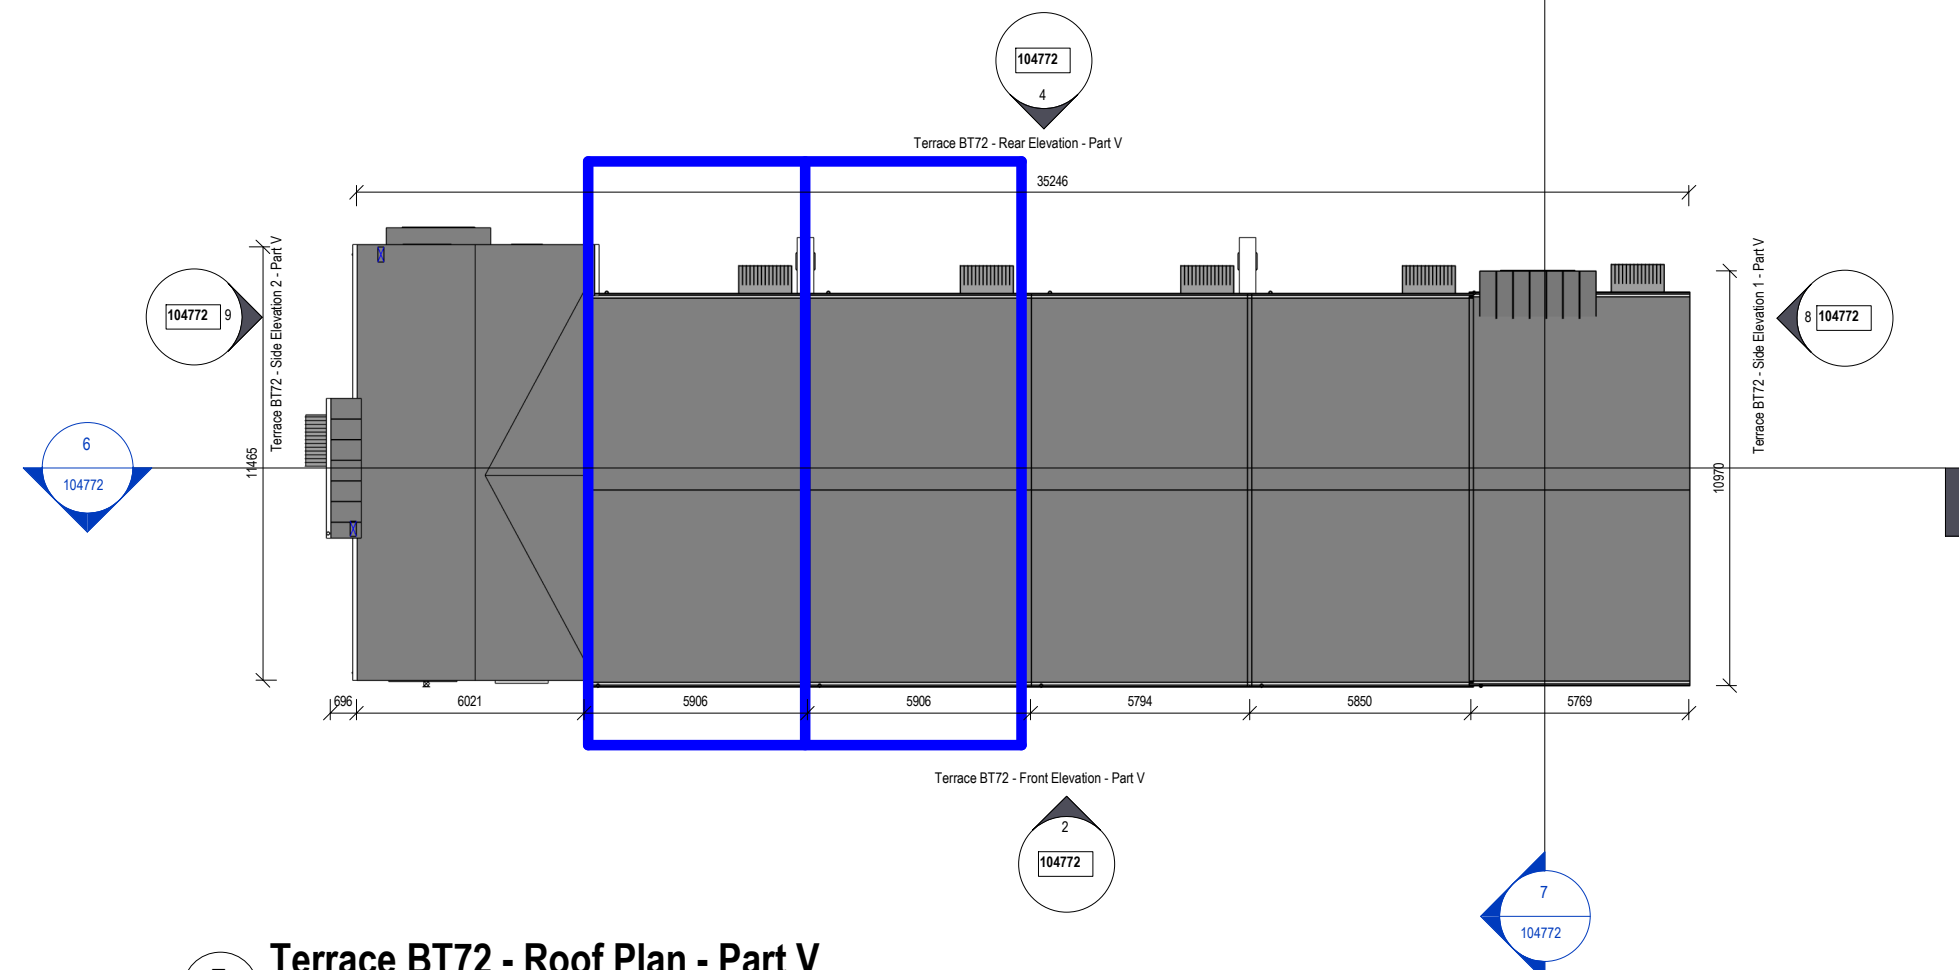


5 Terrace BT72 - Roof Plan - Part V
Scale: 1 : 200




2 Terrace BT72 - Front Elevation - Part V
Scale: 1 : 200



4 Terrace BT72 - Rear Elevation - Part V
Scale: 1 : 200

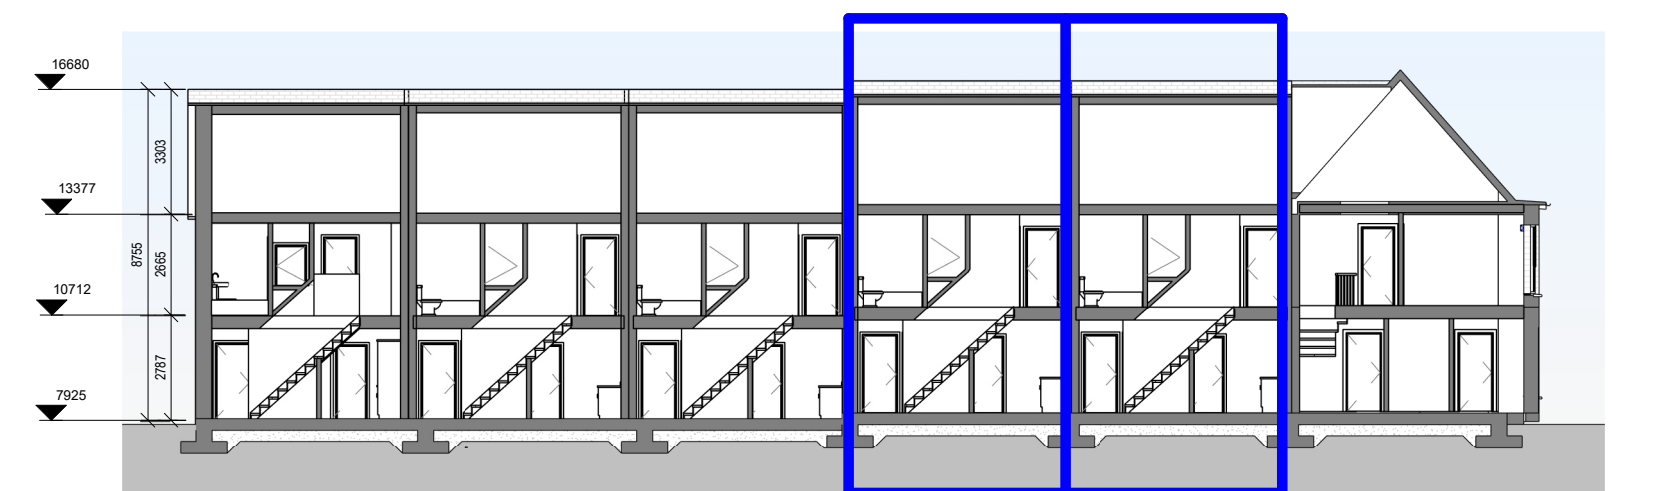


6 Terrace BT72 - Section 1 - Part V
Scale: 1 : 200

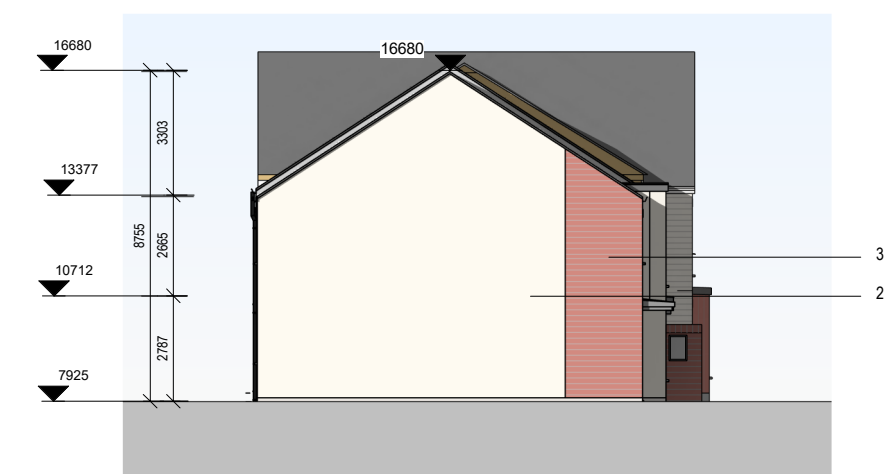


8 Terrace BT72 - Side Elevation 1 - Part V
Scale: 1 : 200



9 Terrace BT72 - Side Elevation 2 - Part V
Scale: 1 : 200

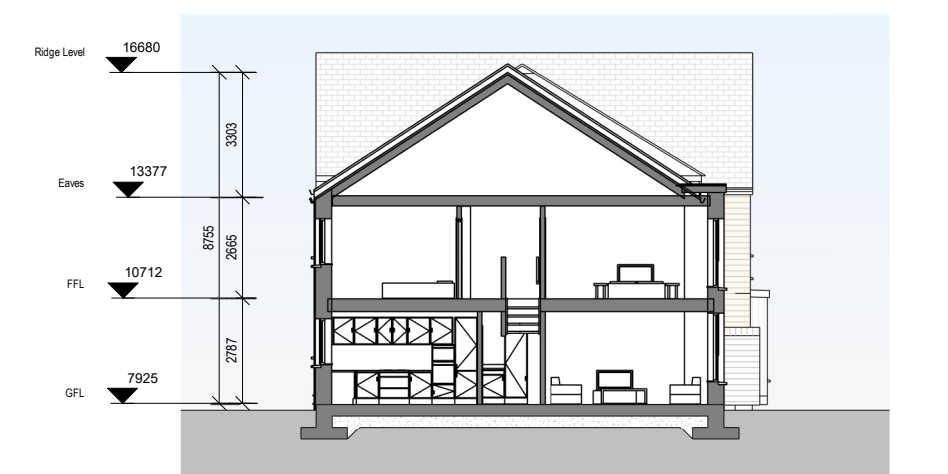


7 Terrace BT72 - Section 2 - Part V
Scale: 1 : 200

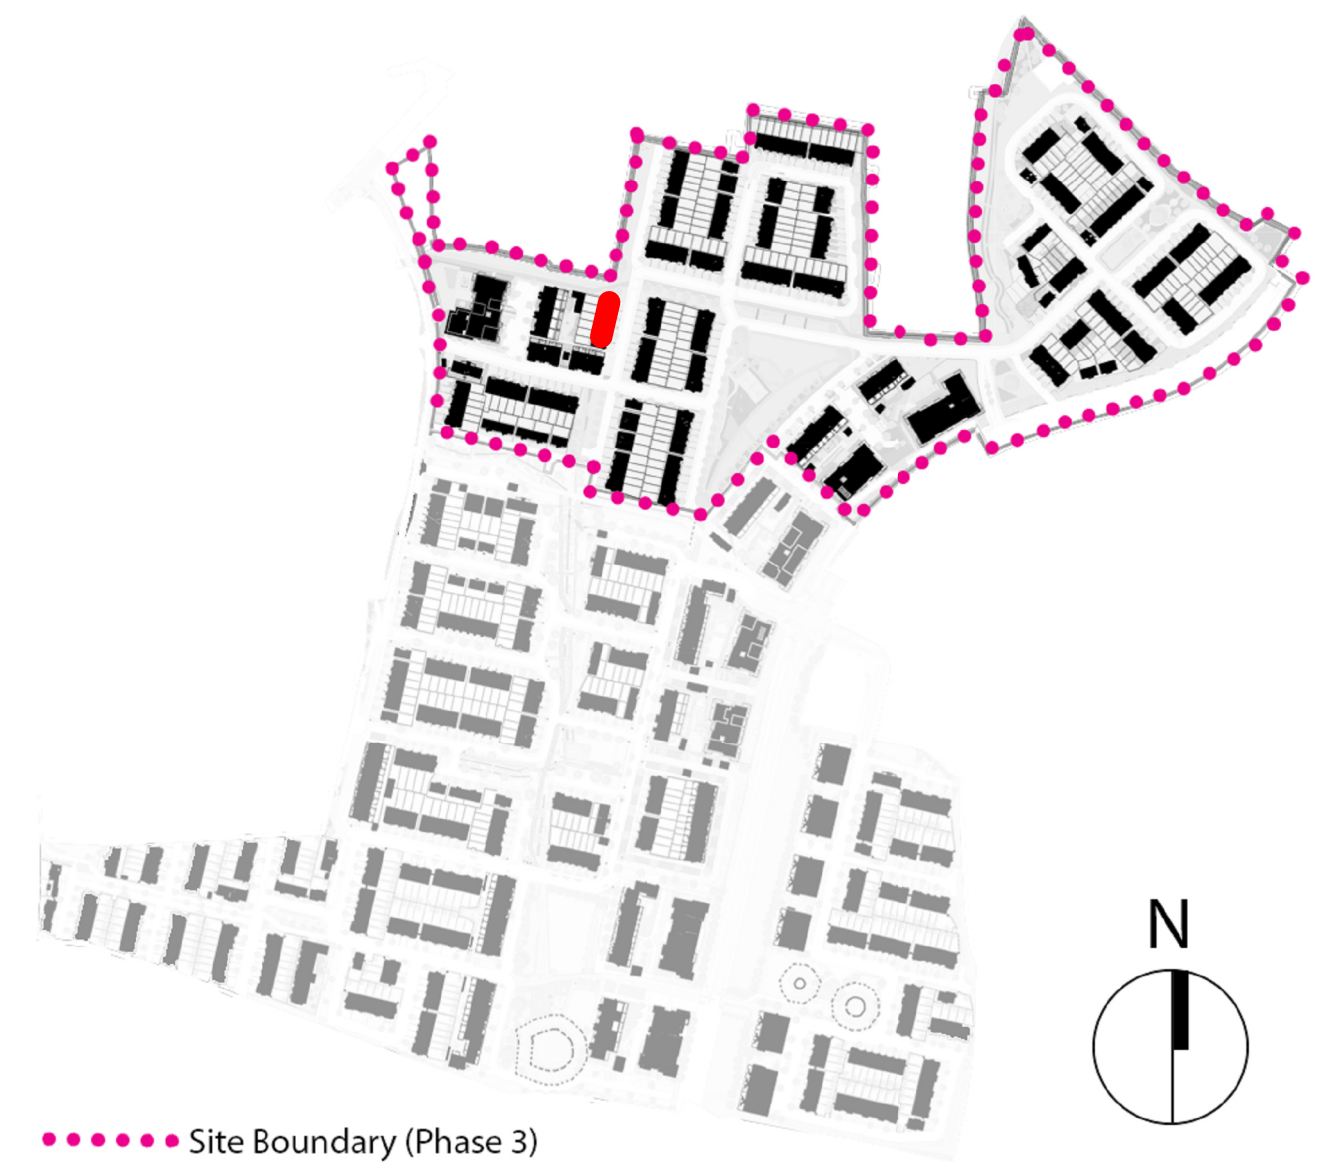

PLANNING

REV	DATE	DESCRIPTION	BY
P00	09/09/2025	DRAFT PLANNING	KM
P01	30/09/2025	PLANNING	CM


DO NOT SCALE | USE FIGURED DIMENSIONS ONLY | NOTIFY THE ARCHITECTS OF ANY DISCREPANCIES ON THE DRAWING PRIOR TO WORK PROCEEDING | THIS DRAWING IS COPYRIGHT OF MCCALLERY DAVID O'CONNELL ARCHITECTS

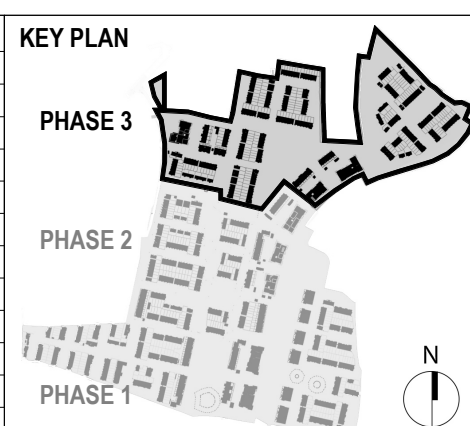

MATERIALS LEGEND

1. Selected Roof Tiles
2. Sand-cement Render Finish
3. Selected Brick (by neighbourhood)
4. Selected Recon Stone/Concrete String Detail
5. Plaster door/Window surround
6. Composite Front Door (colour by neighbourhood)


7. Rational Aura Clad Windows (colour by neighbourhood)
8. Metal Cladding
9. Front driveway to be permeable brick (refer to CSR layout)
10. Boundary treatment in accordance with CSR layout
11. Side Gate - treated and painted timber gate and fence to side passages of dwellings

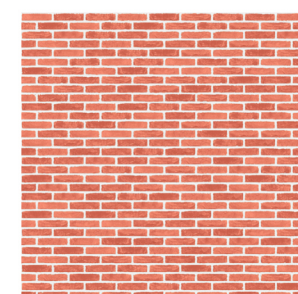

3.Neighbourhood F Red Brick

FLOOR PLAN LEGEND

- 2 Bed House
- 3 Bed House
- 4 Bed House
- Storage
- Plant
- Part V Unit

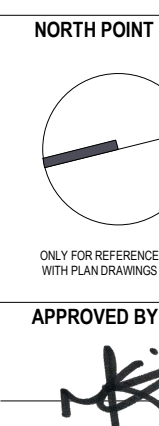

24/09/2025 20:56:17

Client:	GLENVEAGH LIVING LIMITED
Project:	RESIDENTIAL DEVELOPMENT, BALLYMASTONE, DONABATE
Title:	Part V - Terrace BT72 - Plans, Sections and Elevations
Sheet No.:	23010-MDO-BT72-XX-DR-A01-104772
Scale as:	As indicated @ A1
Current Rev.:	P01
Project No.:	23010



11 Merrion Square N, Dublin 2, Ireland
+353 (0)1 400 4171
info@mdo.ie | www.mdo.ie

BM 360.02003 - Ballymstone 1 0120003-MDO-P004-ZZ-A01-000001.rvt