




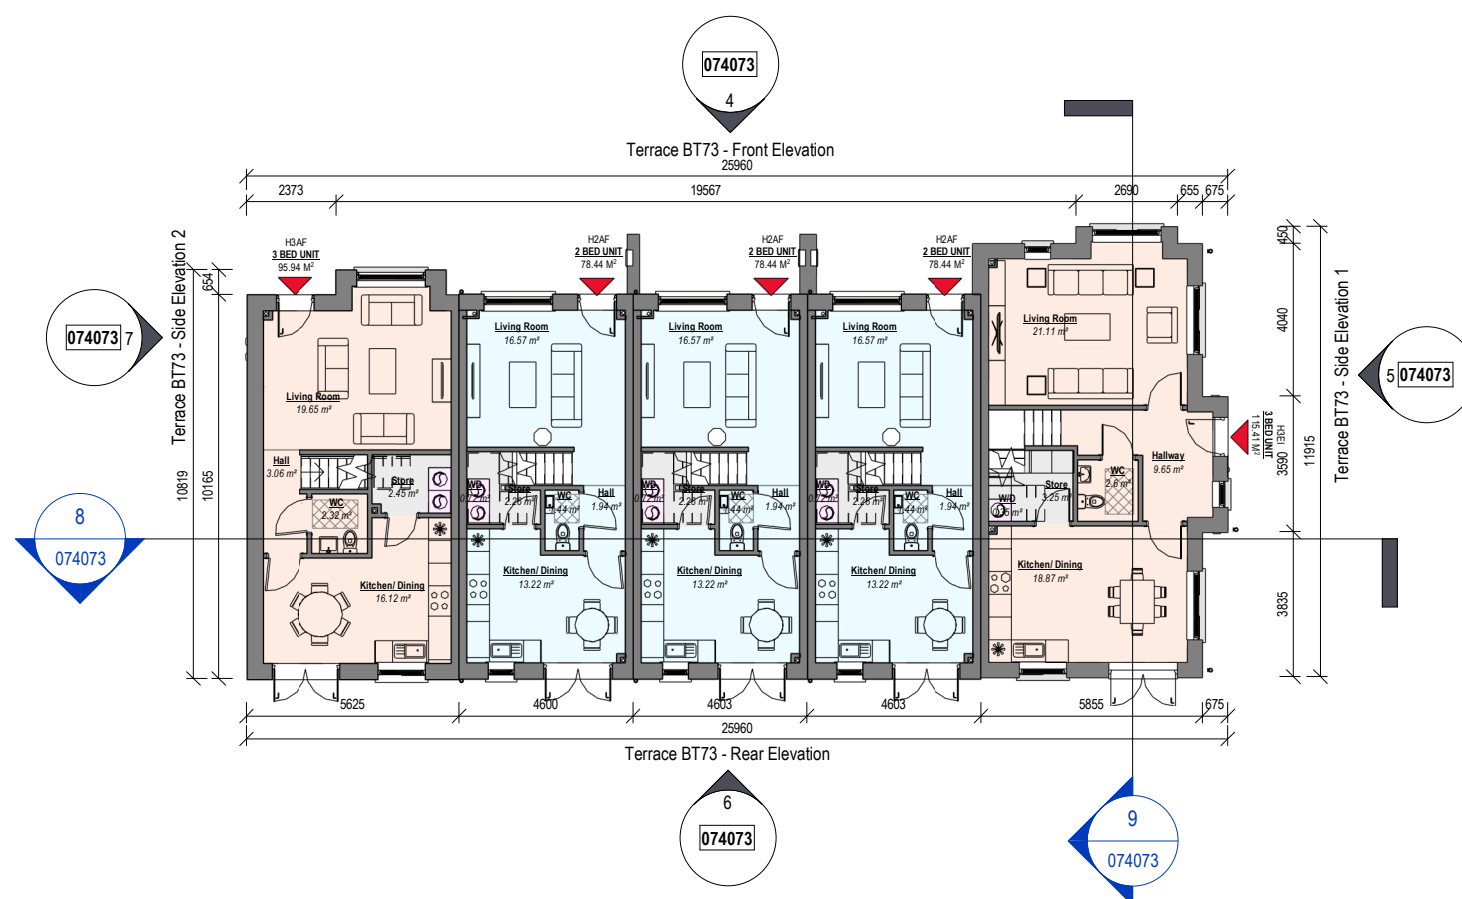

1 Terrace BT73 - Ground Floor
Scale: 1 : 200

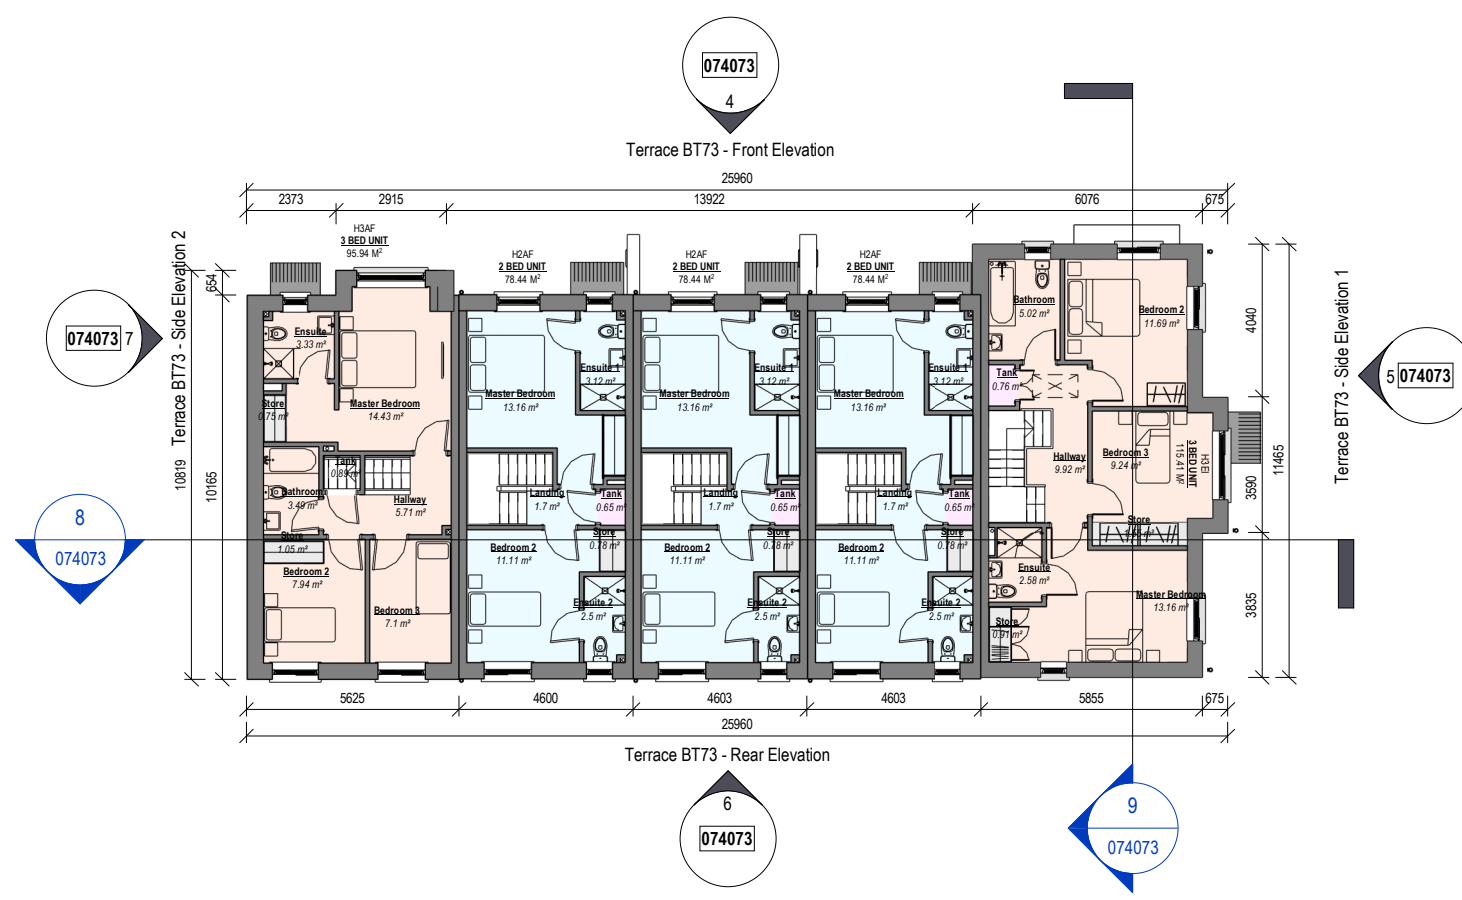

2 Terrace BT73 - First Floor
Scale: 1 : 200

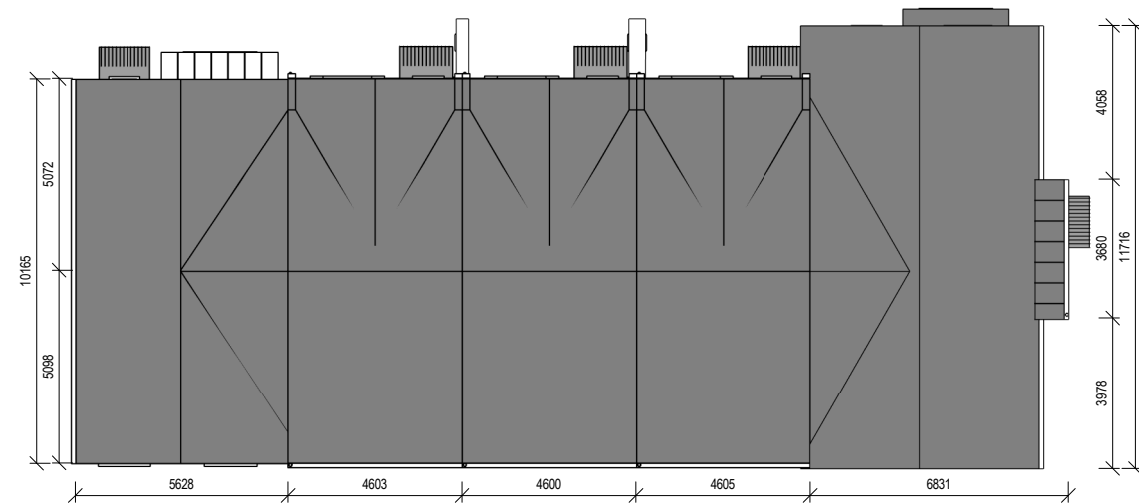


3 Terrace BT73 - Roof Plan
Scale: 1 : 200



4 Terrace BT73 - Front Elevation
Scale: 1 : 200




6 Terrace BT73 - Rear Elevation
Scale: 1 : 200

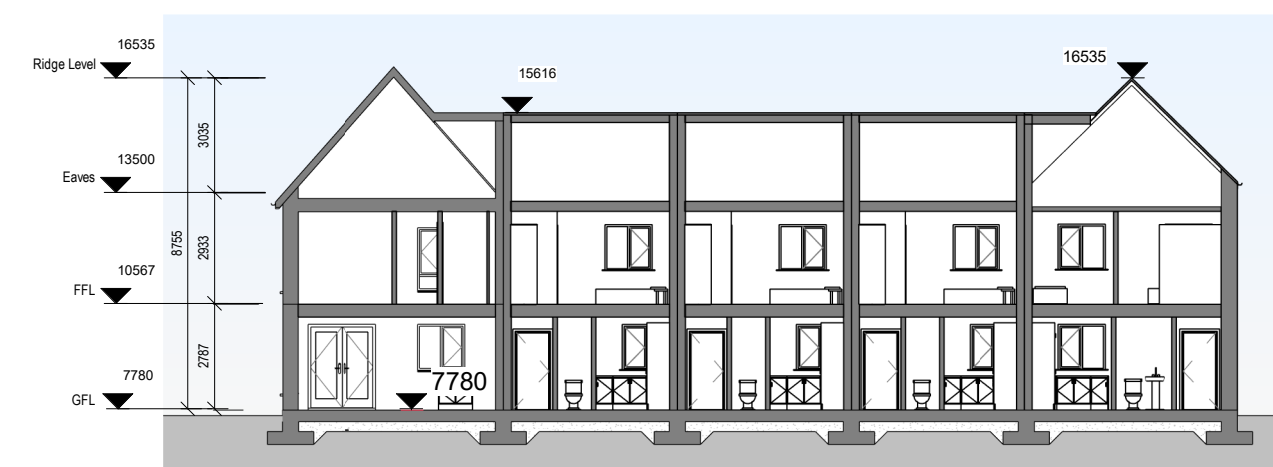


8 Terrace BT73 - Section 1
Scale: 1 : 200




5 Terrace BT73 - Side Elevation 1
Scale: 1 : 200

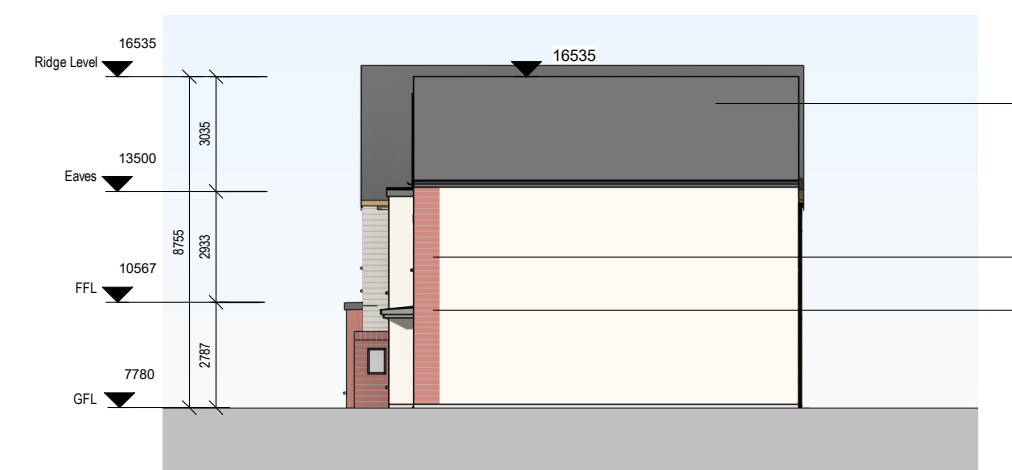


7 Terrace BT73 - Side Elevation 2
Scale: 1 : 200

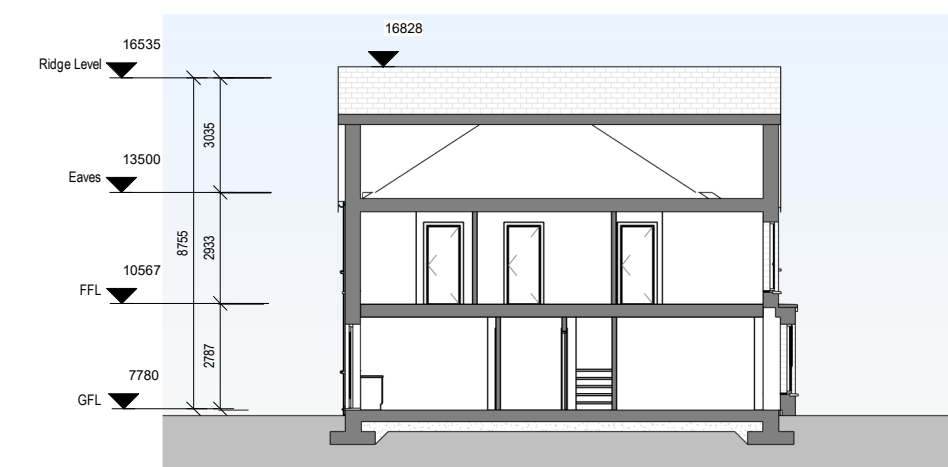

9 Terrace BT73 - Section 2
Scale: 1 : 200

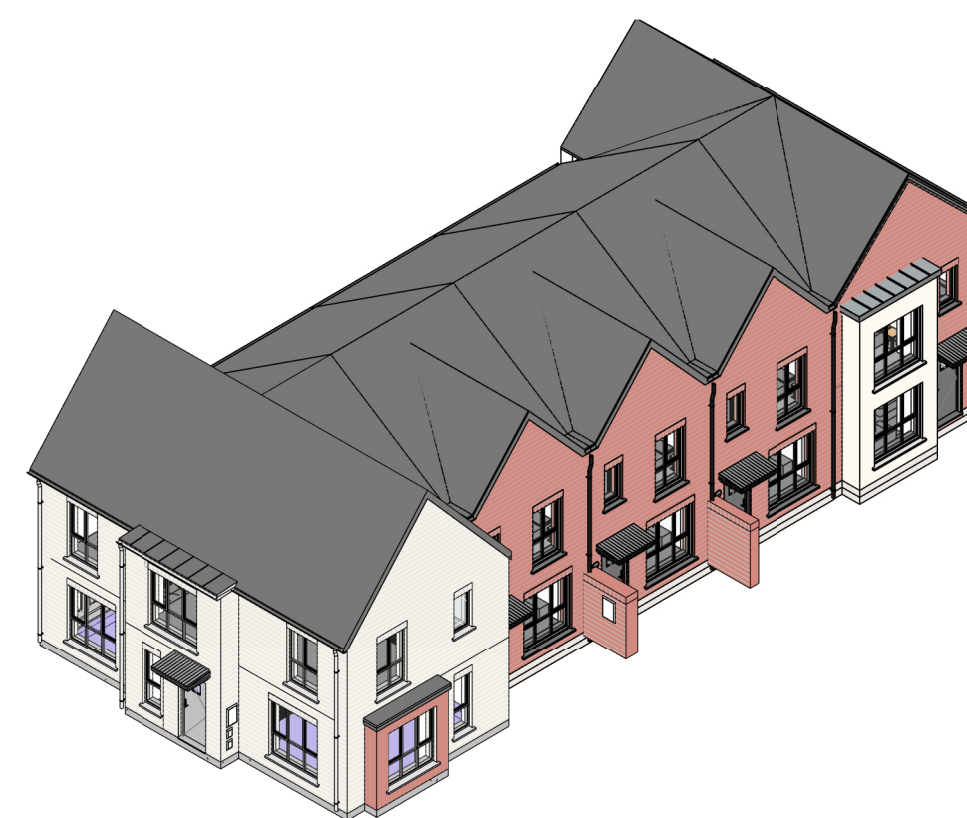

10 Terrace BT73 - Axonometric
Scale:

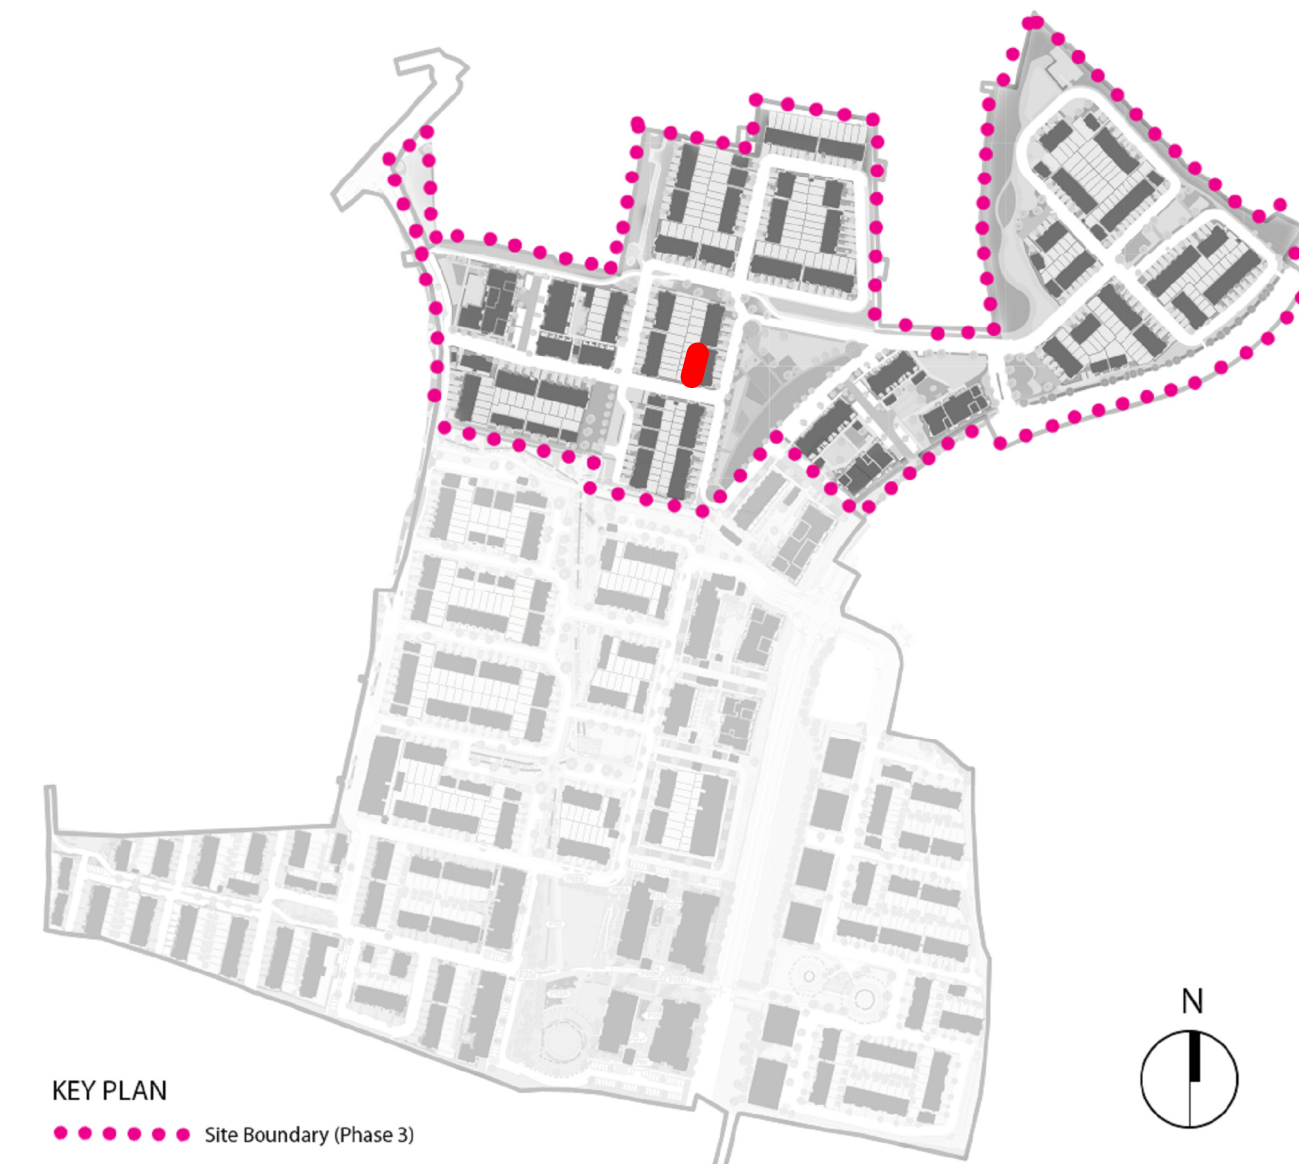


KEY PLAN
..... Site Boundary (Phase 3)

PLANNING - RFI RESPONSE

REV	DATE	DESCRIPTION	BY
P00	09/09/2025	DRAFT PLANNING	KM
P01	30/09/2025	PLANNING	CM
P02	18/05/2026	DRAFT PLANNING - RFI RESPONSE	CM
P03	26/05/2026	PLANNING - RFI RESPONSE	CM

DO NOT SCALE [USE FIGURED DIMENSIONS ONLY] | NOTIFY THE ARCHITECTS OF ANY DISCREPANCIES ON THE DRAWING PRIOR TO WORK PROCEEDINGS | THIS DRAWING IS COPYRIGHT OF MCCALEY DAYE O'CONNELL ARCHITECTS

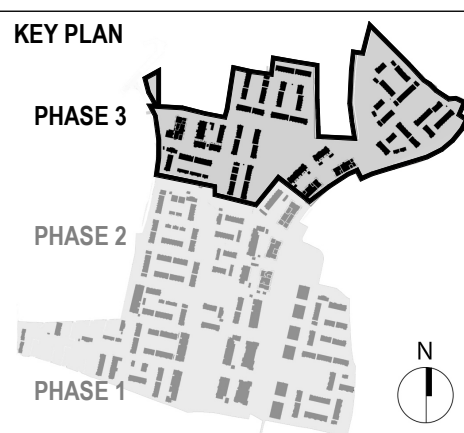

MATERIALS LEGEND


1. Selected Roof Tiles
2. Sand-cement Render Finish
3. Selected Brick (by neighbourhood)
4. Selected Recon Stone/Concrete String Detail
5. Plaster door/Window surround
6. Composite Front Door (colour by neighbourhood)

7. Rational Aura Clad Windows (colour by neighbourhood)
8. Metal Cladding
9. Front driveway to be permeable brick (refer to CSR layout)
10. Boundary treatment in accordance with CSR layout
11. Side Gate - treated and painted timber gate and fence to side passages of dwellings

3.Neighbourhood F Red Brick

FLOOR PLAN LEGEND

- 2 Bed House
- 3 Bed House
- 4 Bed House
- Storage
- Plant

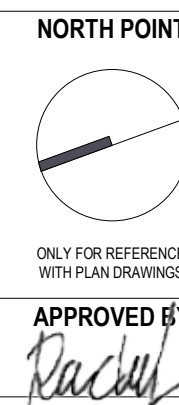

ONLY FOR REFERENCE
WITH PLAN DRAWINGS
APPROVED BY
Rachel

Client: GLENVEAGH LIVING LIMITED
Project: RESIDENTIAL DEVELOPMENT, BALLYMASTONE, DONABATE
Title: Terrace BT73 - Plans, Sections and Elevations

Sheet No.: **23010-MDO-BT73-XX-DR-A01-074073**
Scale as: As indicated @ A1 Current Rev.: **P03** Project No.: 23010



11 Merrion Square N, Dublin 2, Ireland
+353 (0)1 400 4171
info@mdo.ie | www.mdo.ie