



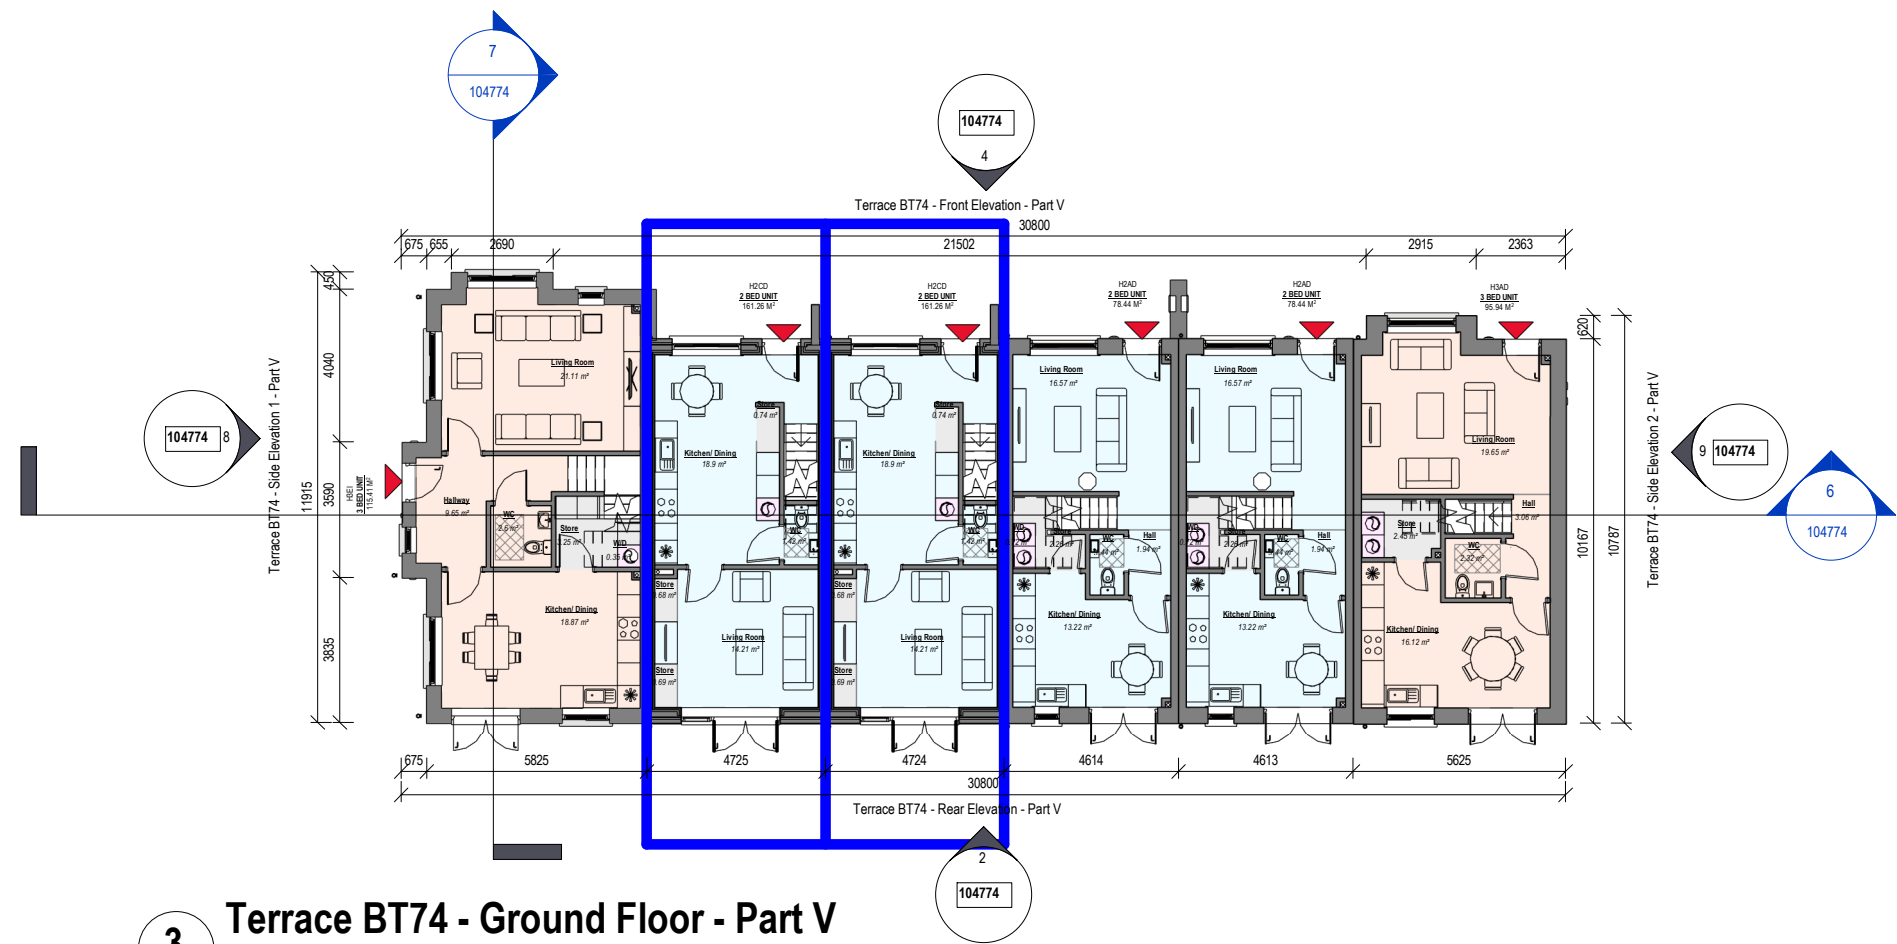

3 Terrace BT74 - Ground Floor - Part V
Scale: 1 : 200

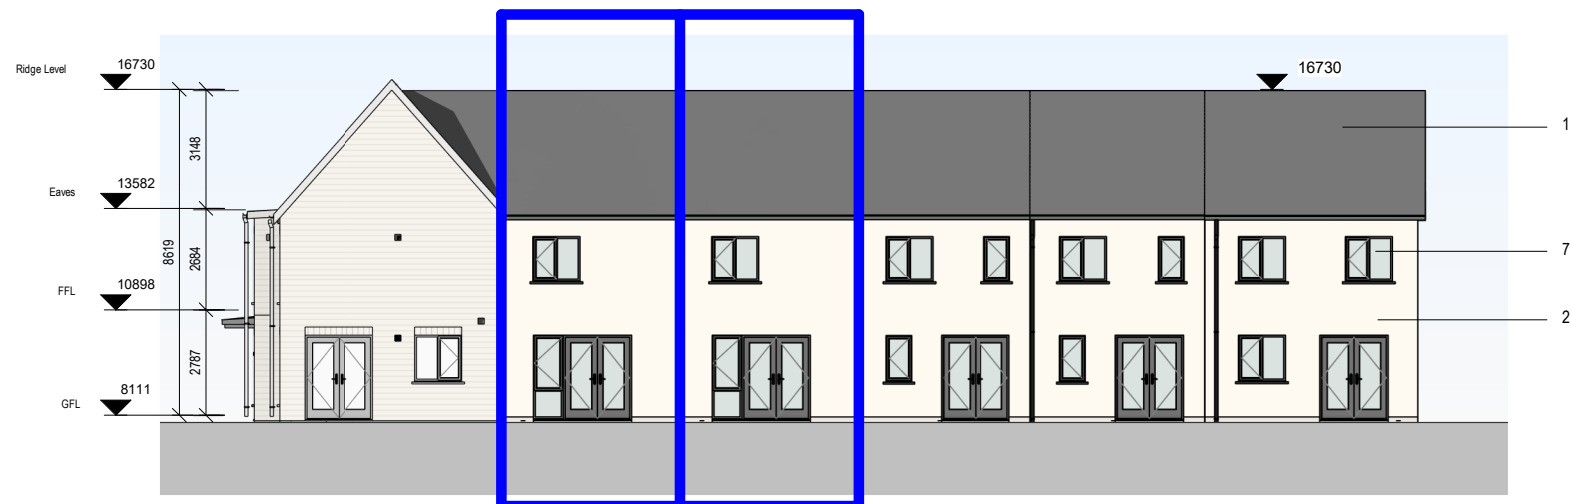


2 Terrace BT74 - Rear Elevation - Part V
Scale: 1 : 200




8 Terrace BT74 - Side Elevation 1 - Part V
Scale: 1 : 200




4 Terrace BT74 - Front Elevation - Part V
Scale: 1 : 200

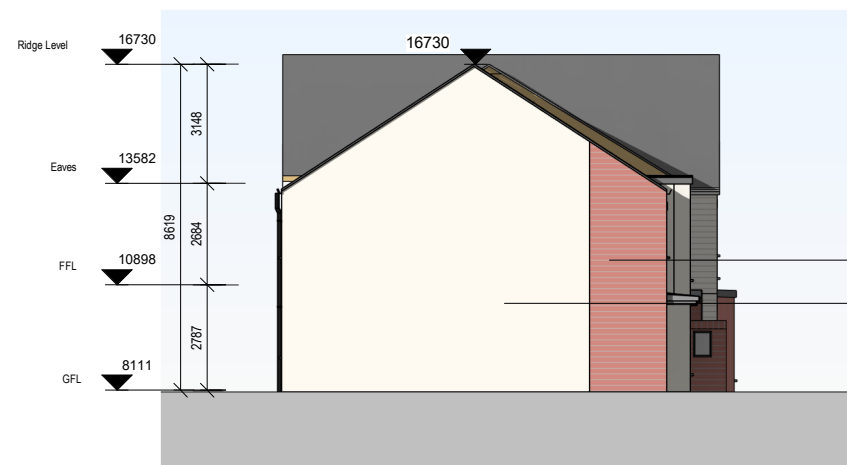


9 Terrace BT74 - Side Elevation 2 - Part V
Scale: 1 : 200

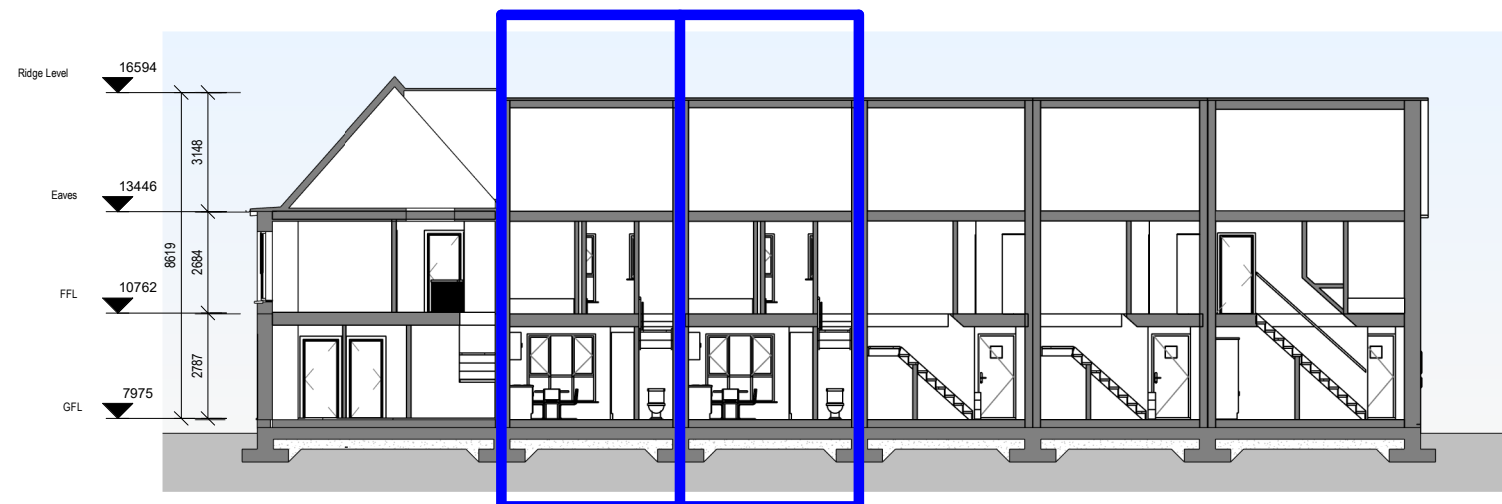


6 Terrace BT74 - Section 1 - Part V
Scale: 1 : 200

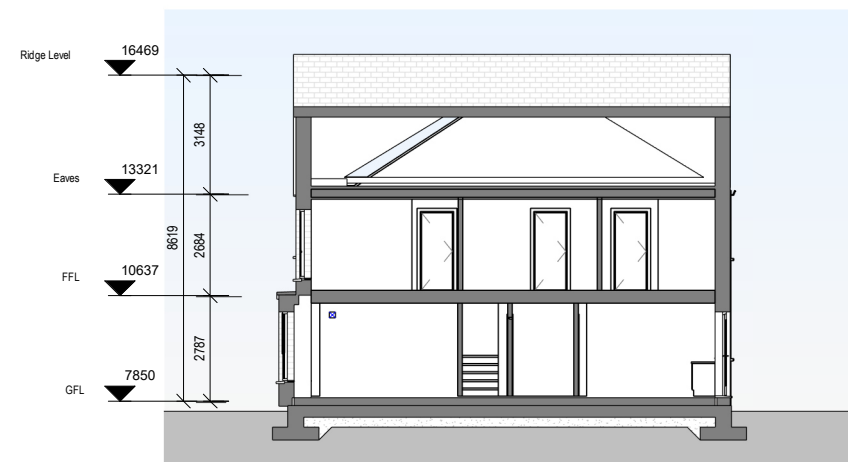


7 Terrace BT74 - Section 2 - Part V
Scale: 1 : 200

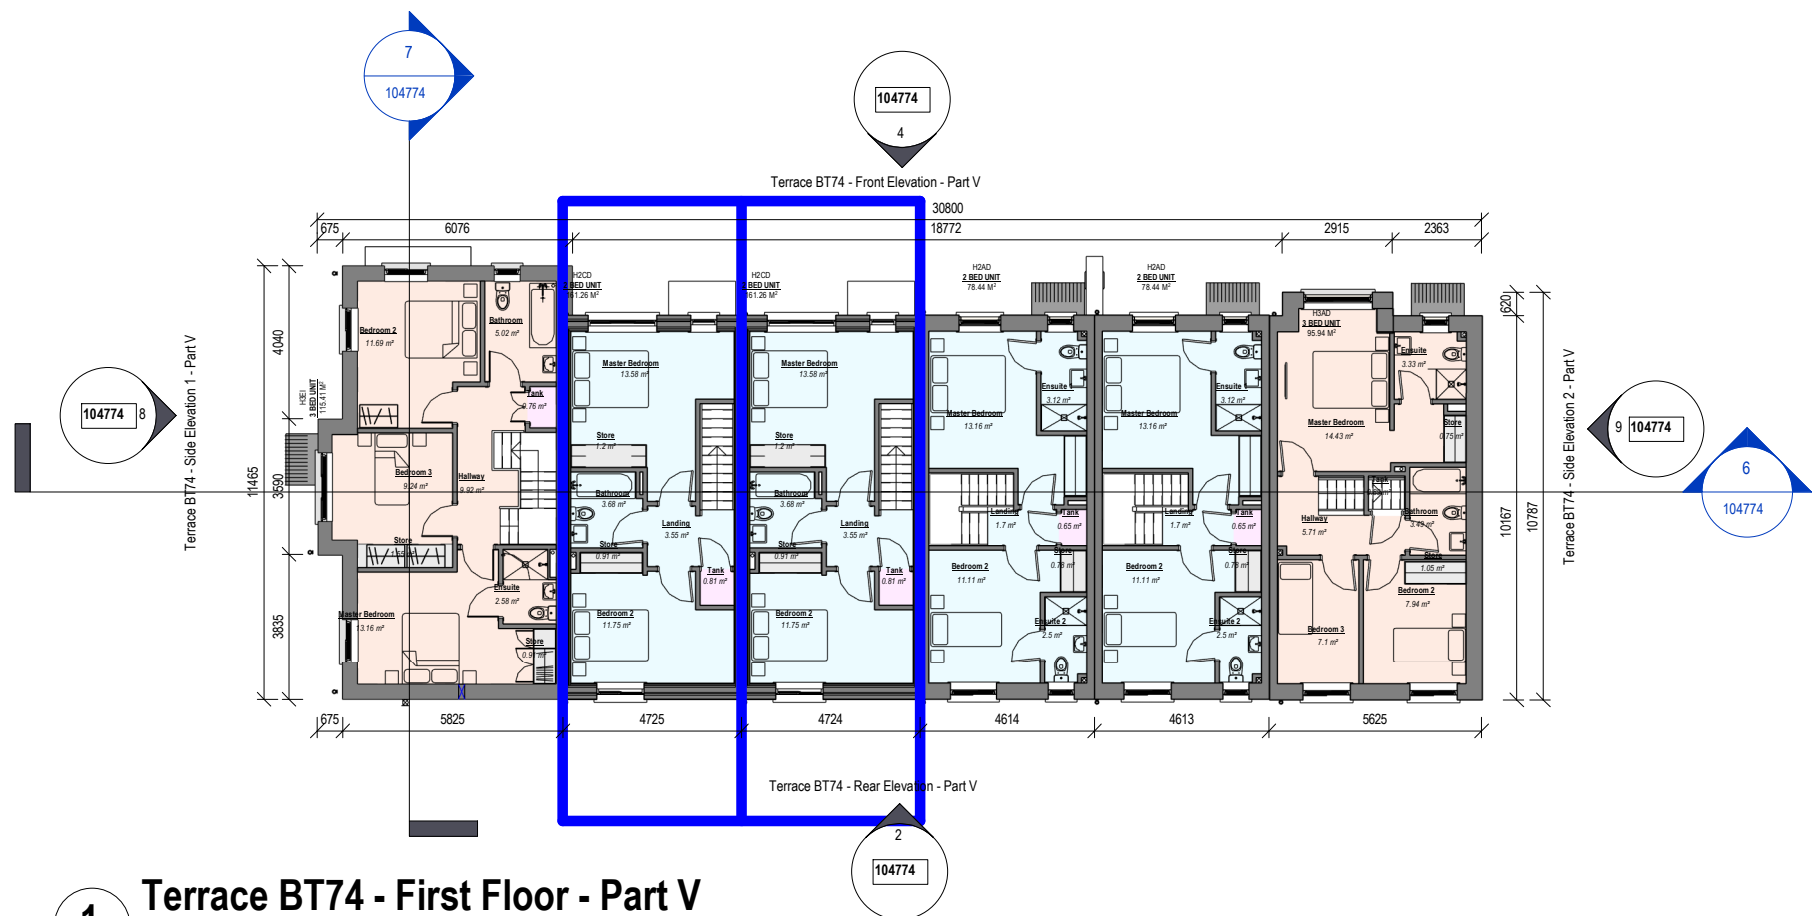

1 Terrace BT74 - First Floor - Part V
Scale: 1 : 200

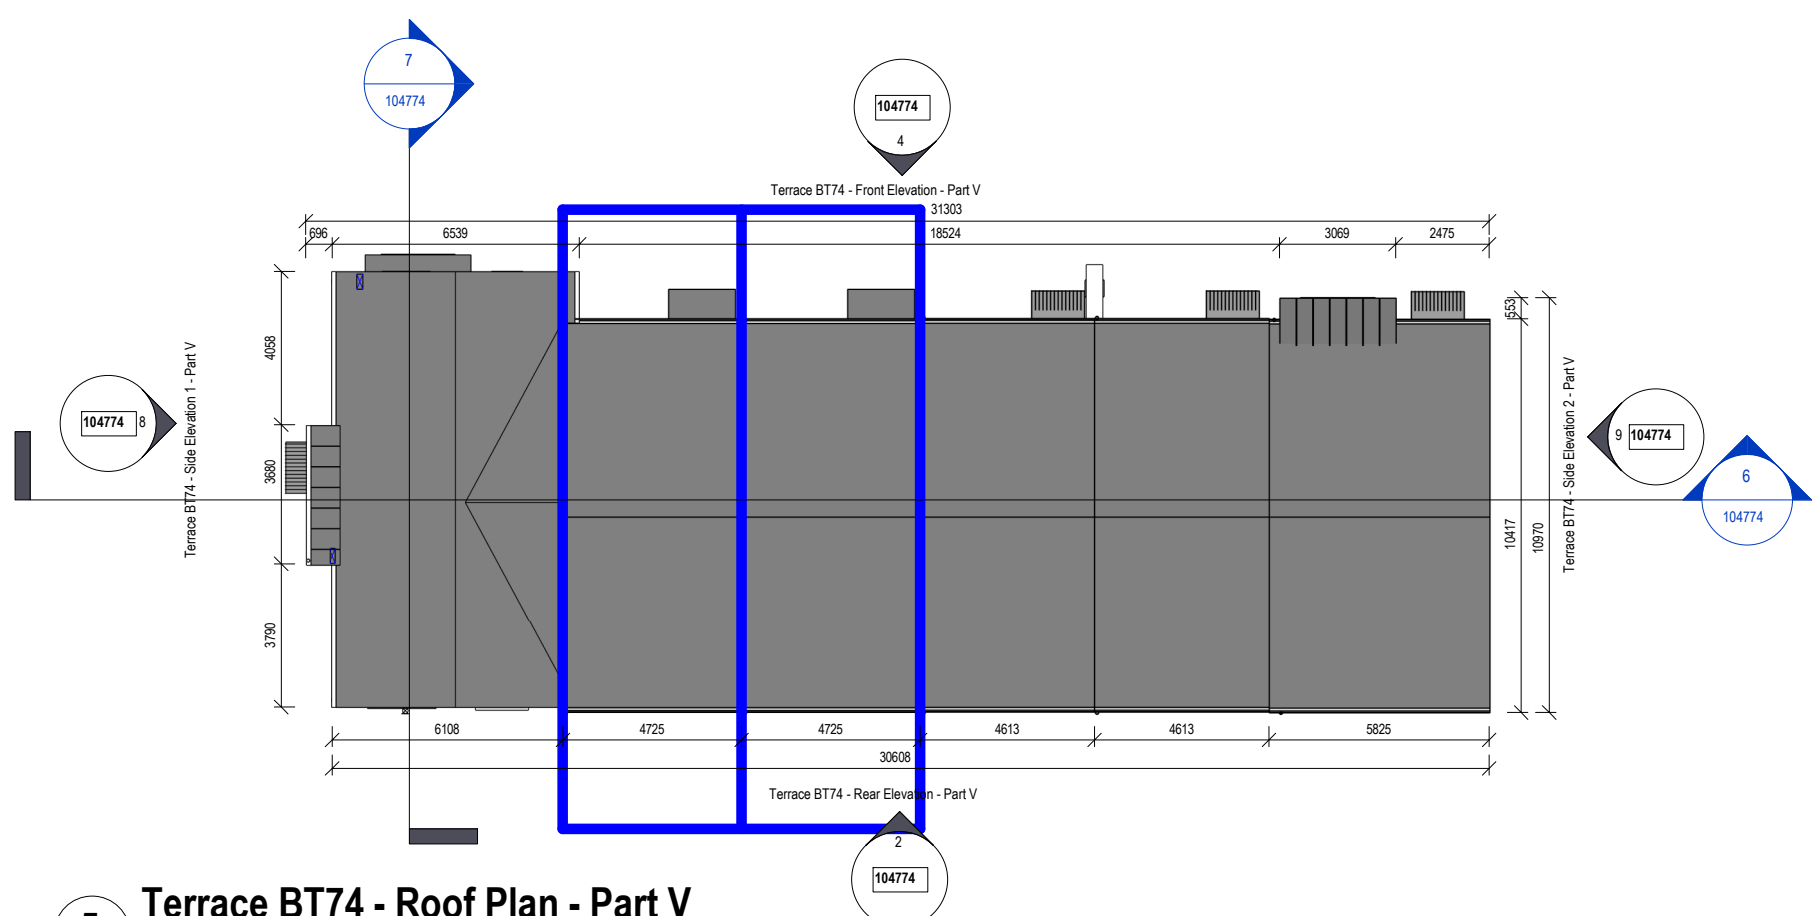


5 Terrace BT74 - Roof Plan - Part V
Scale: 1 : 200

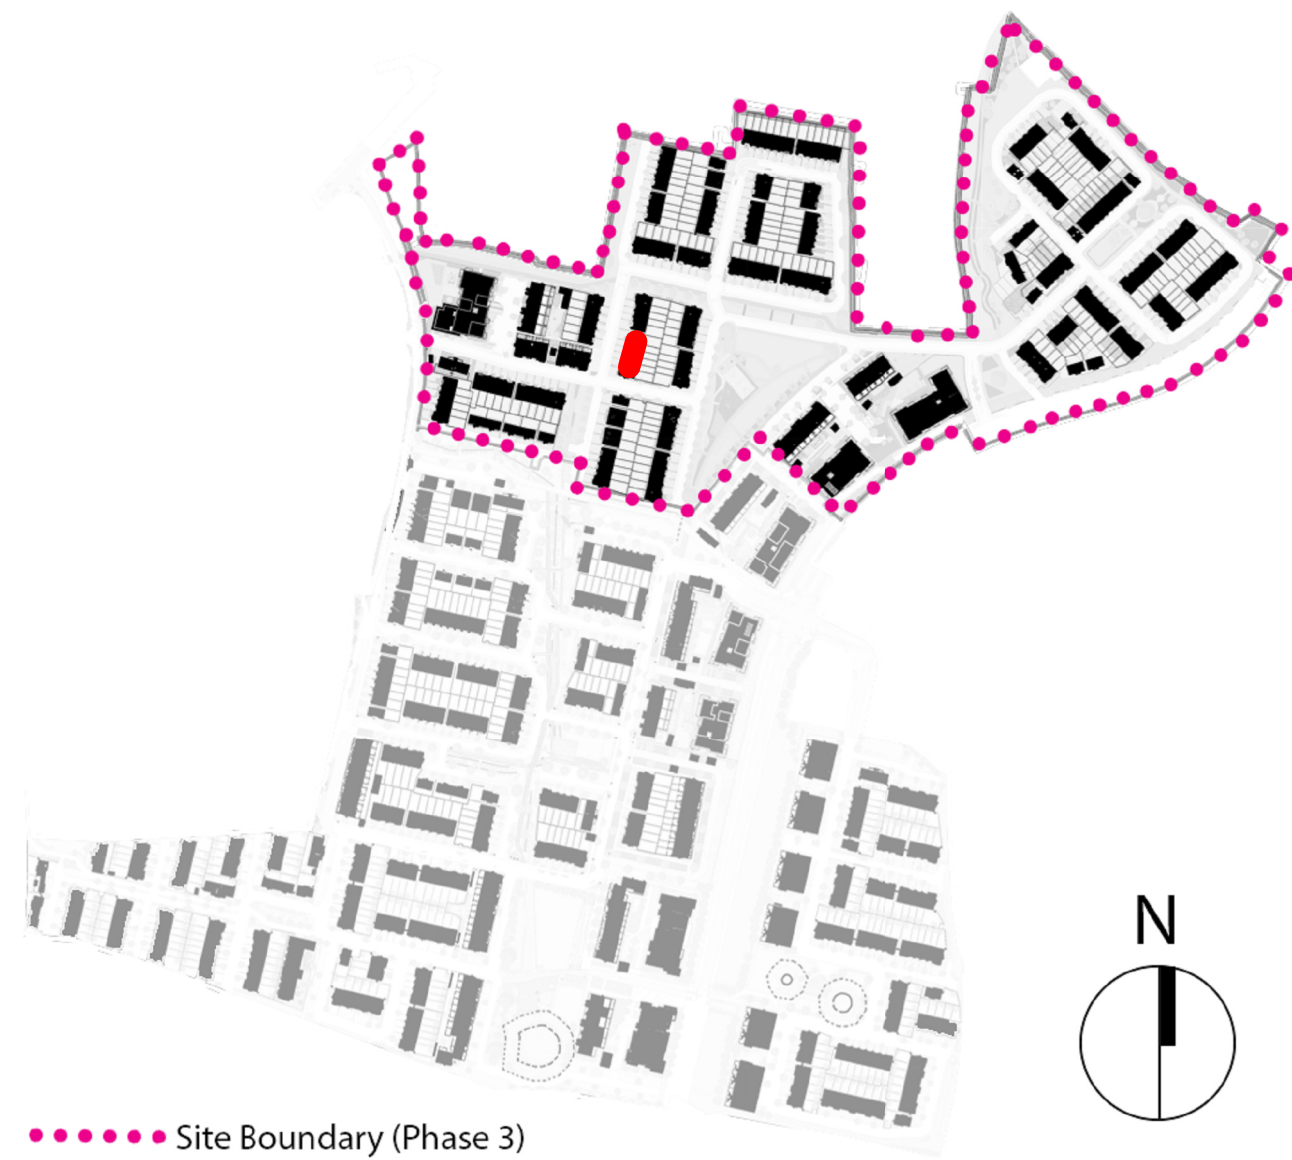

..... Site Boundary (Phase 3)


PLANNING

REV	DATE	DESCRIPTION	BY
P00	09/09/2025	DRAFT PLANNING	KM
P01	30/09/2025	PLANNING	CM

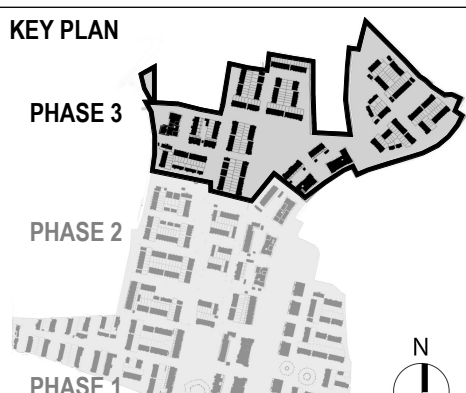


- MATERIALS LEGEND**
1. Selected Roof Tiles
 2. Sand-cement Render Finish
 3. Selected Brick (by neighbourhood)
 4. Selected Recon Stone/Concrete String Detail
 5. Plaster door/Window surround
 6. Composite Front Door (colour by neighbourhood)

7. Rational Aura Clad Windows (colour by neighbourhood)
8. Metal Cladding
9. Front driveway to be permeable brick (refer to CSR layout)
10. Boundary treatment in accordance with CSR layout
11. Side Gate - treated and painted timber gate and fence to side passages of dwellings

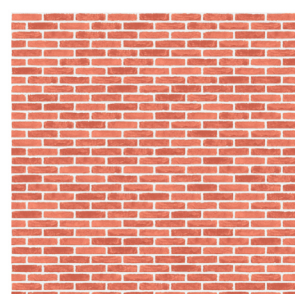

3.Neighbourhood F Red Brick

- FLOOR PLAN LEGEND**
- 2 Bed House
 - 3 Bed House
 - 4 Bed House
 - Storage
 - Plant

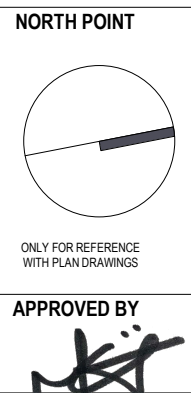

Client: GLENVEAGH LIVING LIMITED
Project: RESIDENTIAL DEVELOPMENT, BALLYMASTONE, DONABATE
Title: Part V - Terrace BT74 - Plans, Sections and Elevations
Sheet No.: 23010-MDO-BT74-XX-DR-A01-104774
Scale as: As indicated @ A1 Current Rev.: P01 Project No.: 23010

