




1 Terrace BT79 - Ground Floor
Scale: 1 : 200



2 Terrace BT79 - First Floor
Scale: 1 : 200

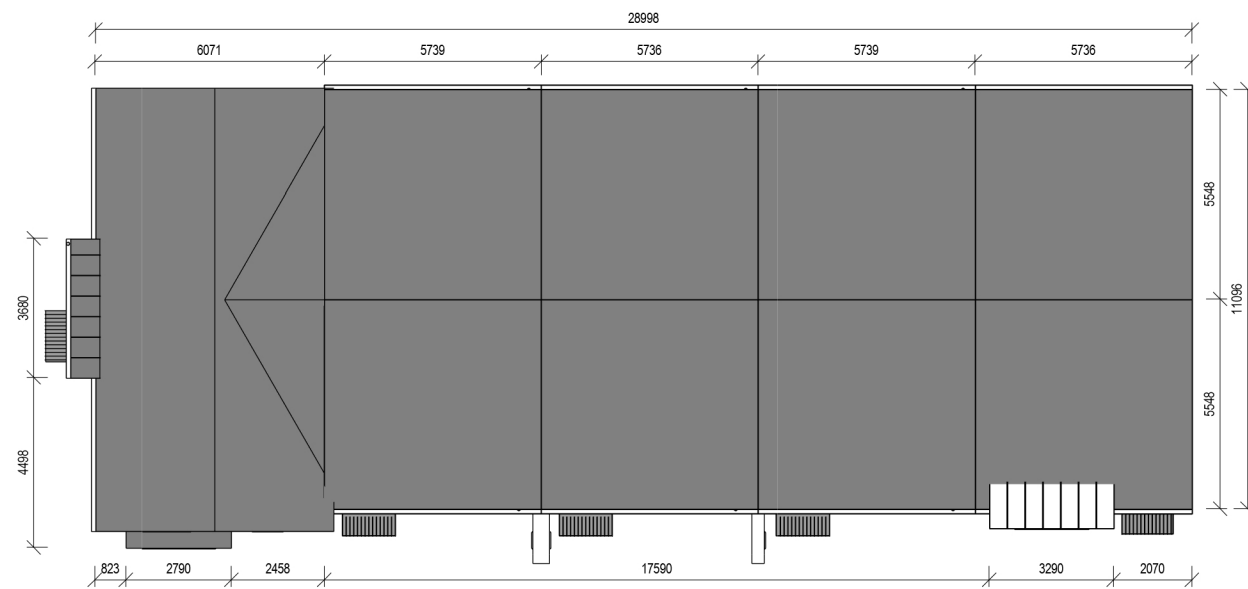

3 Terrace BT79 - Roof Plan
Scale: 1 : 200



4 Terrace BT79 - Front Elevation
Scale: 1 : 200




6 Terrace BT79 - Rear Elevation
Scale: 1 : 200




8 Terrace BT79 - Section 1
Scale: 1 : 200



5 Terrace BT79 - Side Elevation 2
Scale: 1 : 200

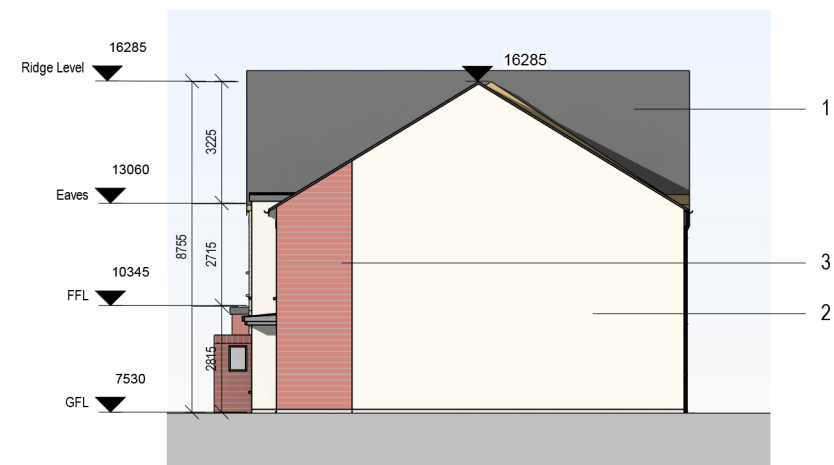


7 Terrace BT79 - Side Elevation 1
Scale: 1 : 200

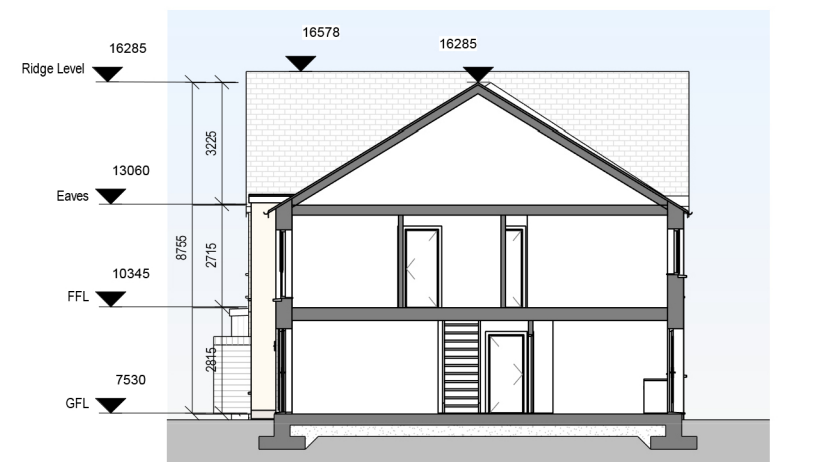

9 Terrace BT79 - Section 2
Scale: 1 : 200




10 Terrace BT79 - Axonometric
Scale:

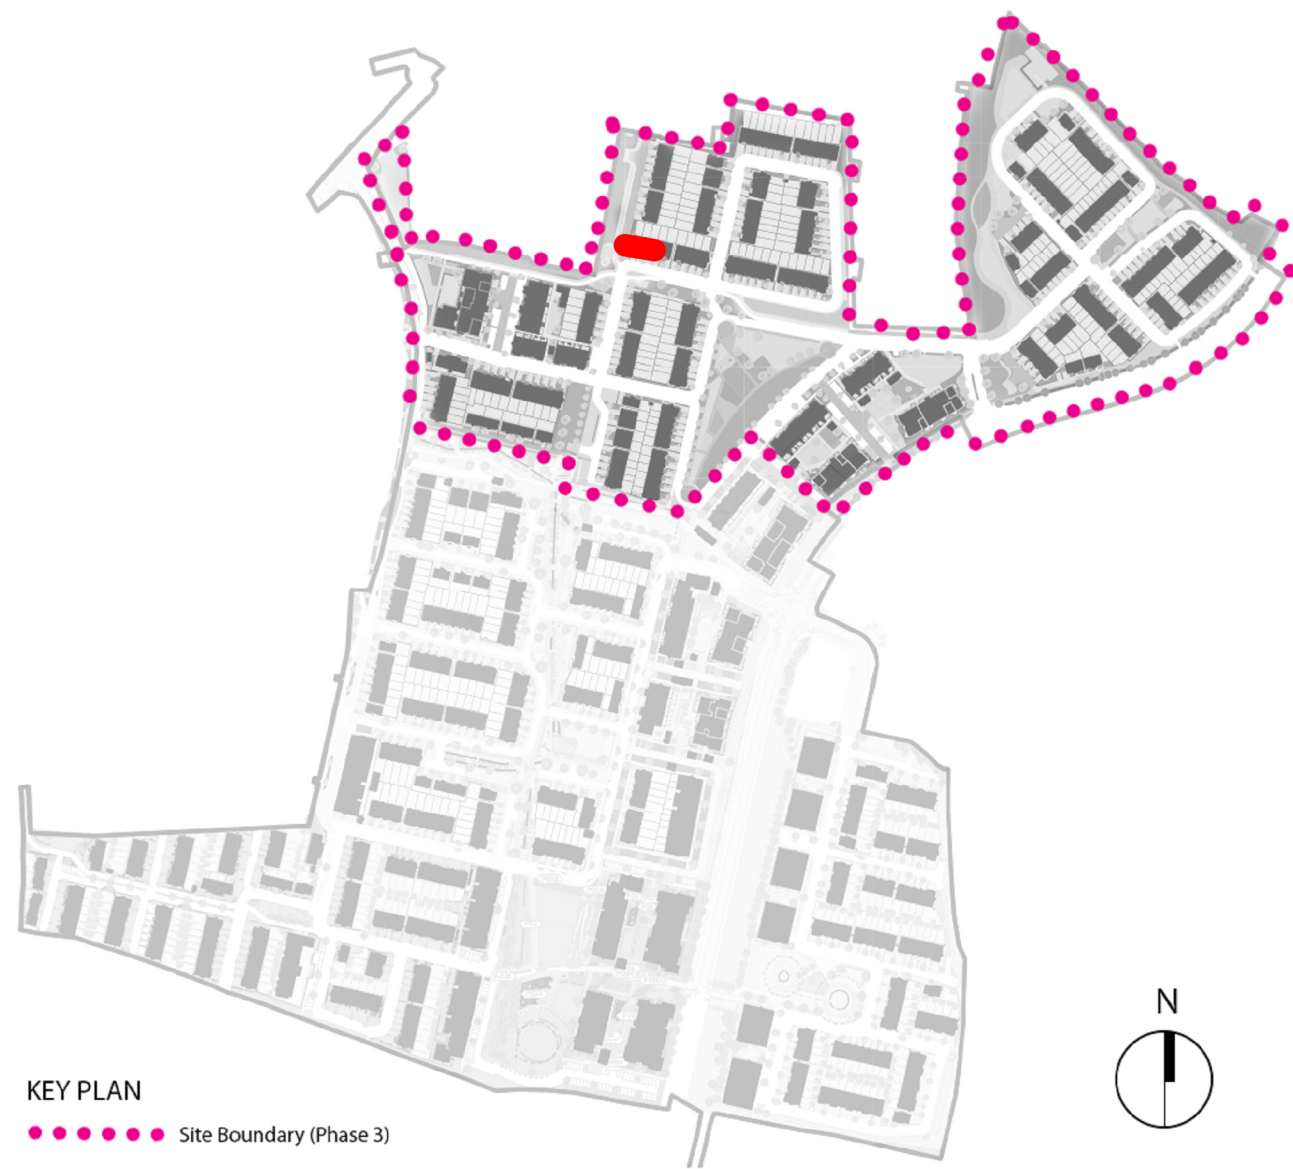

KEY PLAN
..... Site Boundary (Phase 3)


REV	DATE	DESCRIPTION	BY
P00	09/09/2025	DRAFT PLANNING	KM
P01	30/09/2025	PLANNING	CM
P02	18/05/2026	DRAFT PLANNING - RFI RESPONSE	CM
P03	26/05/2026	PLANNING - RFI RESPONSE	CM

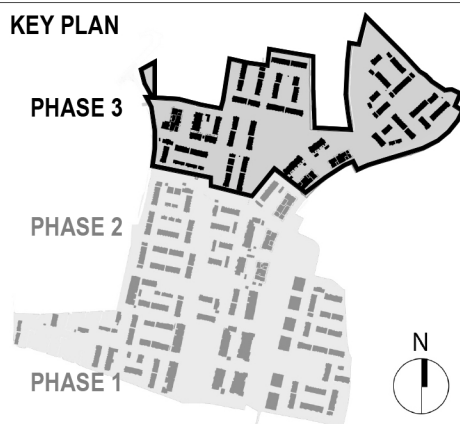

MATERIALS LEGEND
1. Selected Roof Tiles
2. Sand-cement Render Finish
3. Selected Brick (by neighbourhood)
4. Selected Recon Stone/Concrete String Detail
5. Plaster door/Window surround
6. Composite Front Door (colour by neighbourhood)

FLOOR PLAN LEGEND
2 Bed House
3 Bed House
4 Bed House
Storage
Plant

3. Neighbourhood F Red Brick

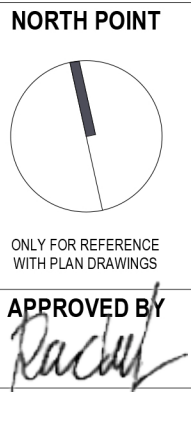

PLANNING - RFI RESPONSE

Client: GLENVEAGH LIVING LIMITED
Project: RESIDENTIAL DEVELOPMENT, BALLYMASTONE, DONABATE
Title: Terrace BT79 - Plans, Sections and Elevations

Sheet No.: 23010-MDO-BT79-XX-DR-A01-074079
Scale as: As indicated @ A1 Current Rev.: P03 Project No.: 23010

mdo
ARCHITECTS
11 Merrion Square N, Dublin 2, Ireland
+353 (0)1 400 4171
info@mdo.ie | www.mdo.ie