




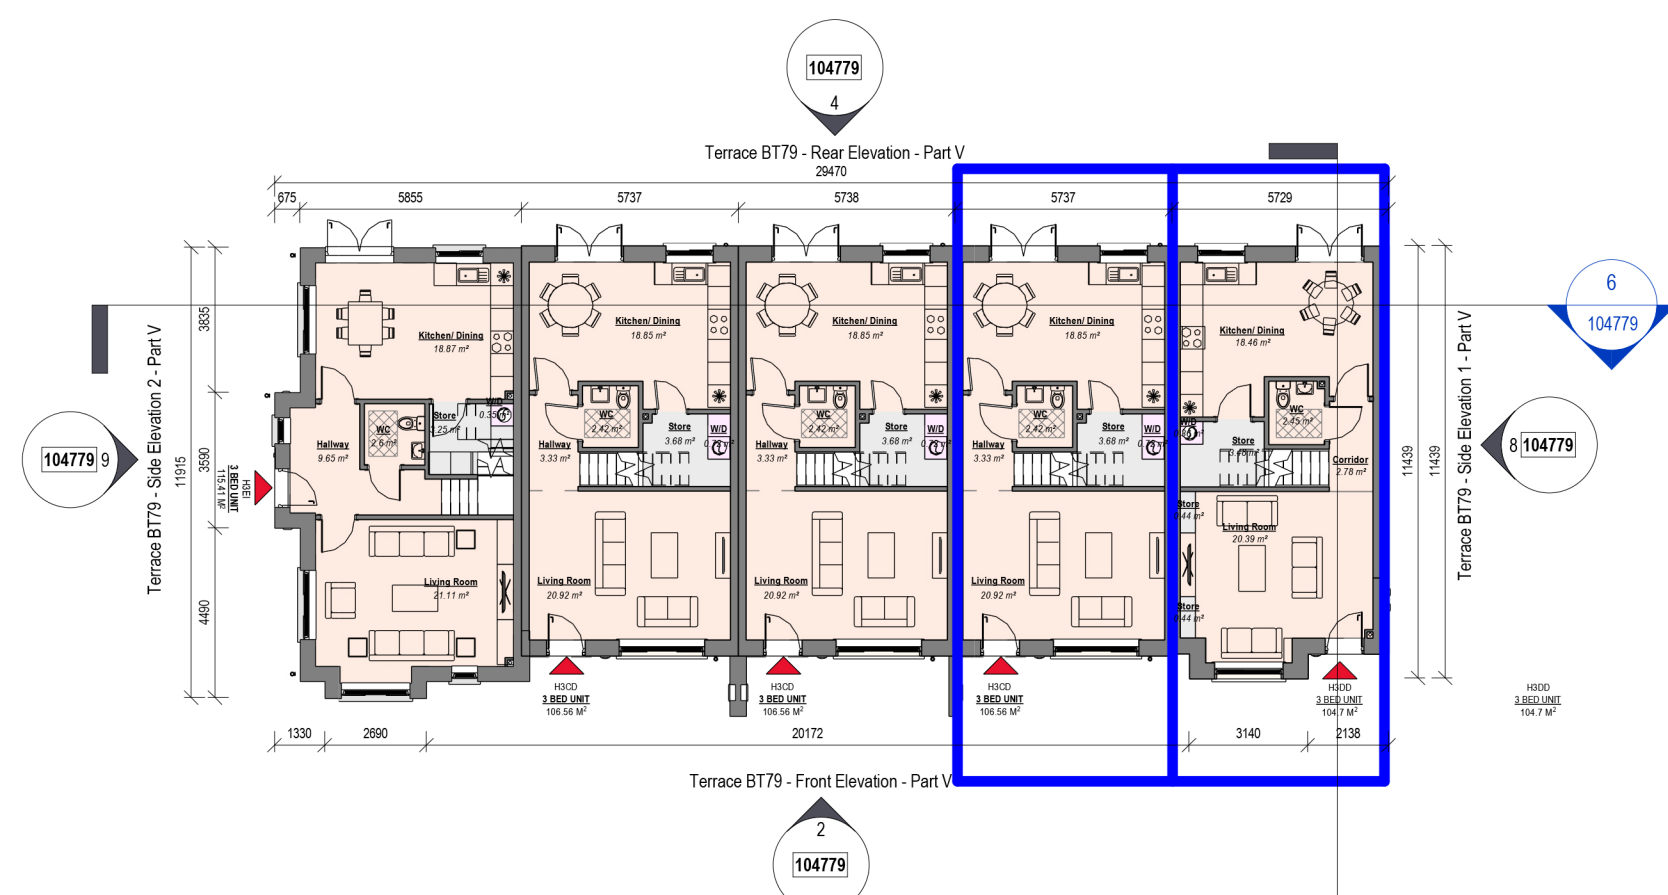

3 Terrace BT79 - Ground Floor - Part V
Scale: 1 : 200

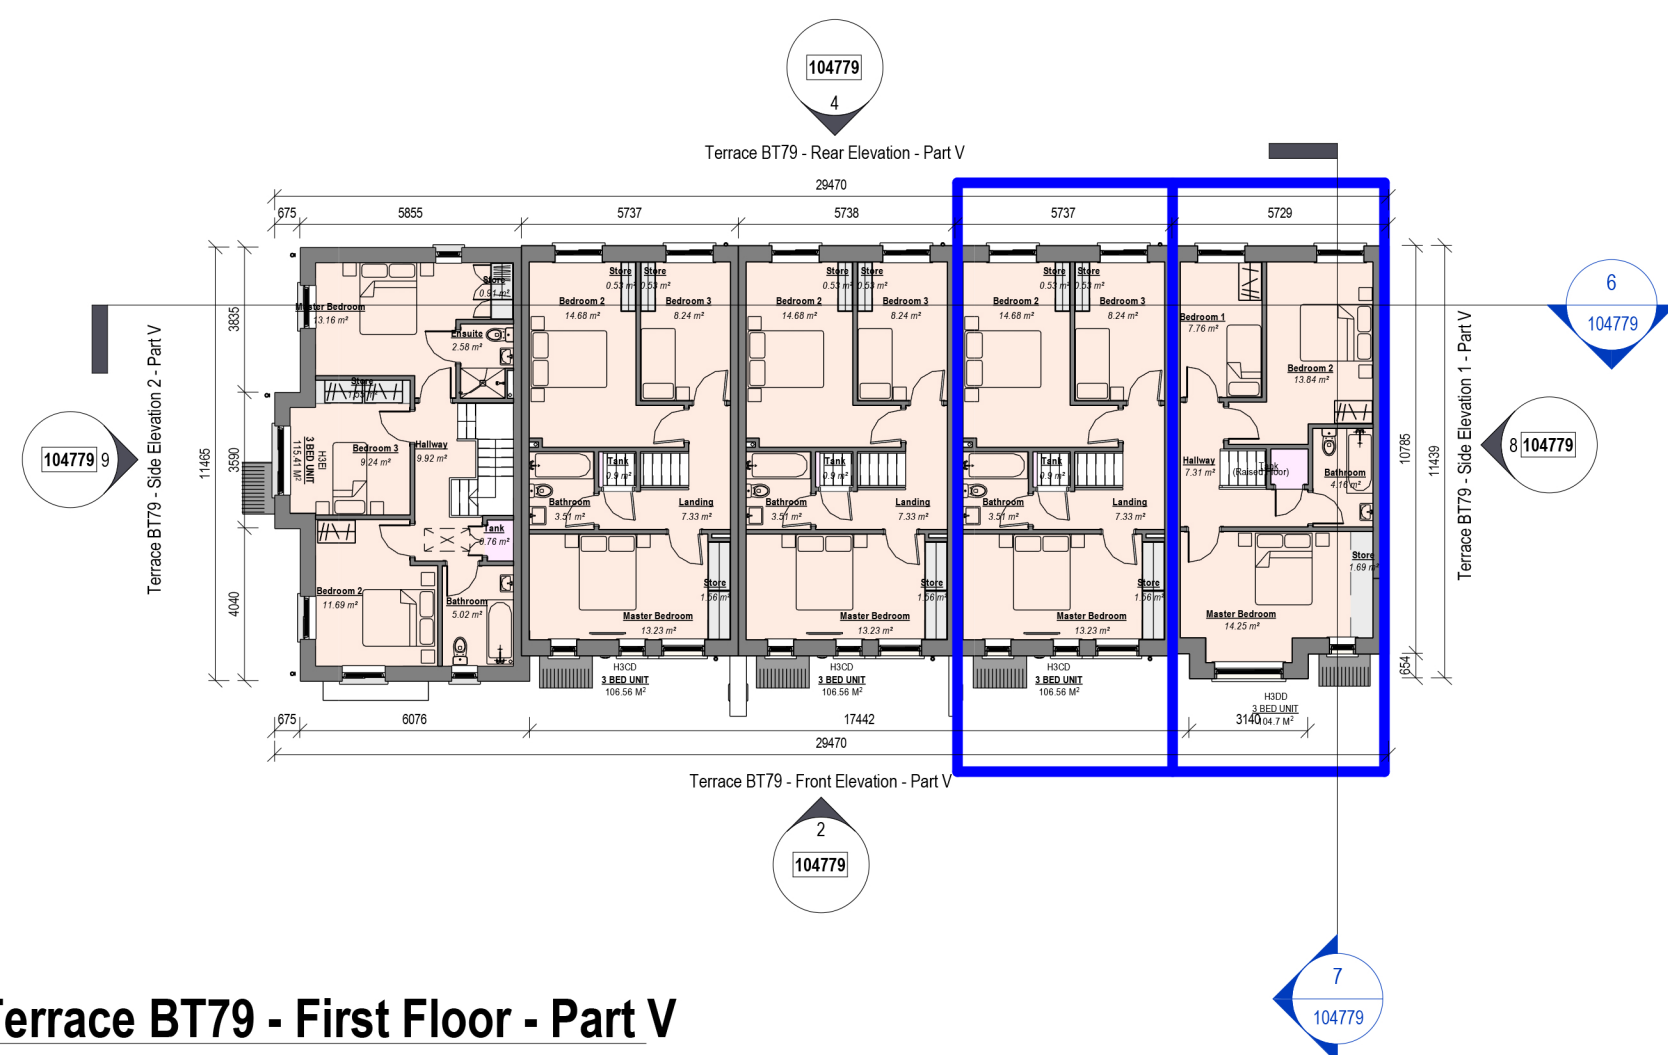

1 Terrace BT79 - First Floor - Part V
Scale: 1 : 200

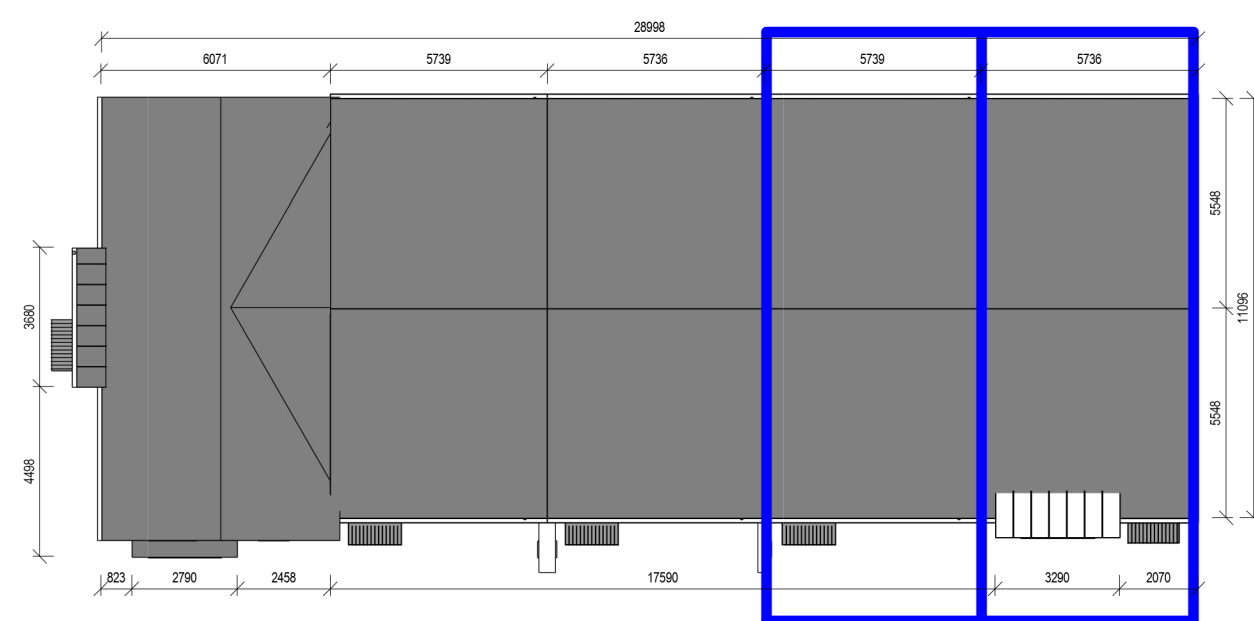


5 Terrace BT79 - Roof Plan - Part V
Scale: 1 : 200



2 Terrace BT79 - Front Elevation - Part V
Scale: 1 : 200




4 Terrace BT79 - Rear Elevation - Part V
Scale: 1 : 200

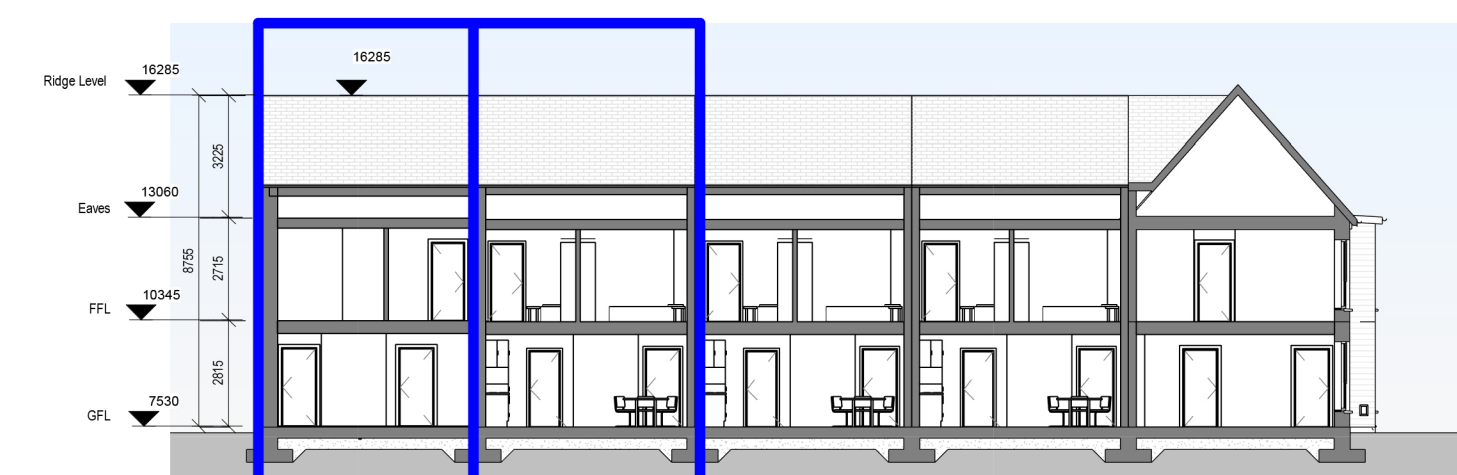


6 Terrace BT79 - Section 1 - Part V
Scale: 1 : 200




9 Terrace BT79 - Side Elevation 2 - Part V
Scale: 1 : 200

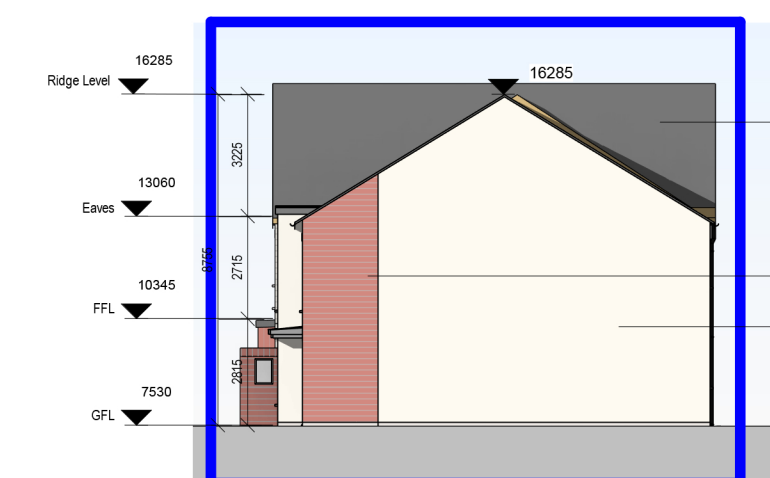

8 Terrace BT79 - Side Elevation 1 - Part V
Scale: 1:200

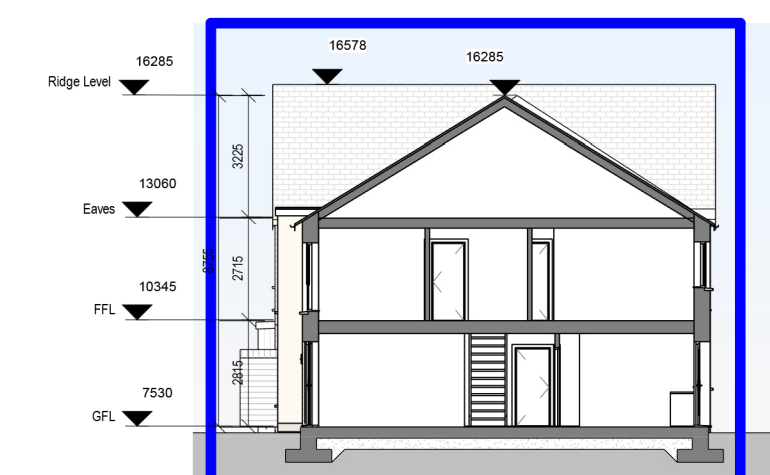


7 Terrace BT79 - Section 2 - Part V
Scale: 1 : 200

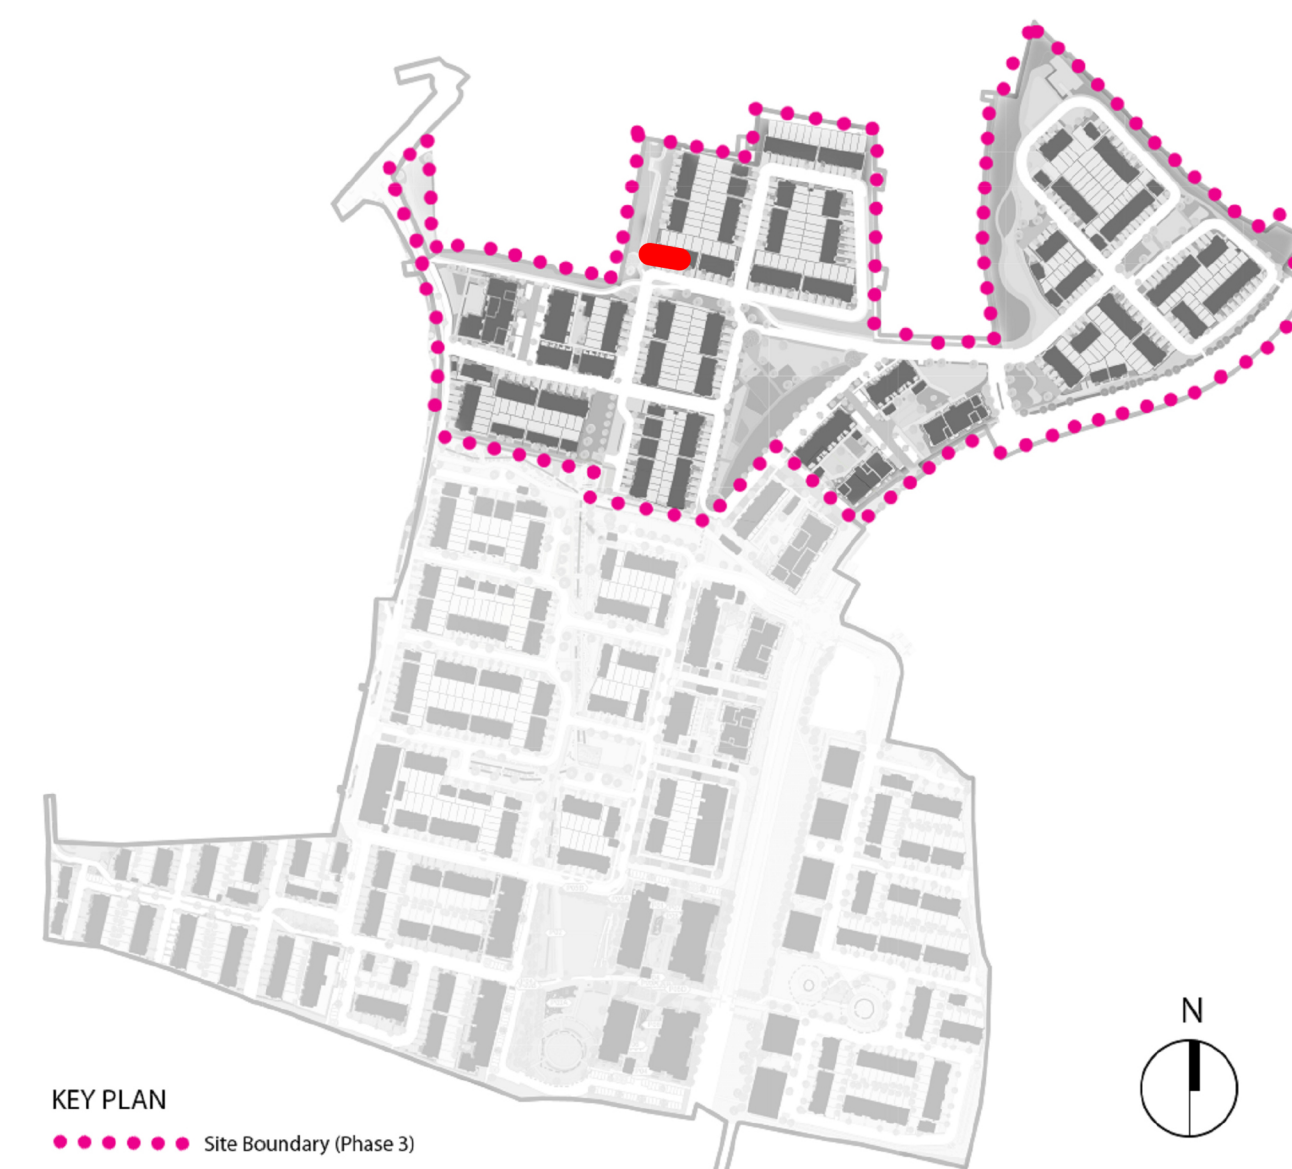

PLANNING - RFI RESPONSE

REV	DATE	DESCRIPTION	BY
P00	09/09/2025	DRAFT PLANNING	KM
P01	30/09/2025	PLANNING	CM
P02	18/05/2026	DRAFT PLANNING - RF1 RESPONSE	CM
P03	26/05/2026	PLANNING - RF1 RESPONSE	VY

DO NOT SCALE | USE FIGURED DIMENSIONS ONLY | NOTIFY THE ARCHITECTS OF ANY DISCREPANCIES ON THE DRAWING PRIOR TO WORK PROCEEDING | THIS DRAWING IS COPYRIGHT OF MCCAULEY DAVE O'CONNELL ARCHITECT

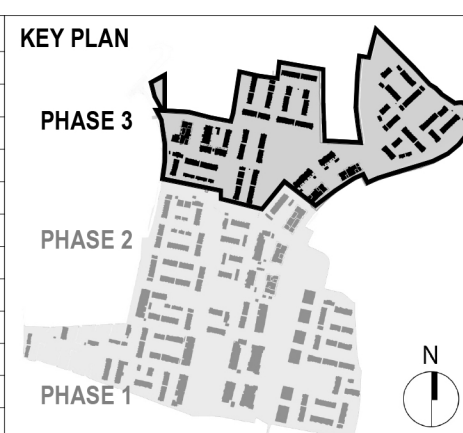

MATERIALS LEGEND

1. Selected Roof Tiles
2. Sand-cement Render Finish
3. Selected Brick (by neighbourhood)
4. Selected Recon Stone/Concrete String Detail
5. Plaster door/Window surround
6. Composite Front Door (colour by neighbourhood)


7. Rational Aura Clad Windows (colour by neighbourhood)
8. Metal Cladding
9. Front driveway to be permeable brick (refer to CSR layout)
10. Boundary treatment in accordance with CSR layout
11. Side Gate - treated and painted timber gate and fence to side passages of dwellings

- ### 3.Neighbourhood F Red Brick

FLOOR PLAN LEGEND

- ☐ 2 Bed House ☐ Storage
☐ 3 Bed House ☐ Plant
☐ 4 Bed House
☒ Part V Unit

NORTH POINT

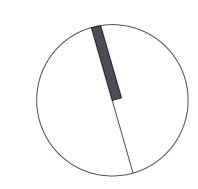

ONLY FOR REFERENCE
WITH PLAN DRAWINGS

APPROVED BY
Rachel

Client:	GLENVEAGH LIVING LIMITED
Project:	RESIDENTIAL DEVELOPMENT, BALLYMASTONE, DONABATE
Title:	Part V - Terrace BT79 - Plans, Sections and Elevations

Sheet No.: **23010-MDO-BT79-XX-DR-A01-104779**

Scale as: **As indicated @ A1** Current Rev.: **P03** Project No.: **23010**

