




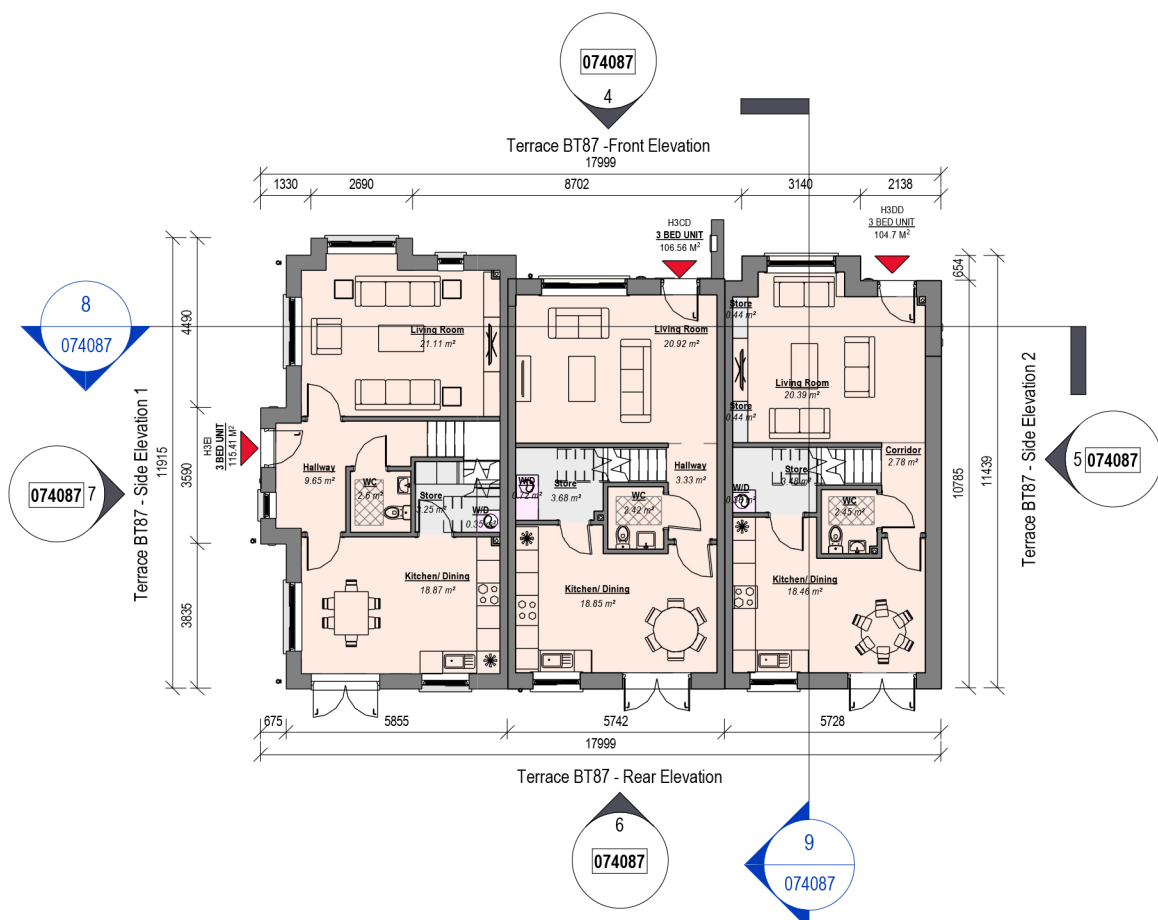

1 Terrace BT87 - Ground Floor
Scale: 1 : 200

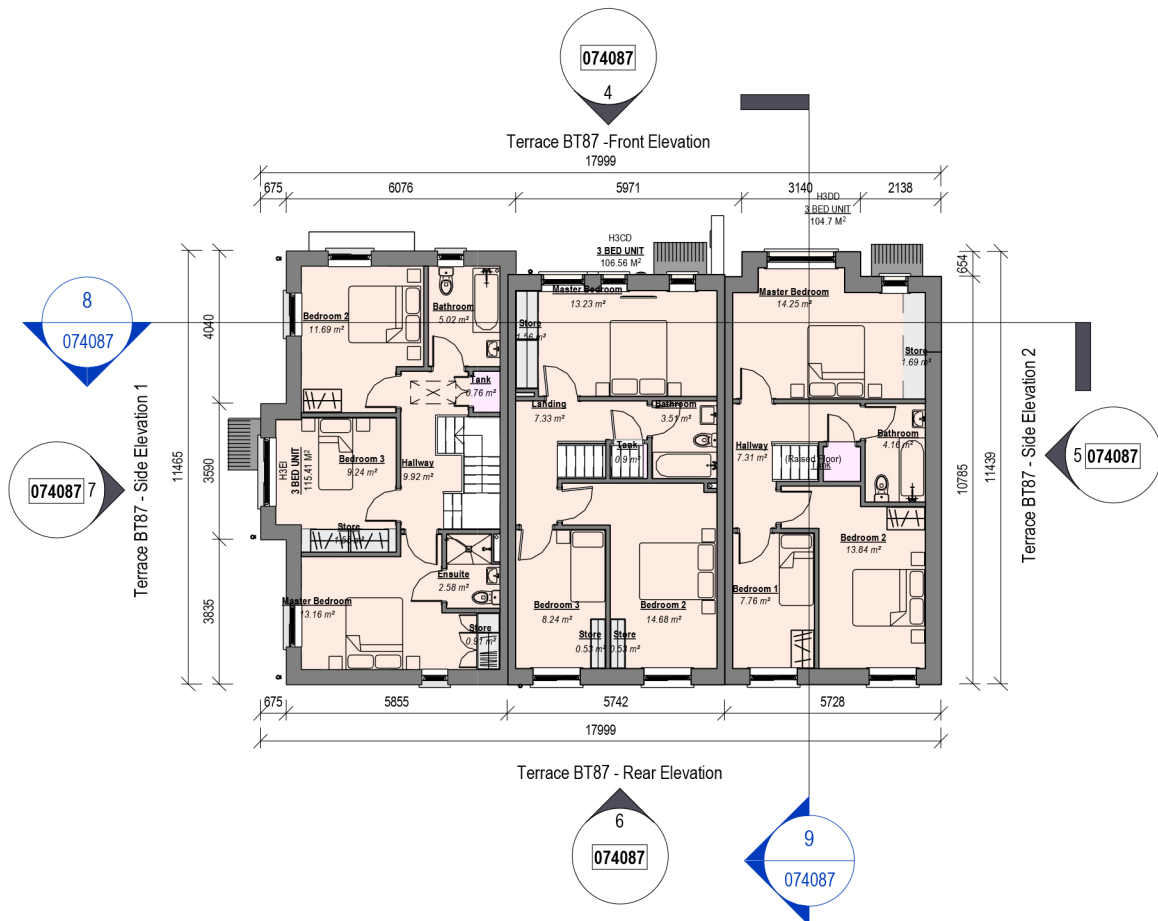

2 Terrace BT87 - First Floor
Scale: 1 : 200

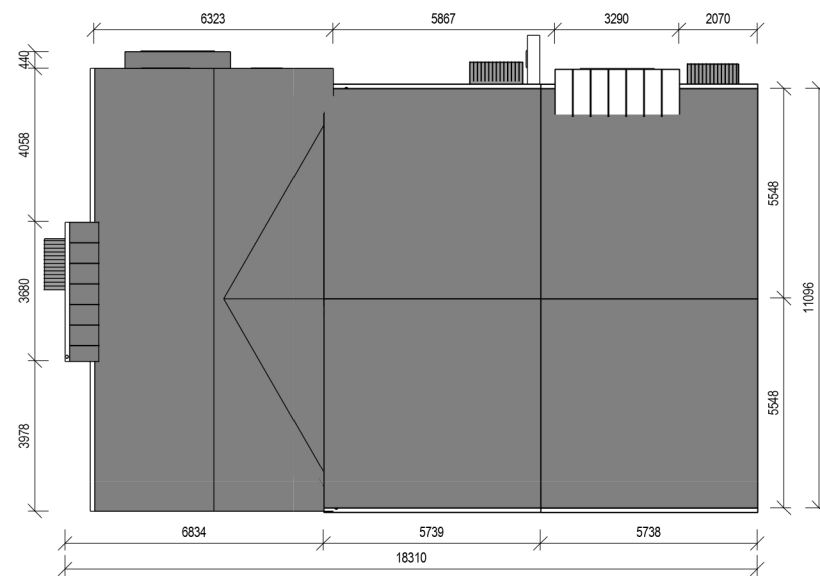


3 Terrace BT87 - Roof Plan
Scale: 1 : 200




4 Terrace BT87 -Front Elevation
Scale: 1 : 200




6 Terrace BT87 - Rear Elevation
Scale: 1 : 200

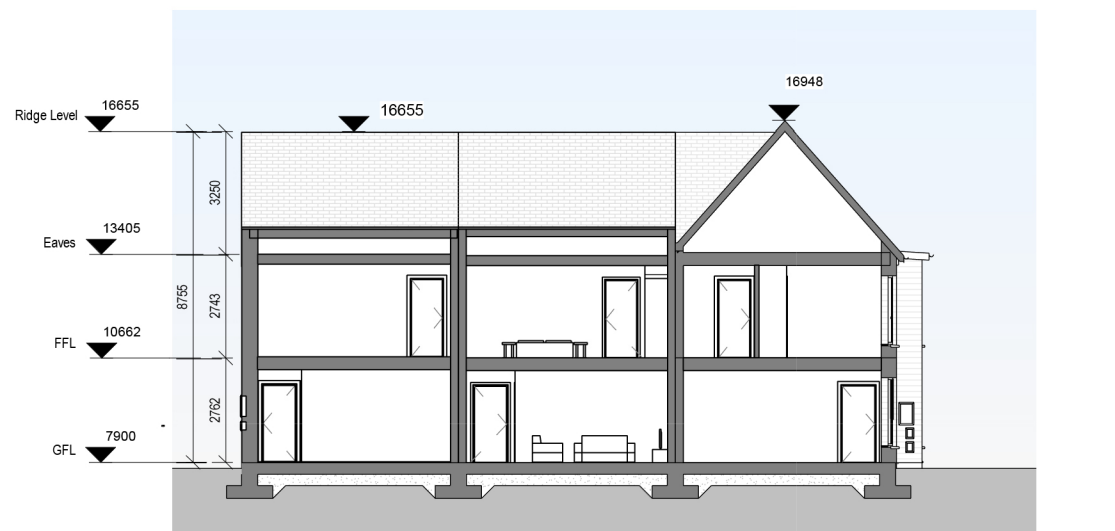


8 Terrace BT87 - Section 1
Scale: 1 : 200

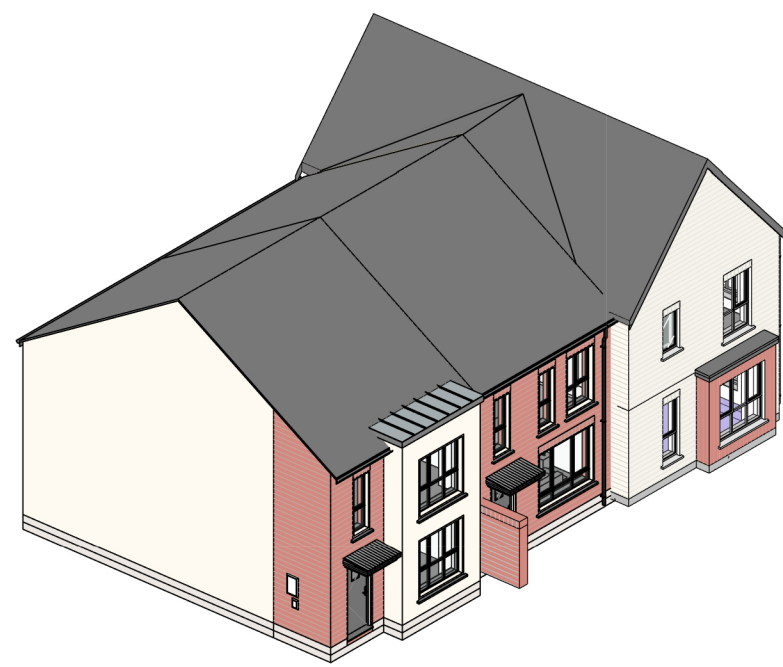


10 Terrace BT87 - Axonometric
Scale:

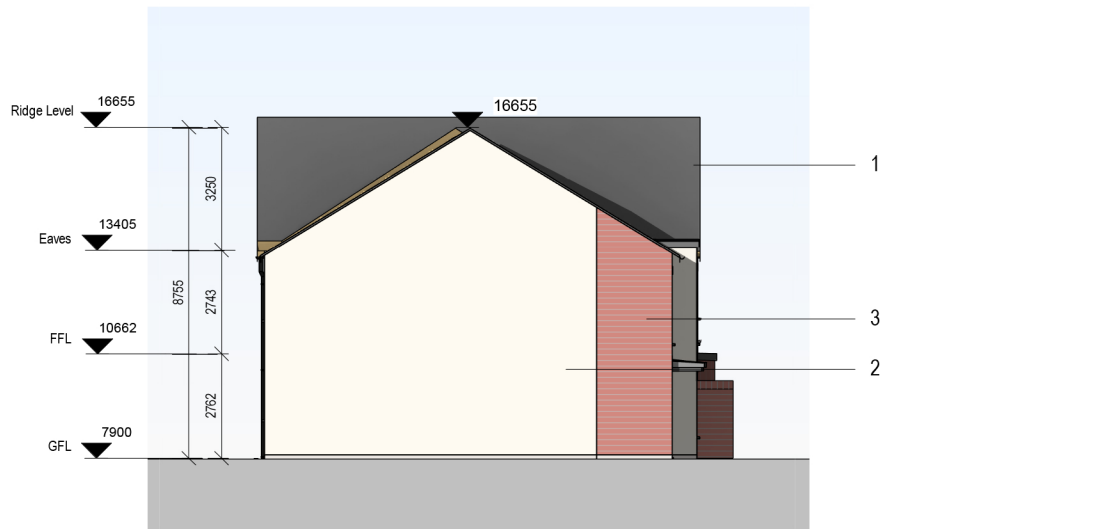


5 Terrace BT87 - Side Elevation 2
Scale: 1 : 200

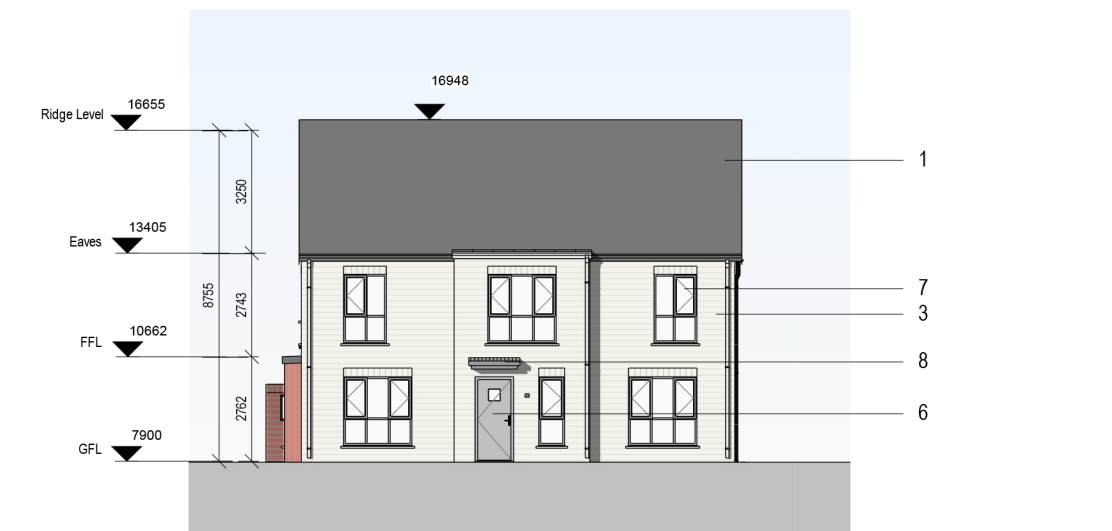


7 Terrace BT87 - Side Elevation 1
Scale: 1 : 200

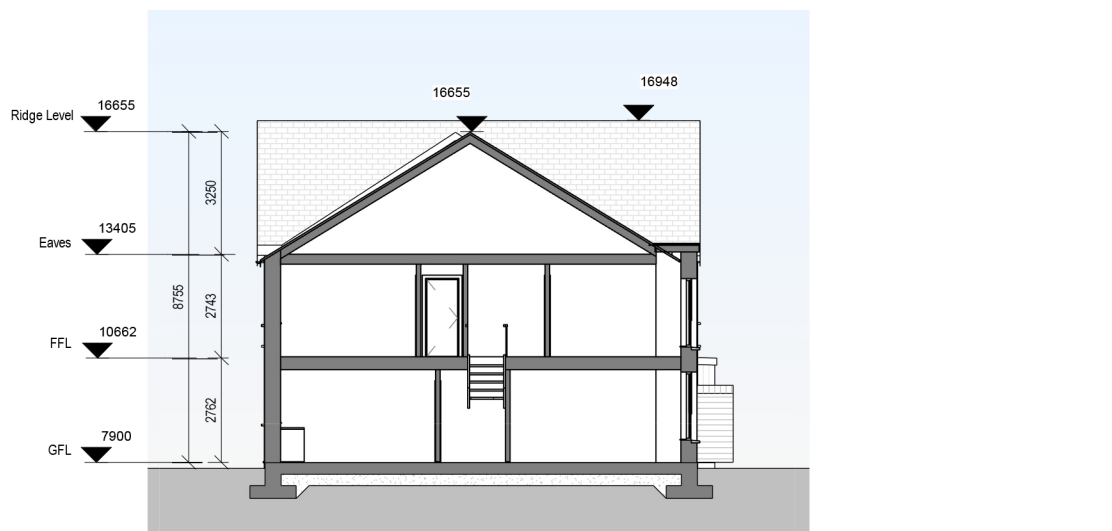


9 Terrace BT87 - Section 2
Scale: 1 : 200

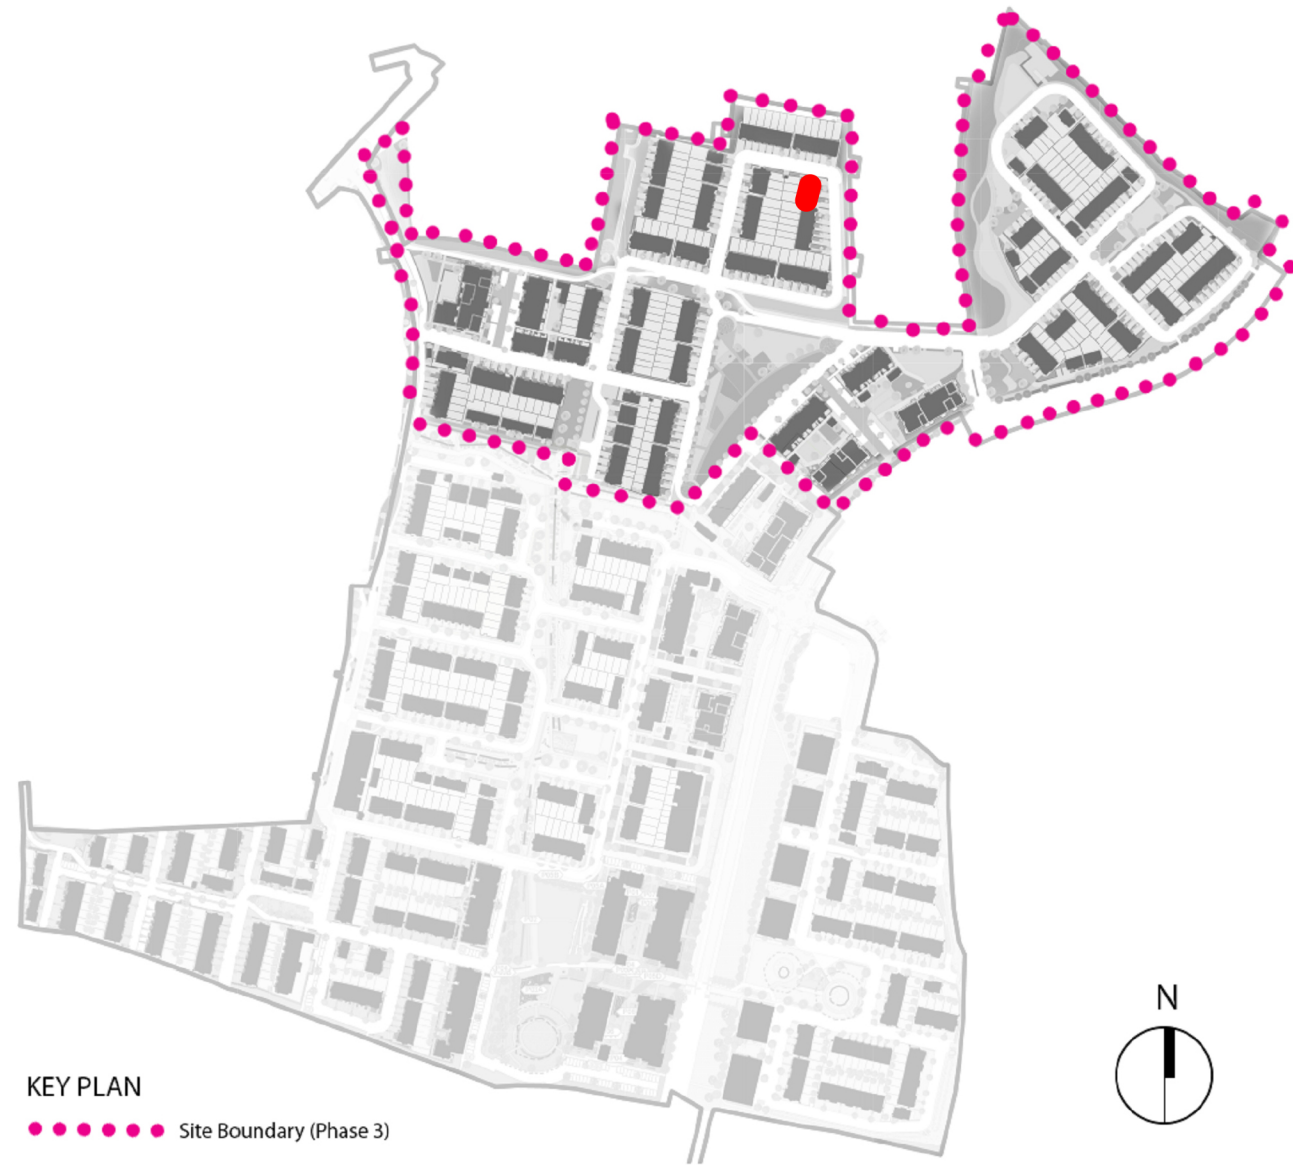

REV	DATE	DESCRIPTION	BY
P00	09/09/2025	DRAFT PLANNING	KM
P01	30/09/2025	PLANNING	CM
P02	18/05/2026	DRAFT PLANNING - RFI RESPONSE	CM
P03	26/05/2026	PLANNING - RFI RESPONSE	CM
DO NOT SCALE [USE FIGURED DIMENSIONS ONLY] NOTIFY THE ARCHITECTS OF ANY DISCREPANCIES ON THE DRAWING PRIOR TO WORK PROCEEDINGS THIS DRAWING IS COPYRIGHT OF MCCALEY DAYE O'CONNELL ARCHITECTS			

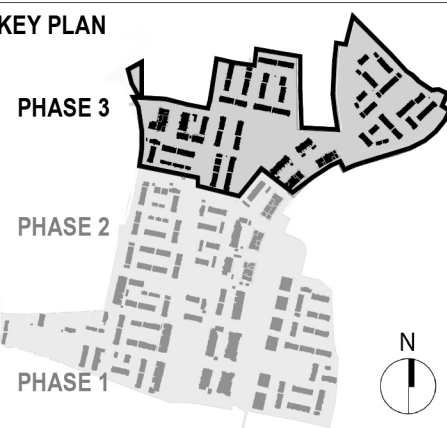

MATERIALS LEGEND	FLOOR PLAN LEGEND
1. Selected Roof Tiles	2 Bed House
2. Sand-cement Render Finish	Storage
3. Selected Brick (by neighbourhood)	3 Bed House
4. Selected Recon Stone/Concrete String Detail	Plant
5. Plaster door/Window surround	4 Bed House
6. Composite Front Door (colour by neighbourhood)	3.Neighbourhood F Red Brick
7. Rational Aura Clad Windows (colour by neighbourhood)	
8. Metal Cladding	
9. Front driveway to be permeable brick (refer to CSR layout)	
10. Boundary treatment in accordance with CSR layout	
11. Side Gate - treated and painted timber gate and fence to side passages of dwellings	

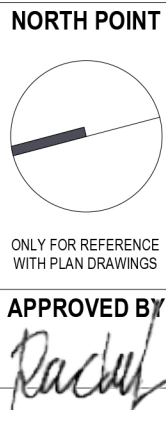

PLANNING - RFI RESPONSE

Client: GLENVEAGH LIVING LIMITED
Project: RESIDENTIAL DEVELOPMENT, BALLYMASTONE, DONABATE
Title: Terrace BT87 - Plans, Sections and Elevations

Sheet No.: 23010-MDO-BT87-XX-DR-A01-074087
Scale as: As indicated @ A1 Current Rev.: P03 Project No.: 23010

11 Merrion Square N, Dublin 2, Ireland
+353 (0)1 400 4171
info@mdo.ie | www.mdo.ie