


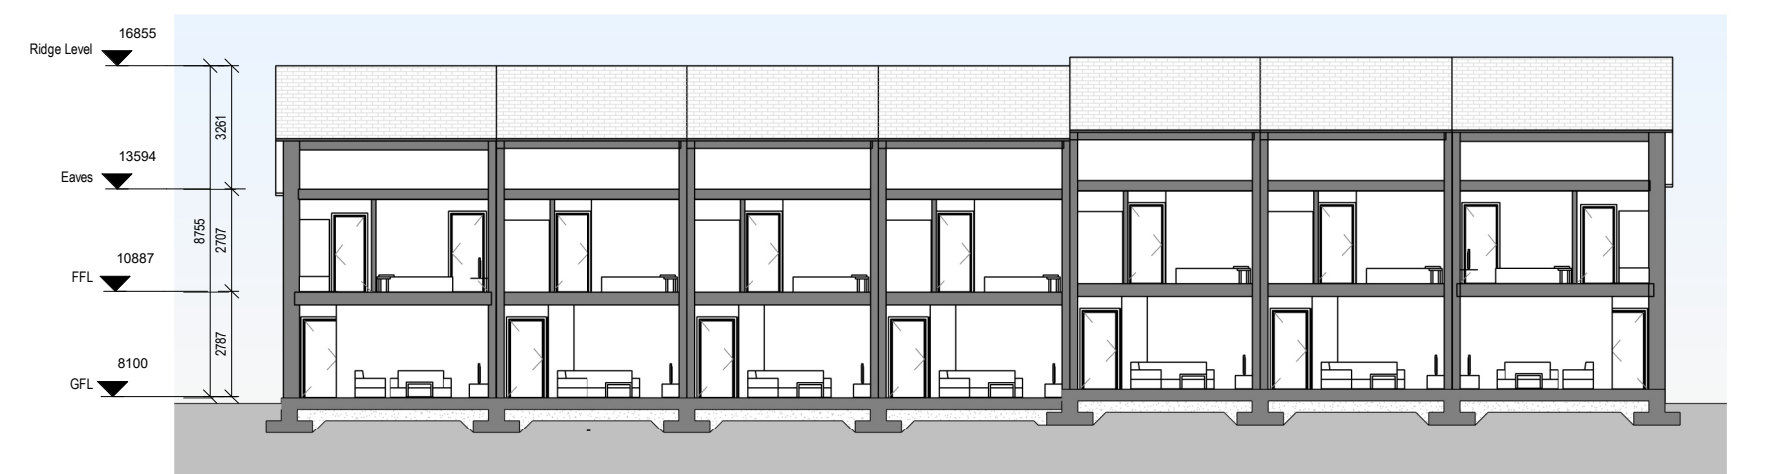
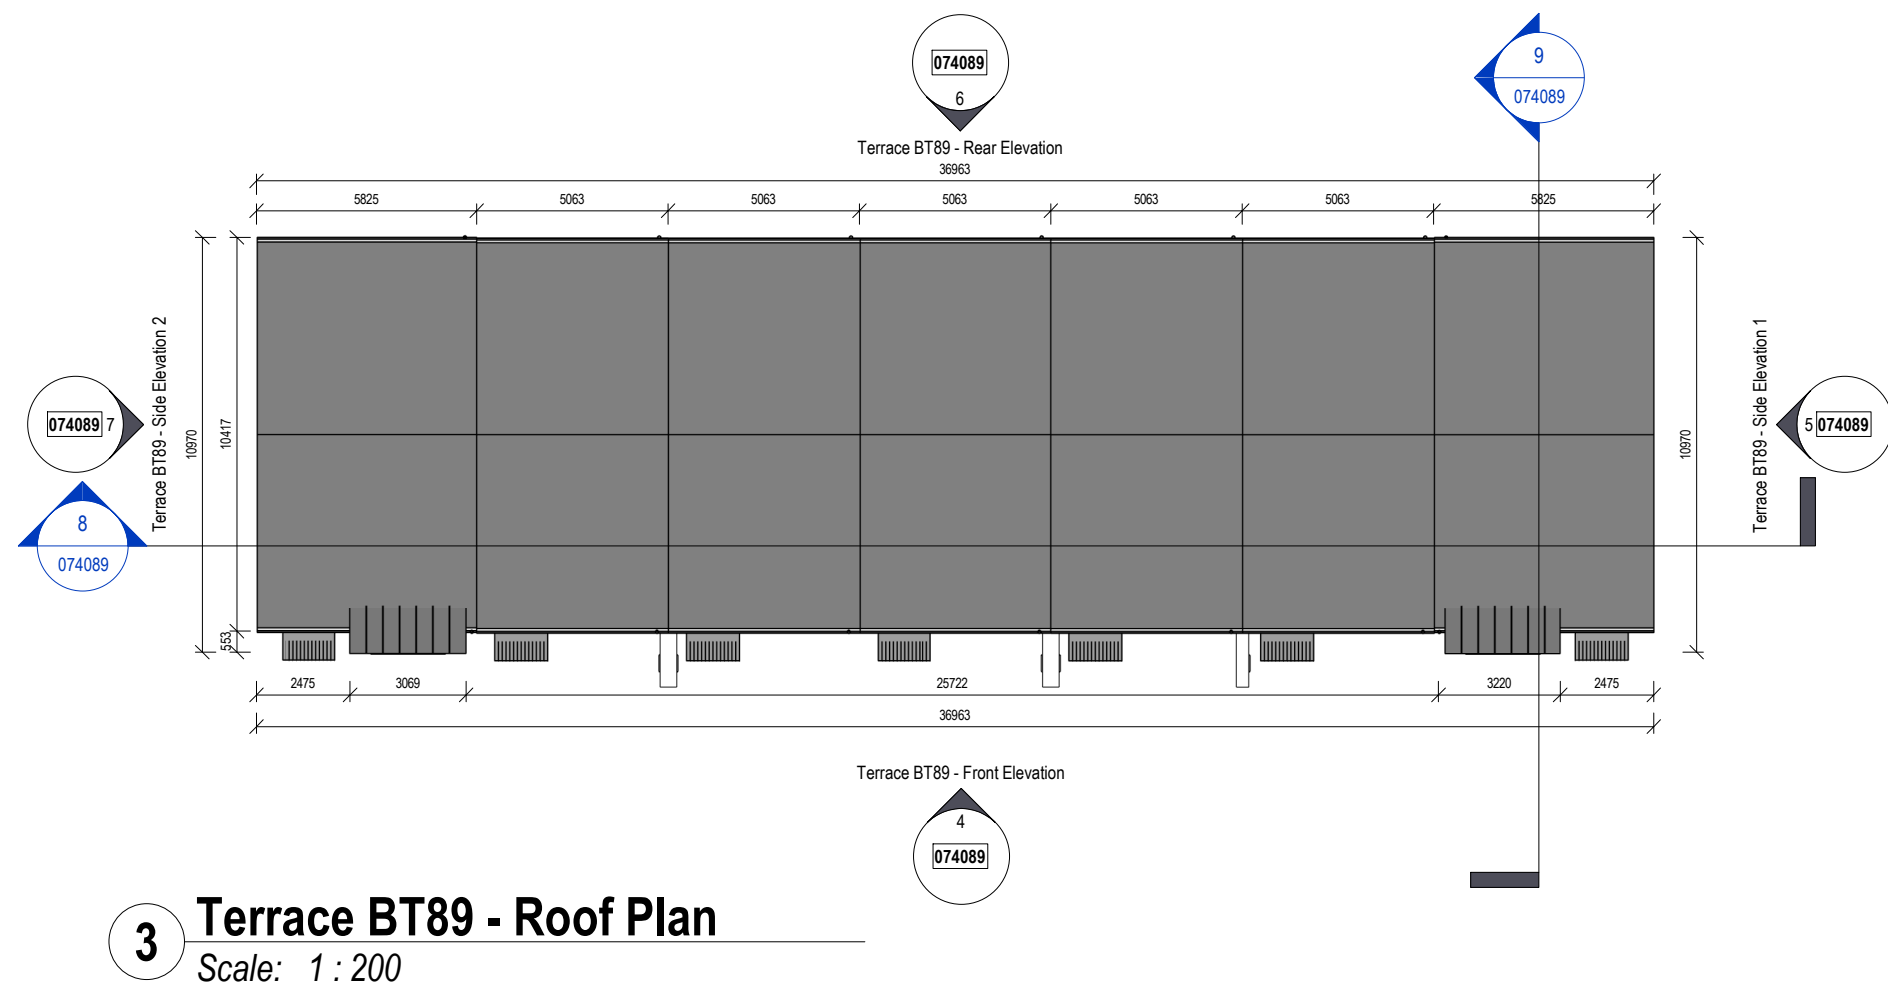
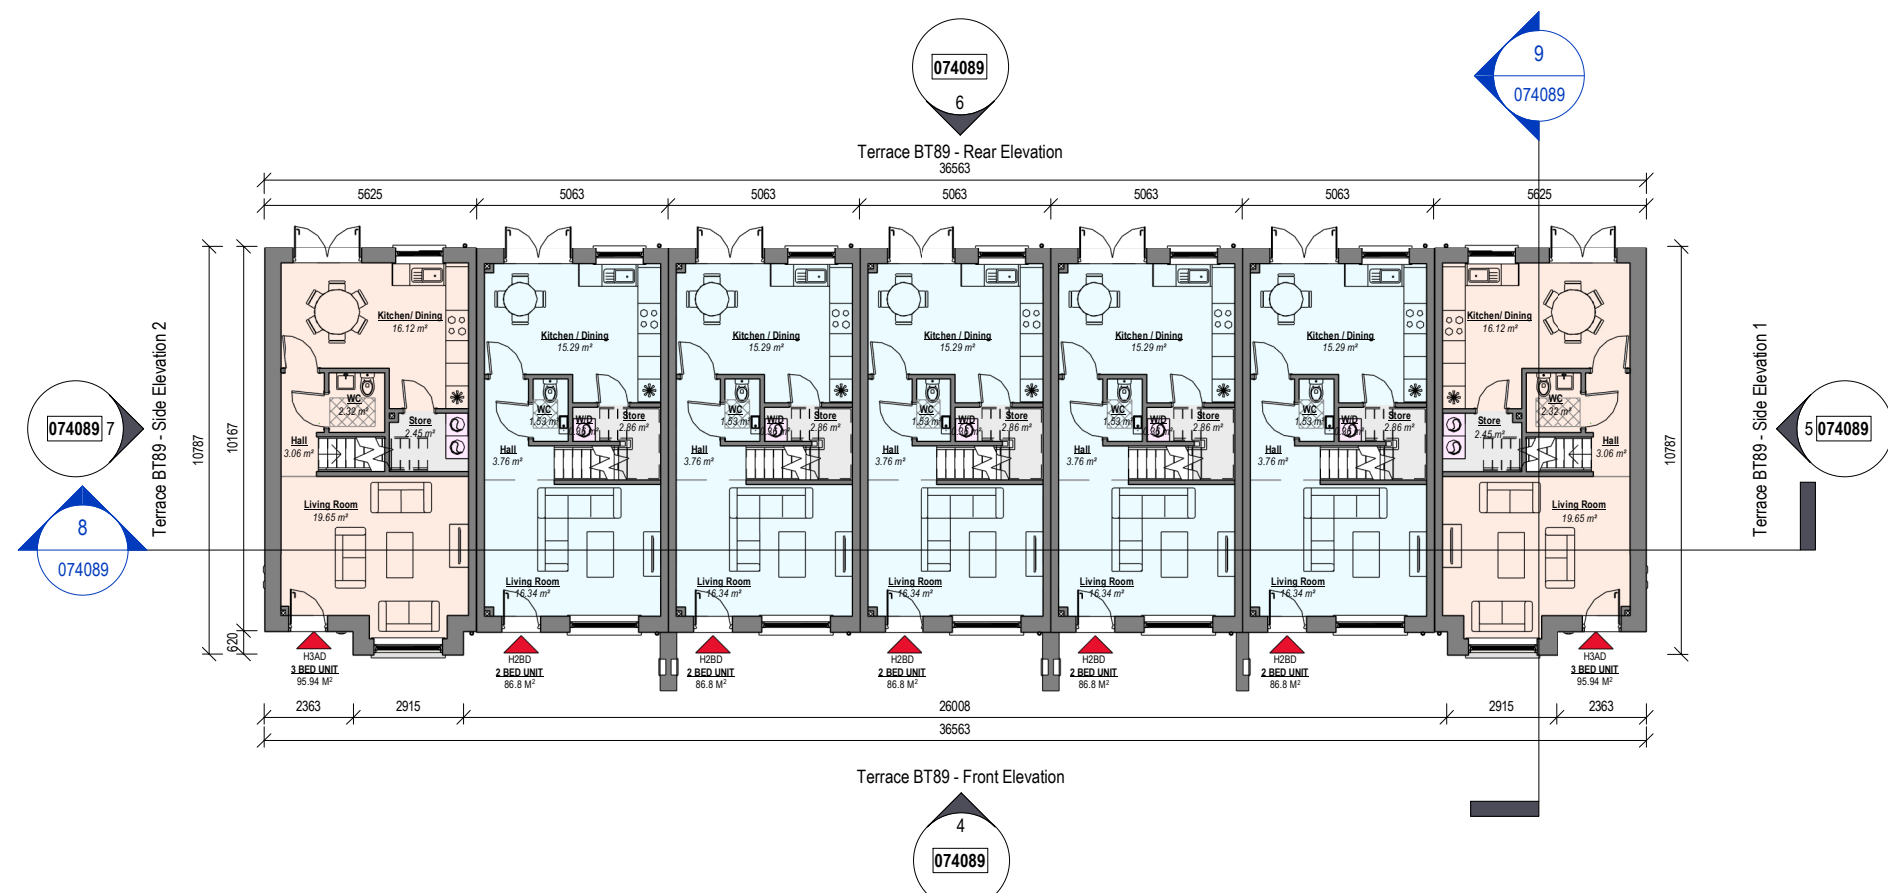
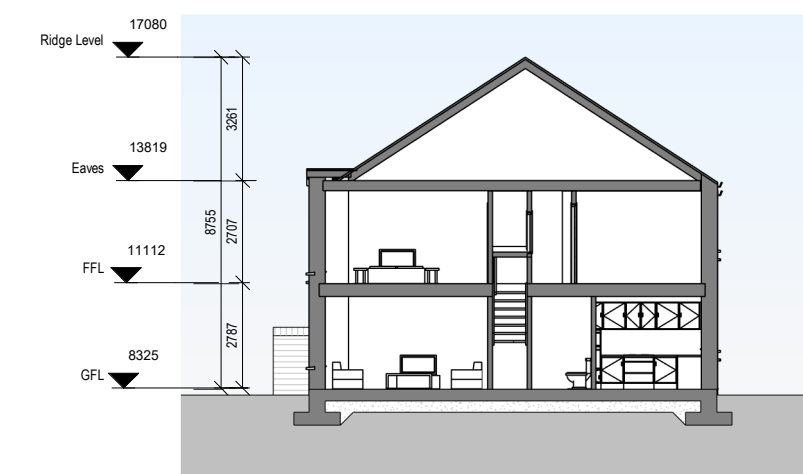
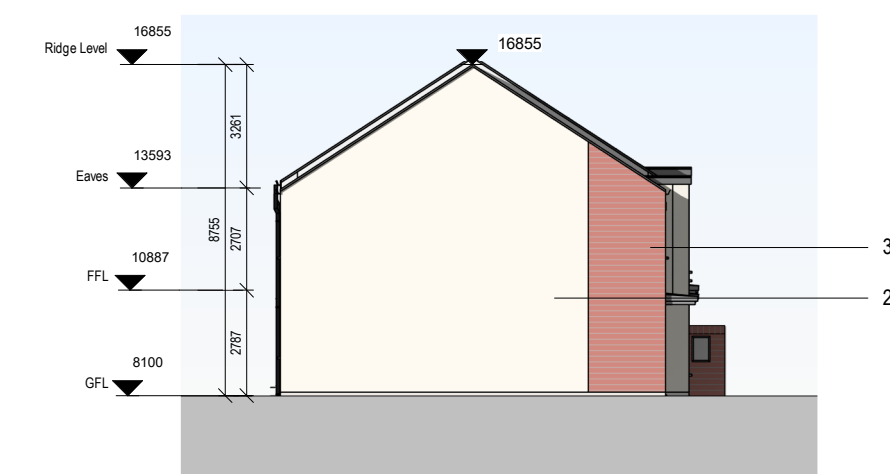


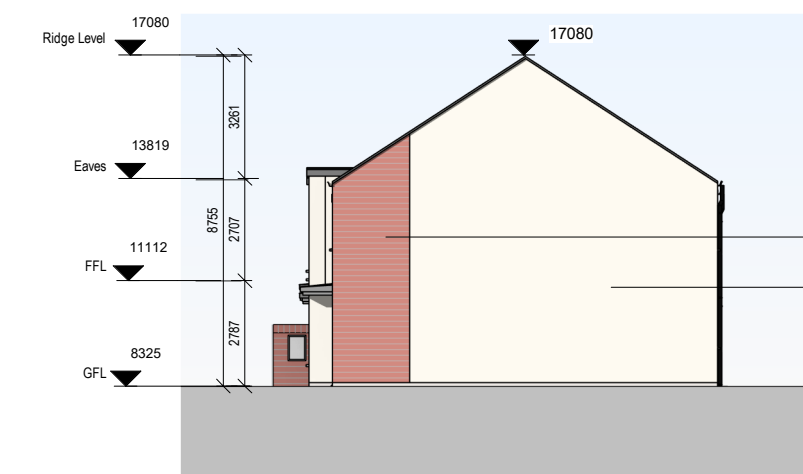

8 Terrace BT89 - Section 1
Scale: 1 : 200

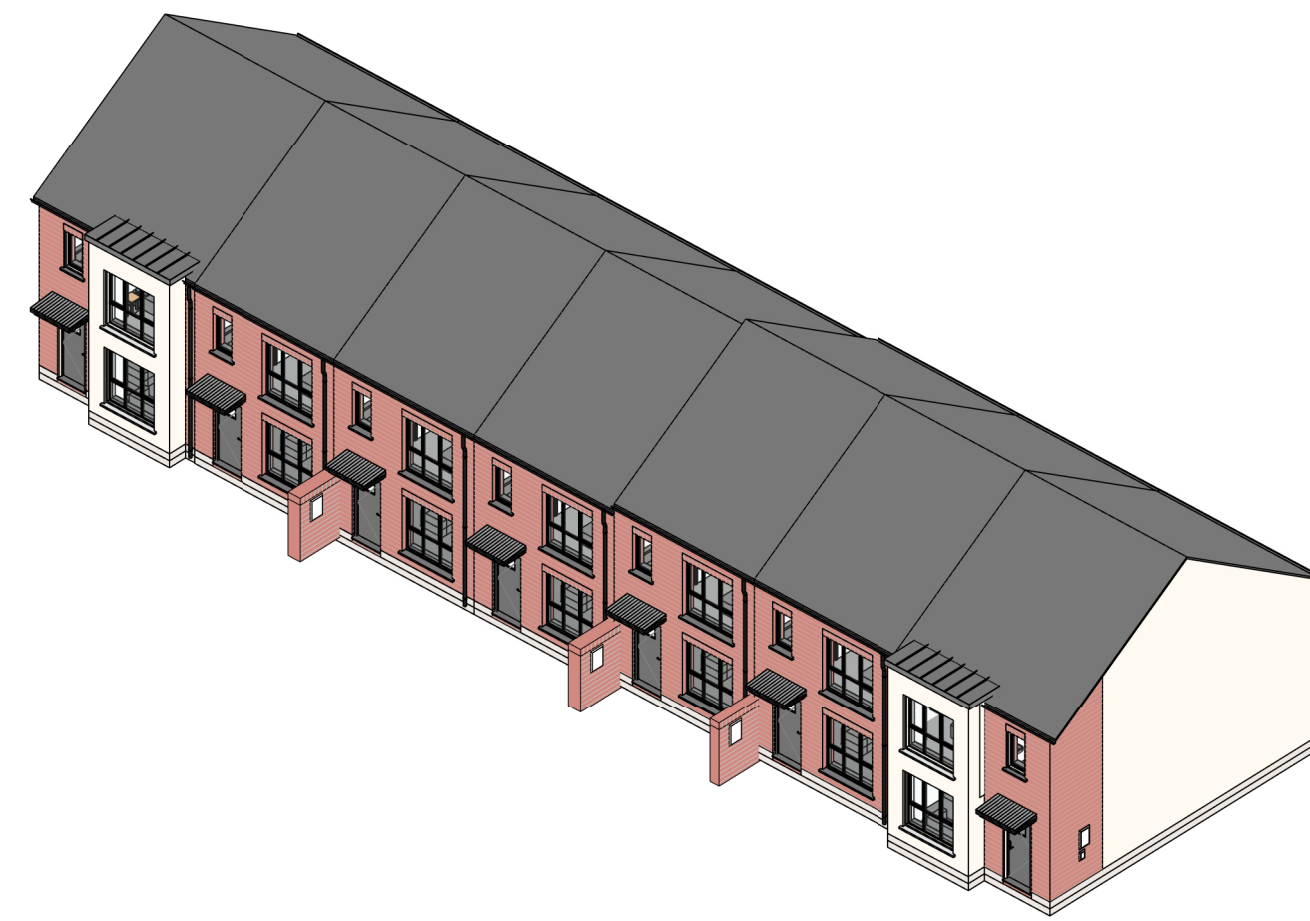


9 Terrace BT89 - Section 2
Scale: 1 : 200

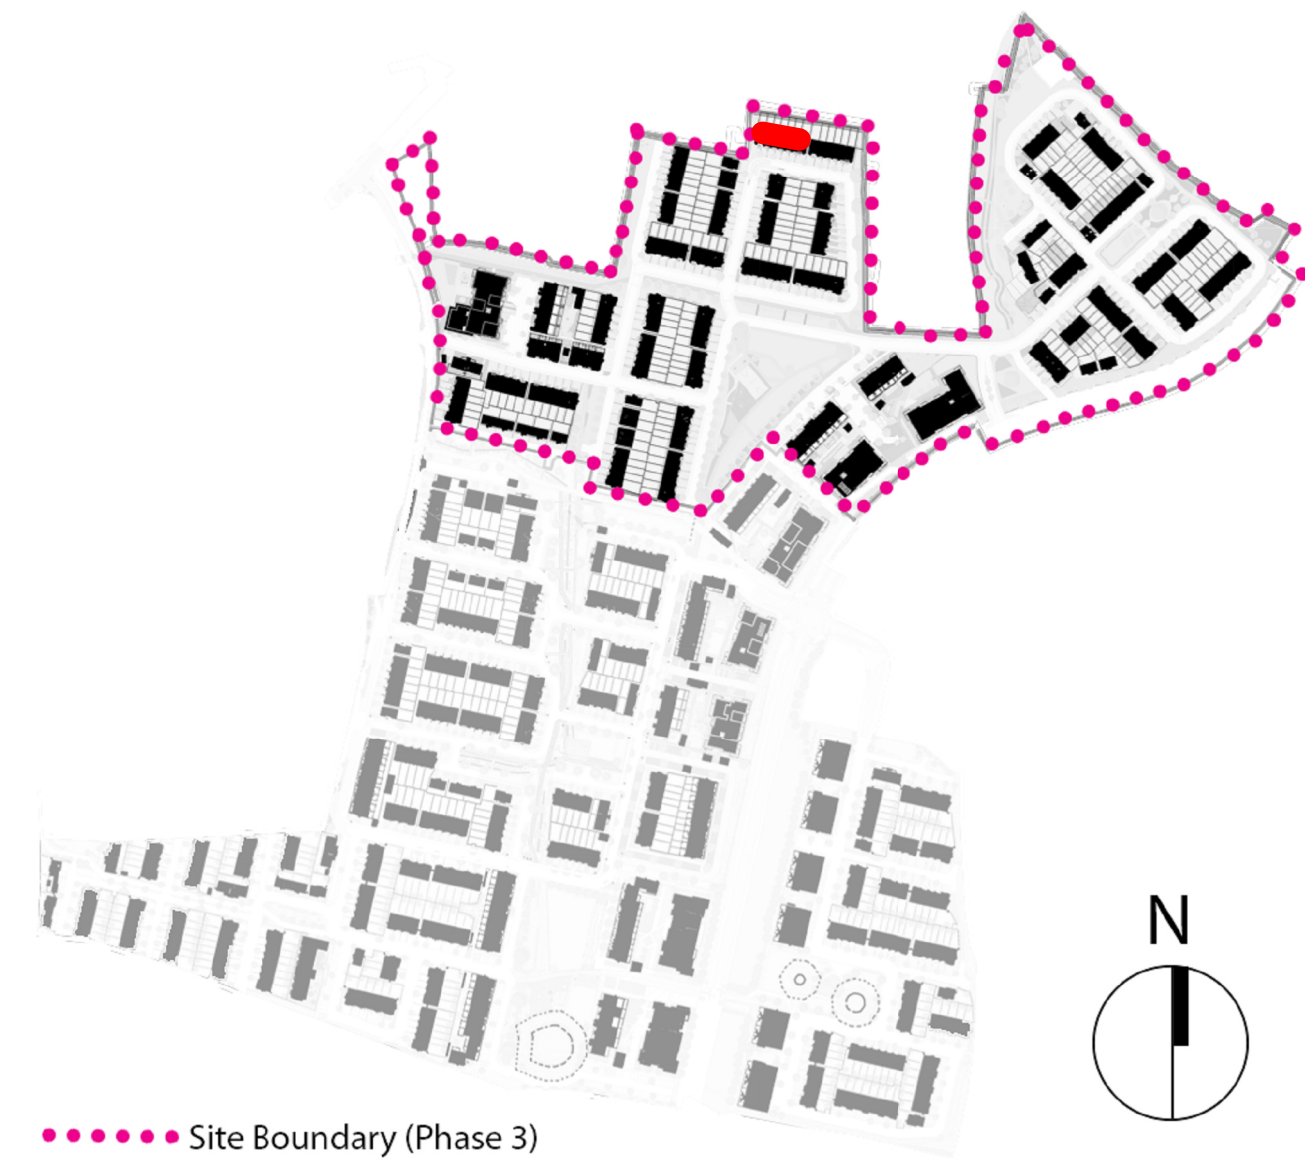


PLANNING

REV	DATE	DESCRIPTION	BY
P00	09/09/2025	DRAFT PLANNING	KM
P01	30/09/2025	PLANNING	CM

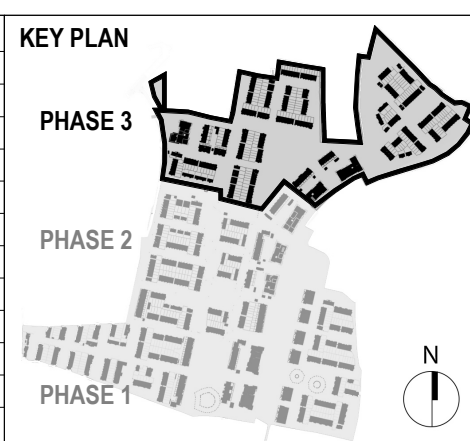


KEY PLAN	MATERIALS LEGEND
1. Selected Roof Tiles	7. Rational Aura Clad Windows (colour by neighbourhood)
2. Sand-cement Render Finish	8. Metal Cladding
3. Selected Brick (by neighbourhood)	9. Front driveway to be permeable brick (refer to CSR layout)
4. Selected Recon Stone/Concrete String Detail	10. Boundary treatment in accordance with CSR layout
5. Plaster door/Window surround	11. Side Gate - treated and painted timber gate and fence to side passages of dwellings
6. Composite Front Door (colour by neighbourhood)	

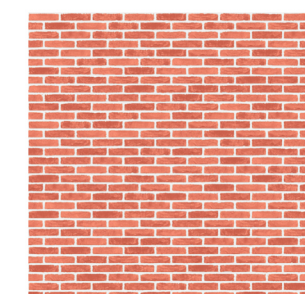

FLOOR PLAN LEGEND

	2 Bed House		Storage
	3 Bed House		Plant
	4 Bed House		

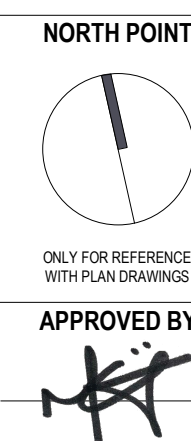

Client:	GLENVEAGH LIVING LIMITED
Project:	RESIDENTIAL DEVELOPMENT, BALLYMSTONE, DONABATE
Title:	Terrace BT89 - Plans, Sections and Elevations

Sheet No.:	23010-MDO-BT89-XX-DR-A01-074089
Scale as:	As indicated @ A1
Current Rev.:	P01
Project No.:	23010

