

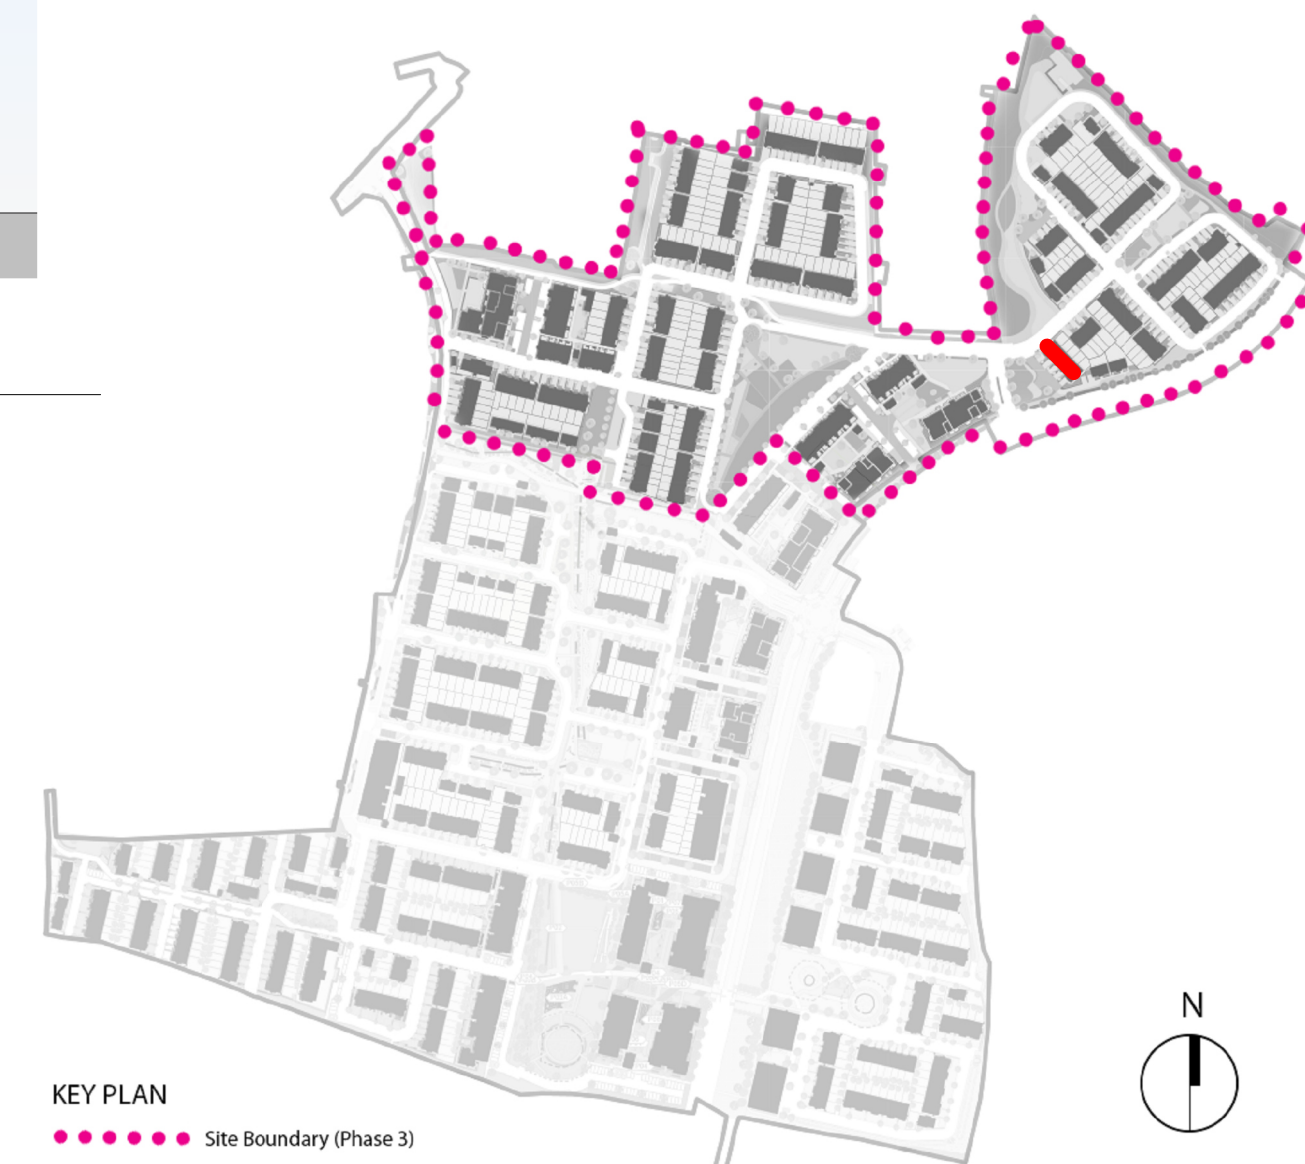
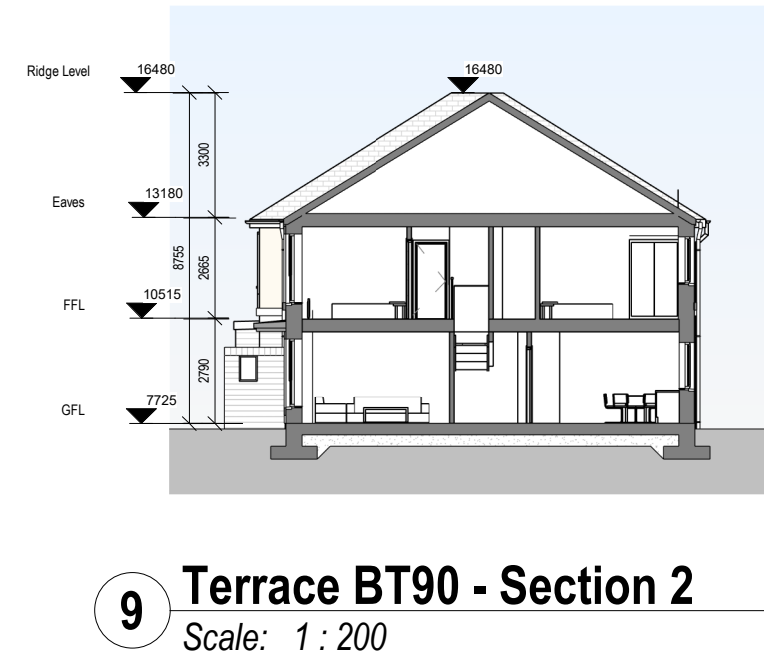
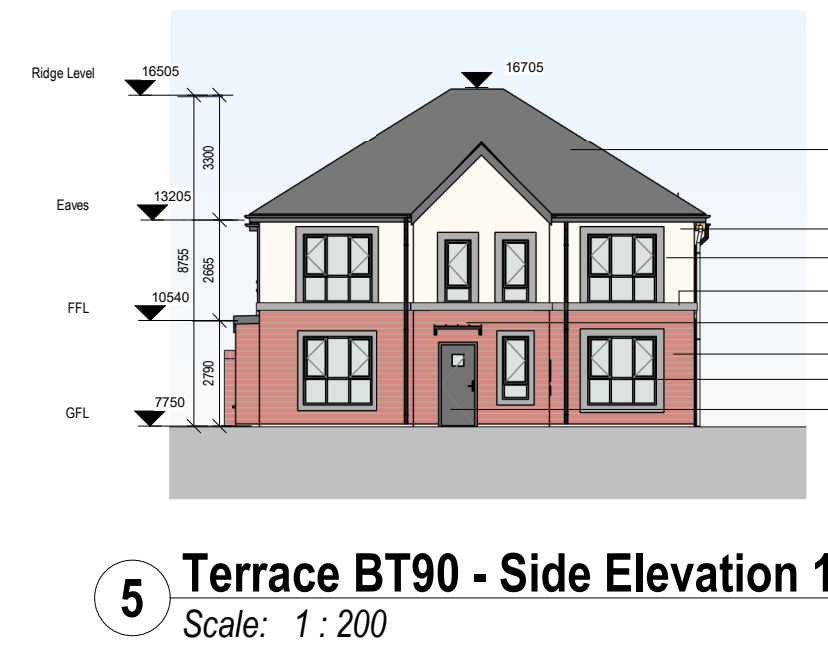
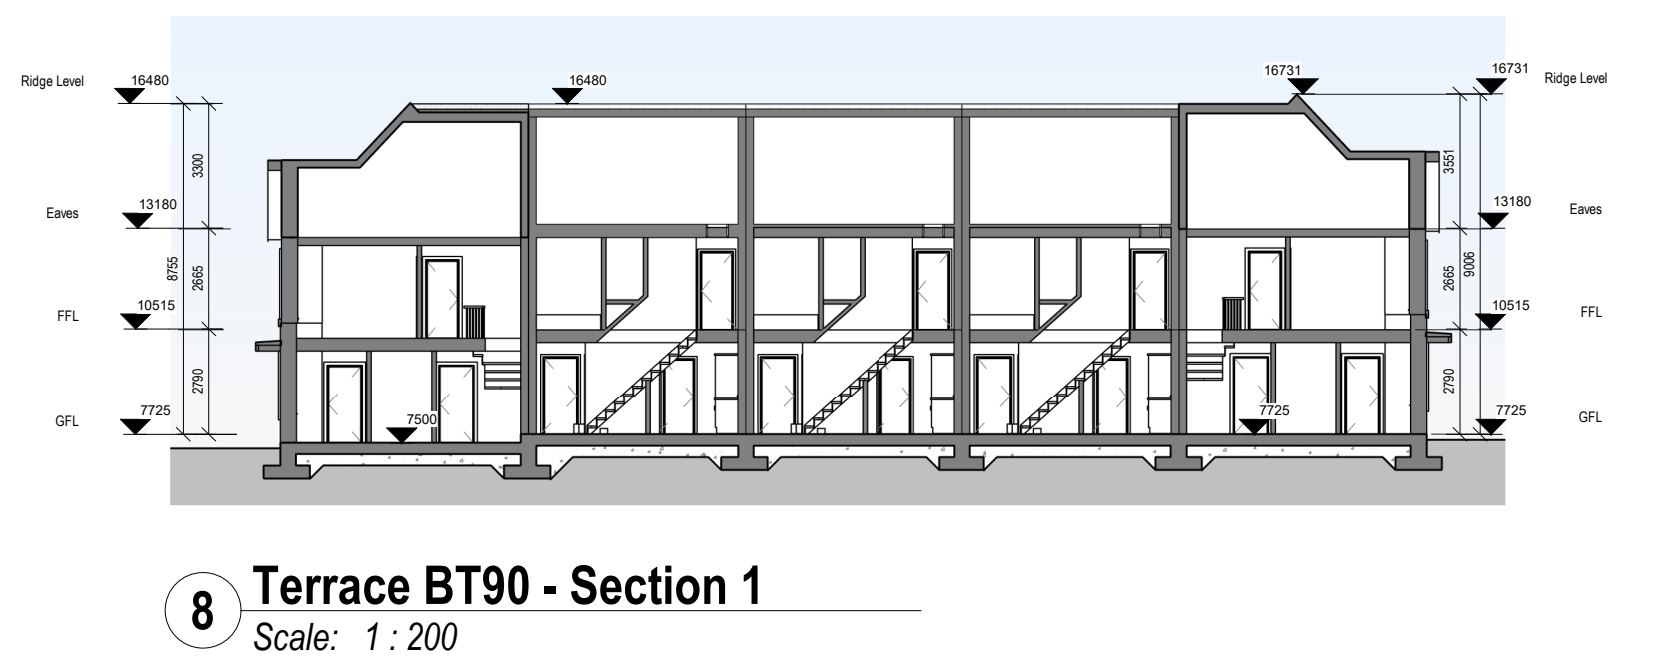
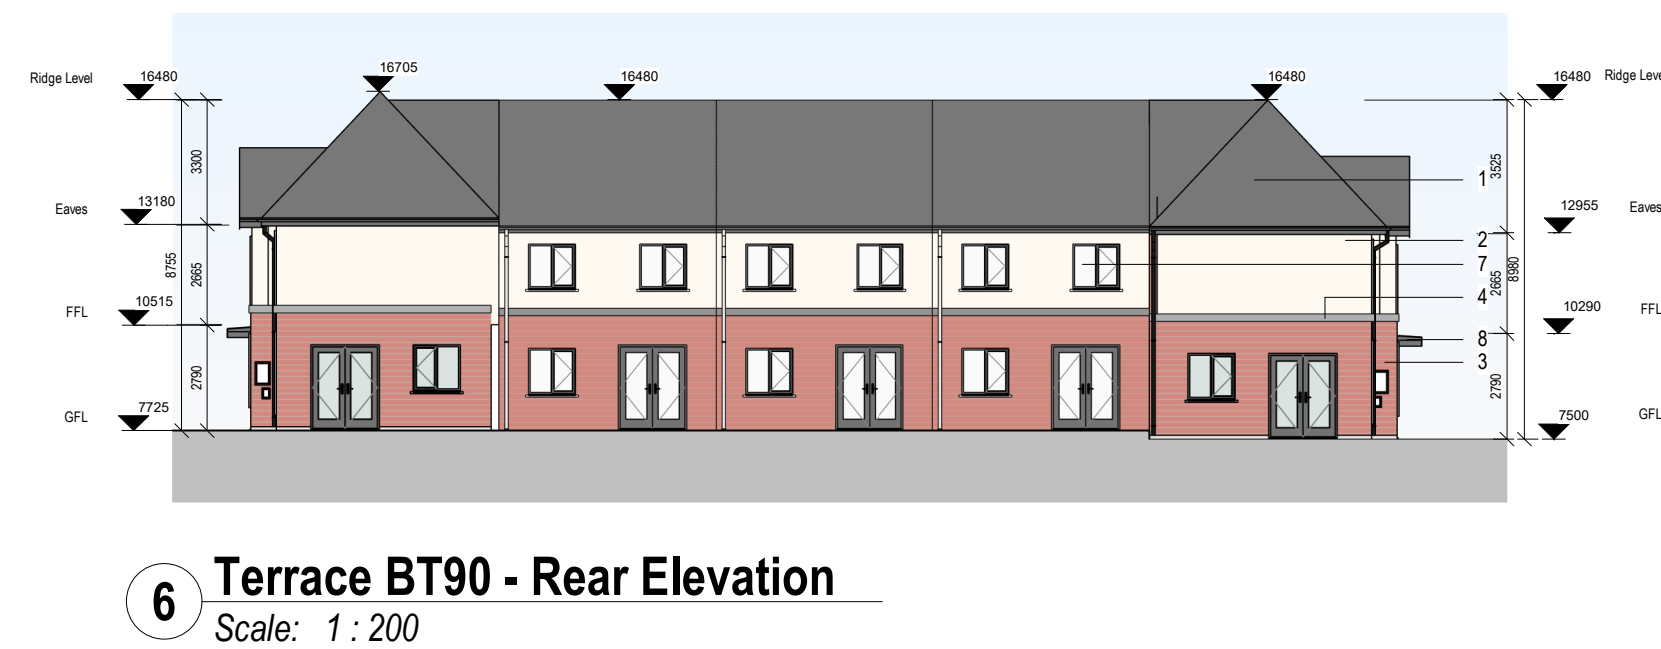
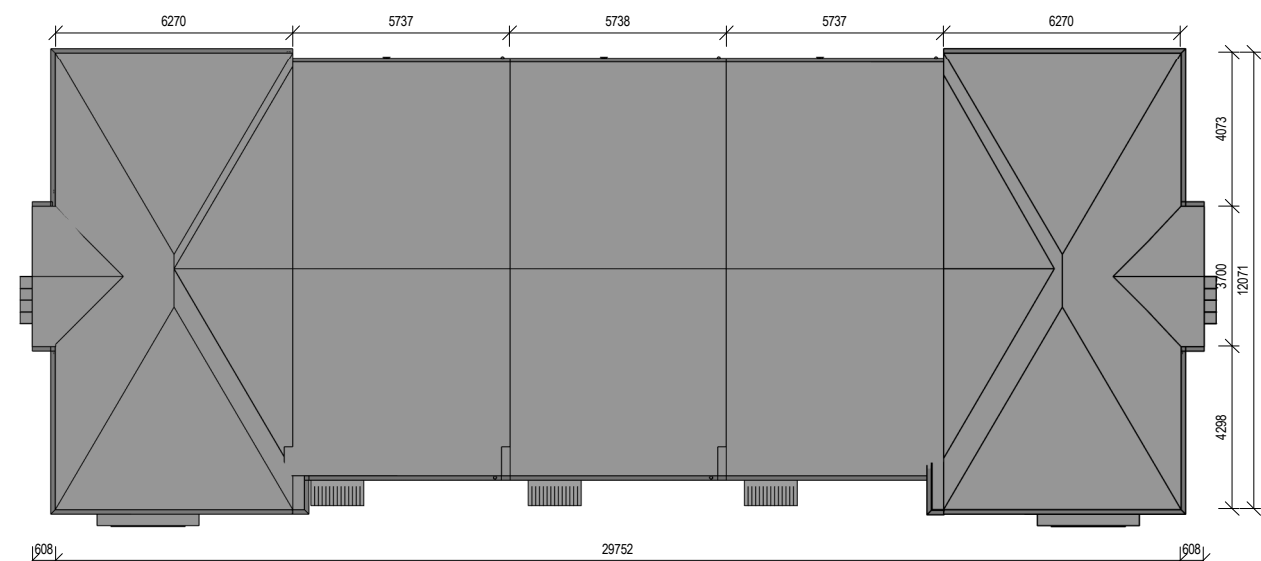


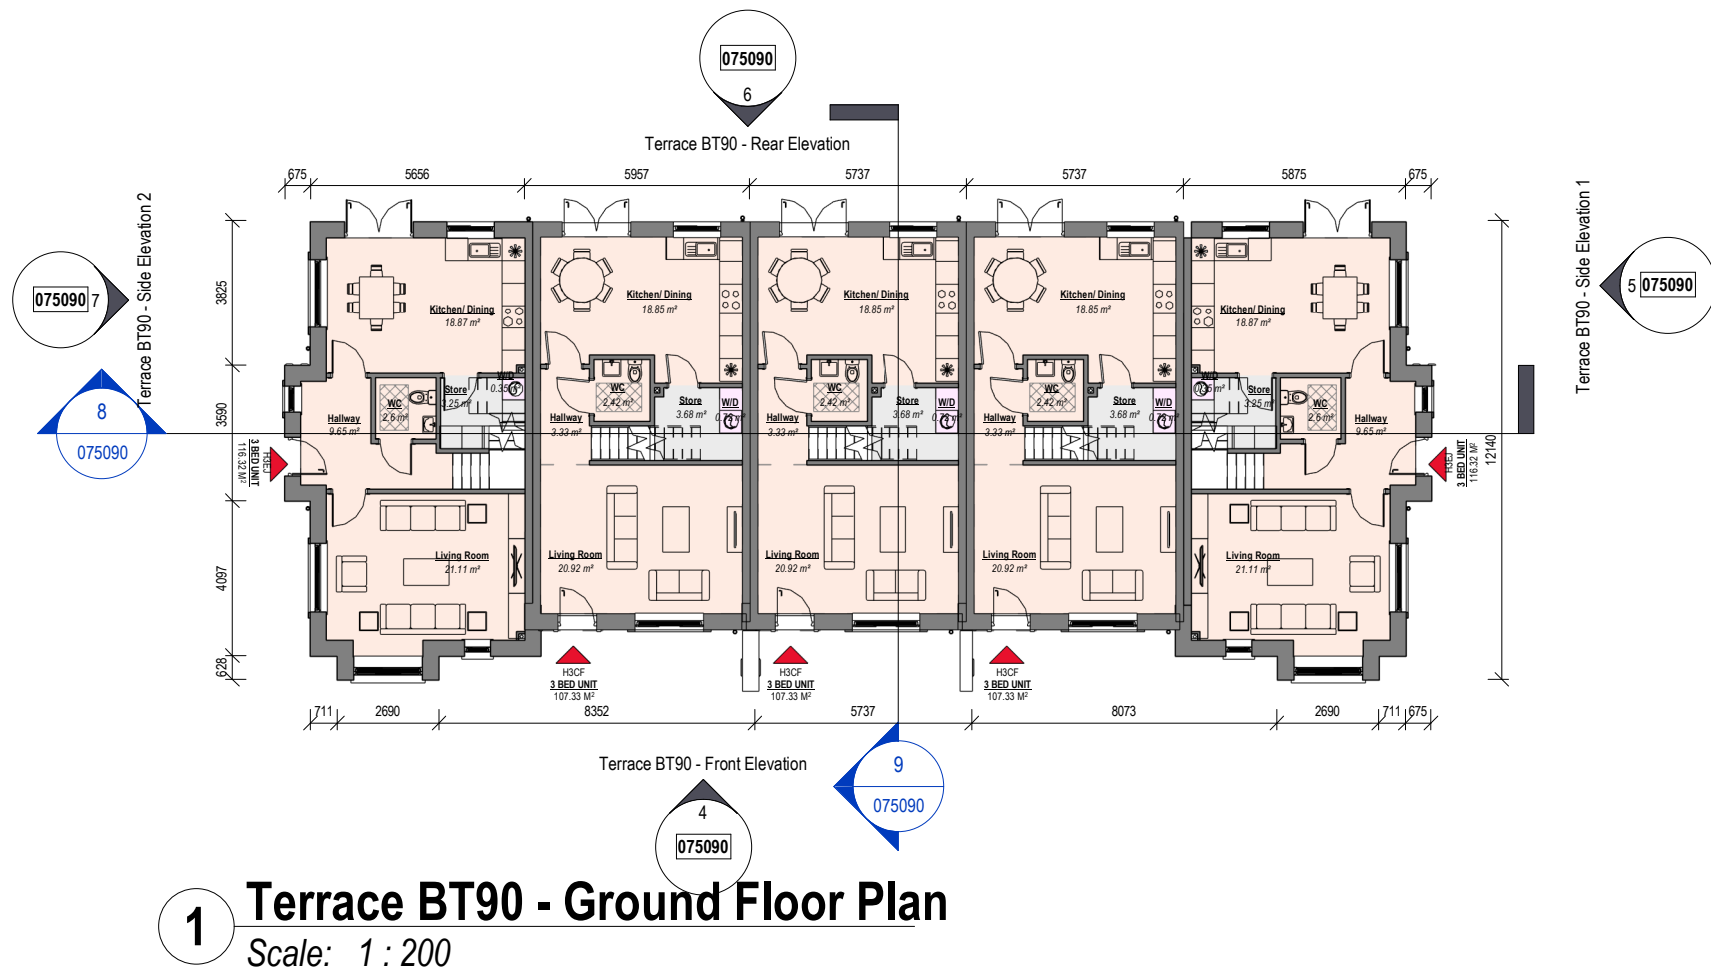


PLANNING - RFI RESPONSE

REV	DATE	DESCRIPTION	BY
P00	09/09/2025	DRAFT PLANNING	KM
P01	25/09/2025	PLANNING	CF
P02	18/05/2026	DRAFT PLANNING - RFI RESPONSE	CM
P03	26/05/2026	PLANNING - RFI RESPONSE	CM

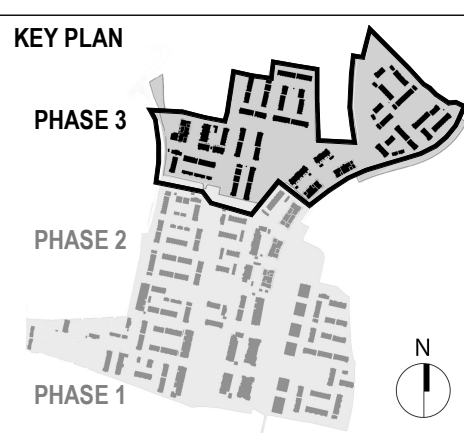


MATERIALS LEGEND

1. Selected Roof Tiles
2. Sand-cement Render Finish
3. Selected Brick (by neighbourhood)
4. Selected Recon Stone/Concrete String Detail
5. Plaster door/window surround
6. Composite Front Door (colour by neighbourhood)
7. Rational Aura Clad Windows (colour by neighbourhood)
8. Metal Cladding
9. Front driveway to be permeable brick (refer to CSR layout)
10. Boundary treatment in accordance with CSR layout
11. Side Gate - treated and painted timber gate and fence to side passages of dwellings

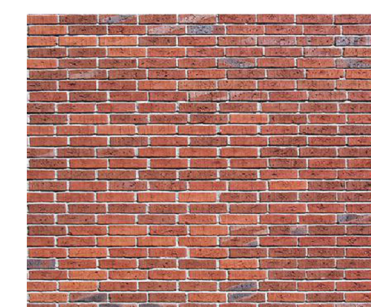

FLOOR PLAN LEGEND

- 2 Bed Unit
- 3 Bed Unit
- 4 Bed Unit
- Storage
- Plant

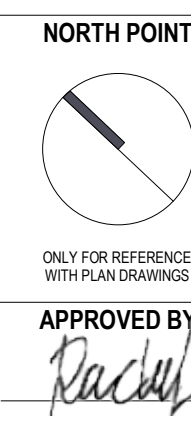

Client: GLENVEAGH LIVING LIMITED
Project: RESIDENTIAL DEVELOPMENT, BALLYMASTONE, DONABATE
Title: Terrace BT90 - Plans, Sections and Elevations
Sheet No.: **23010-MDO-BT90-XX-DR-A01-075090**
Scale as: As indicated @ A1 Current Rev.: **P03** Project No.: 23010

