




1 Terrace BT92 - Ground Floor Plan
Scale: 1 : 200



2 Terrace BT92 - First Floor Plan
Scale: 1 : 200

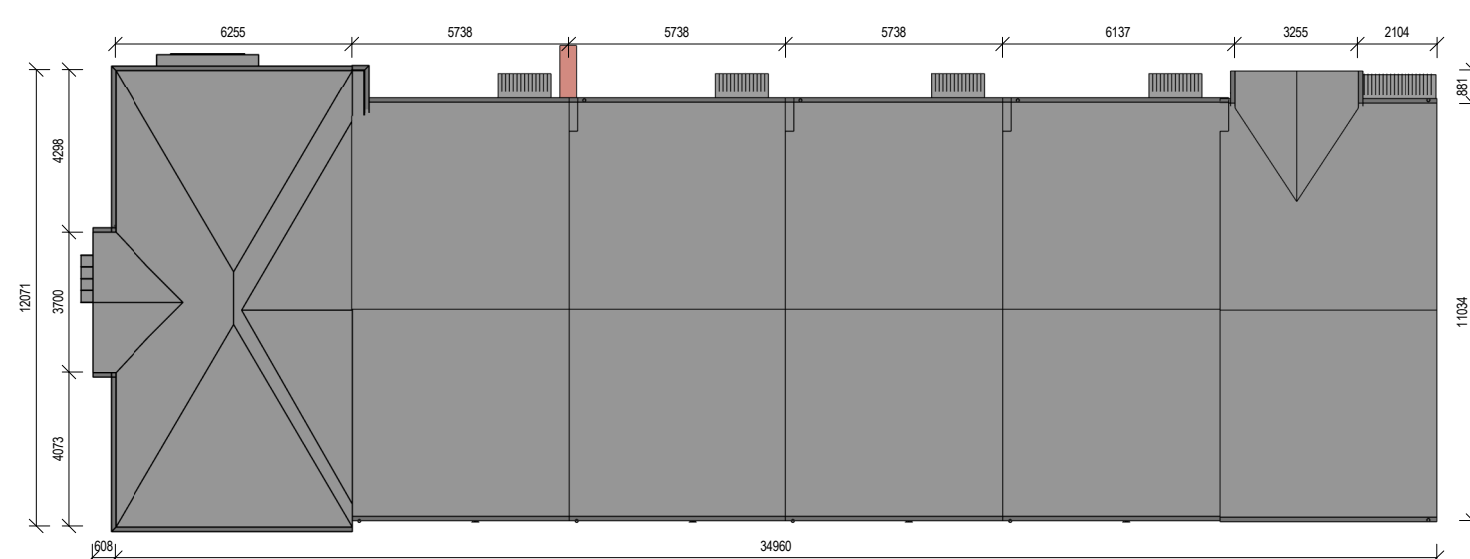


3 Terrace BT92 - Roof Plan

Scale: 1 : 200



4 Terrace BT92 - Front Elevation
Scale: 1 : 200

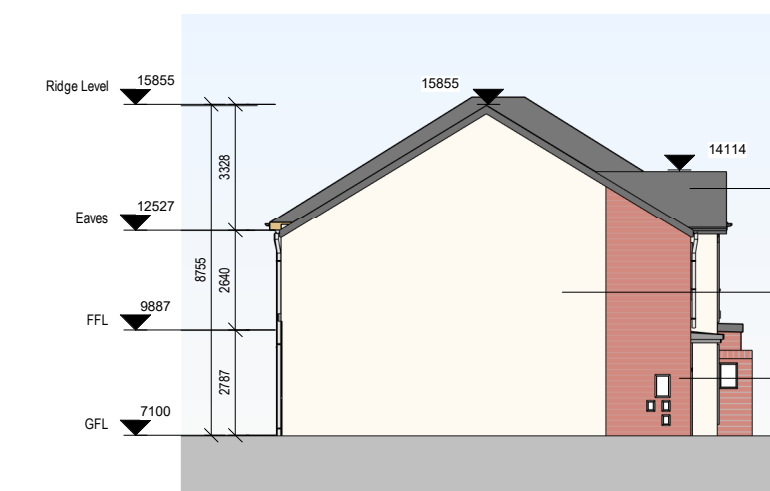


5 Terrace BT92 - Side Elevation 1
Scale: 1 : 200




6 Terrace BT92 - Rear Elevation
Scale: 1 : 200



7 Terrace BT92 - Side Elevation 2
Scale: 1 : 200

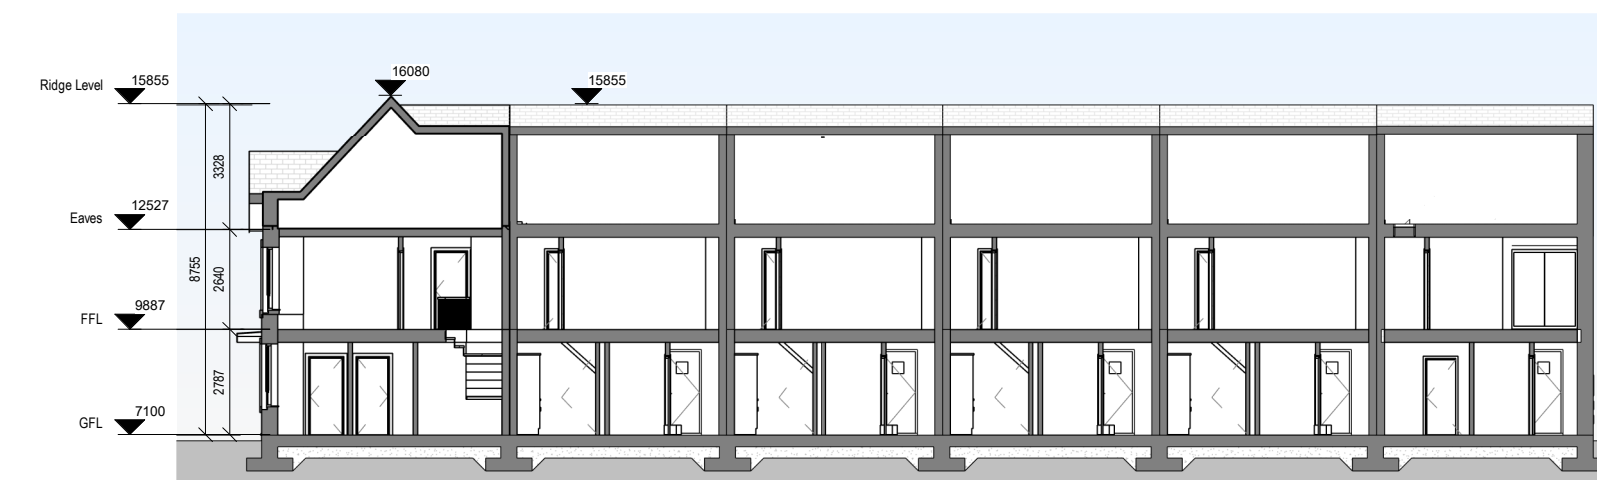


8 Terrace BT92 - Section 1
Scale: 1 : 200

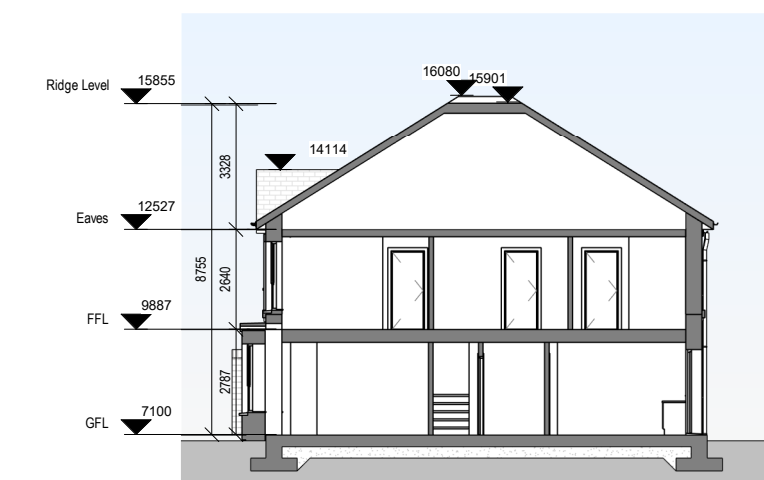

9 Terrace BT92 - Section 2
Scale: 1 : 200




10 Terrace BT92 - Axonometric
Scale:

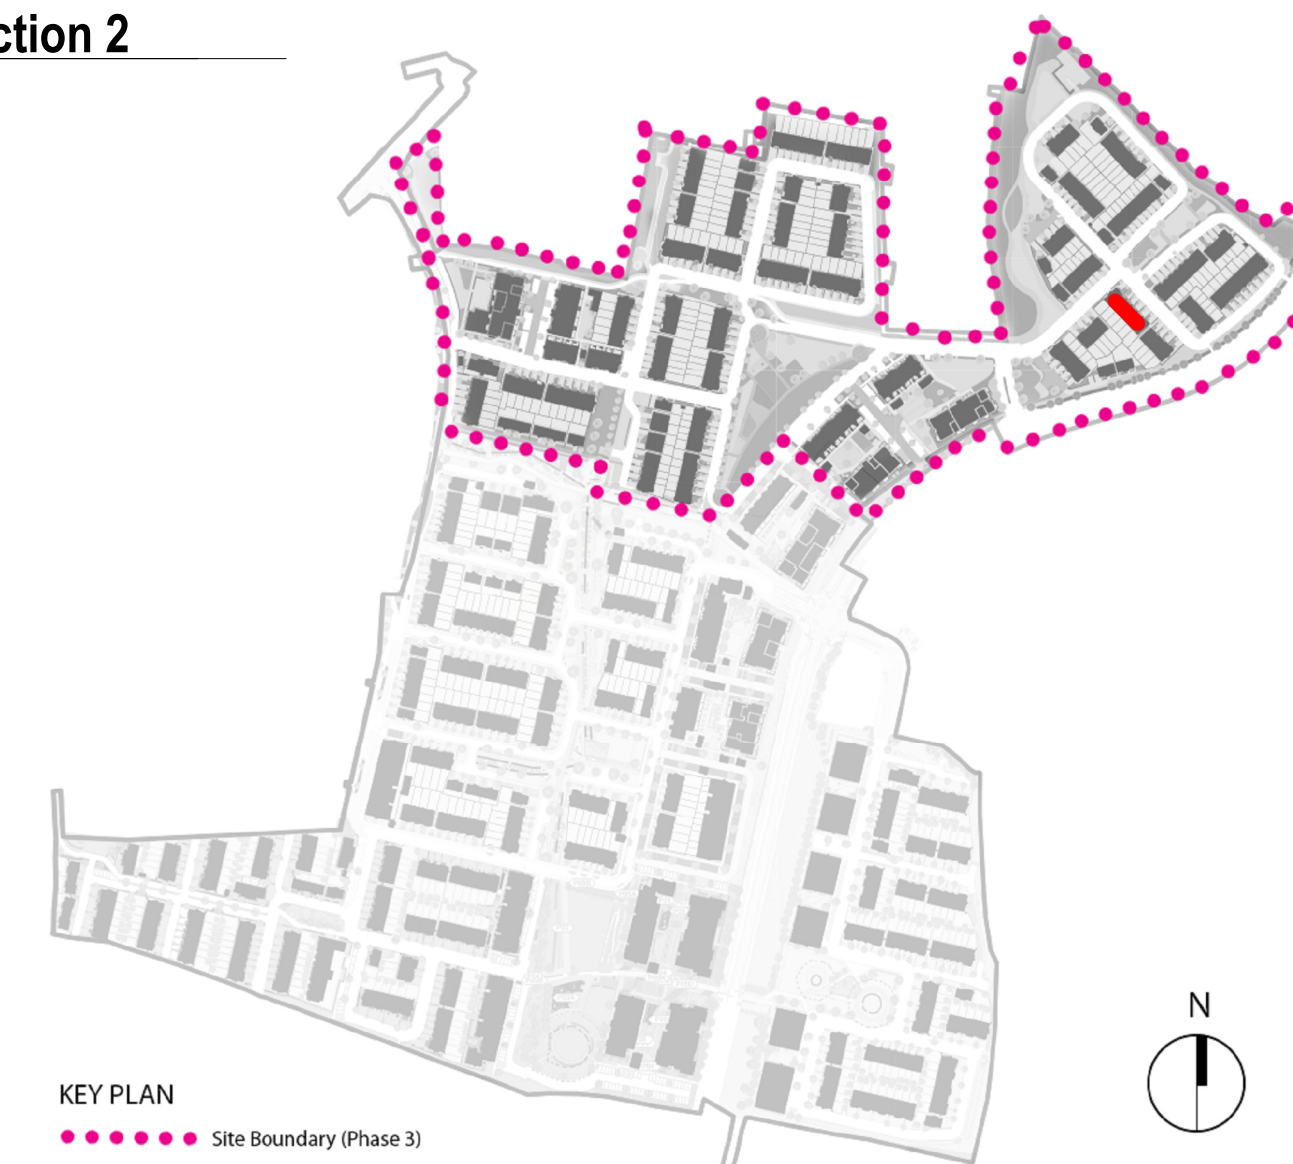

PLANNING - RFI RESPONSE


REV	DATE	DESCRIPTION	BY
P00	09/09/2025	DRAFT PLANNING	KM
P01	25/09/2025	PLANNING	CF
P02	18/05/2026	DRAFT PLANNING - RFI RESPONSE	CM
P03	26/05/2026	PLANNING - RFI RESPONSE	CM

DO NOT SCALE | USE FIGURED DIMENSIONS ONLY | NOTIFY THE ARCHITECTS OF ANY DISCREPANCIES ON THE DRAWING PRIOR TO WORK PROCEEDING | THIS DRAWING IS COPYRIGHT OF MCCAULEY DAYE O'CONNELL ARCHITECTS

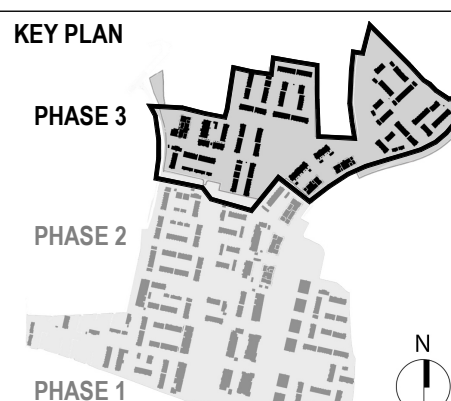


MATERIALS LEGEND

- | | |
|---|--|
| 1. Selected Roof Tiles | 7. Rational Aura Clad Windows (colour by neighbourhood) |
| 2. Sand-cement Render Finish | 8. Metal Cladding |
| 3. Selected Brick (by neighbourhood) | 9. Front driveway to be permeable brick (refer to CSR layout) |
| 4. Selected Recon Stone/Concrete String Detail | 10. Boundary treatment in accordance with CSR layout) |
| 5. Plaster door/Window surround | 11. Side Gate - treated and painted timber gate and fence to side passages of dwelling |
| 6. Composite Front Door (colour by neighbourhood) | |

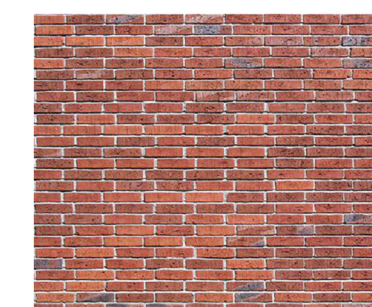

FLOOR PLAN LEGEND

- 2 Bed Unit
 Storage
- 3 Bed Unit
 Plant
- 4 Bed Unit

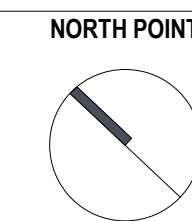

ONLY FOR REFERENCE

APPROVED BY
Rachell

Client:	GLENWEAGH LIVING LIMITED
Project:	RESIDENTIAL DEVELOPMENT, BALLYMASTONE, DONABATE
Title:	Terrace BT92 - Plans, Sections and Elevations

Sheet No.: **23010-MDO-BT92-XX-DR-A01-075092**

Scale as: **As indicated @ A1** Current Rev.: **P03** Project No.: **23010**



11 Merrion Square N, Dublin 2, Ireland
+353 (01) 400 4171
info@mdo.ie | www.mdo.ie