




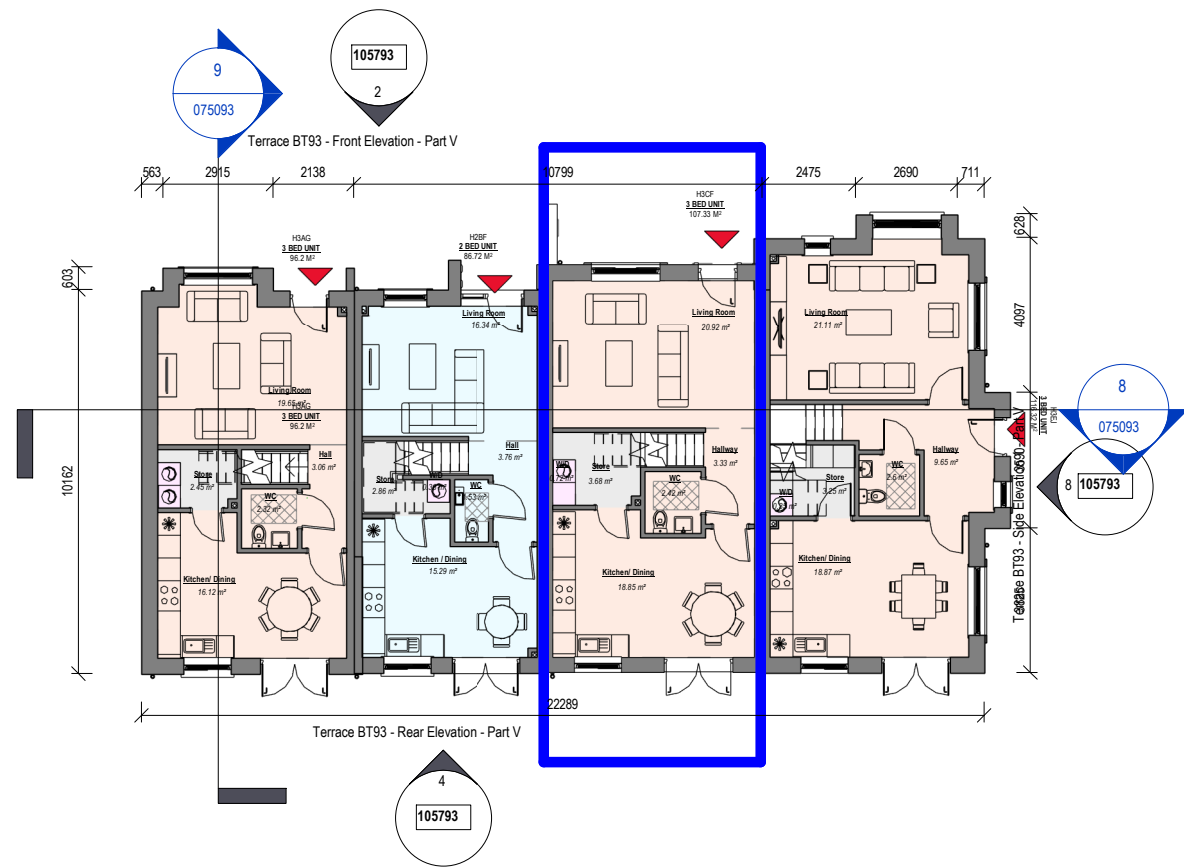


3 Terrace BT93 - Ground Floor Plan - Part V
Scale: 1 : 200

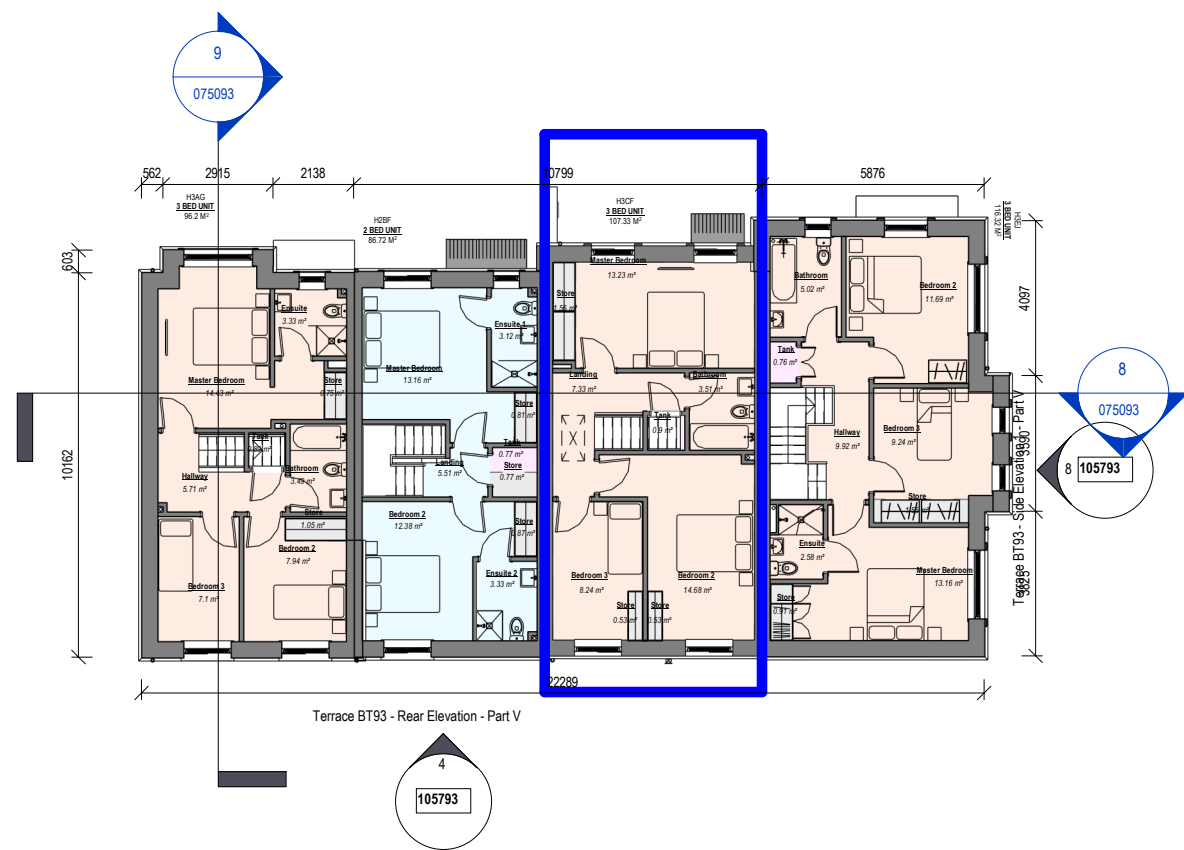

1 Terrace BT93 - First Floor Plan - Part V
Scale: 1 : 200

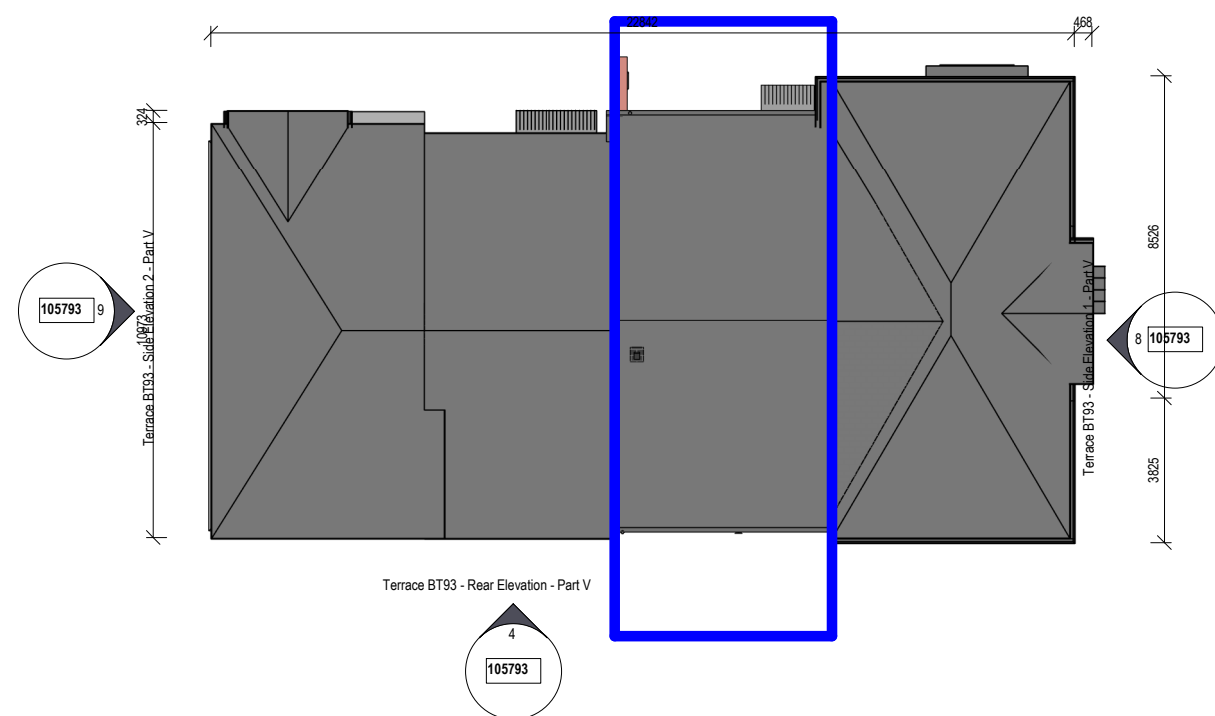

5 Terrace BT93 - Roof Plan - Part V
Scale: 1 : 200

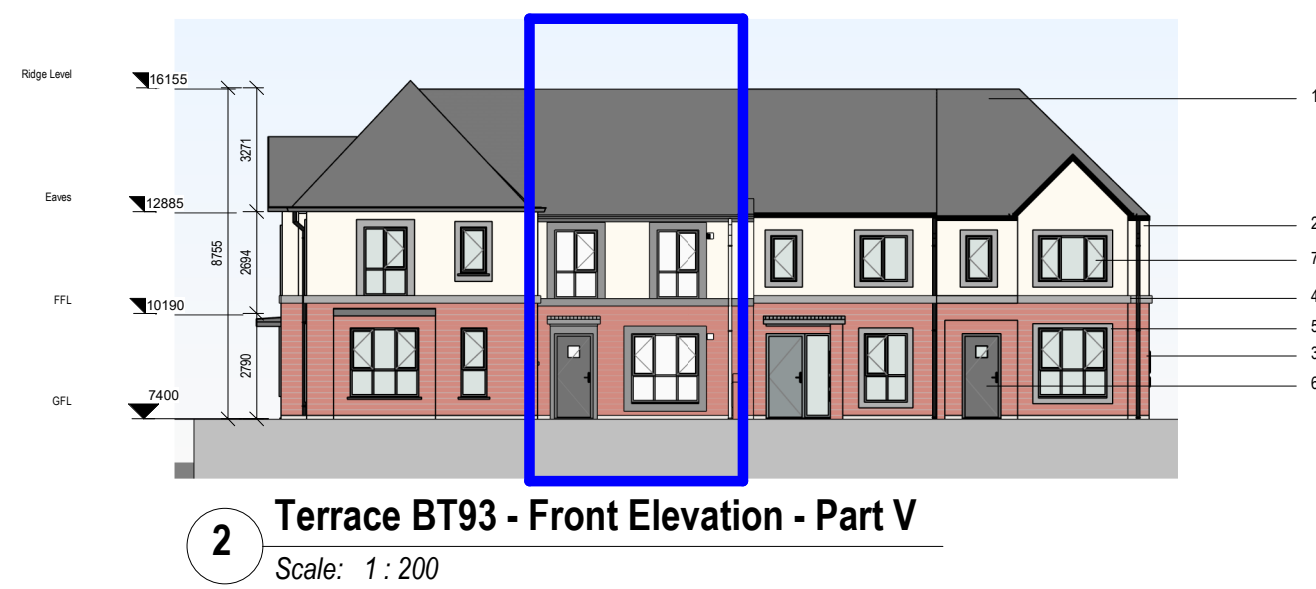

2 Terrace BT93 - Front Elevation - Part V
Scale: 1 : 200




4 Terrace BT93 - Rear Elevation - Part V
Scale: 1 : 200




6 Terrace BT93 - Section 1 - Part V
Scale: 1 : 200




8 Terrace BT93 - Side Elevation 1 - Part V
Scale: 1 : 200

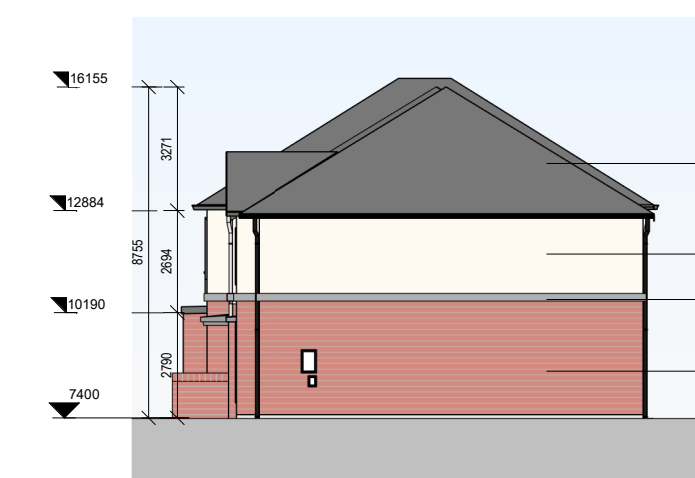

9 Terrace BT93 - Side Elevation 2 - Part V
Scale: 1 : 200

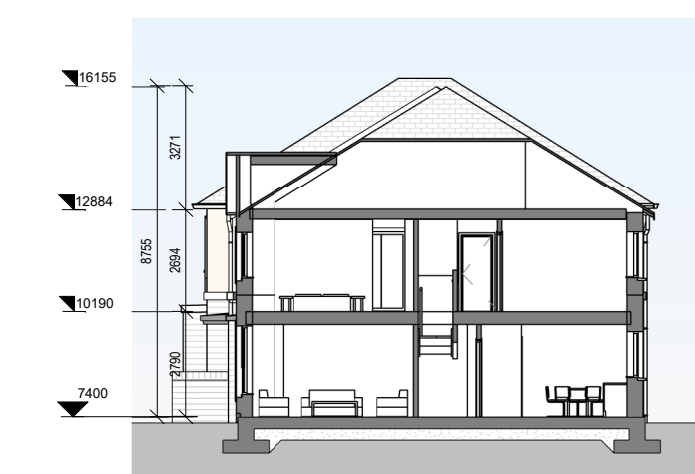


7 Terrace BT93 - Section 2 - Part V
Scale: 1 : 200

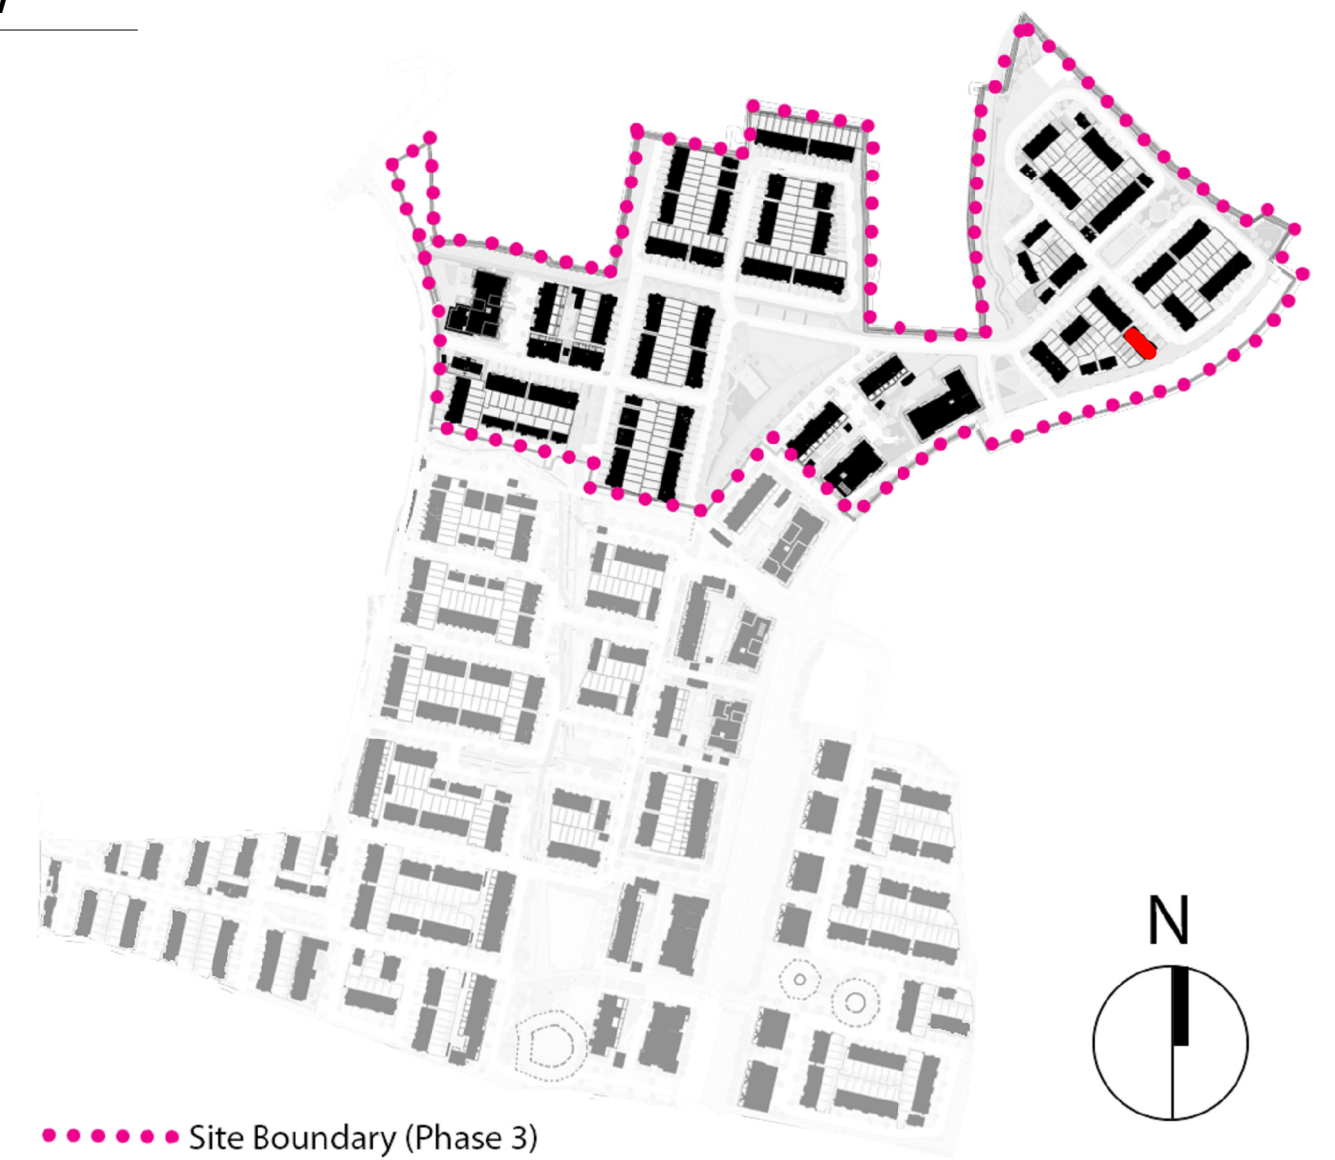

..... Site Boundary (Phase 3)

PLANNING


REV	DATE	DESCRIPTION	BY
P00	09/09/2025	DRAFT PLANNING	KM
P01	25/09/2025	PLANNING	CF

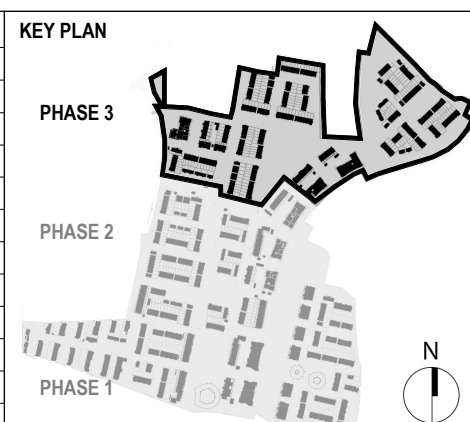

MATERIALS LEGEND

1. Selected Roof Tiles
2. Sand-cement Render Finish
3. Selected Brick (by neighbourhood)
4. Selected Razon Stone/Concrete String Detail
5. Plaster door/window surround
6. Composite Front Door (colour by neighbourhood)

7. Rational Aurox Claret Windows (colour by neighbourhood)
8. Metal Cladding
9. Front driveway to be permeable brick (refer to CSR layout)
10. Boundary treatment in accordance with CSR layout
11. Side Gate - treated and painted timber gate and fence to side passages of dwellings

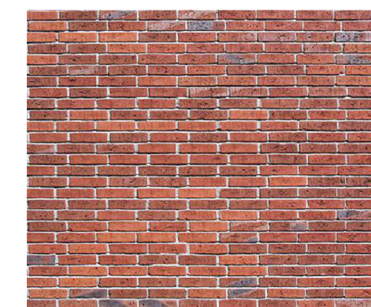


3. Neighbourhood H Red Brick

FLOOR PLAN LEGEND

- 2 Bed Unit
- 3 Bed Unit
- 4 Bed Unit
- Storage
- Plant

Part V Unit

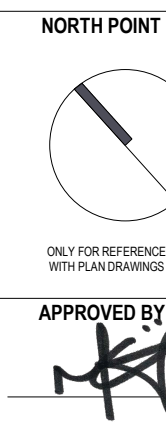

APPROVED BY

24/09/2025 21:21:04

Client:	GLENVEAGH LIVING LIMITED
Project:	RESIDENTIAL DEVELOPMENT, BALLYMASTONE, DONABATE
Title:	Part V - Terrace BT93 - Plans, Sections and Elevations
Sheet No.:	23010-MDO-BT93-XX-DR-A01-105793
Scale as:	As indicated @ A1
Current Rev.:	P01
Project No.:	23010

