




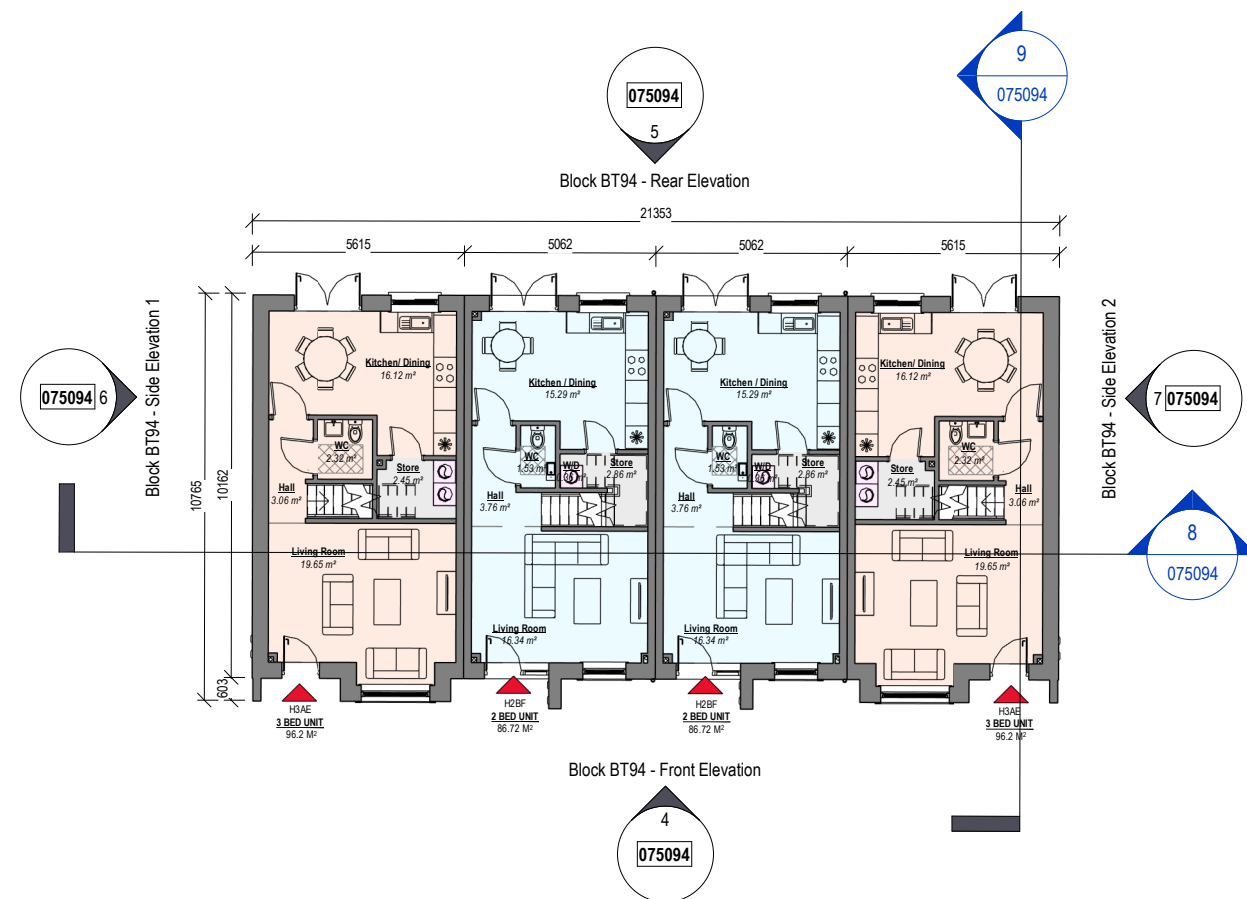

1 Block BT94 - Ground Floor Plan
Scale: 1 : 200

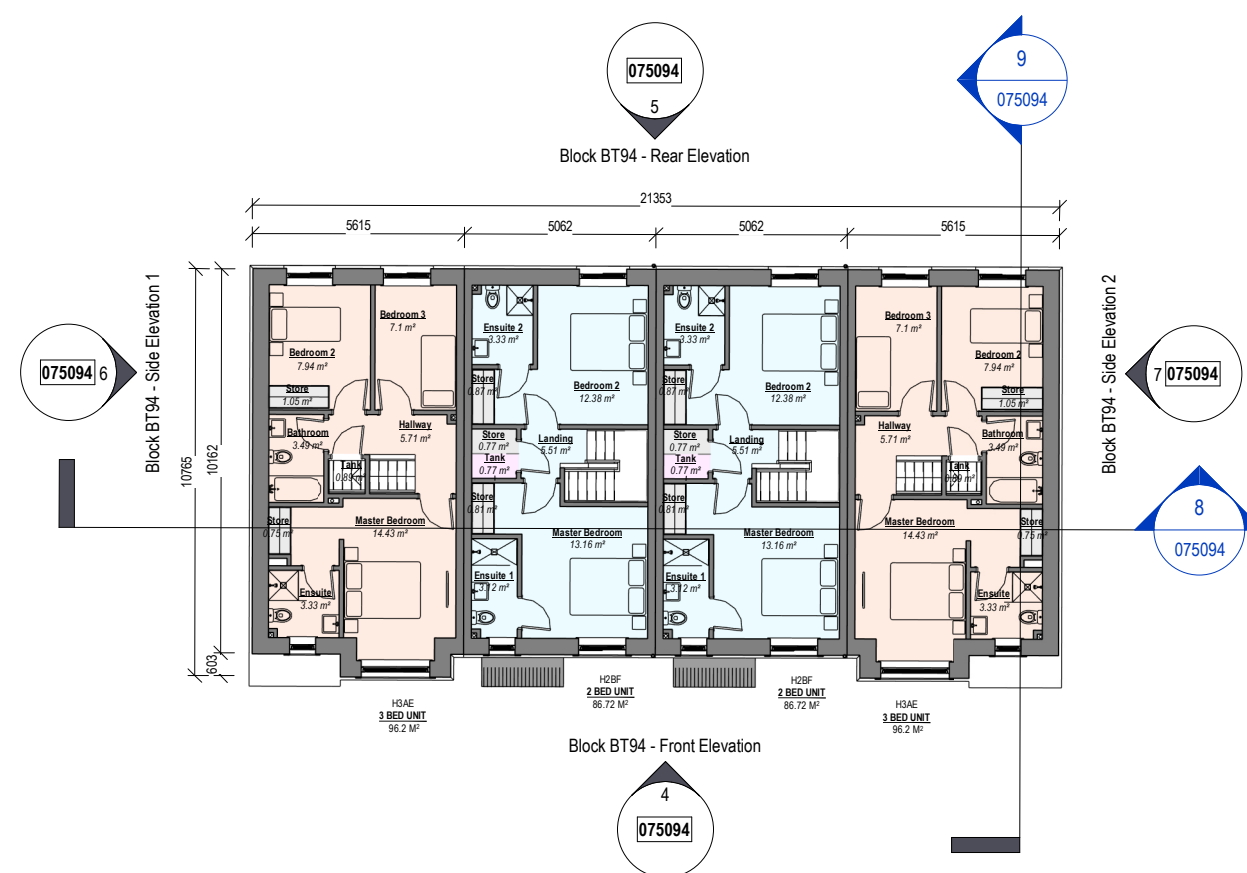

2 Block BT94 - First Floor Plan
Scale: 1 : 200

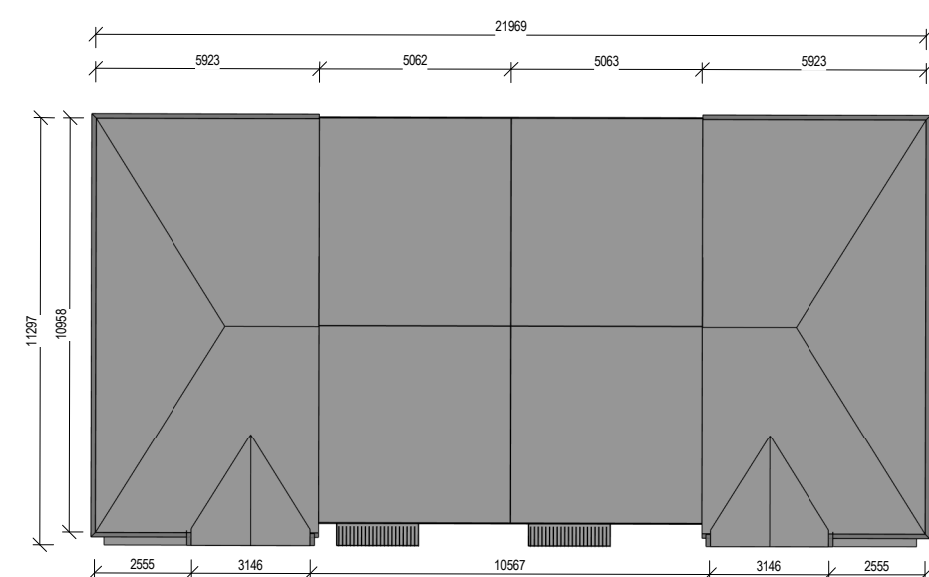


3 Block BT94 - Roof Plan
Scale: 1 : 200




4 Block BT94 - Front Elevation
Scale: 1 : 200




5 Block BT94 - Rear Elevation
Scale: 1 : 200

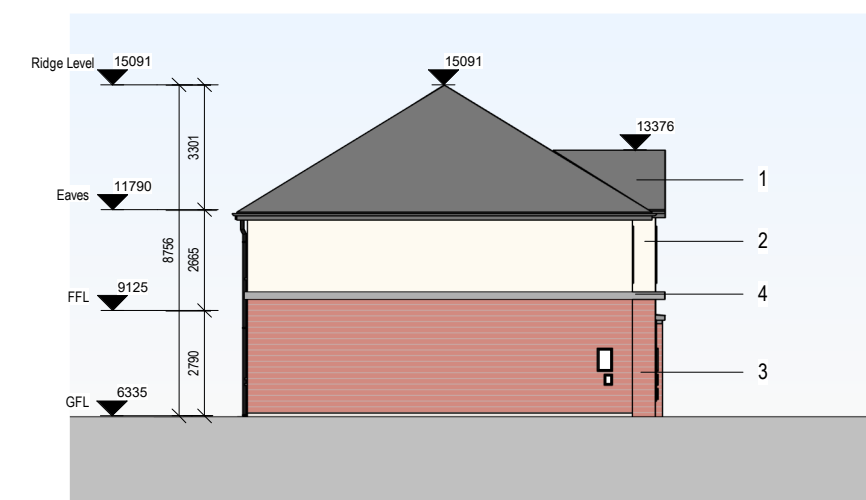


6 Block BT94 - Side Elevation 1
Scale: 1 : 200

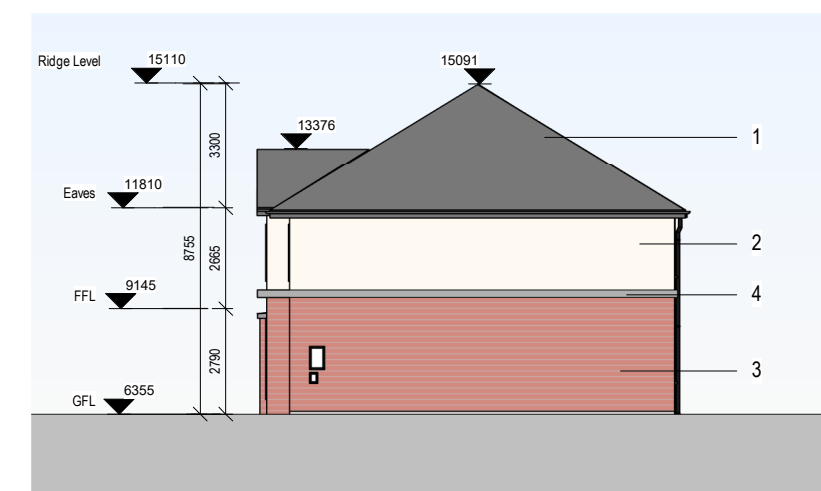

7 Block BT94 - Side Elevation 2
Scale: 1 : 200

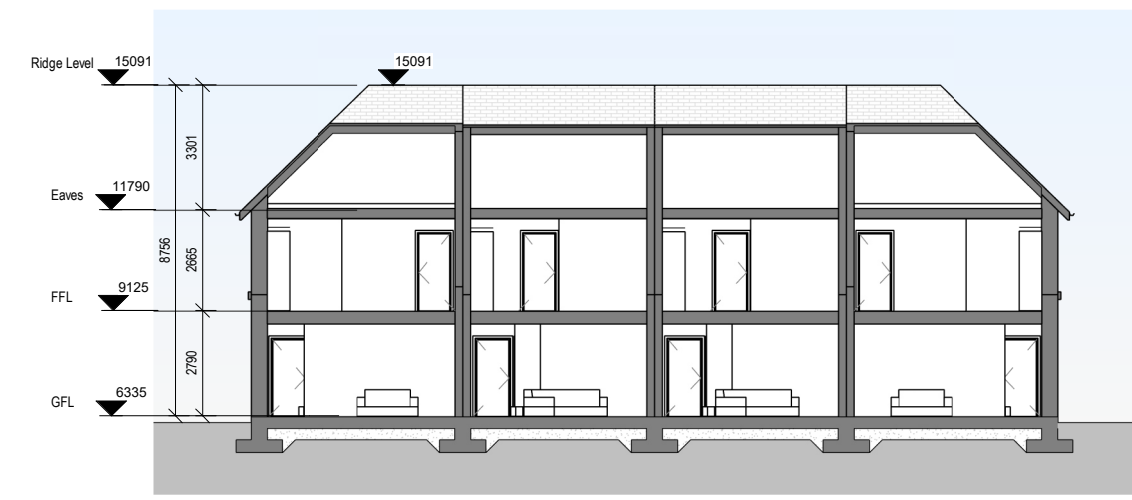


8 Block BT94 - Section 1
Scale: 1 : 200

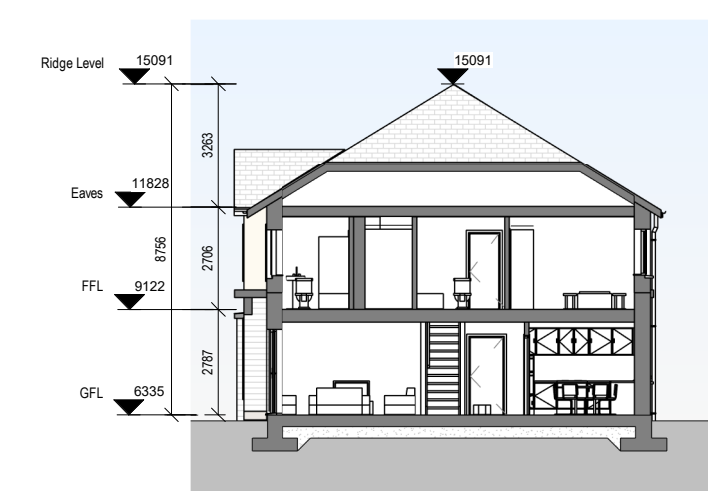

9 Block BT94 - Section 2
Scale: 1 : 200



10 Block BT94 - Axonometric
Scale: 1 : 200

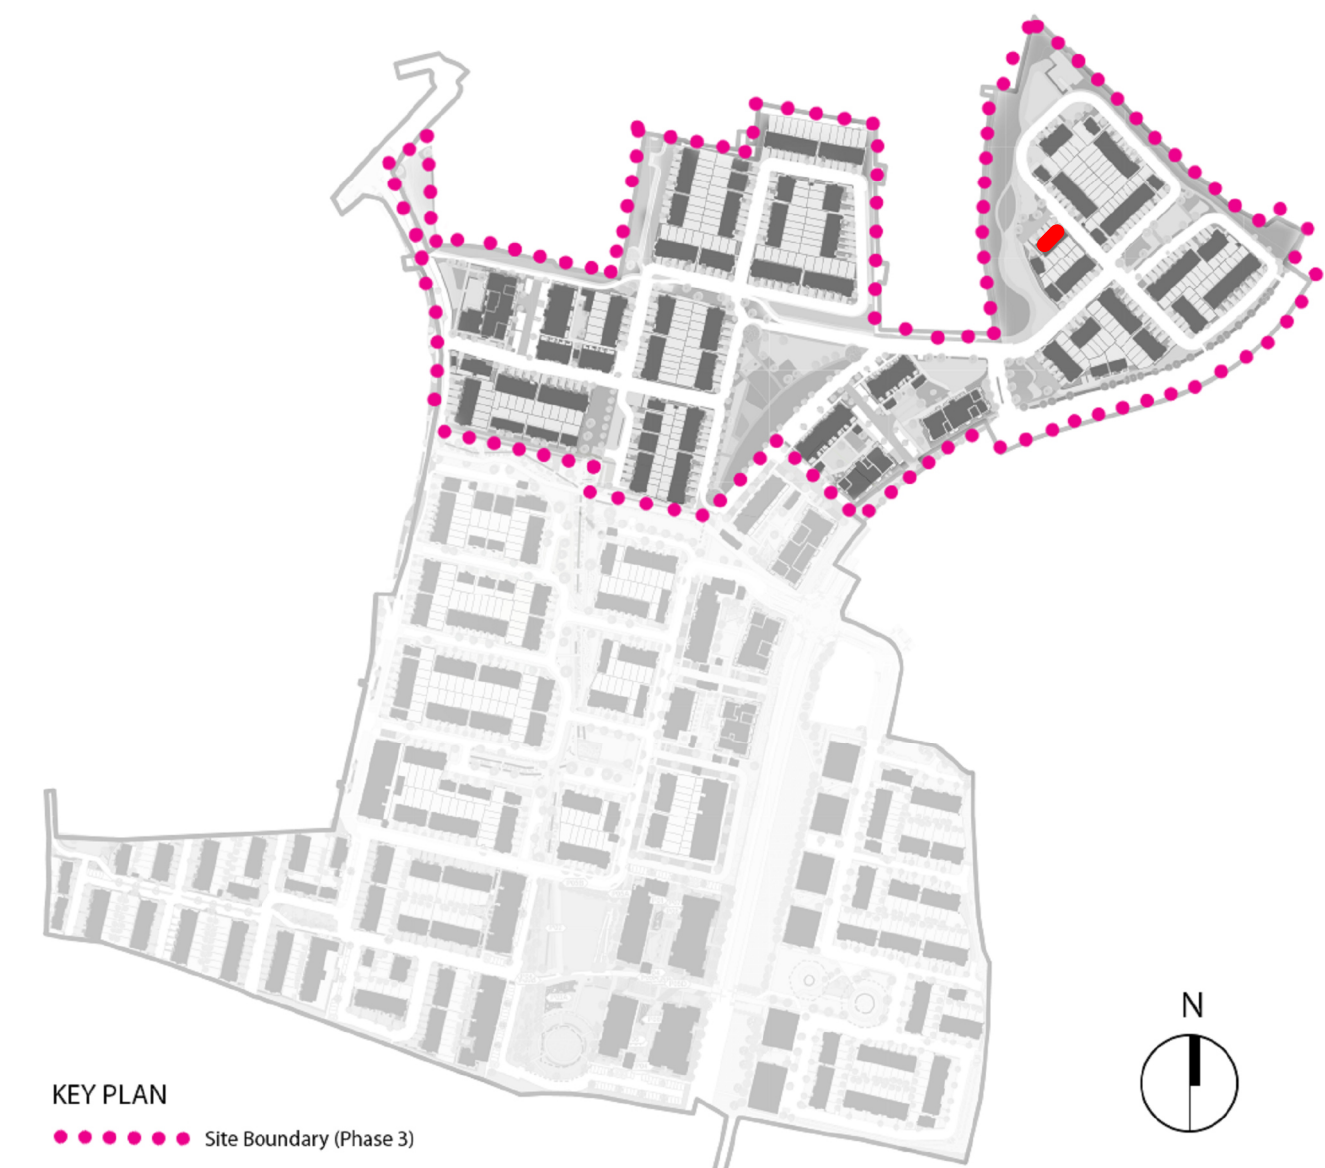

PLANNING - RFI RESPONSE


REV	DATE	DESCRIPTION	BY
P00	30/04/2026	FOR INFORMATION	VY
P01	18/05/2026	DRAFT PLANNING - RFI RESPONSE	CM
P02	26/05/2026	PLANNING - RFI RESPONSE	CM

KEY PLAN



MATERIALS LEGEND

- Selected Roof Tiles
- Sand-cement Render Finish
- Selected Brick (by neighbourhood)
- Selected Recon Stone/Concrete String Detail
- Plaster door/window surround
- Composite Front Door (colour by neighbourhood)
- Rational Aura Clad Windows (colour by neighbourhood)
- Metal Cladding
- Front driveway to be permeable brick (refer to CSR layout)
- Boundary treatment in accordance with CSR layout
- Side Gate - treated and painted timber gate and fence to side passages of dwellings

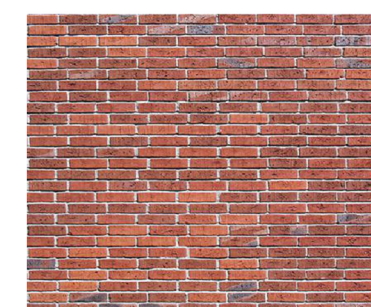


3 Neighbourhood H Red Brick

FLOOR PLAN LEGEND

- 2 Bed Unit
- 3 Bed Unit
- 4 Bed Unit
- Storage
- Plant

NORTH POINT

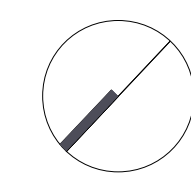

ONLY FOR REFERENCE
WITH PLAN DRAWINGS

APPROVED BY

Racul

Client: GLENVEAGH LIVING LIMITED
Project: RESIDENTIAL DEVELOPMENT, BALLYMASTONE, DONABATE
Title: Terrace BT94 - Plans, Sections and Elevations

Sheet No.: **23010-MDO-BT94-XX-DR-A01-075094**

Scale as: As indicated @ A1 Current Rev.: **P02** Project No.: 23010

mdo
ARCHITECTS

11 Merrion Square N, Dublin 2, Ireland
+353 (0)1 400 4171
info@mdo.ie | www.mdo.ie