



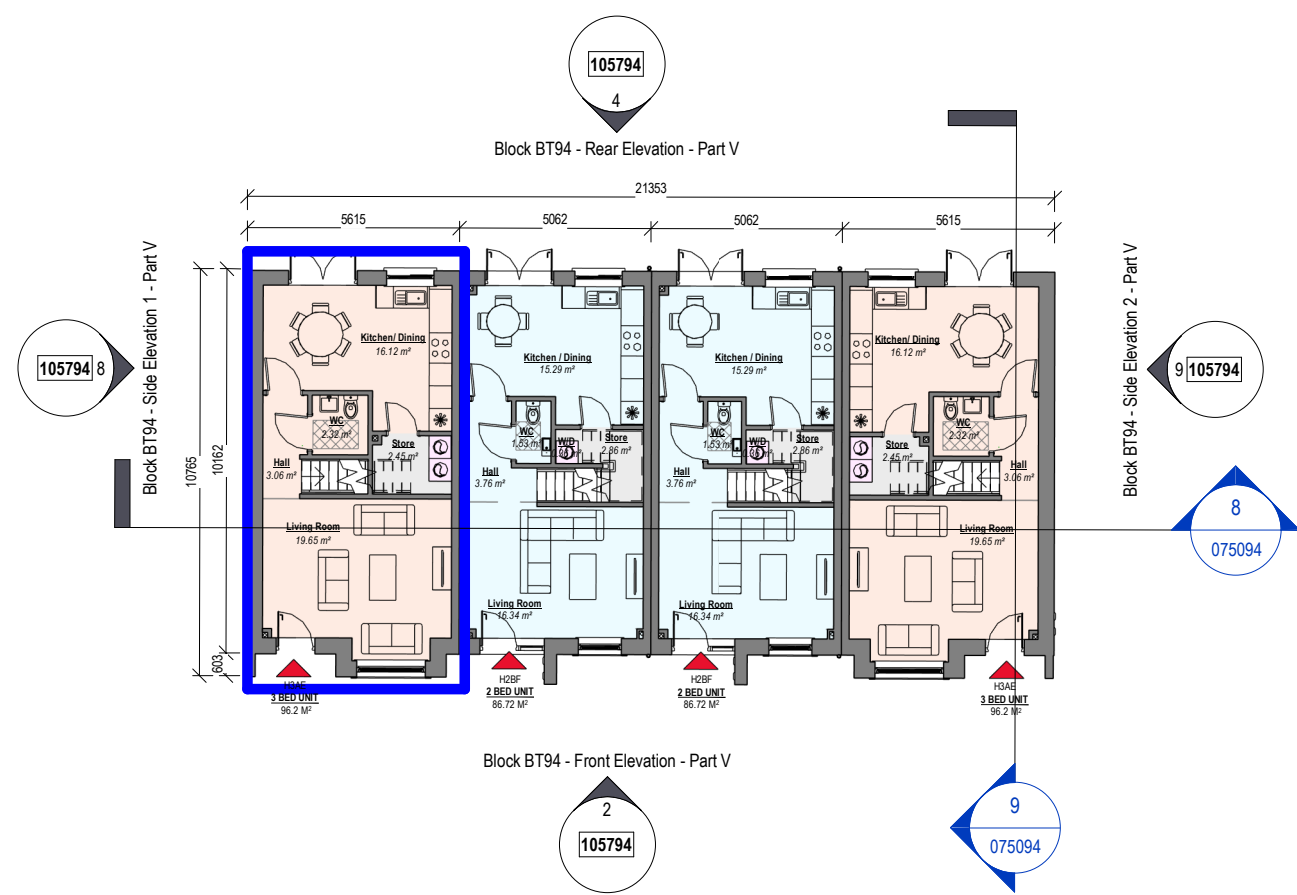

3 Block BT94 - Ground Floor Plan - Part V
Scale: 1 : 200




1 Block BT94 - First Floor Plan - Part V
Scale: 1 : 200

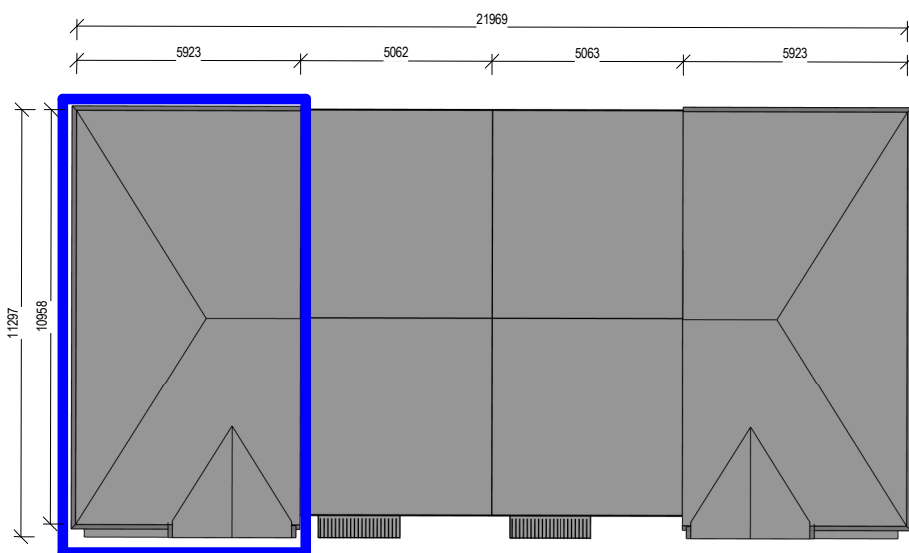

5 Block BT94 - Roof Plan - Part V
Scale: 1 : 200




2 Block BT94 - Front Elevation - Part V
Scale: 1 : 200

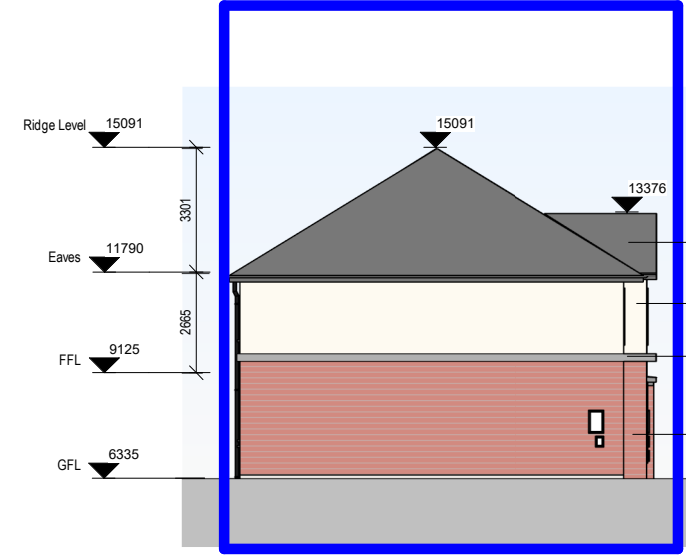


8 Block BT94 - Side Elevation 1 - Part V
Scale: 1 : 200




4 Block BT94 - Rear Elevation - Part V
Scale: 1 : 200

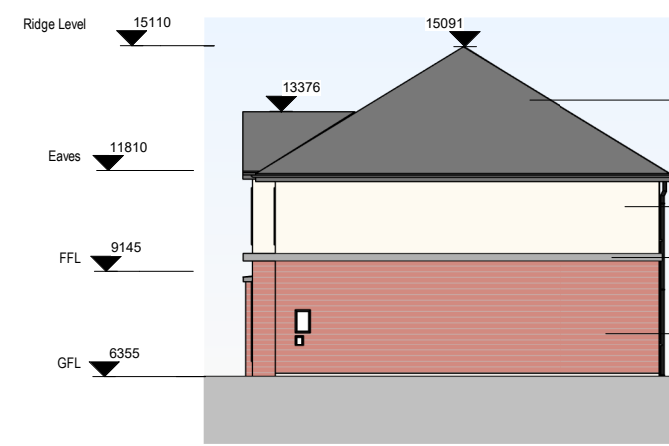


9 Block BT94 - Side Elevation 2 - Part V
Scale: 1 : 200

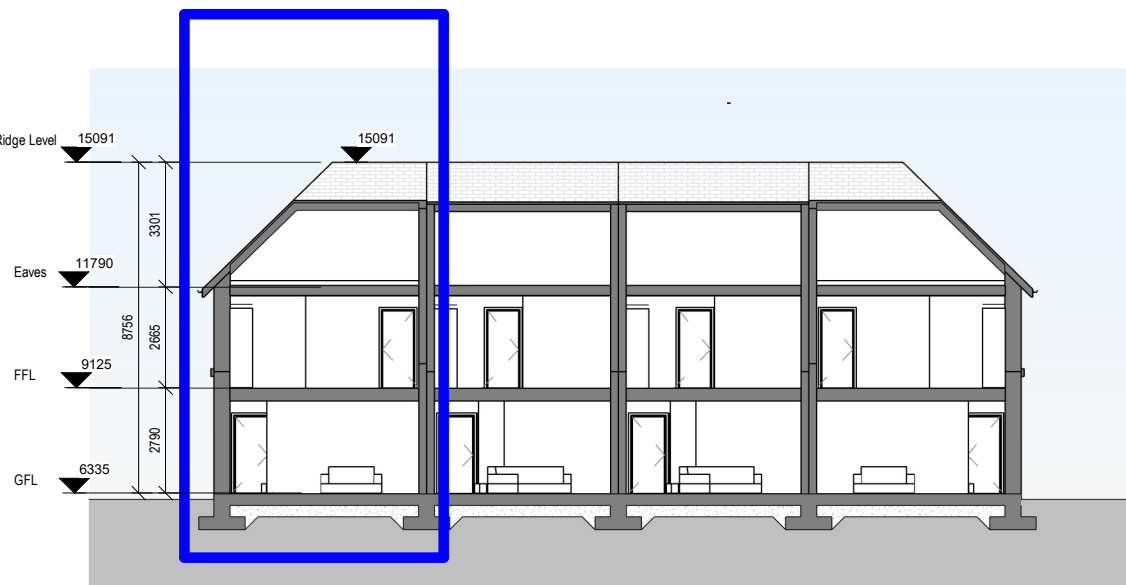

6 Block BT94 - Section 1 - Part V
Scale: 1 : 200

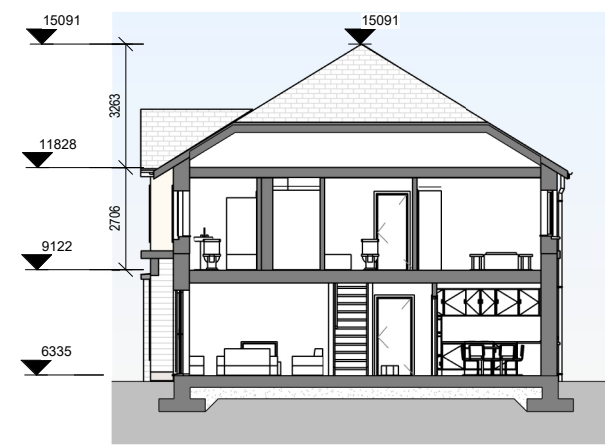


7 Block BT94 - Section 2 - Part V
Scale: 1 : 200

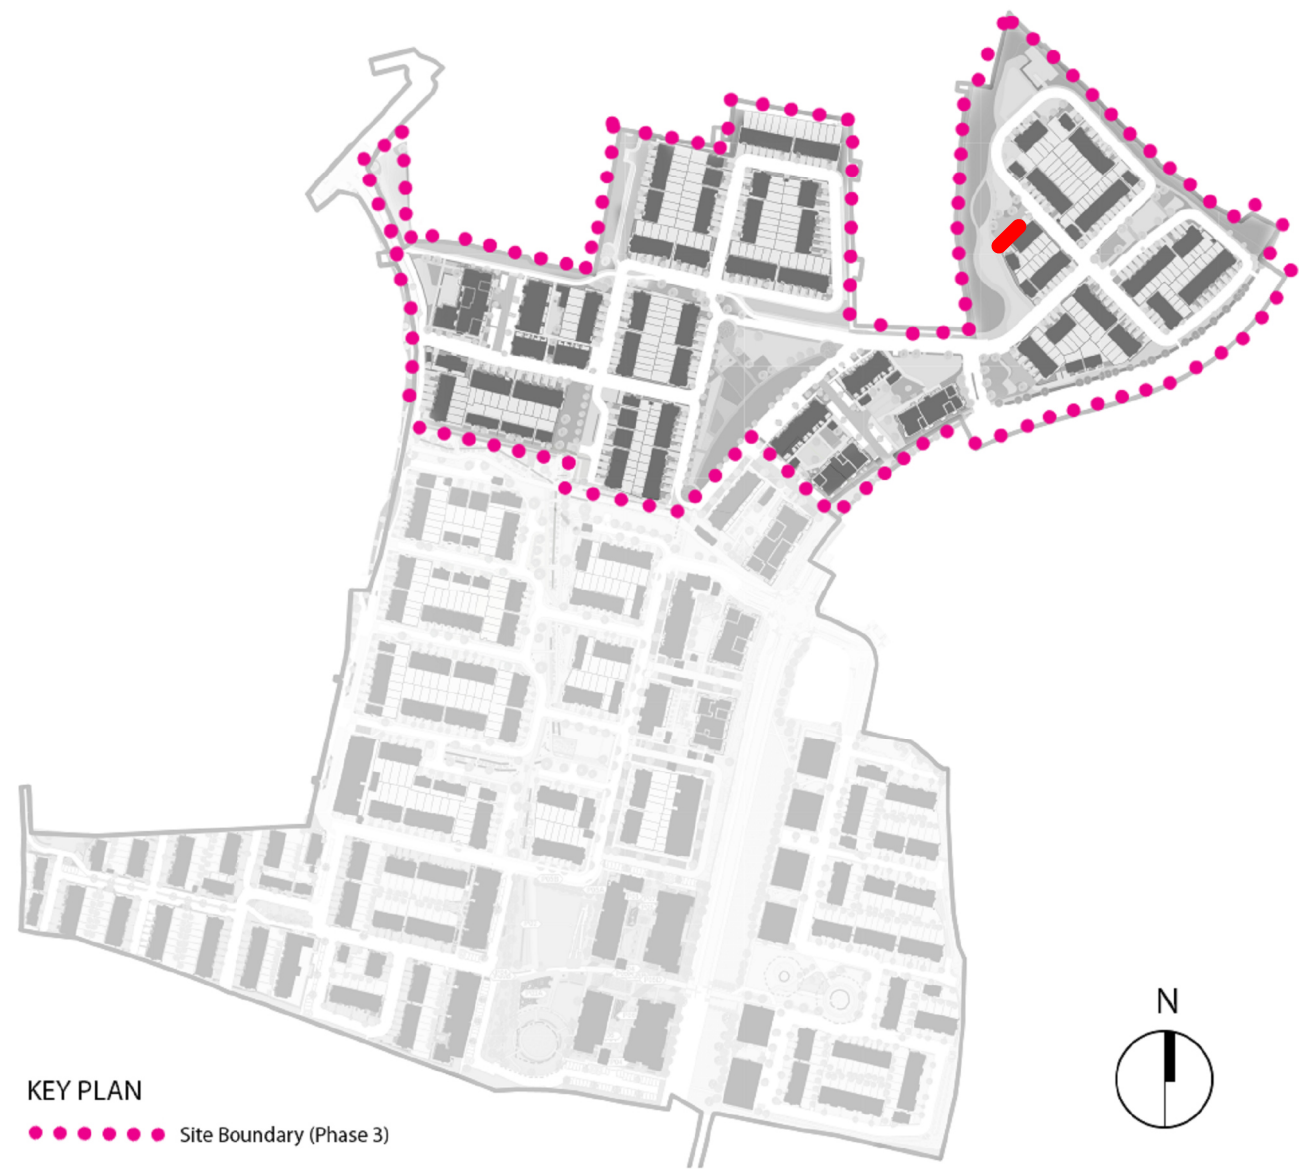

KEY PLAN
..... Site Boundary (Phase 3)


PLANNING - RFI RESPONSE

REV	DATE	DESCRIPTION	BY
P00	09/09/2025	DRAFT PLANNING	KM
P01	25/09/2025	PLANNING	CF
P02	18/05/2026	DRAFT PLANNING - RFI RESPONSE	CM
P03	26/05/2026	PLANNING - RFI RESPONSE	VY

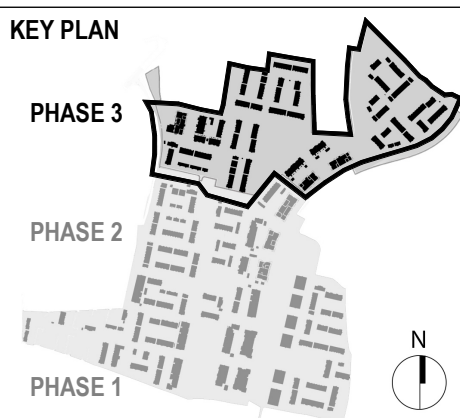

MATERIALS LEGEND

1. Selected Roof Tiles
2. Sand-cement Render Finish
3. Selected Brick (by neighbourhood)
4. Selected Reconstituted Stone/Concrete String Detail
5. Plaster door/window surround
6. Composite Front Door (colour by neighbourhood)
7. Rational Aura Clad Windows (colour by neighbourhood)
8. Metal Cladding
9. Front driveway to be permeable brick (refer to CSR layout)
10. Boundary treatment in accordance with CSR layout
11. Side Gate - treated and painted timber gate and fence to side passages of dwellings

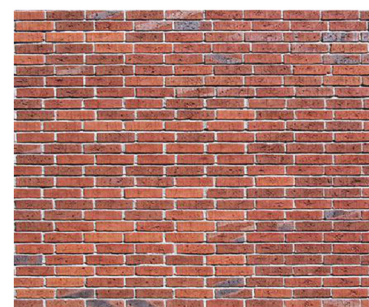


3 Neighbourhood H Red Brick

FLOOR PLAN LEGEND

- 2 Bed Unit
- 3 Bed Unit
- 4 Bed Unit
- Storage
- Plant

Part V Unit

NORTH POINT

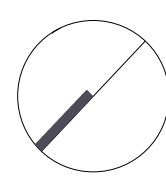

ONLY FOR REFERENCE
WITH PLAN DRAWINGS

APPROVED BY

Rachel

Client:	GLENVEAGH LIVING LIMITED
Project:	RESIDENTIAL DEVELOPMENT, BALLYMISTONE, DONABATE
Title:	Part V - Terrace BT94 - Plans, Sections and Elevations
Sheet No.:	23010-MDO-BT94-XX-DR-A01-105794
Scale as:	As indicated @ A1
Current Rev.:	P03
Project No.:	23010

