



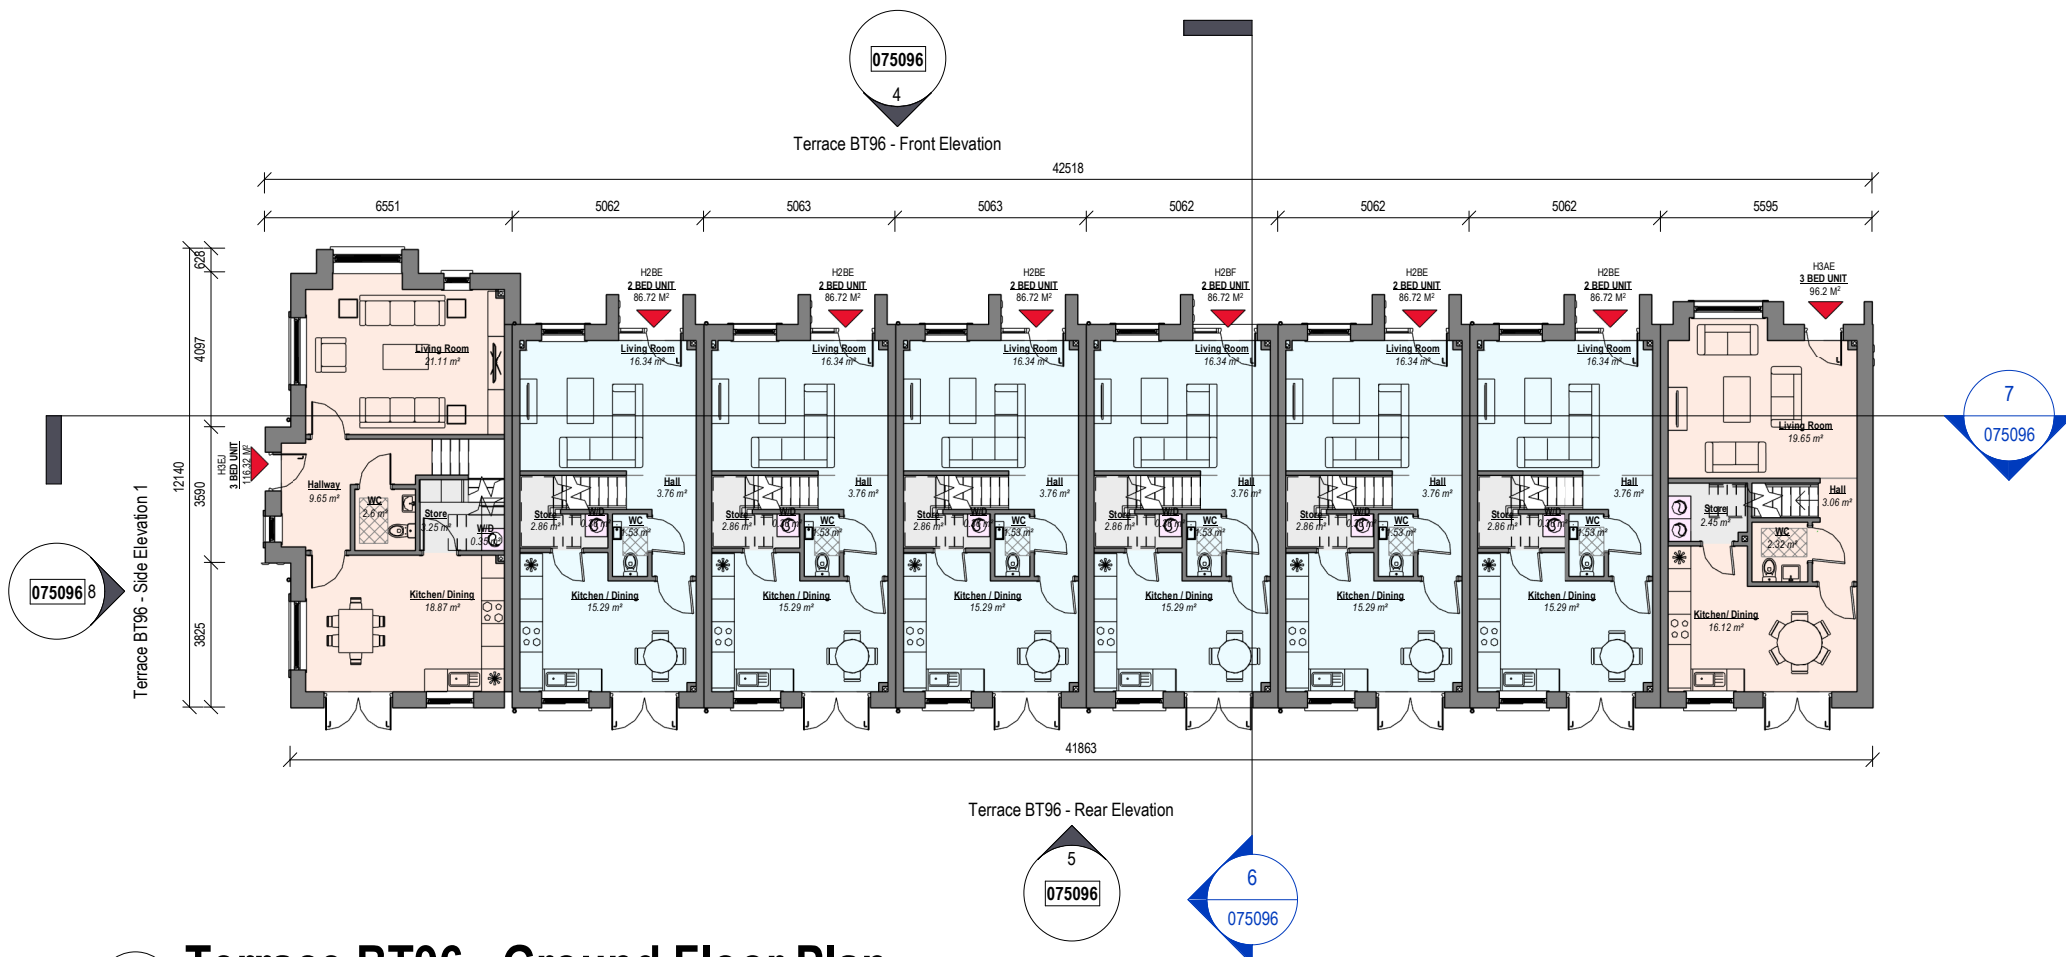

1 Terrace BT96 - Ground Floor Plan
Scale: 1:200



2 Terrace BT96 - First Floor Plan
Scale: 1:200

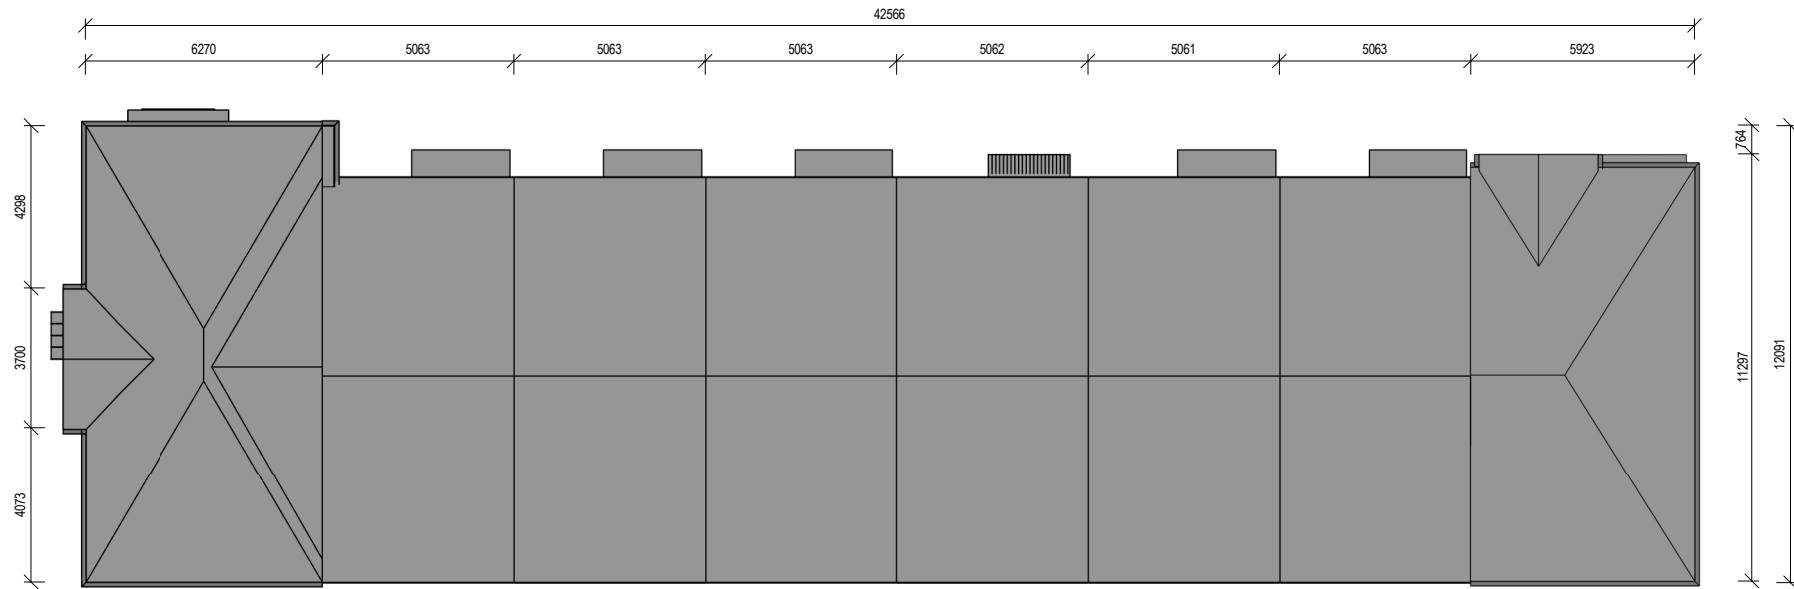


3 Terrace BT96 - Roof Plan
Scale: 1:200



4 Terrace BT96 - Front Elevation
Scale: 1:200



5 Terrace BT96 - Rear Elevation
Scale: 1:200

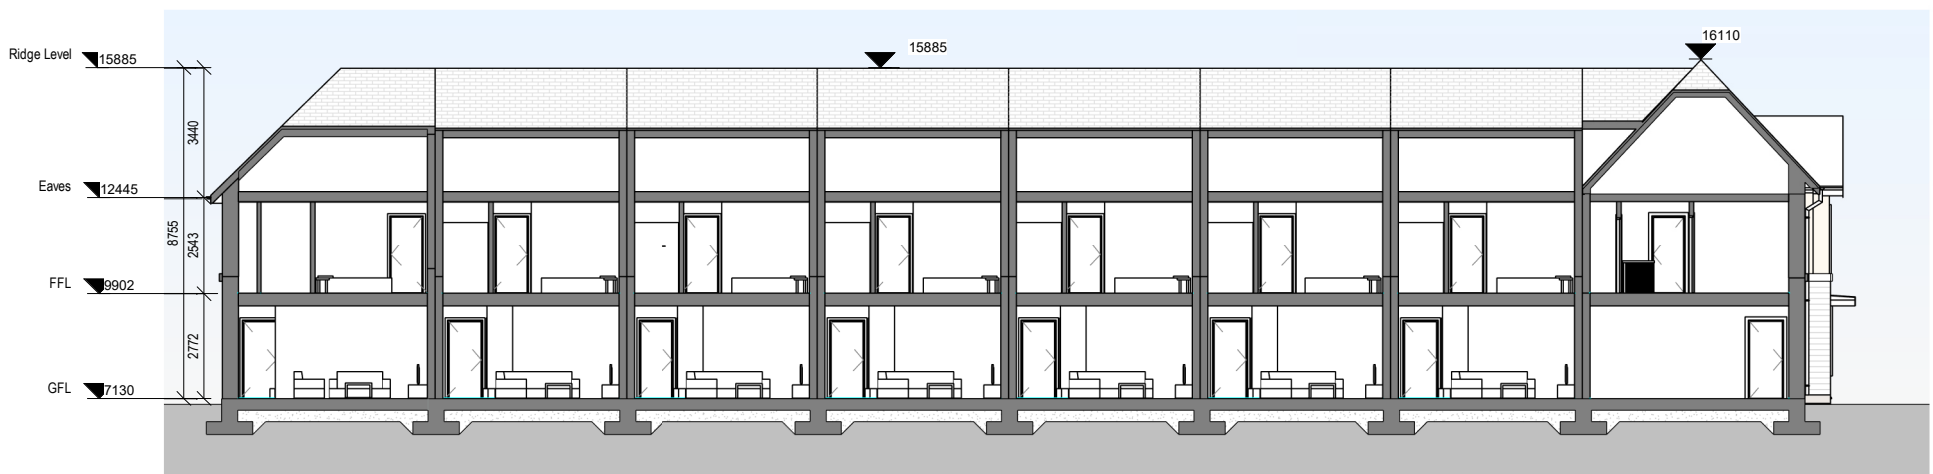


7 Terrace BT96 - Section 1
Scale: 1:200




10 Terrace BT96 - Axonometric
Scale: 1:200




8 Terrace BT96 - Side Elevation 1
Scale: 1:200

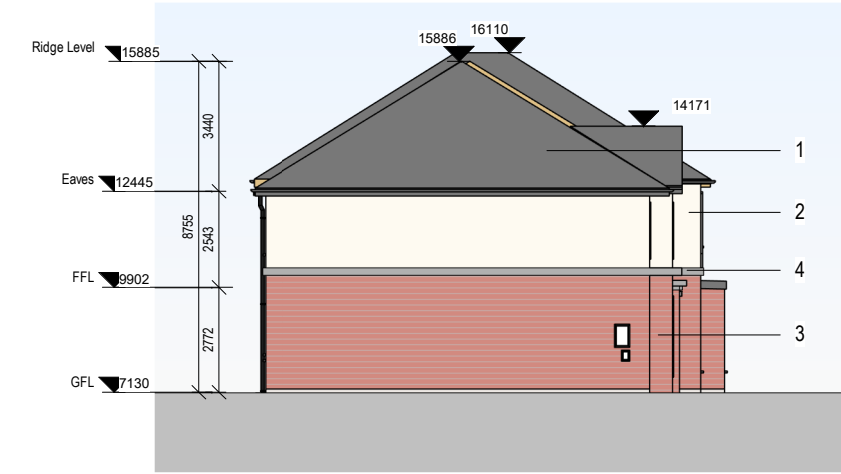


9 Terrace BT96 - Side Elevation 2
Scale: 1:200

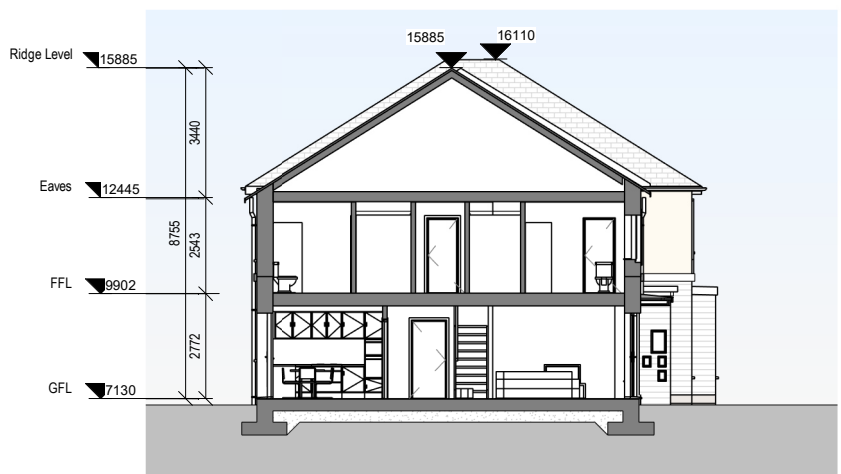

6 Terrace BT96 - Section 2
Scale: 1:200

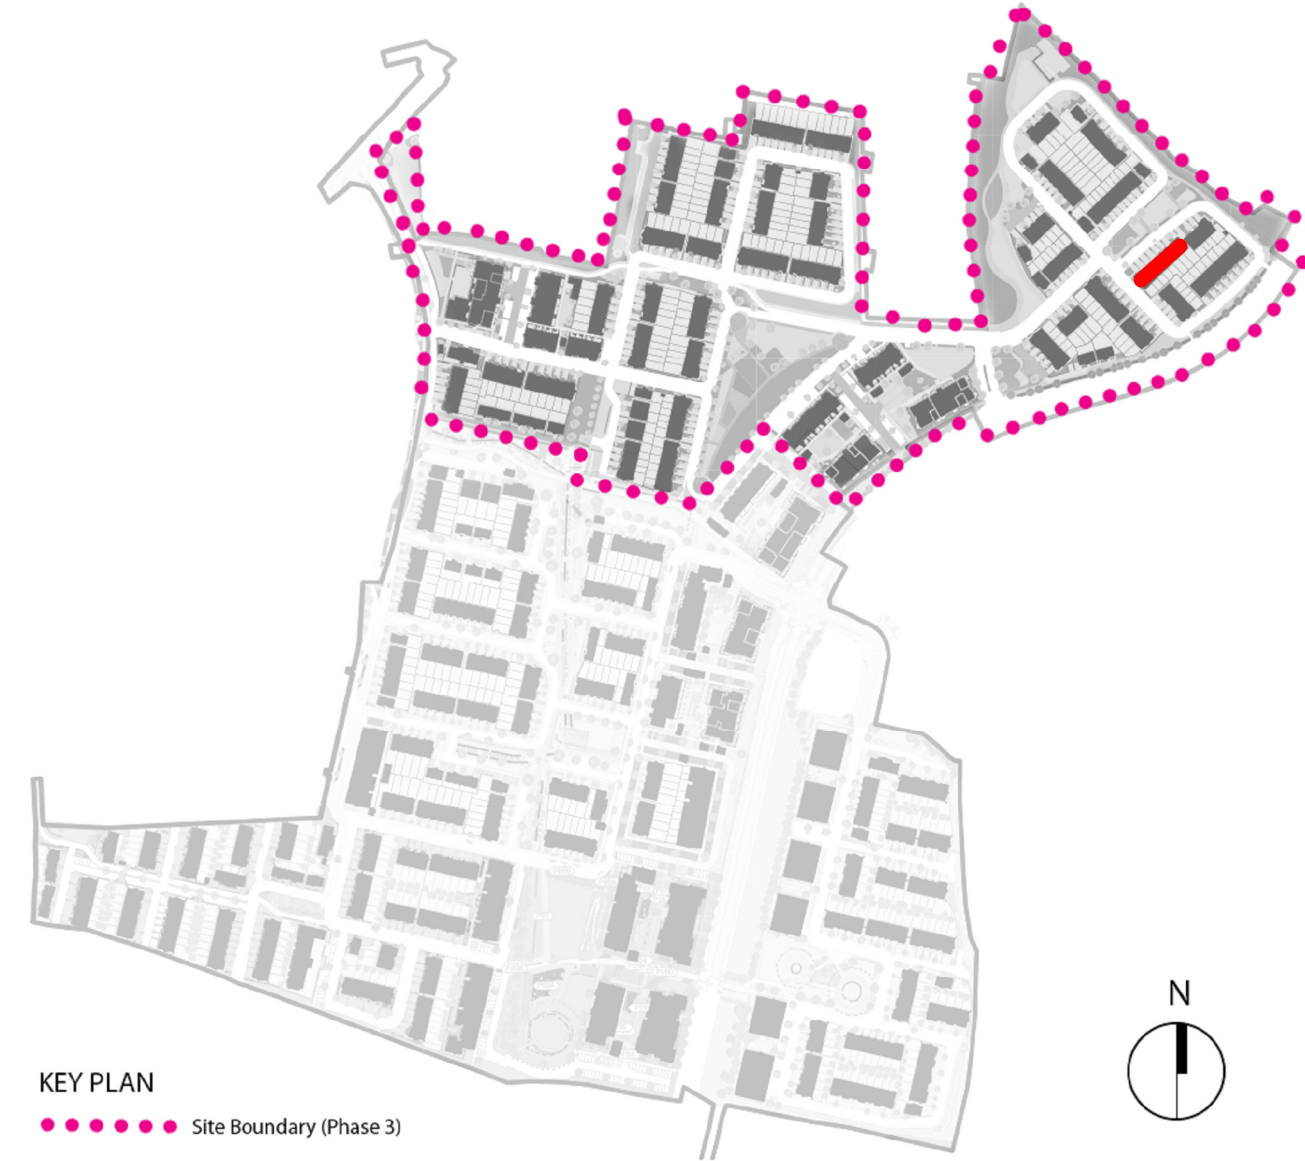


REV	DATE	DESCRIPTION	BY
P00	30/04/2026	FOR INFORMATION	VY
P01	18/05/2026	DRAFT PLANNING - RFI RESPONSE	CM
P02	26/05/2026	PLANNING - RFI RESPONSE	CM

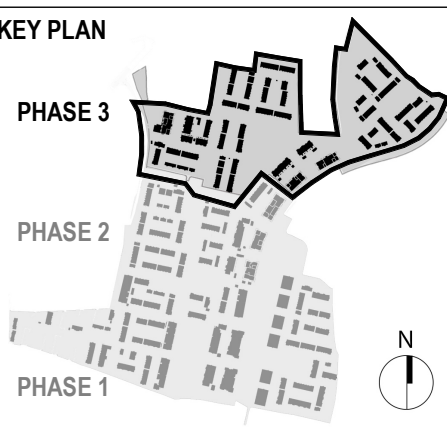

MATERIALS LEGEND

- Selected Roof Tiles
- Sand-cement Render Finish
- Selected Brick (by neighbourhood)
- Selected Reconstituted Stone/Concrete String Detail
- Plaster door/window surround
- Composite Front Door (colour by neighbourhood)
- Rational Aura Clad Windows (colour by neighbourhood)
- Metal Cladding
- Front driveway to be permeable brick (refer to CSR layout)
- Boundary treatment in accordance with CSR layout
- Side Gate - treated and painted timber gate and fence to side passages of dwellings

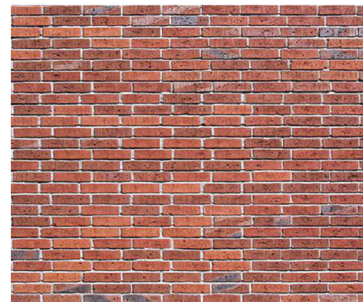

3 Neighbourhood H Red Brick

FLOOR PLAN LEGEND

- 2 Bed Unit
- 3 Bed Unit
- 4 Bed Unit
- Storage
- Plant



PLANNING - RFI RESPONSE

Client: GLENVEAGH LIVING LIMITED
Project: RESIDENTIAL DEVELOPMENT, BALLYMASTONE, DONABATE
Title: Terrace BT96 - Plans, Sections and Elevations
Sheet No.: 23010-MDO-BT96-XX-DR-A01-075096
Scale as: As indicated @ A1 Current Rev.: P02 Project No.: 23010

