



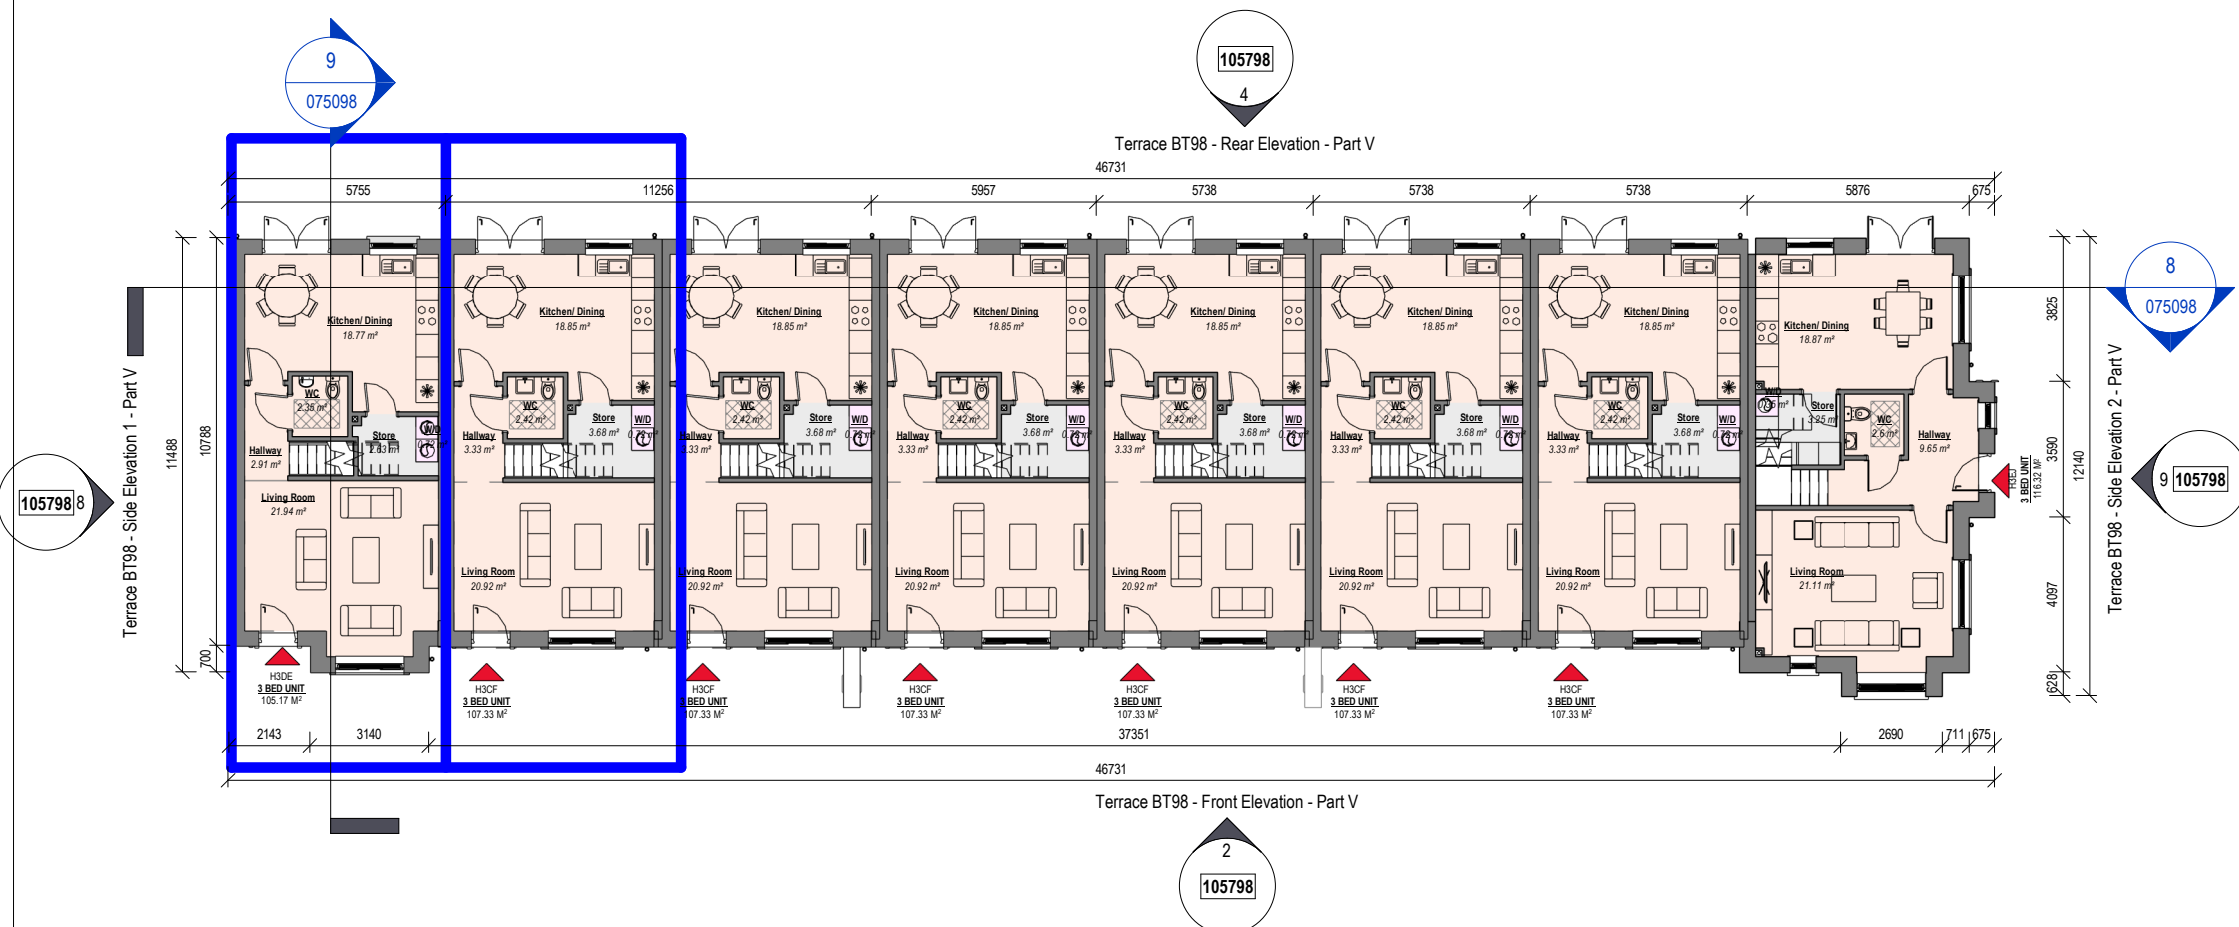

1 Terrace BT98 - Ground Floor Plan - Part V
Scale: 1 : 200



3 Terrace BT98 - First Floor Plan - Part V
Scale: 1 : 200

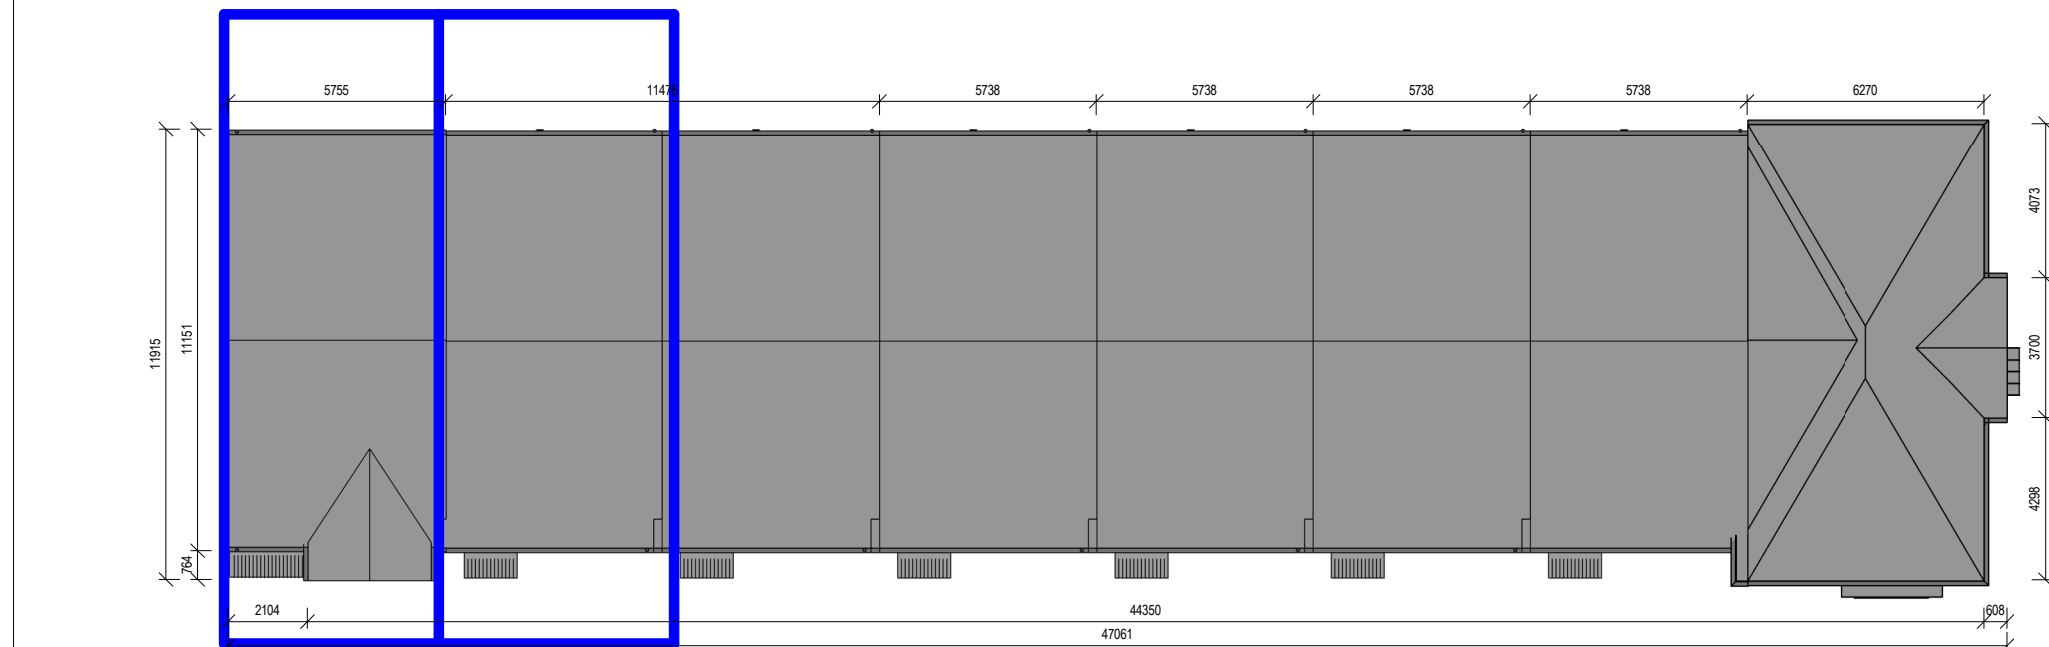


5 Terrace BT98 - Roof Plan - Part V
Scale: 1 : 200




2 Terrace BT98 - Front Elevation - Part V
Scale: 1 : 200



4 Terrace BT98 - Rear Elevation - Part V
Scale: 1 : 200

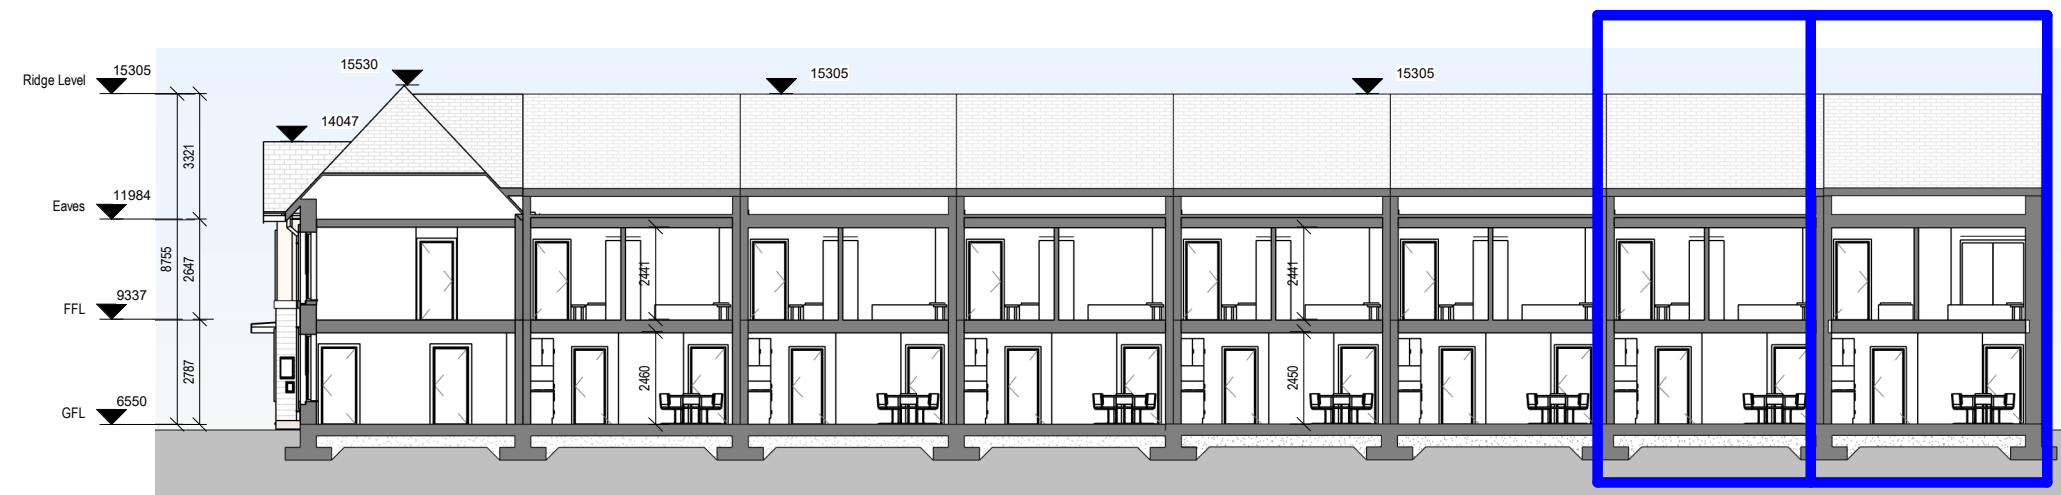


6 Terrace BT98 - Section 1 - Part V
Scale: 1 : 200

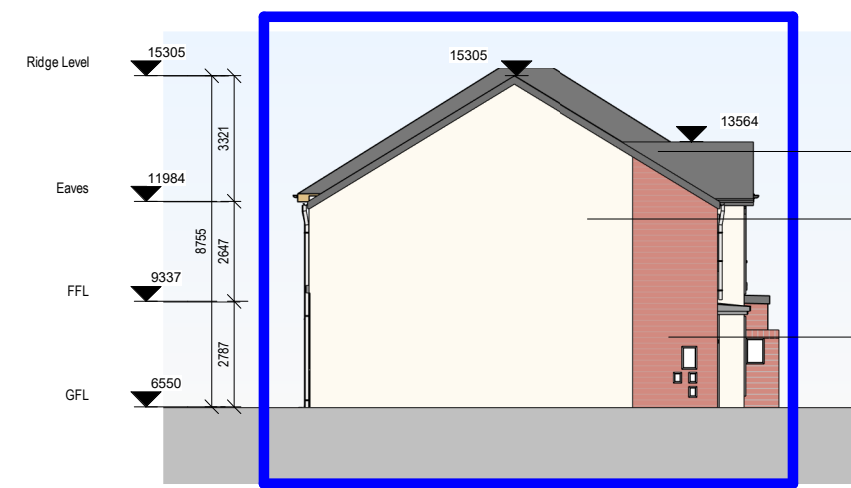


8 Terrace BT98 - Side Elevation 1 - Part V
Scale: 1 : 200




9 Terrace BT98 - Side Elevation 2 - Part V
Scale: 1 : 200

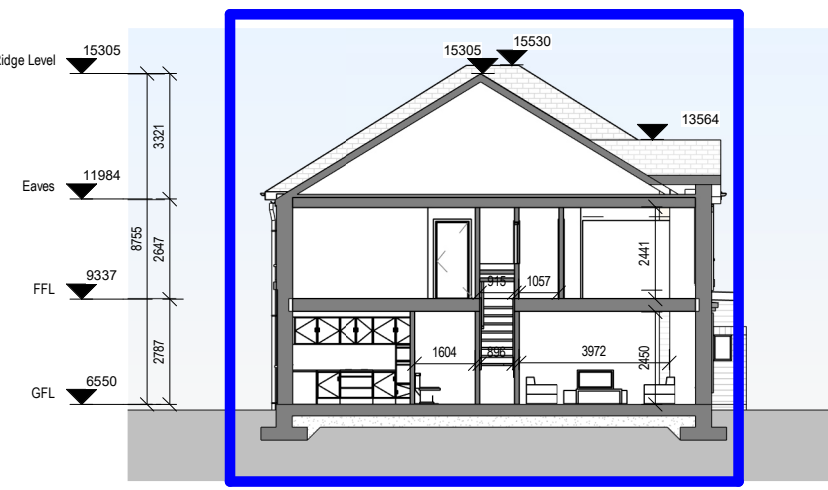



7 Terrace BT98 - Section 2 - Part V
Scale: 1 : 200

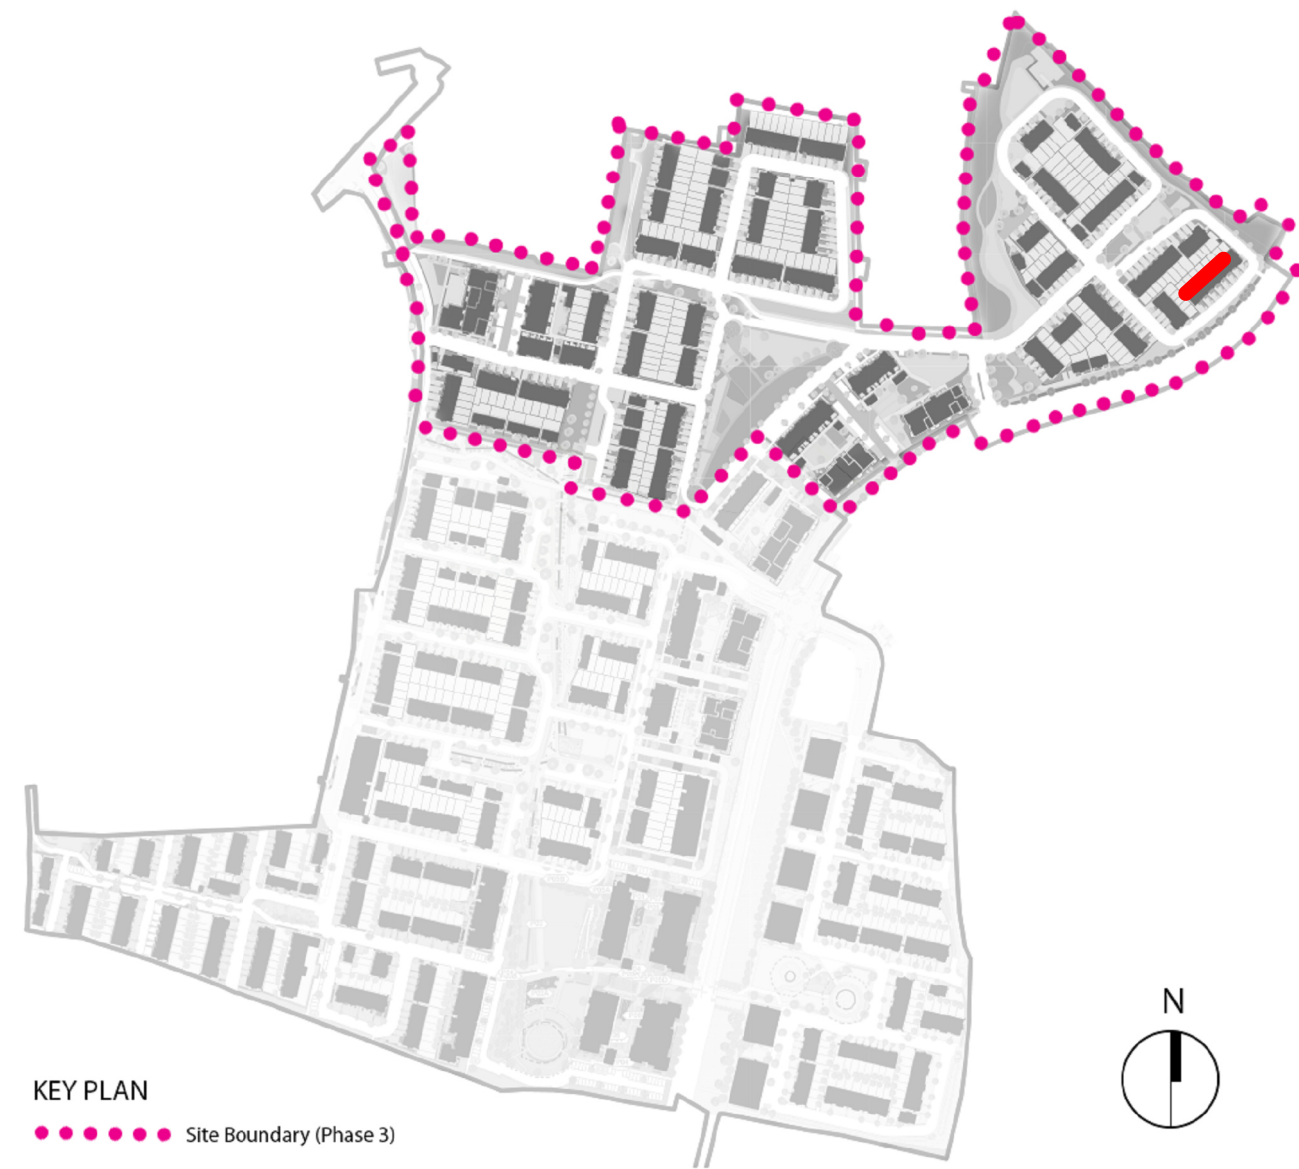

REV	DATE	DESCRIPTION	BY
P00	09/09/2025	DRAFT PLANNING	KM
P01	25/09/2025	PLANNING	CF
P02	18/05/2026	DRAFT PLANNING - RFI RESPONSE	CM
P03	26/05/2026	PLANNING - RFI RESPONSE	VY
DO NOT SCALE USE FIGURED DIMENSIONS ONLY NOTIFY THE ARCHITECTS OF ANY DISCREPANCIES ON THE DRAWING PRIOR TO WORK PROCEEDINGS THIS DRAWING IS COPYRIGHT OF MCCAULEY DAYE O'CONNELL ARCHITECTS			

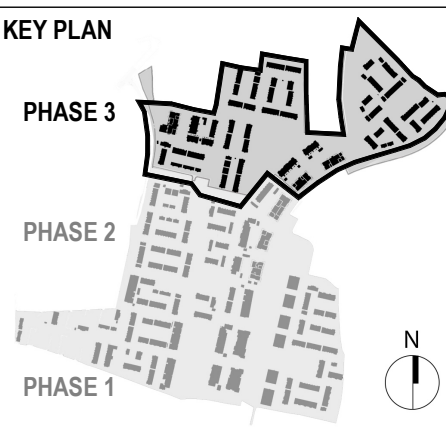

- MATERIALS LEGEND**
- 1. Selected Roof Tiles
 - 2. Sand-cement Render Finish
 - 3. Selected Brick (by neighbourhood)
 - 4. Selected Reconstituted Concrete String Detail
 - 5. Plaster door/window surround
 - 6. Composite Front Door (colour by neighbourhood)
 - 7. Rational Aura Clad Windows (colour by neighbourhood)
 - 8. Metal Cladding
 - 9. Front driveway to be permeable brick (refer to CSR layout)
 - 10. Boundary treatment in accordance with CSR layout
 - 11. Side Gate - treated and painted timber gate and fence to side passages of dwellings

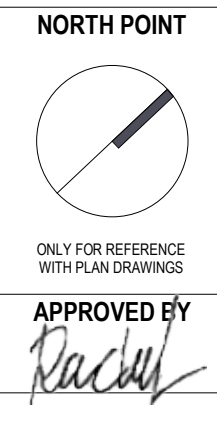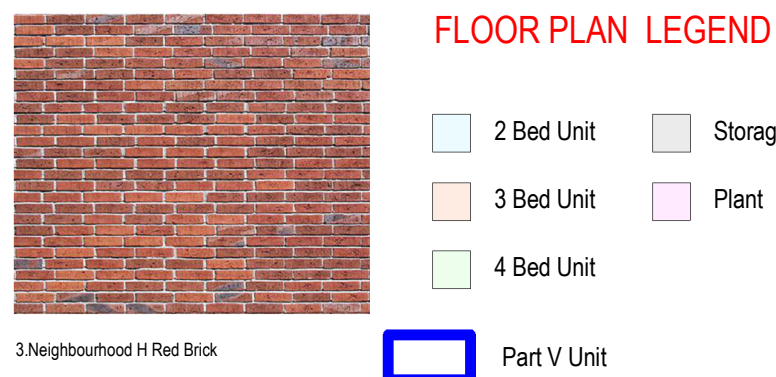

PLANNING - RFI RESPONSE

Client: GLENVEAGH LIVING LIMITED
Project: RESIDENTIAL DEVELOPMENT, BALLYMASTONE, DONABATE
Title: Part V - Terrace BT98 - Plans, Sections and Elevations
Sheet No.: 23010-MDO-BT98-XX-DR-A01-105798
Scale as: As indicated @ A1 Current Rev.: P03 Project No.: 23010

