




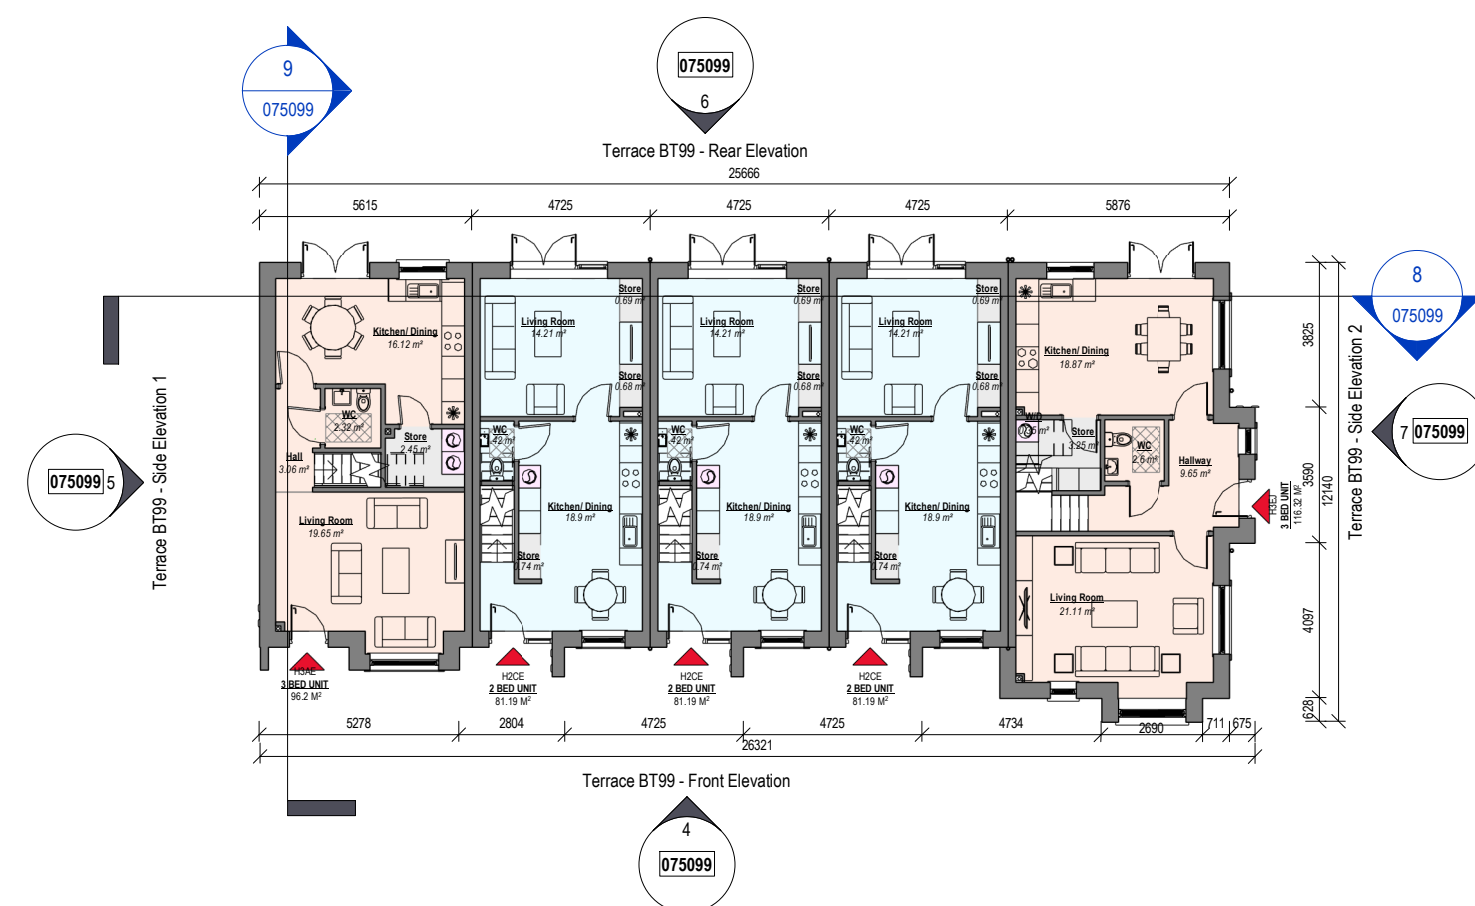

1 Terrace BT99 - Ground Floor Plan
Scale: 1 : 200

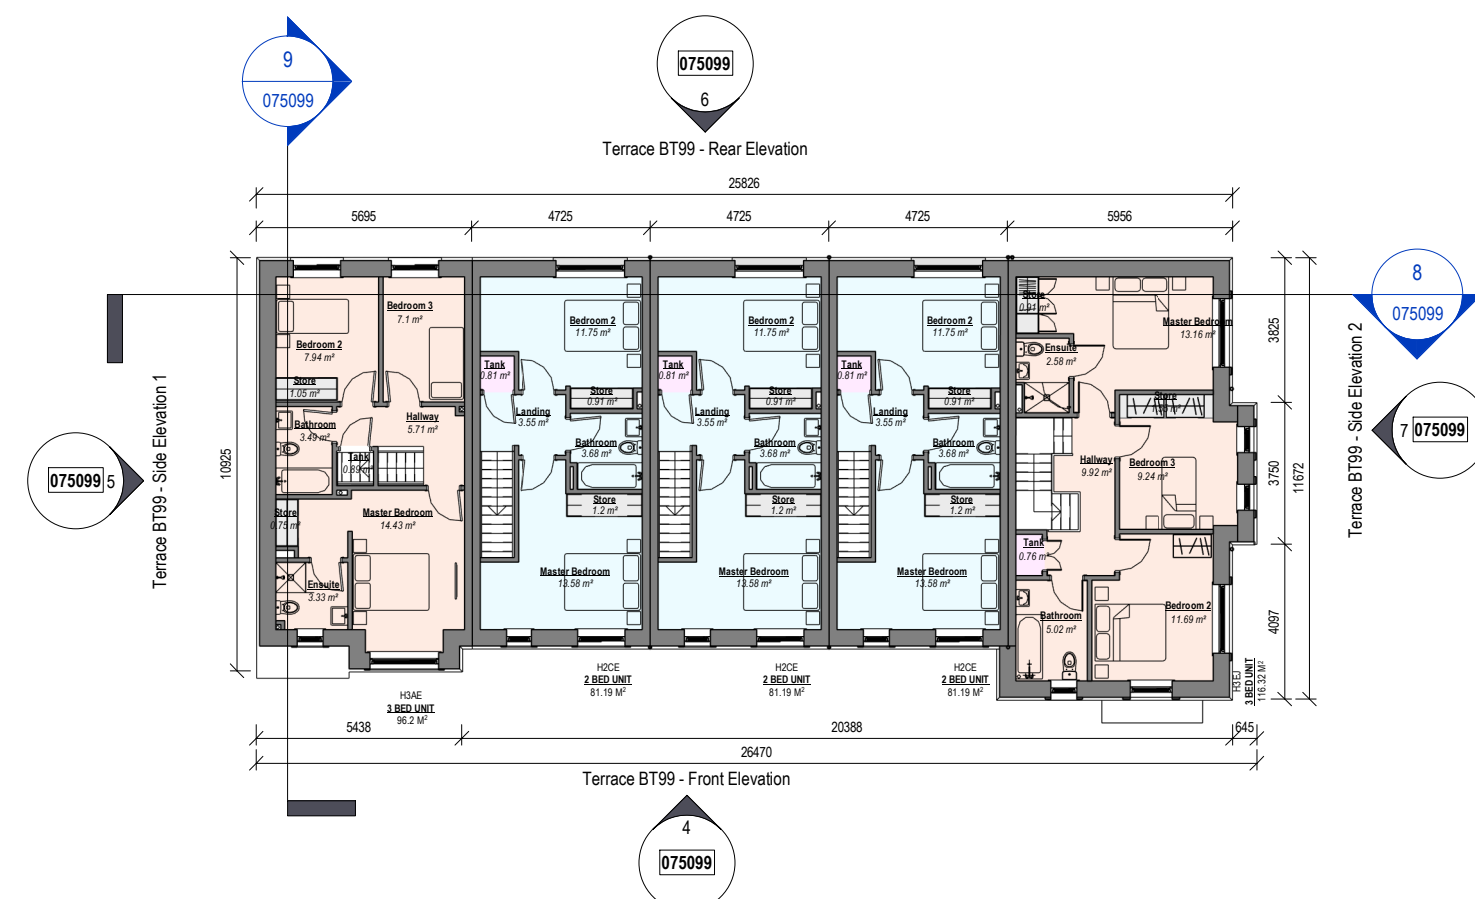

2 Terrace BT99 - First Floor Plan
Scale: 1 : 200

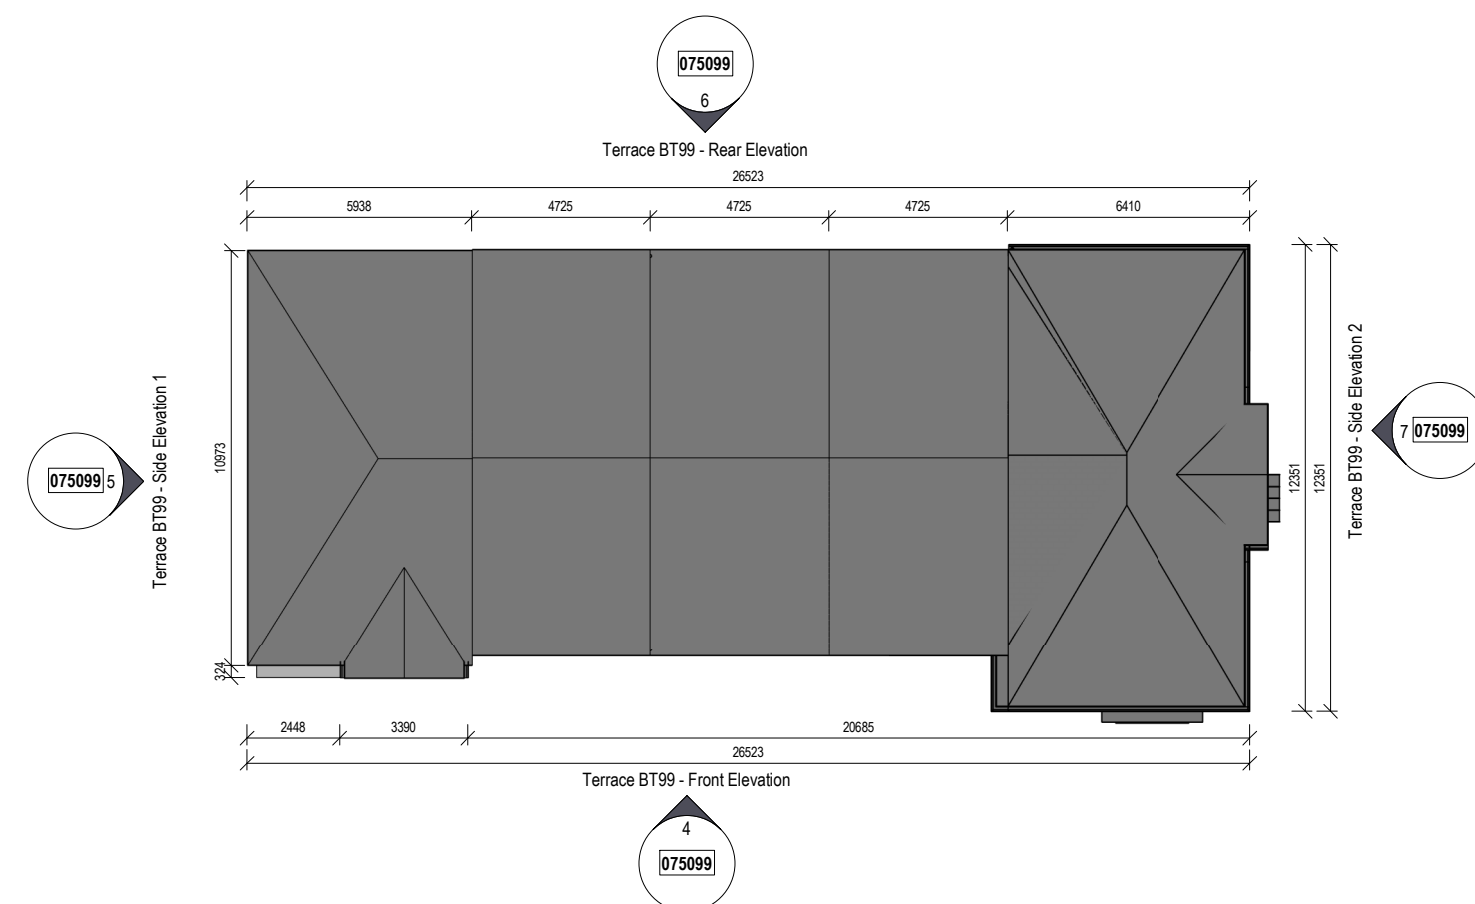


3 Terrace BT99 - Roof Plan
Scale: 1 : 200




4 Terrace BT99 - Front Elevation
Scale: 1 : 200



6 Terrace BT99 - Rear Elevation
Scale: 1 : 200

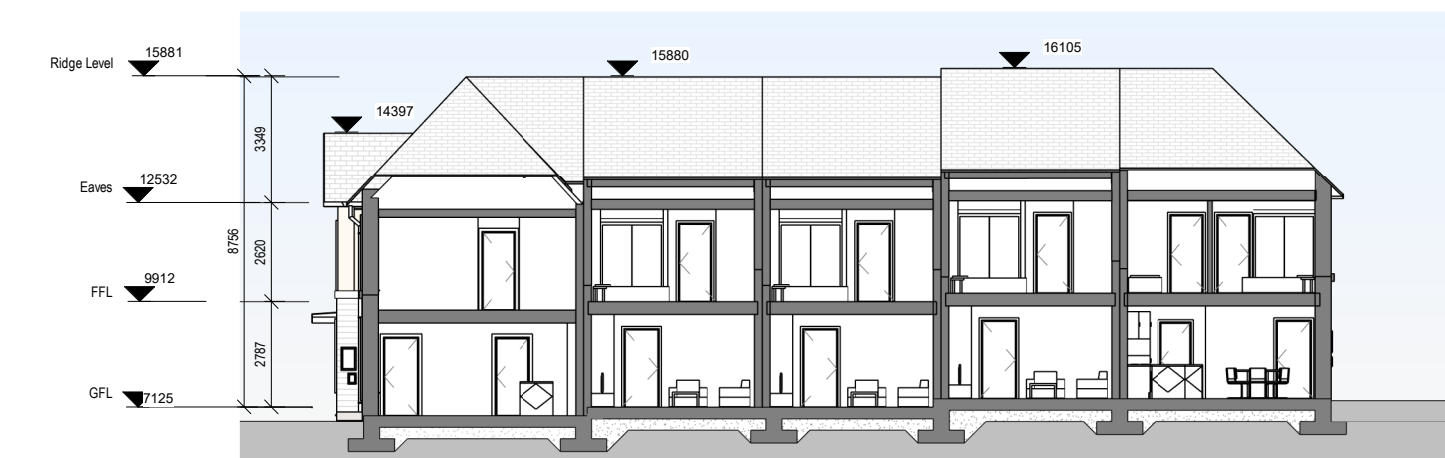


8 Terrace BT99 - Section 1
Scale: 1 : 200

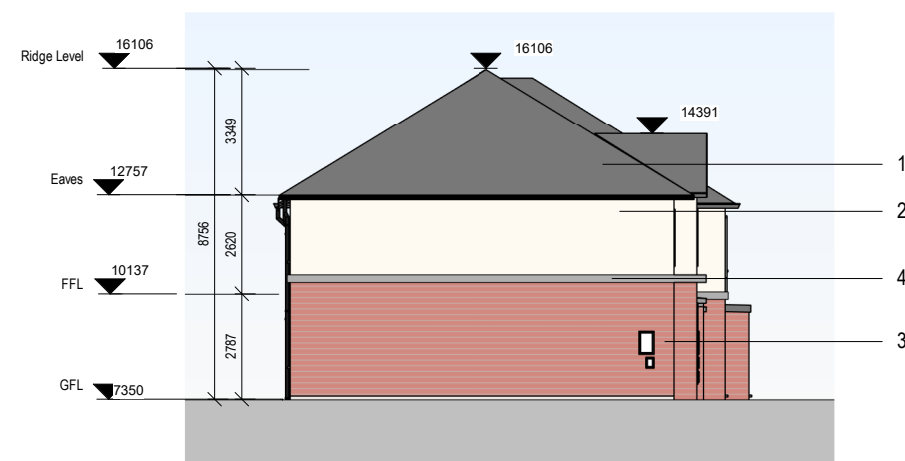

5 Terrace BT99 - Side Elevation 1
Scale: 1 : 200




7 Terrace BT99 - Side Elevation 2
Scale: 1 : 200

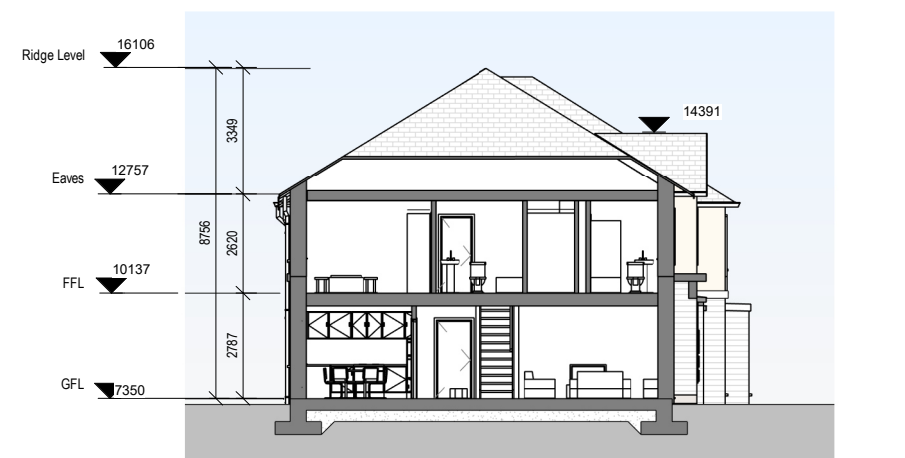

9 Terrace BT99 - Section 2
Scale: 1 : 200




10 Terrace BT99 - Axonometric
Scale: 1 : 200

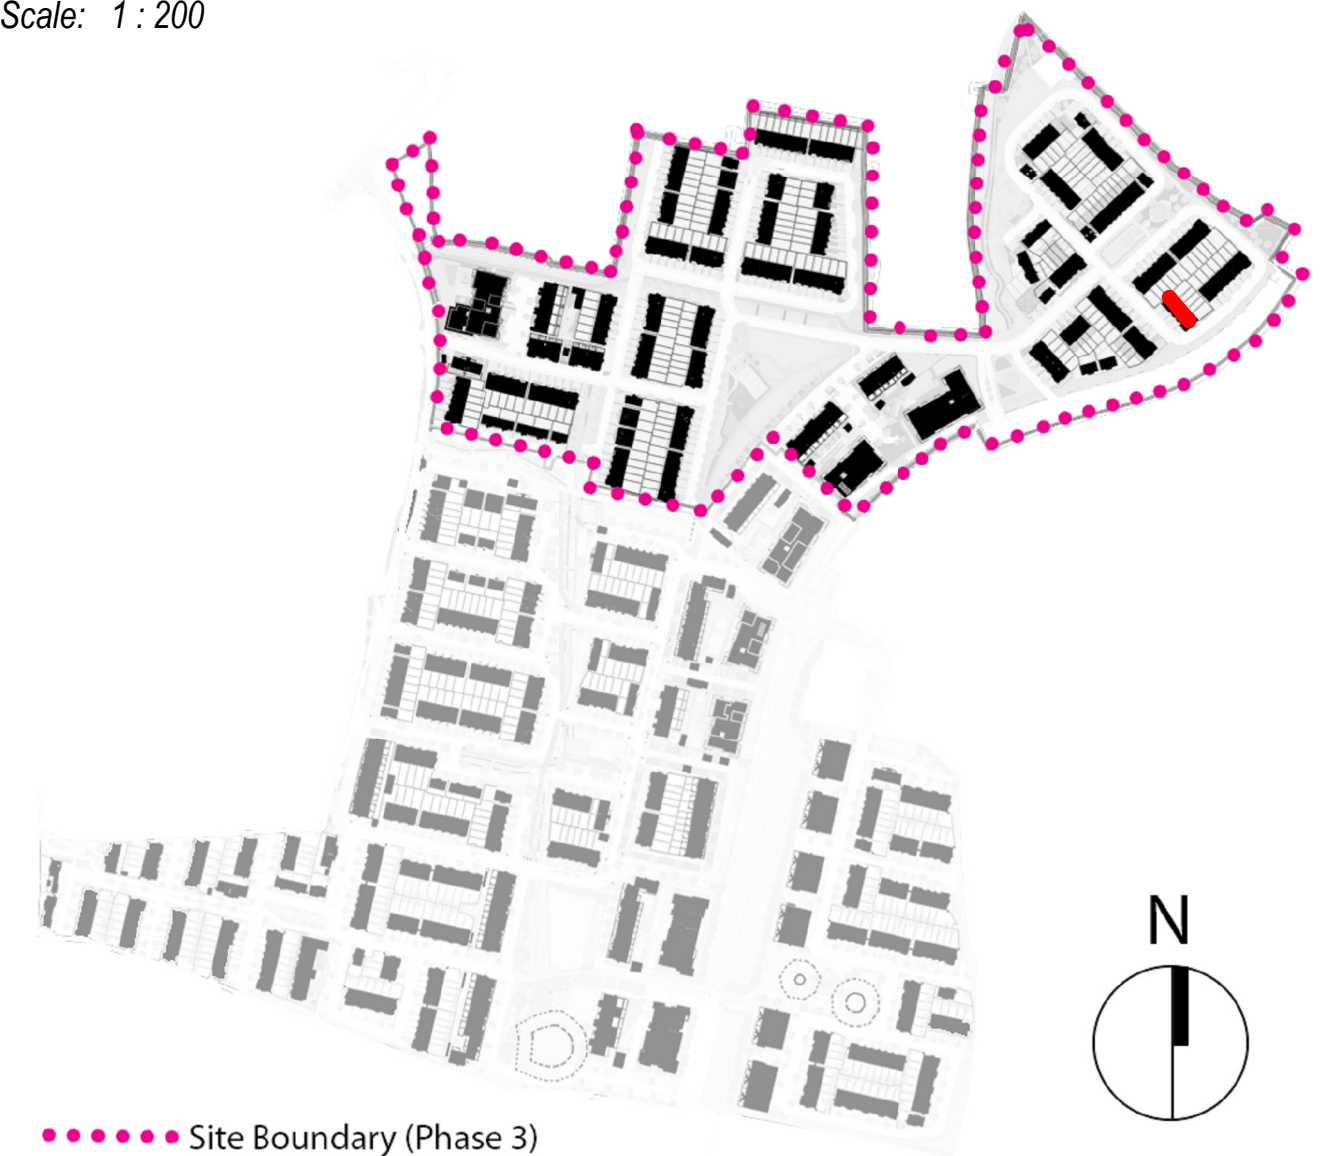

PLANNING


REV	DATE	DESCRIPTION	BY
P00	09/09/2025	DRAFT PLANNING	KM
P01	25/09/2025	PLANNING	CF

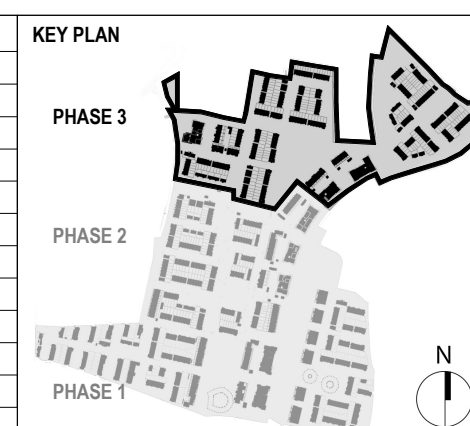

MATERIALS LEGEND

1. Selected Roof Tiles
2. Sand-cement Render Finish
3. Selected Brick (by neighbourhood)
4. Selected Reconstituted Stone/Concrete String Detail
5. Plaster door/window surround
6. Composite Front Door (colour by neighbourhood)


7. Rational Aera Clad Windows (colour by neighbourhood)
8. Metal Cladding
9. Front driveway to be permeable brick (refer to CSR layout)
10. Boundary treatment in accordance with CSR layout
11. Side Gate - treated and painted timber gate and fence to side passages of dwellings

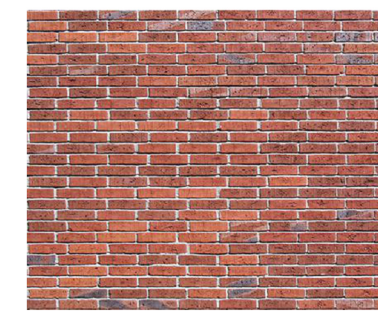

3 Neighbourhood H Red Brick

FLOOR PLAN LEGEND

- 2 Bed Unit
- 3 Bed Unit
- 4 Bed Unit
- Storage
- Plant

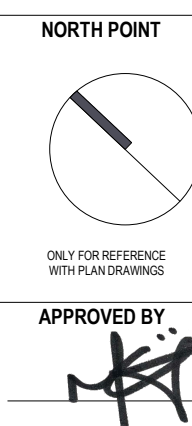

Client:	GLENVEAGH LIVING LIMITED
Project:	RESIDENTIAL DEVELOPMENT, BALLYMASTONE, DONABATE
Title:	Terrace BT99 - Plans, Sections and Elevations
Sheet No.:	23010-MDO-BT99-XX-DR-A01-075099
Scale:	As indicated @ A1
Current Rev.:	P01
Project No.:	23010

