



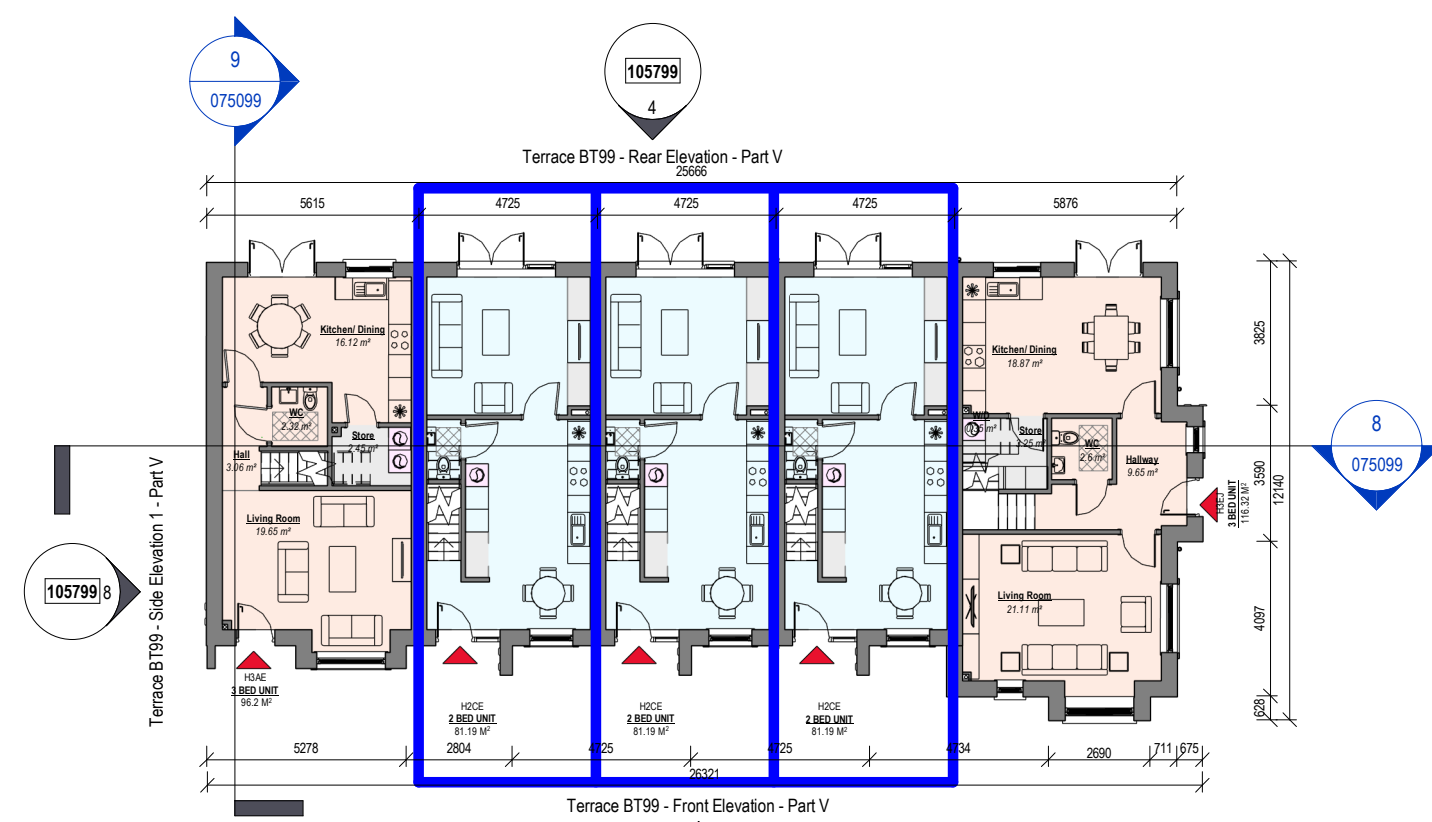


1 Terrace BT99 - Ground Floor Plan - Part V
Scale: 1 : 200



2 Terrace BT99 - Front Elevation - Part V
Scale: 1 : 200

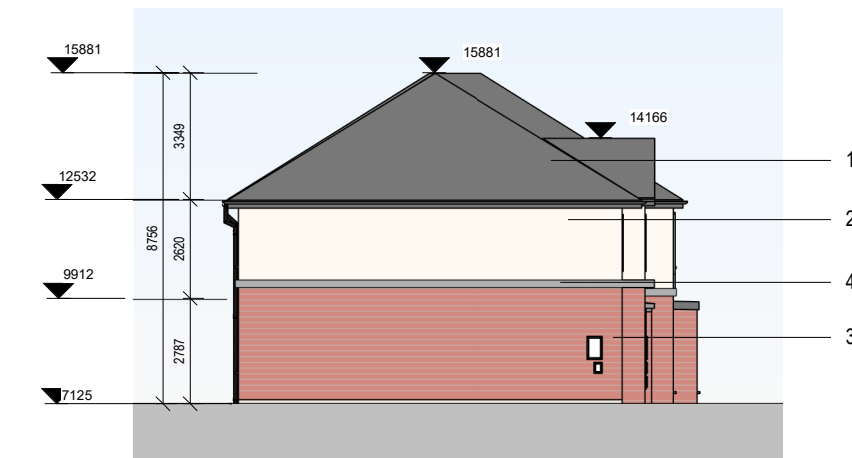

8 Terrace BT99 - Side Elevation 1 - Part V
Scale: 1 : 200

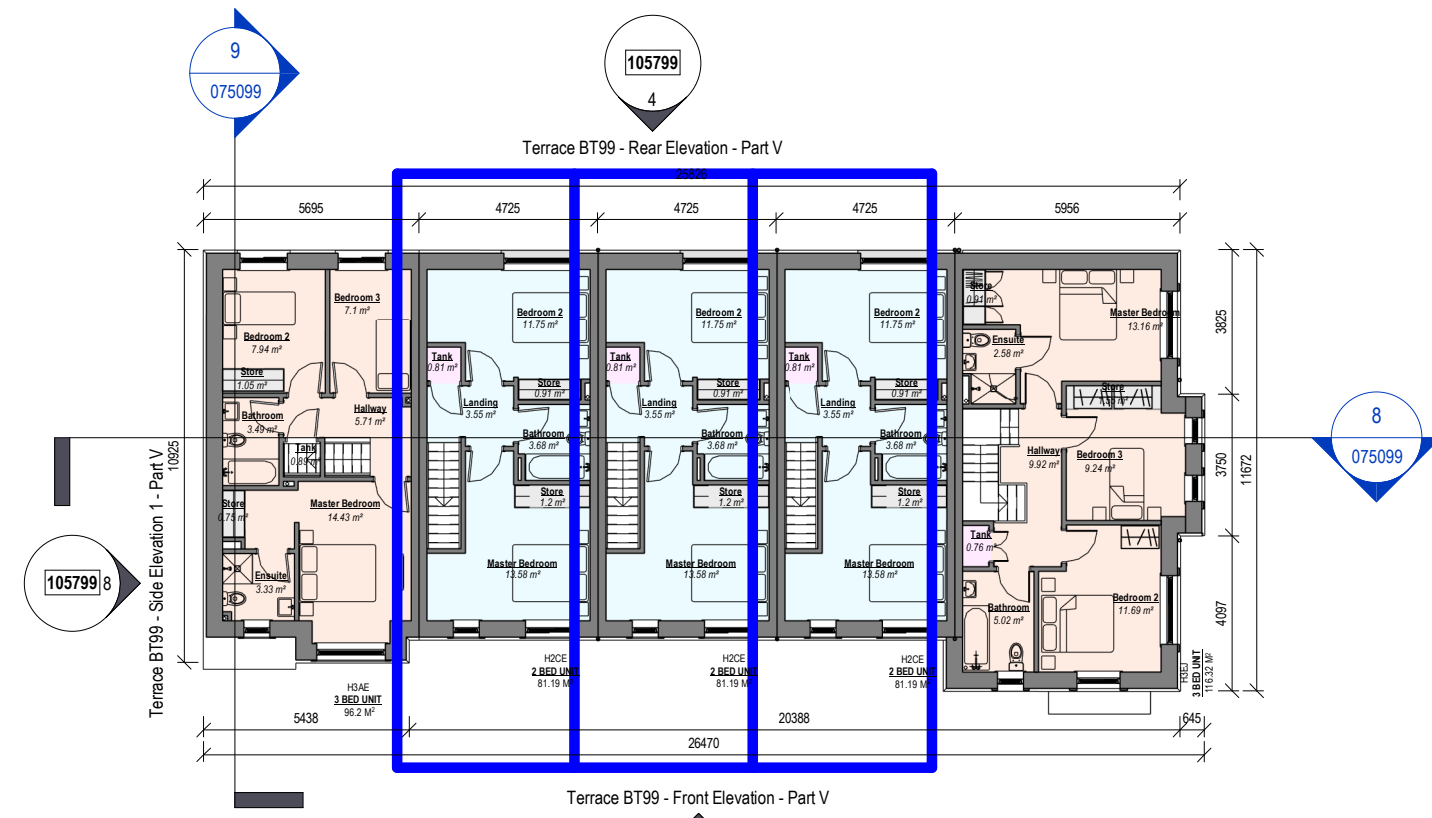


3 Terrace BT99 - First Floor Plan - Part V
Scale: 1 : 200




4 Terrace BT99 - Rear Elevation - Part V
Scale: 1 : 200




9 Terrace BT99 - Side Elevation 2 - Part V
Scale: 1 : 200

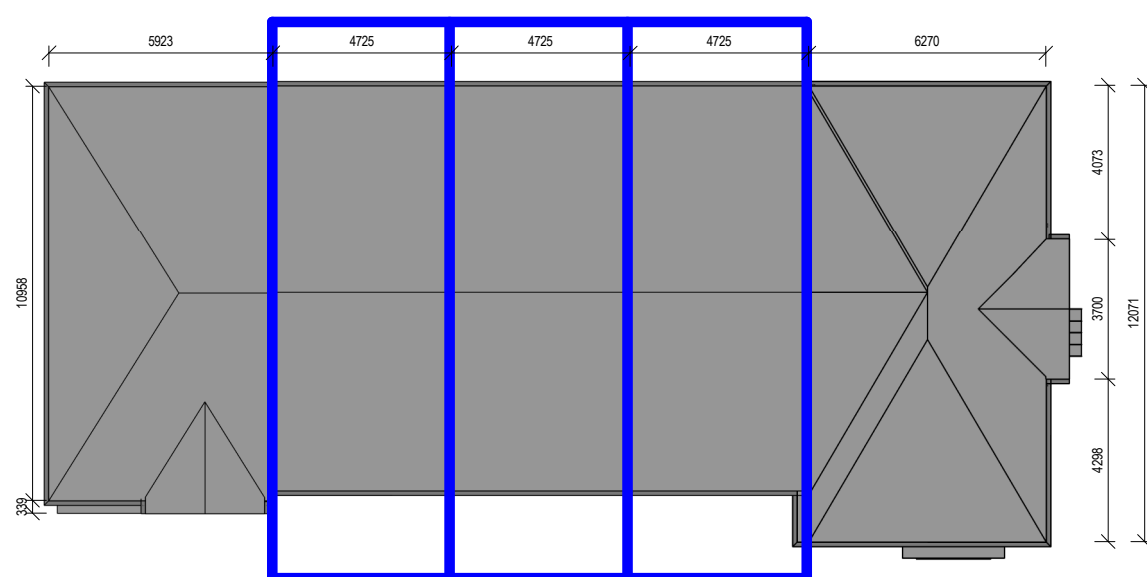


5 Terrace BT99 - Roof Plan - Part V
Scale: 1 : 200

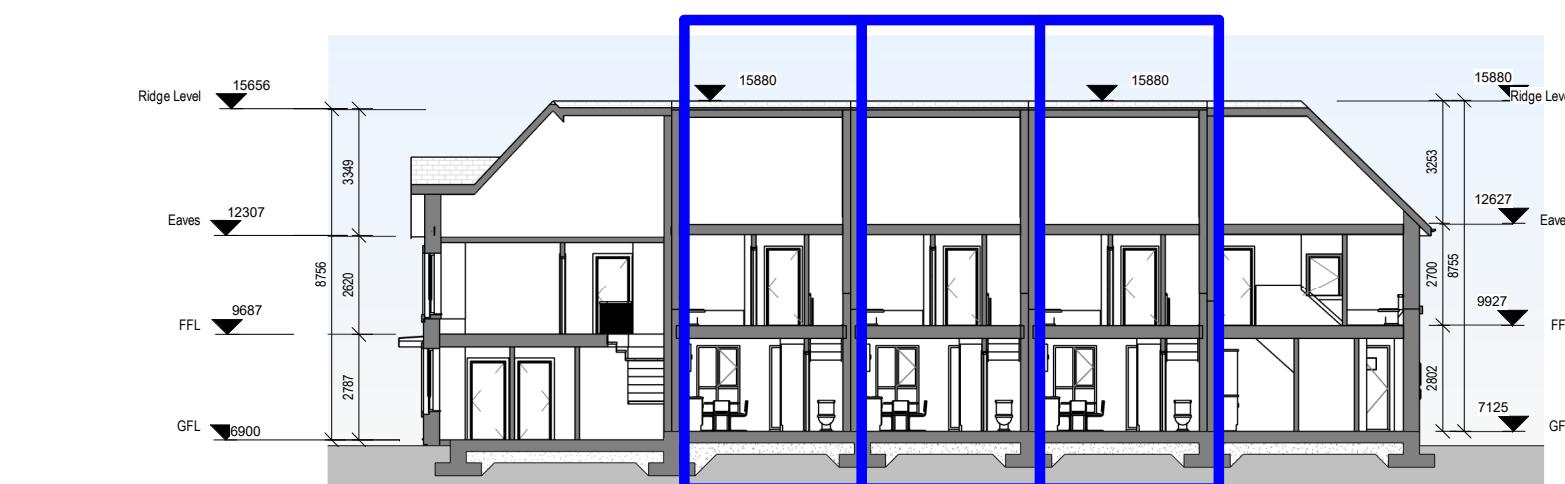

6 Terrace BT99 - Section 1 - Part V
Scale: 1 : 200

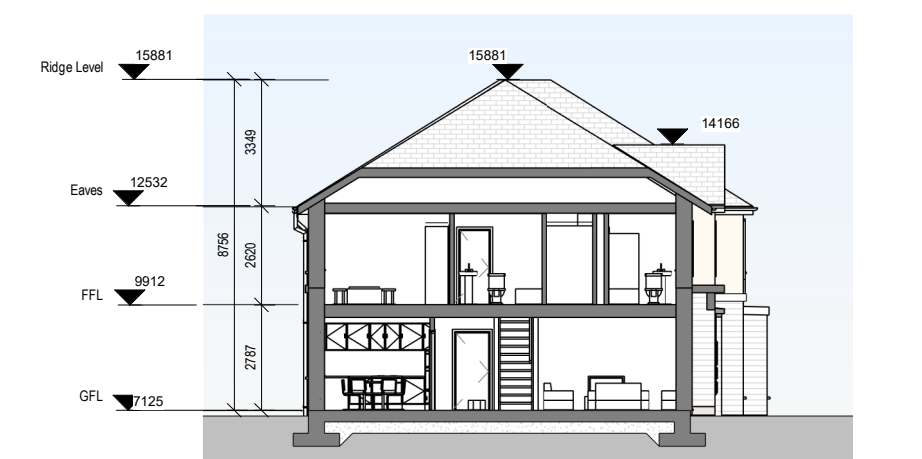


7 Terrace BT99 - Section 2 - Part V
Scale: 1 : 200

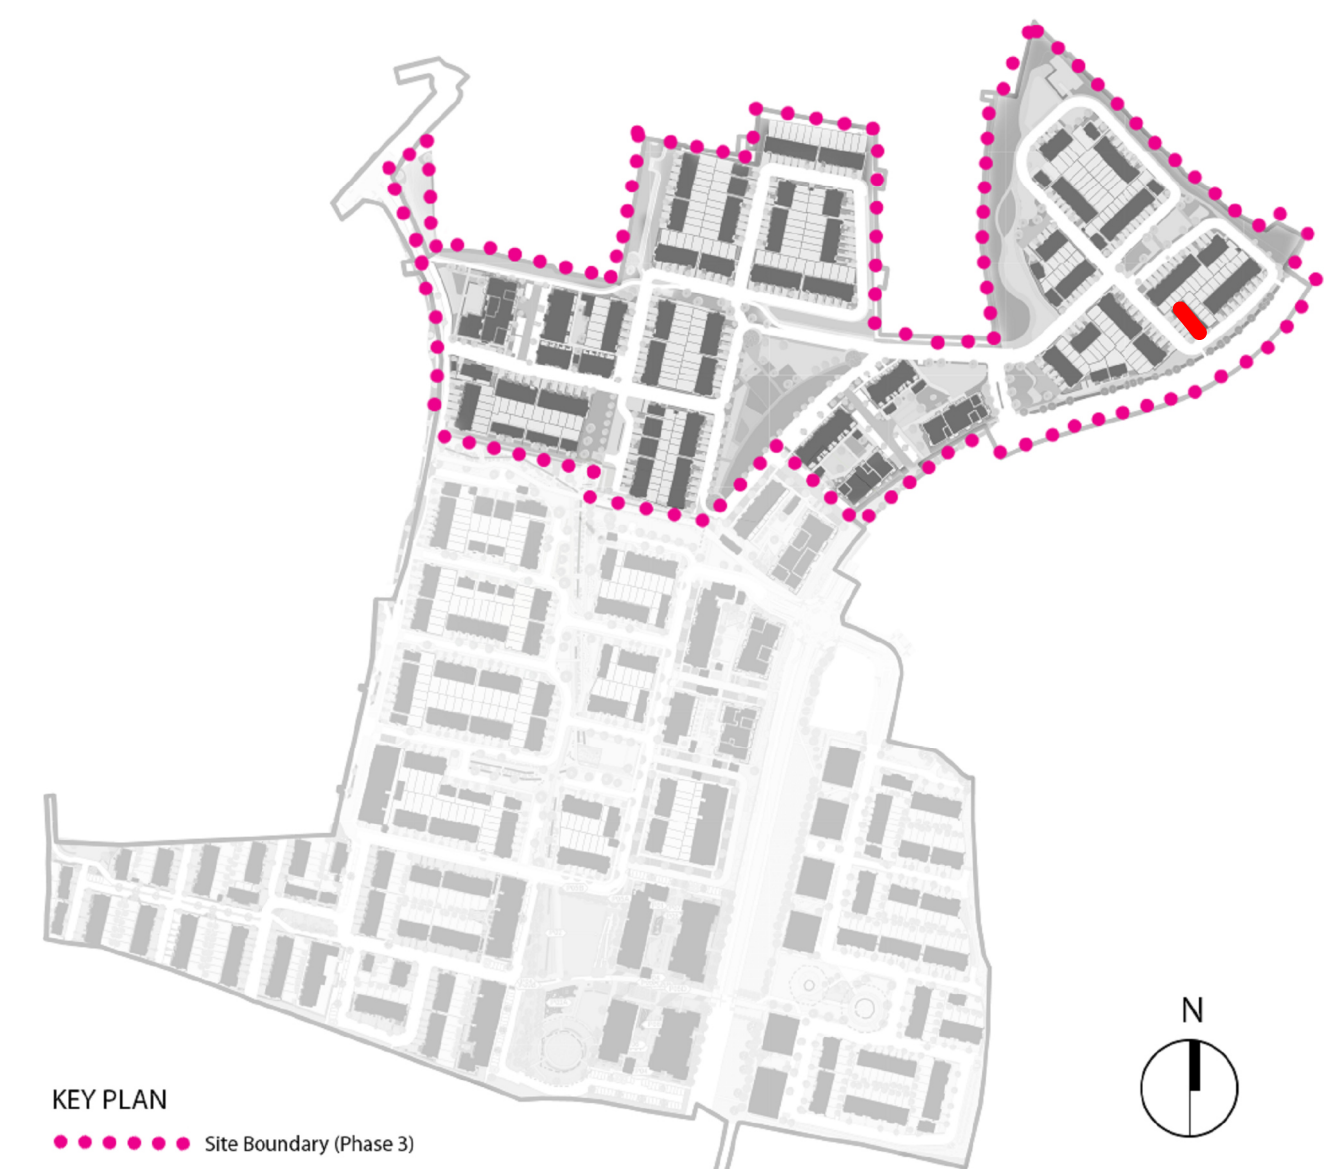


PLANNING - RFI RESPONSE

REV	DATE	DESCRIPTION	BY
P00	09/09/2025	DRAFT PLANNING	KM
P01	25/09/2025	PLANNING	CF
P02	18/05/2026	DRAFT PLANNING - RFI RESPONSE	CM
P03	26/05/2026	PLANNING - RFI RESPONSE	VY

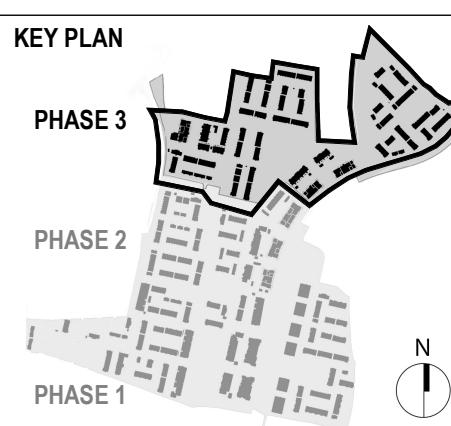[illegible]


MATERIALS LEGEND

- | | |
|---|--|
| 1. Selected Roof Tiles | 7. Rational Aura Clad Windows (colour by neighbourhood) |
| 2. Sand-cement Render Finish | 8. Metal Cladding |
| 3. Selected Brick (by neighbourhood) | 9. Front driveway to be permeable brick (refer to CSR layout) |
| 4. Selected Rezon Stone/Concrete String Detail | 10. Boundary treatment in accordance with CSR layout) |
| 5. Plaster door/Window surround | 11. Side Gate - treated and painted timber gate and fence to side passages of dwelling |
| 6. Composite Front Door (colour by neighbourhood) | |

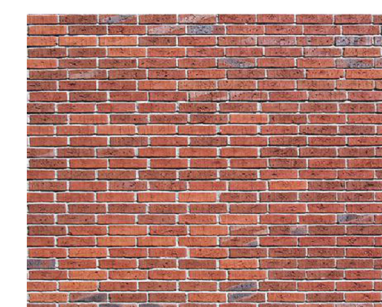

FLOOR PLAN LEGEND

- 2 Bed Unit
 Storage
- 3 Bed Unit
 Plant
- 4 Bed Unit
- Part V Unit

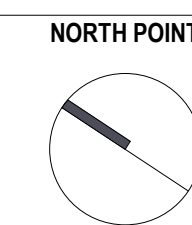

ONLY FOR REFERENCE

APPROVED BY
Rachell

Client: GLENVEAGH LIVING LIMITED

Project: RESIDENTIAL DEVELOPMENT, BALLYMASTONE, DONABATE

Title: Part V - Terrace BT99 - Plans, Sections and Elevations

Sheet No.: **23010-MDO-BT99-XX-DR-A01-105799**

Scale as: As indicated @ A1 Current Rev.: P03 Project No.: 23010



11 Merrion Square N, Dublin 2, Ireland
+353 (01) 400 4171
info@mdo.ie | www.mdo.ie