

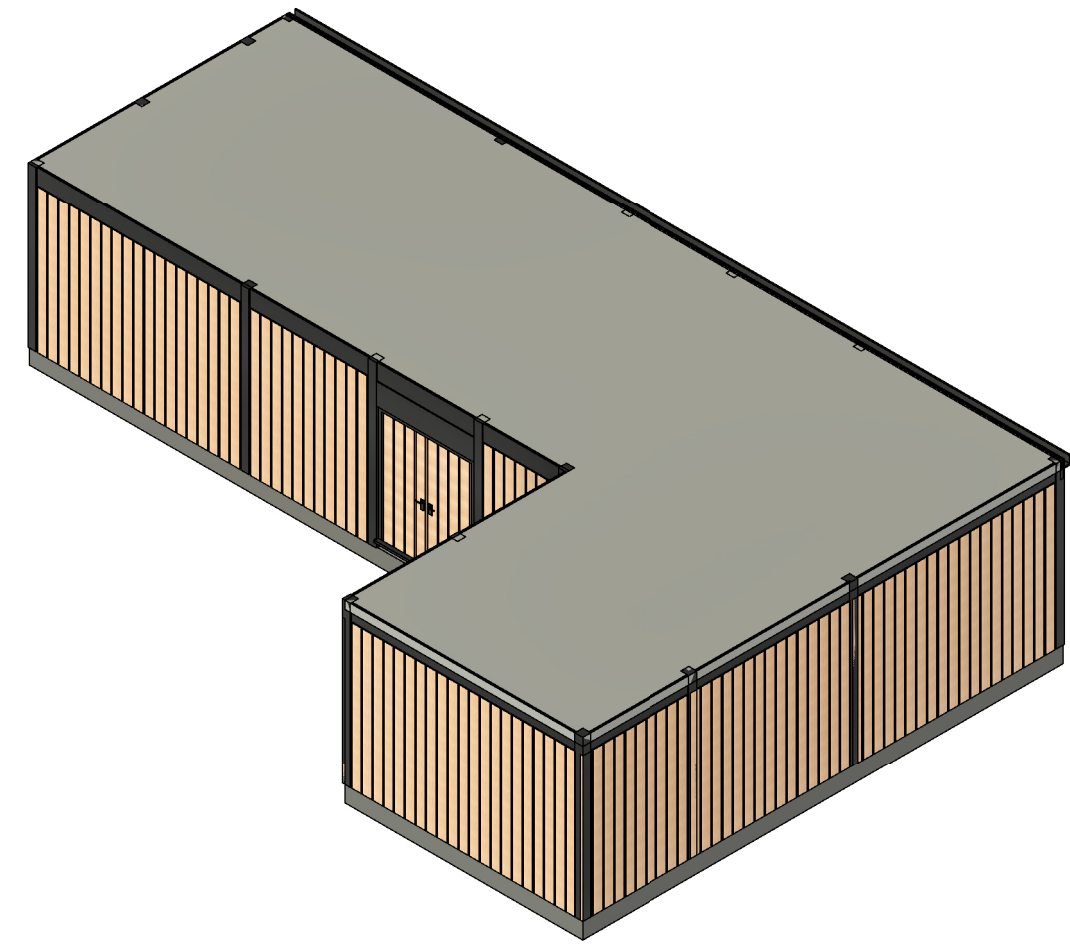
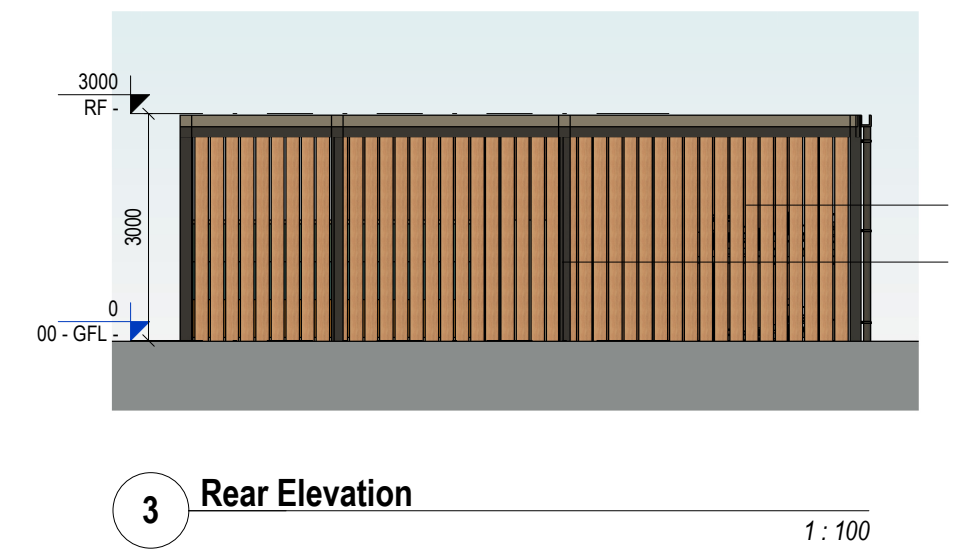
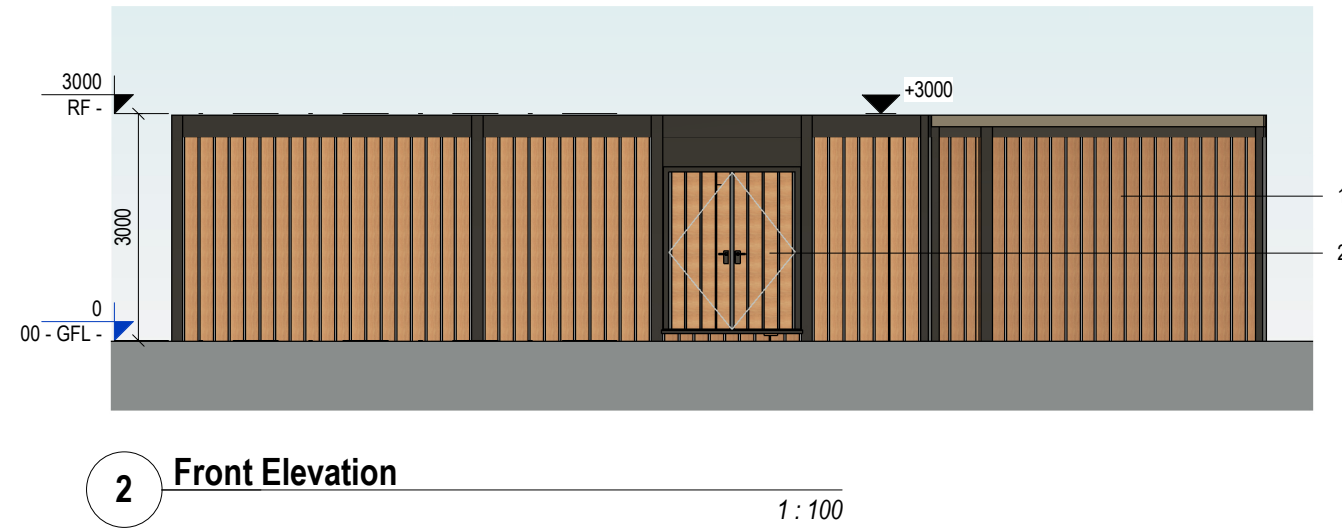
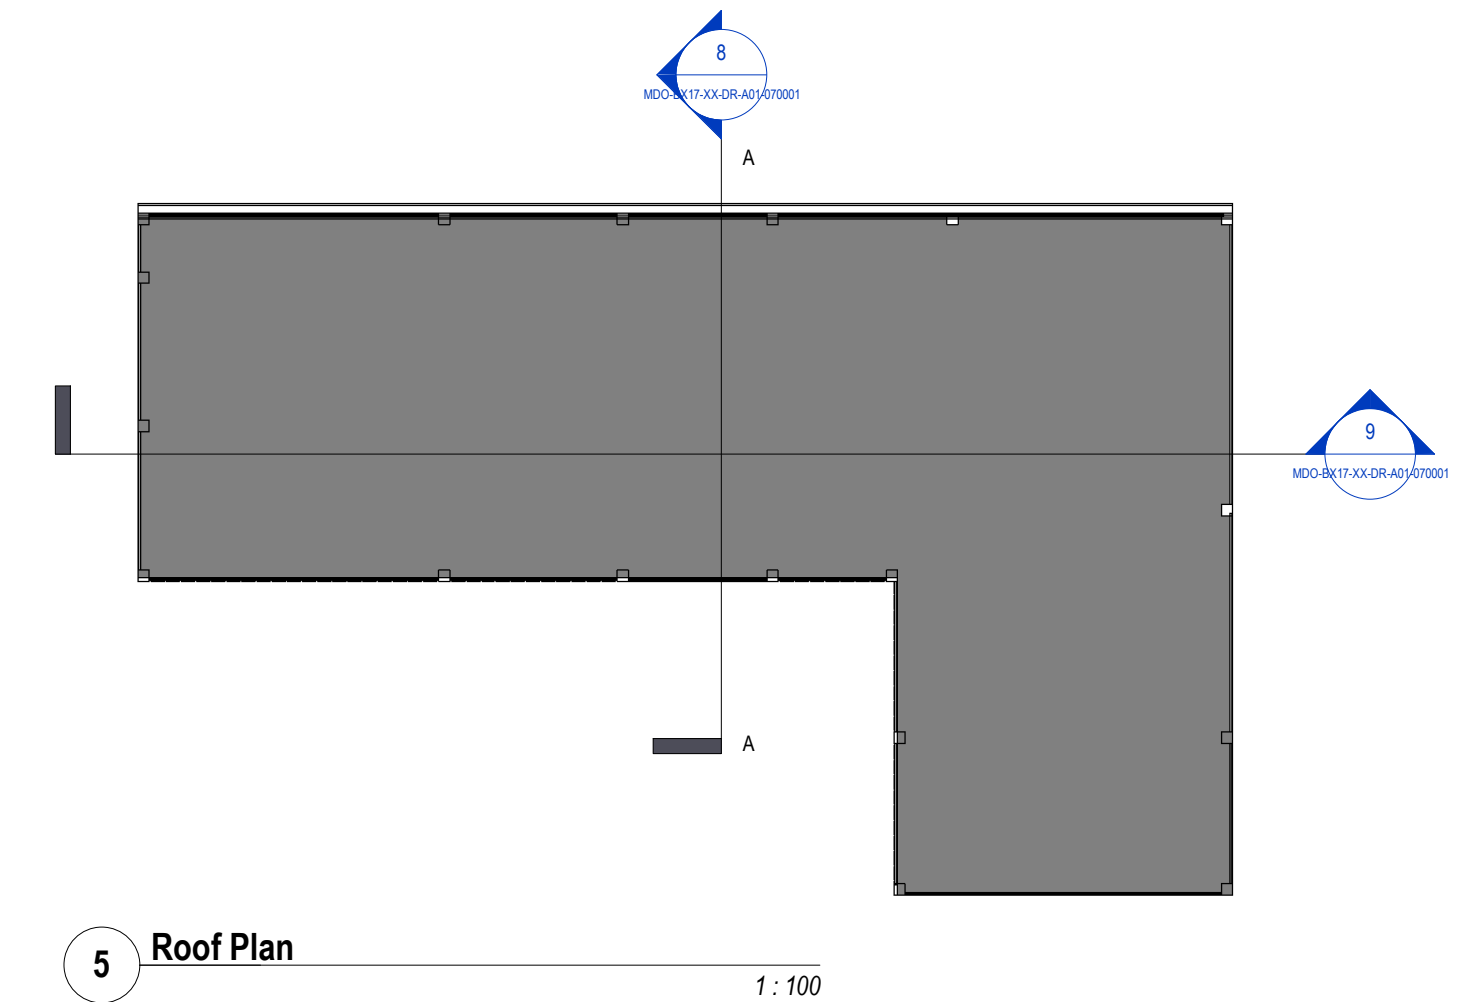
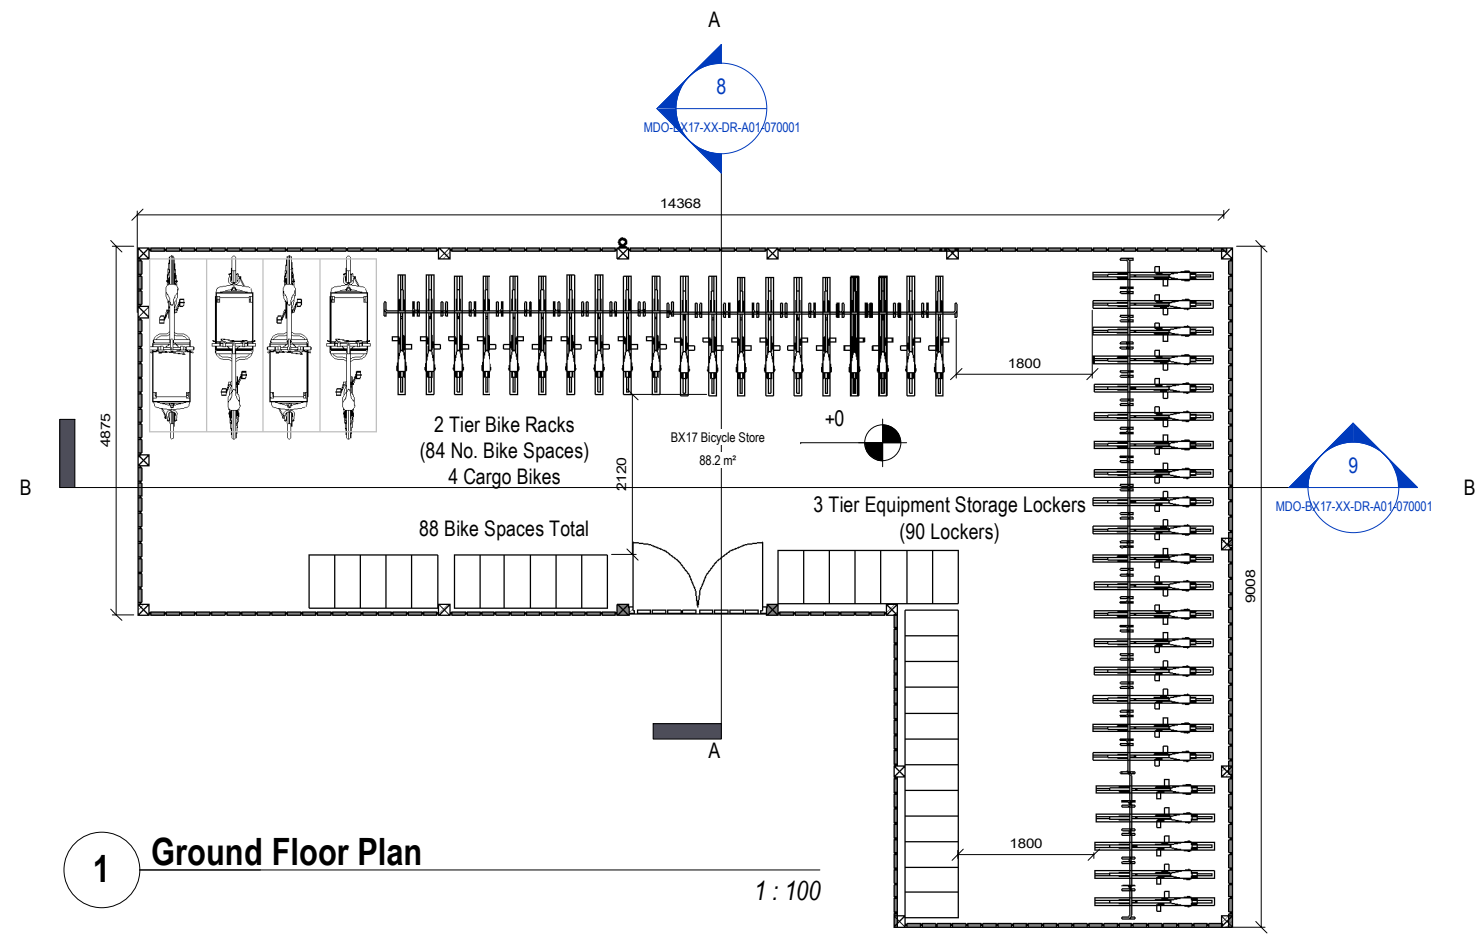
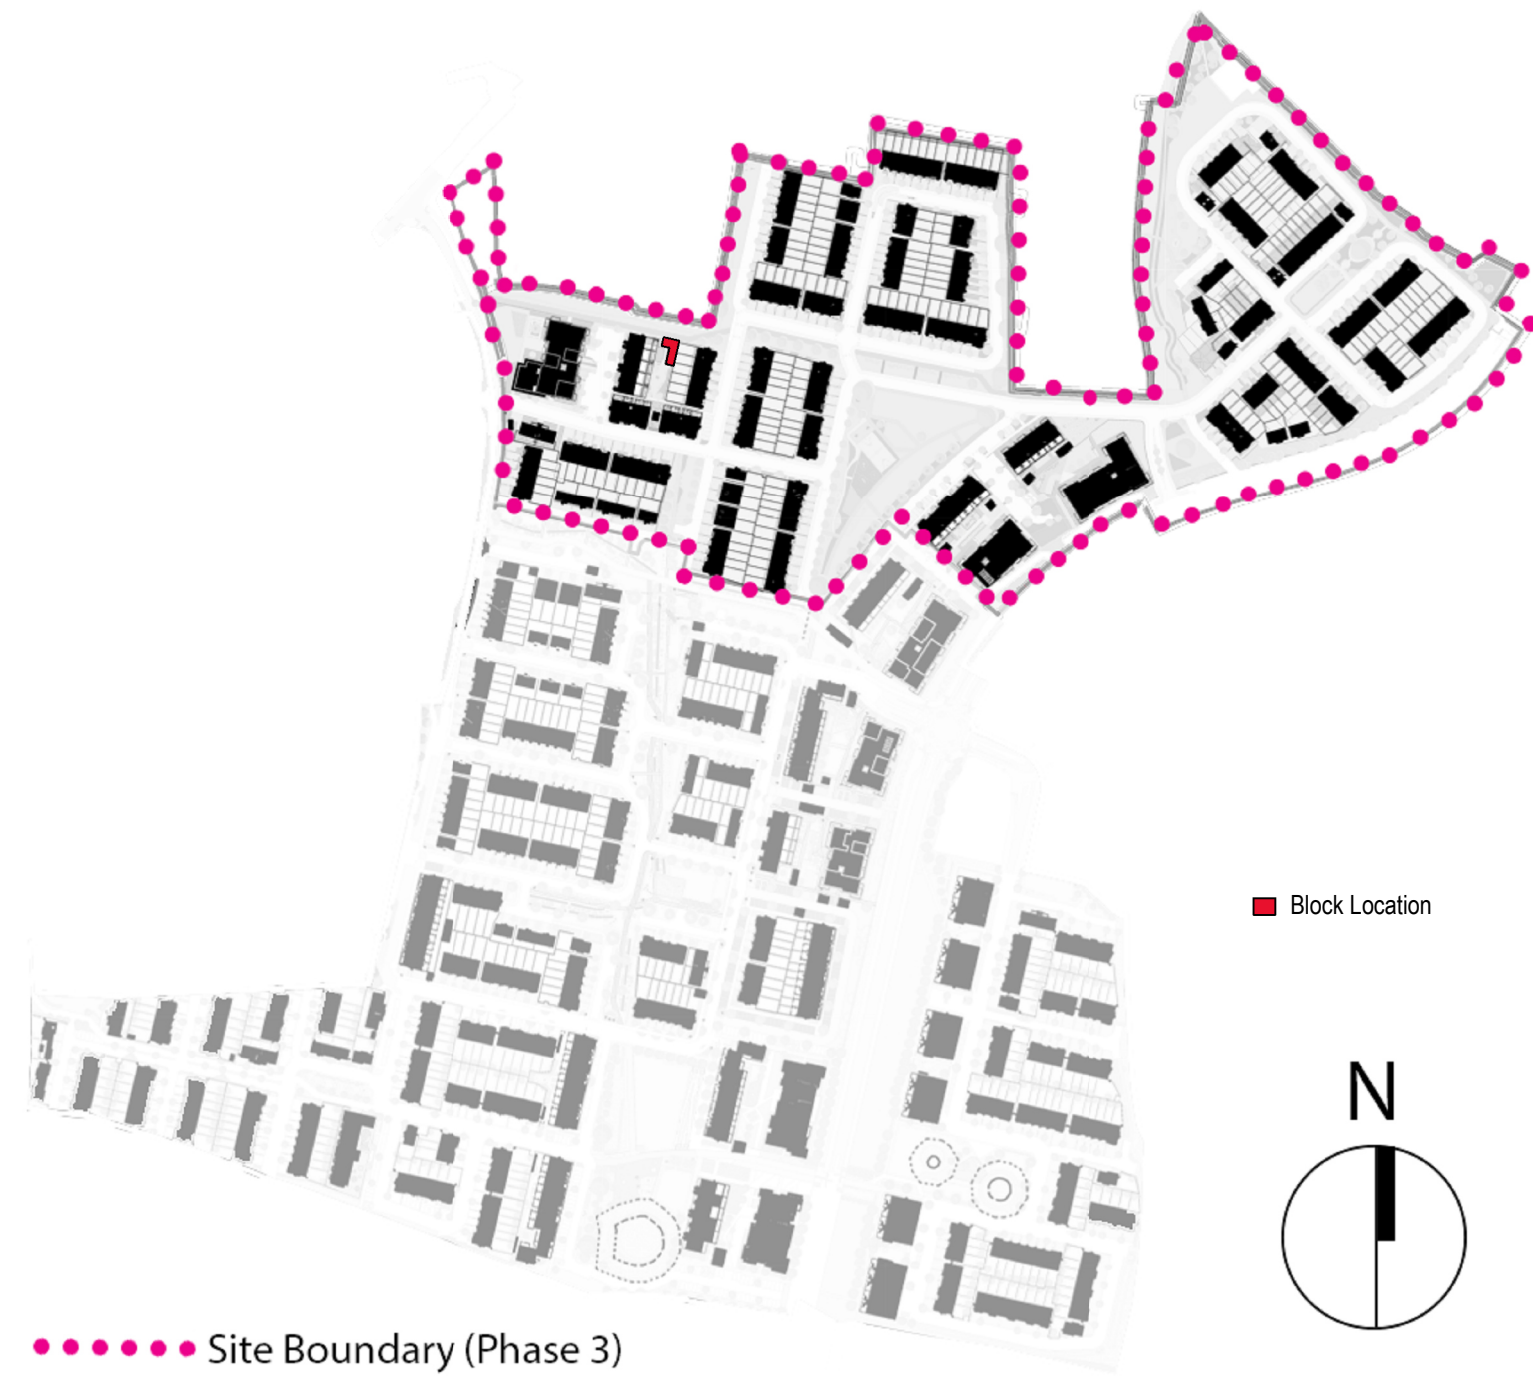
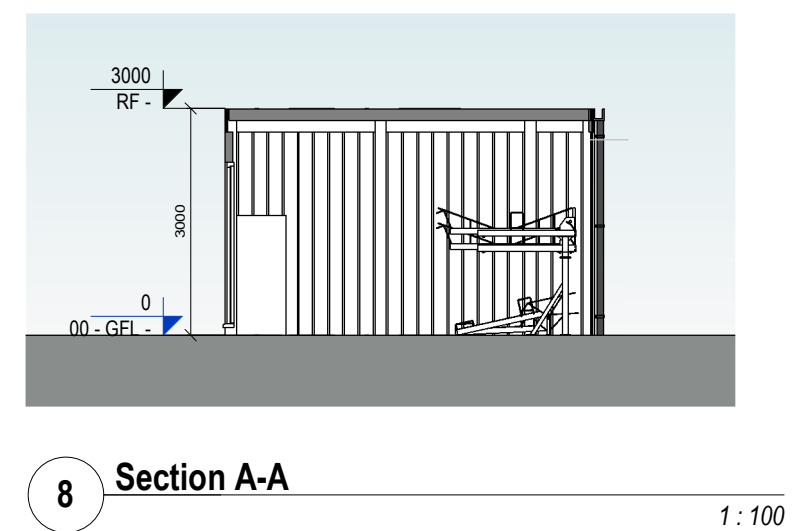
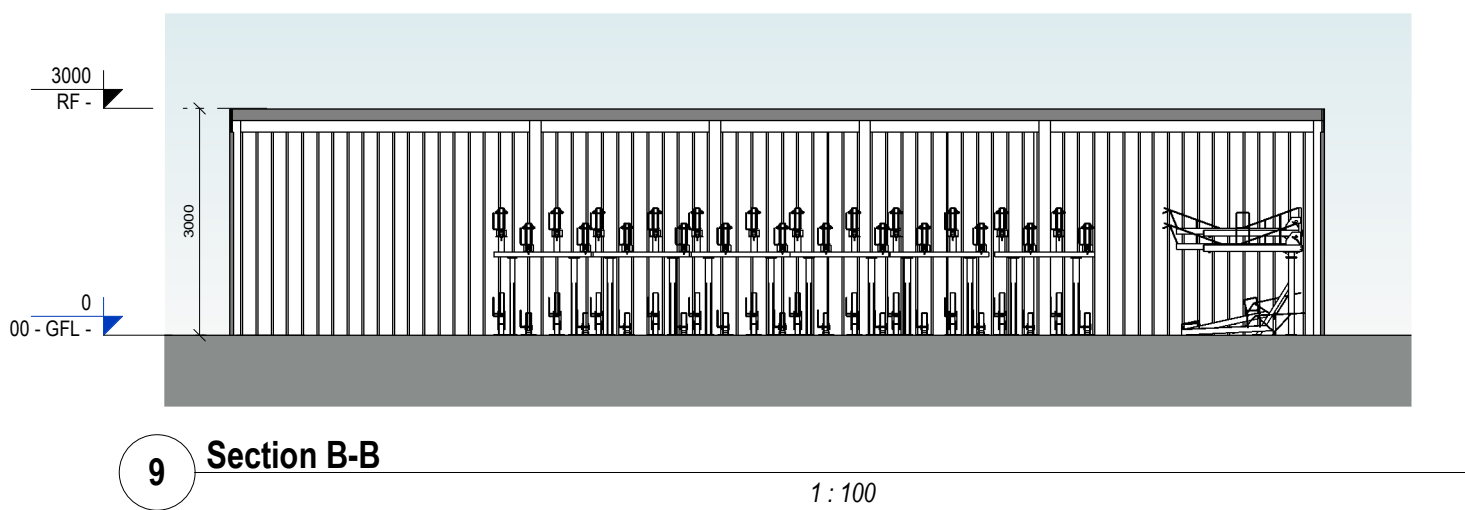


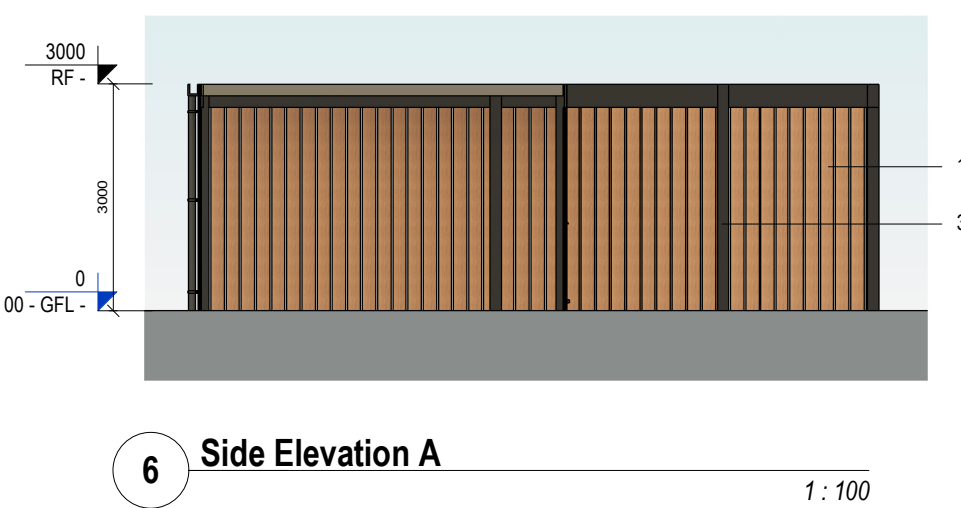


BX17 Room Schedule	
Name	Area
BX17 Bicycle Store	88.2 m ²

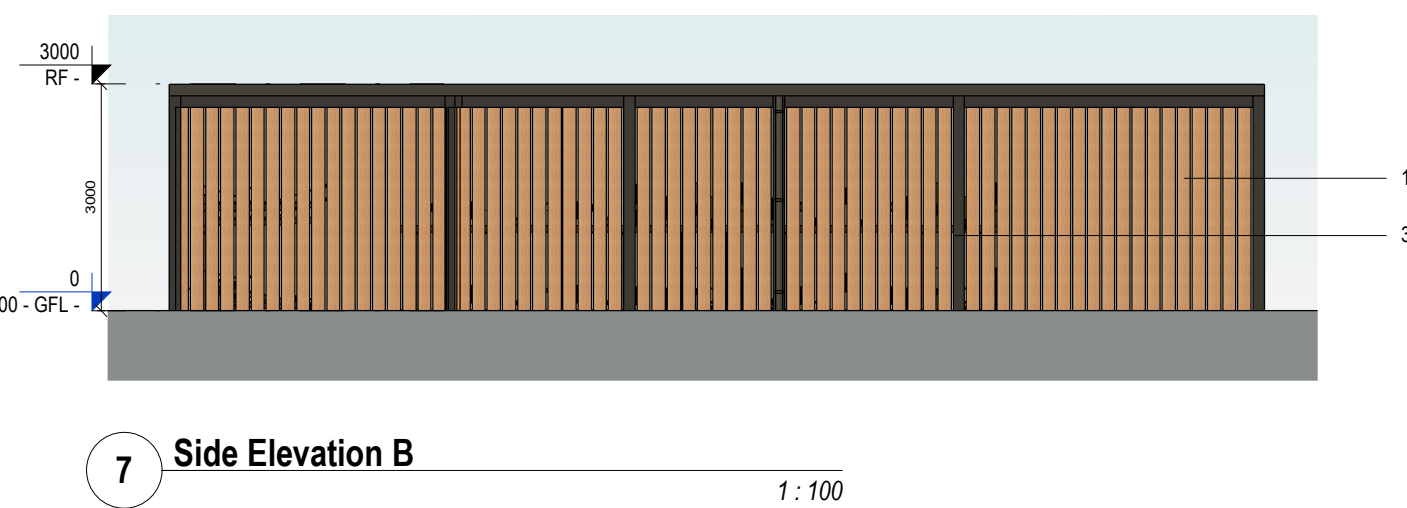

PLANNING

REV	DATE	DESCRIPTION	BY
1	17/04/2024	PLANNING	CF
2	08/09/2025	DRAFT PLANNING	CM
3	25/09/2025	PHASE 3 PLANNING	KM

KEY PLAN

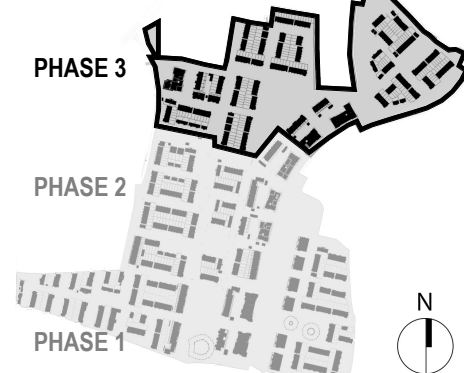

MATERIALS LEGEND

- Selected Composite Timber Cladding
- Composite Timber Doors
- Selected Treated Steel Structure
- Selected Brick (by neighbourhood)

- Spot Levels
- Spot Elevation

NOTE:
Spot Heights & Levels relative to Ground Floor Level.
See site plans for level to ITMs.

APPROVED BY

Client: GLENVEAGH LIVING LIMITED

Project: RESIDENTIAL DEVELOPMENT, BALLYMASTONE, DONABATE

Title: Block BX17 - Bicycle Store - Plans, Elevations & Section

Sheet No.: 23010-MDO-BX17-XX-DR-A01-070001

Scale as: As indicated @ A1 Current Rev.: 3 Project No.: 23010

mdo
ARCHITECTS

11 Merrion Square N, Dublin 2, Ireland
+353 (0)1 400 4171
info@mdo.ie | www.mdo.ie