




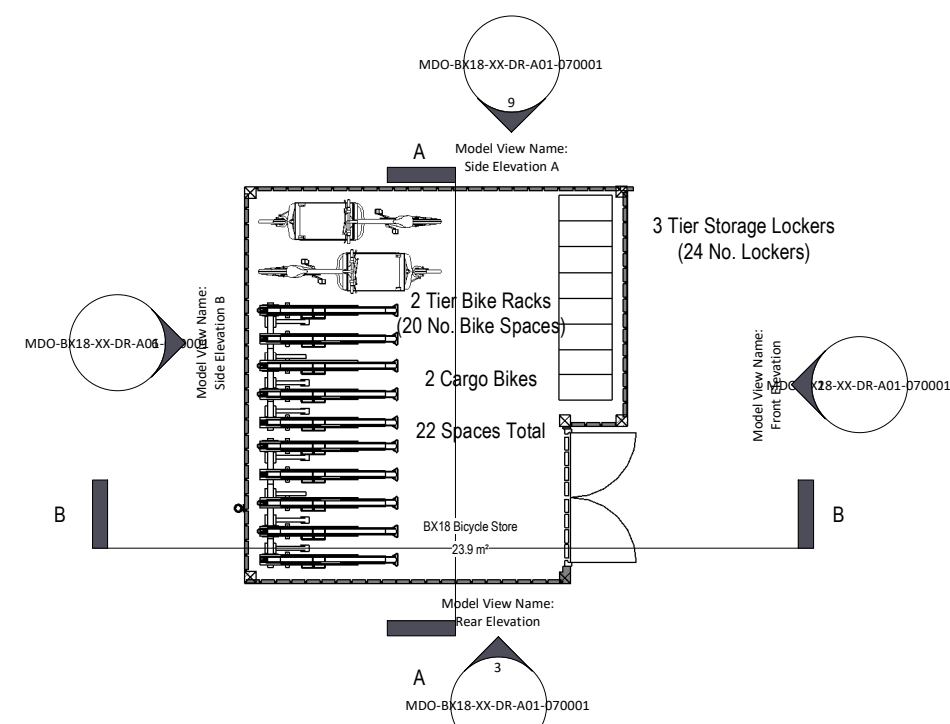


1 Ground Floor Plan
Scale: 1 : 100

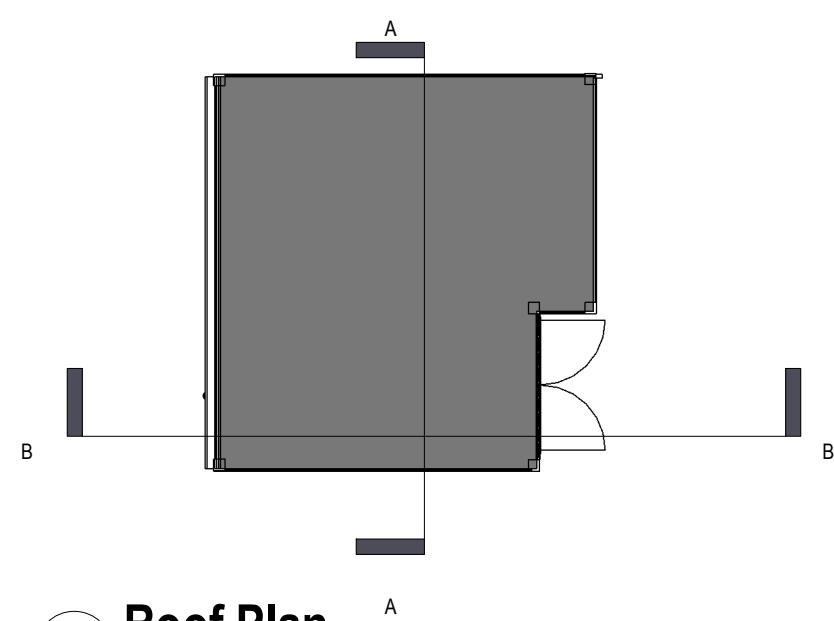


5 Roof Plan
Scale: 1 : 100

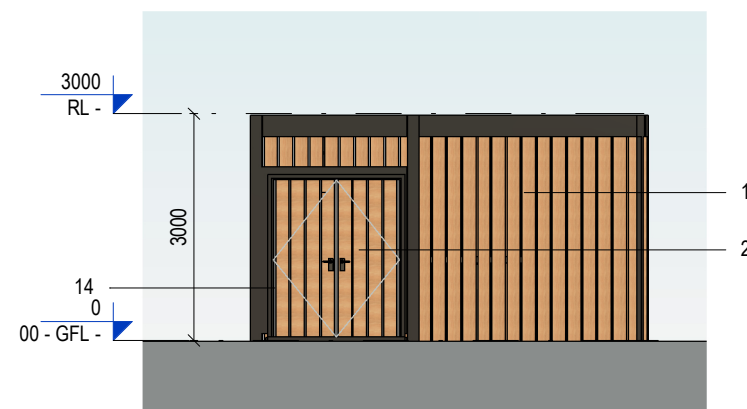


2 Front Elevation
Scale: 1 : 100

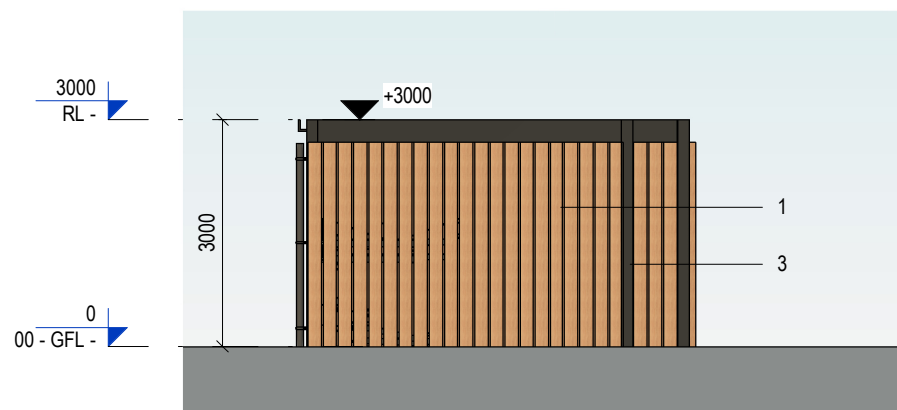


3 Rear Elevation
Scale: 1 : 100

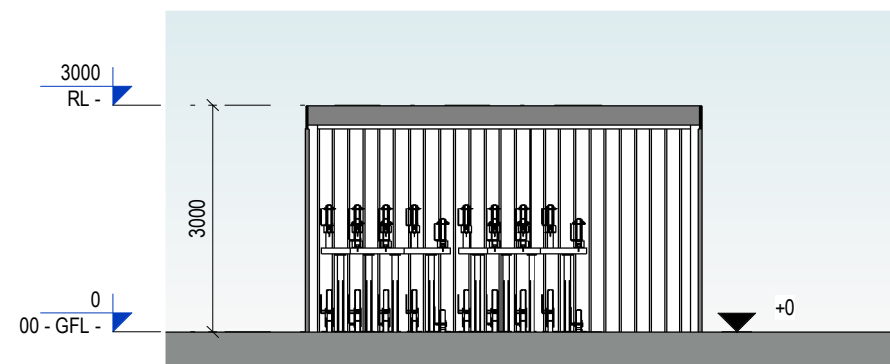


7 Section A-A
Scale: 1 : 100

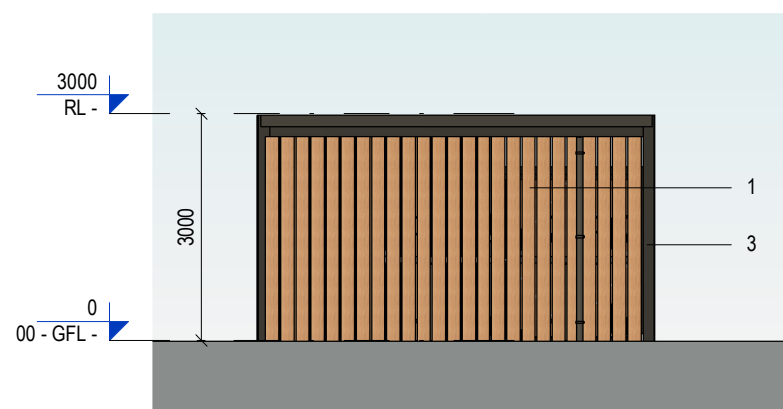


6 Side Elevation B
Scale: 1 : 100

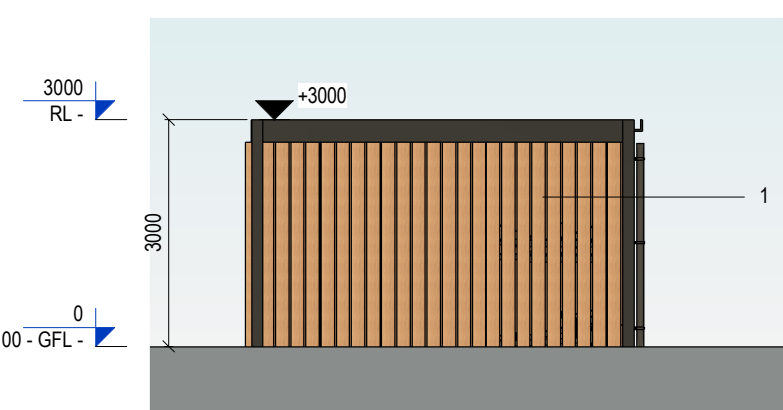

9 Side Elevation A
Scale: 1 : 100

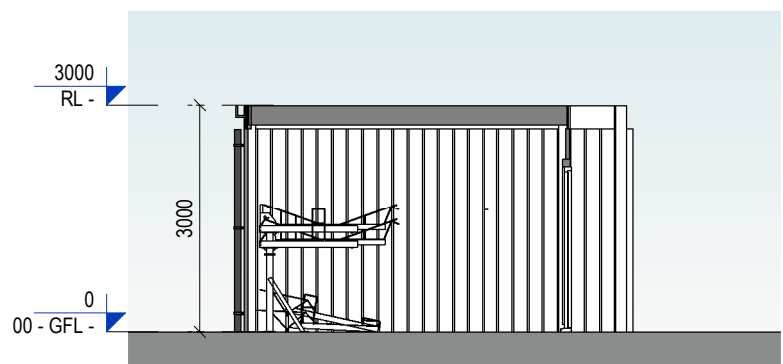


8 Section B-B
Scale: 1 : 100

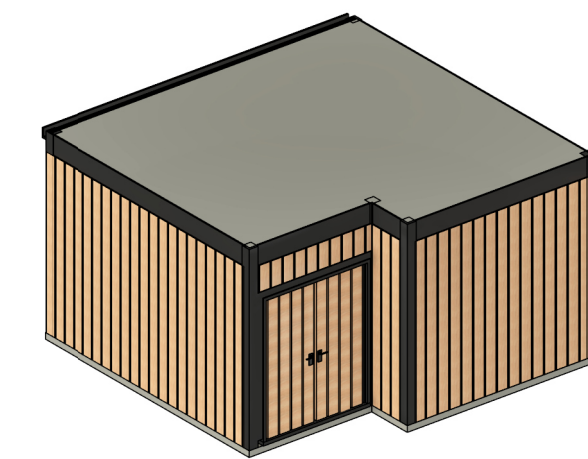


4 3D View
Scale:

BX18 Room Schedule	
Name	Area
BX18 Bicycle Store	23.9 m²

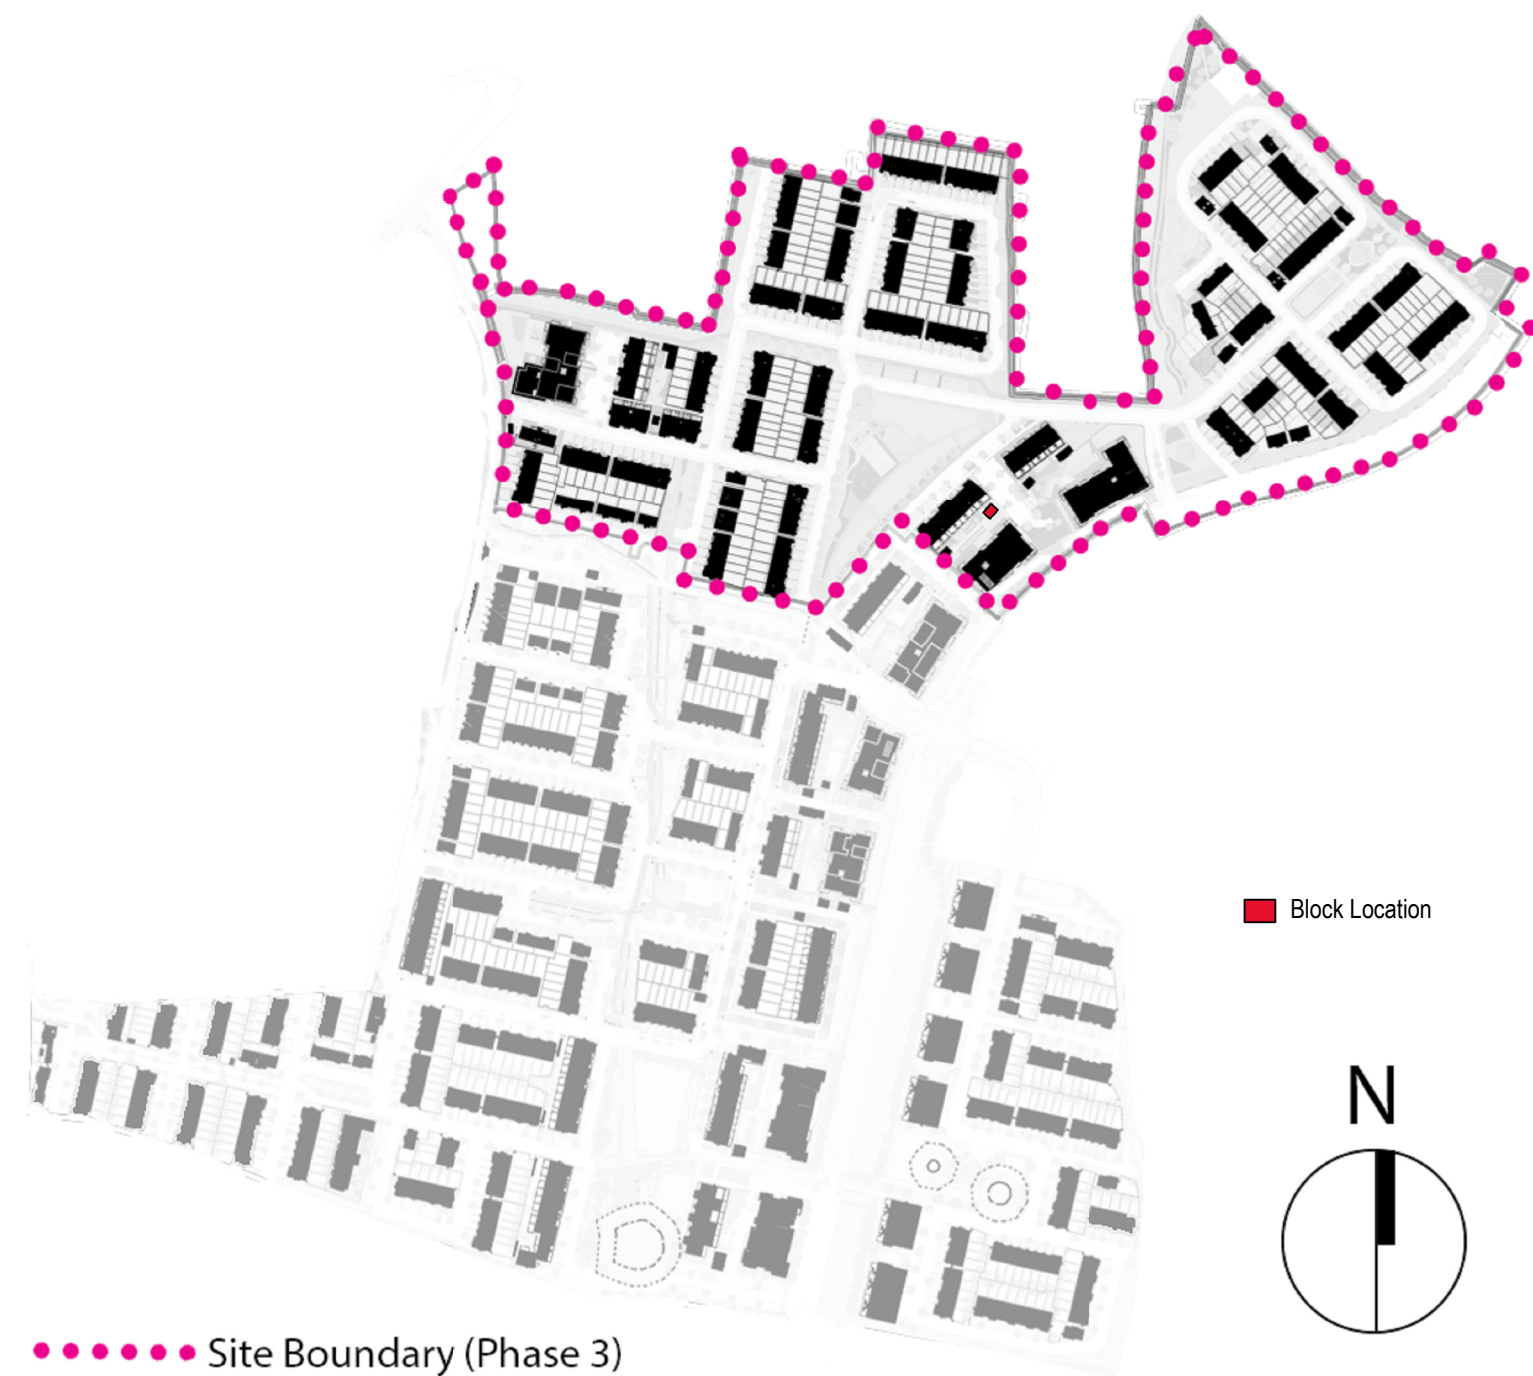


PLANNING

REV	DATE	DESCRIPTION	BY
P00	08/09/2025	DRAFT PLANNING	CM
P01	25/09/2025	PHASE 3 PLANNING	KM
DO NOT SCALE [USE FIGURED DIMENSIONS ONLY] NOTIFY THE ARCHITECTS OF ANY DISCREPANCIES ON THE DRAWING PRIOR TO WORK PROCEEDING THIS DRAWING IS COPYRIGHT OF MCCALLEY DAYE O'CONNELL ARCHITECTS			

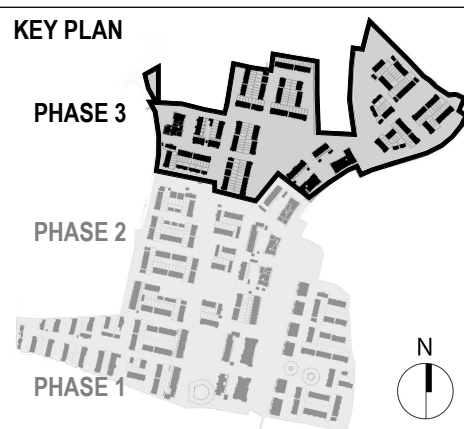


MATERIALS LEGEND

- Selected Composite Timber Cladding
- Composite Timber Doors
- Selected Treated Steel Structure
- Selected Brick (by neighbourhood)

 

NOTE:
Spot Heights & Levels relative to Ground Floor Level.
See site plans for level to ITMs.

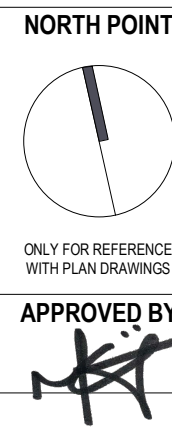

Client:	GLENVEAGH LIVING LIMITED
Project:	RESIDENTIAL DEVELOPMENT, BALLYMASTONE, DONABATE
Title:	Block BX18 - Bicycle Store, Plans, Elevations, Sections & Schedules
Sheet No.:	23010-MDO-BX18-XX-DR-A01-070001
Scale as:	As indicated @ A1
Current Rev.:	P01
Project No.:	20003

