



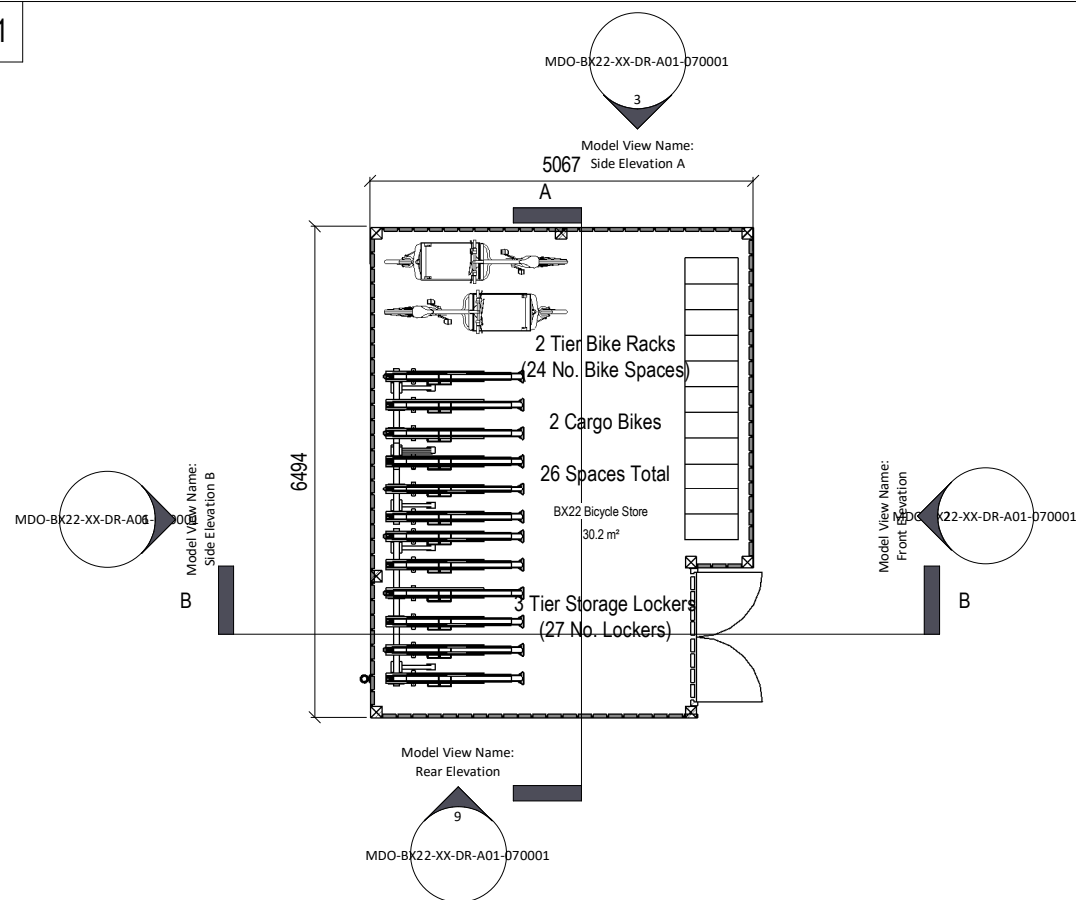


1 Ground Floor Plan
1 : 100

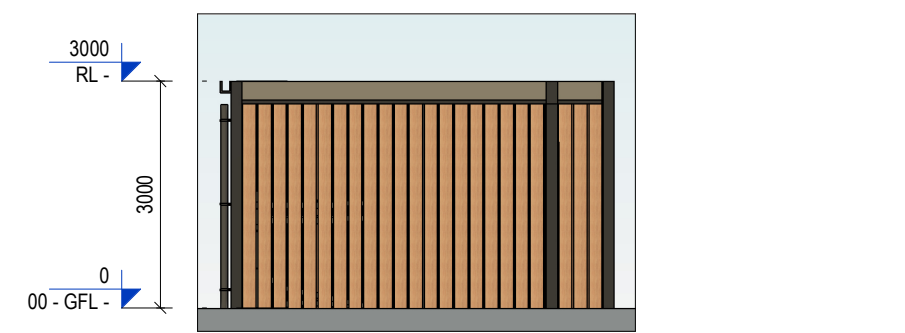


2 Front Elevation
1 : 100




9 Rear Elevation
1 : 100

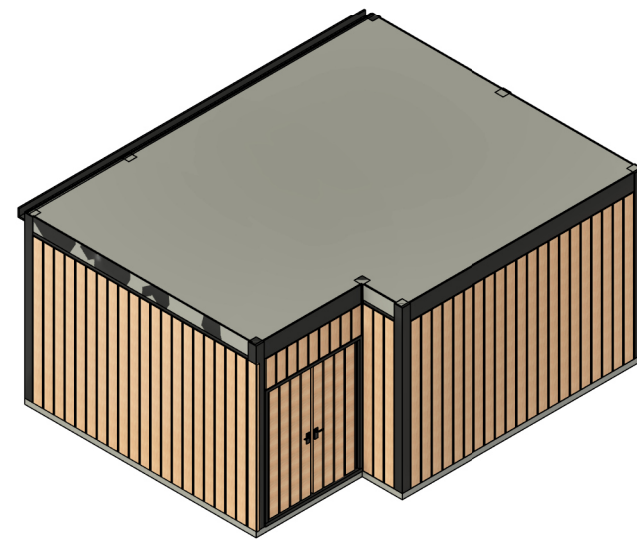


4 3D View

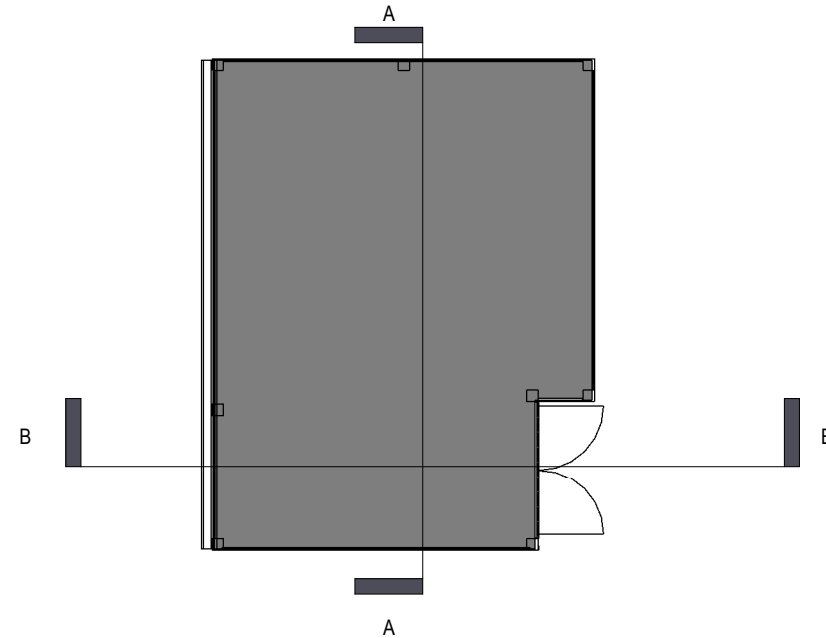


5 Roof Plan
1 : 100

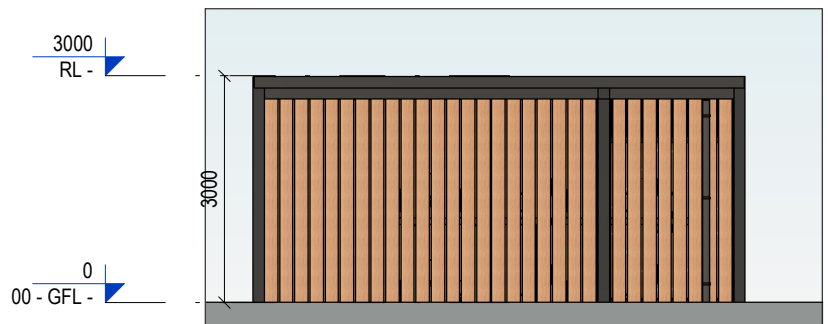


6 Side Elevation B
1 : 100

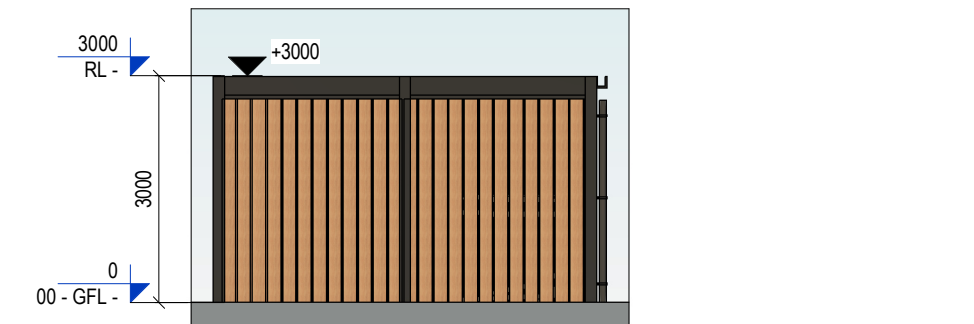

3 Side Elevation A
1 : 100

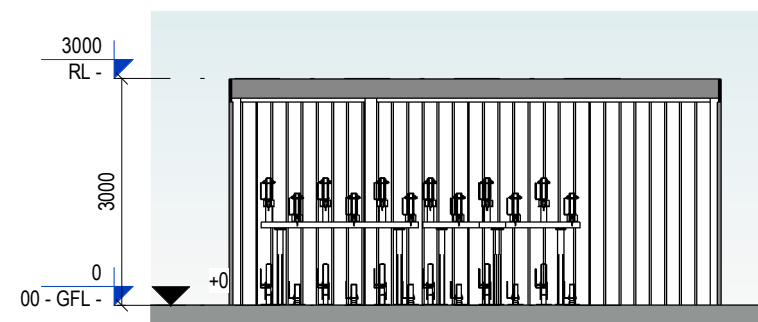


7 Section A-A
1 : 100

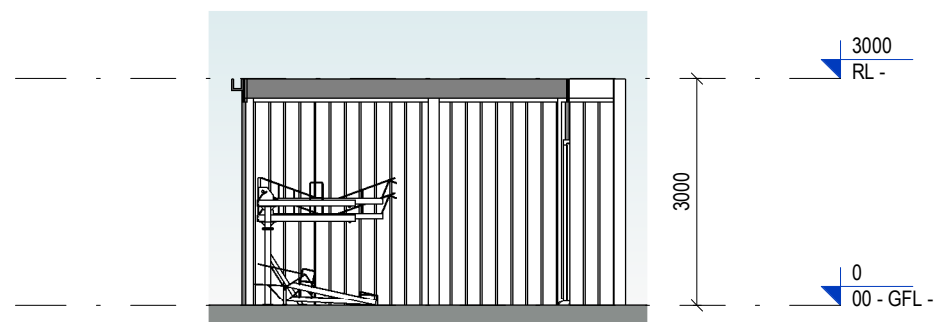


8 Section B-B
1 : 100

BX22 Room Schedule	
Name	Area
BX22 Bicycle Store	30.2 m²

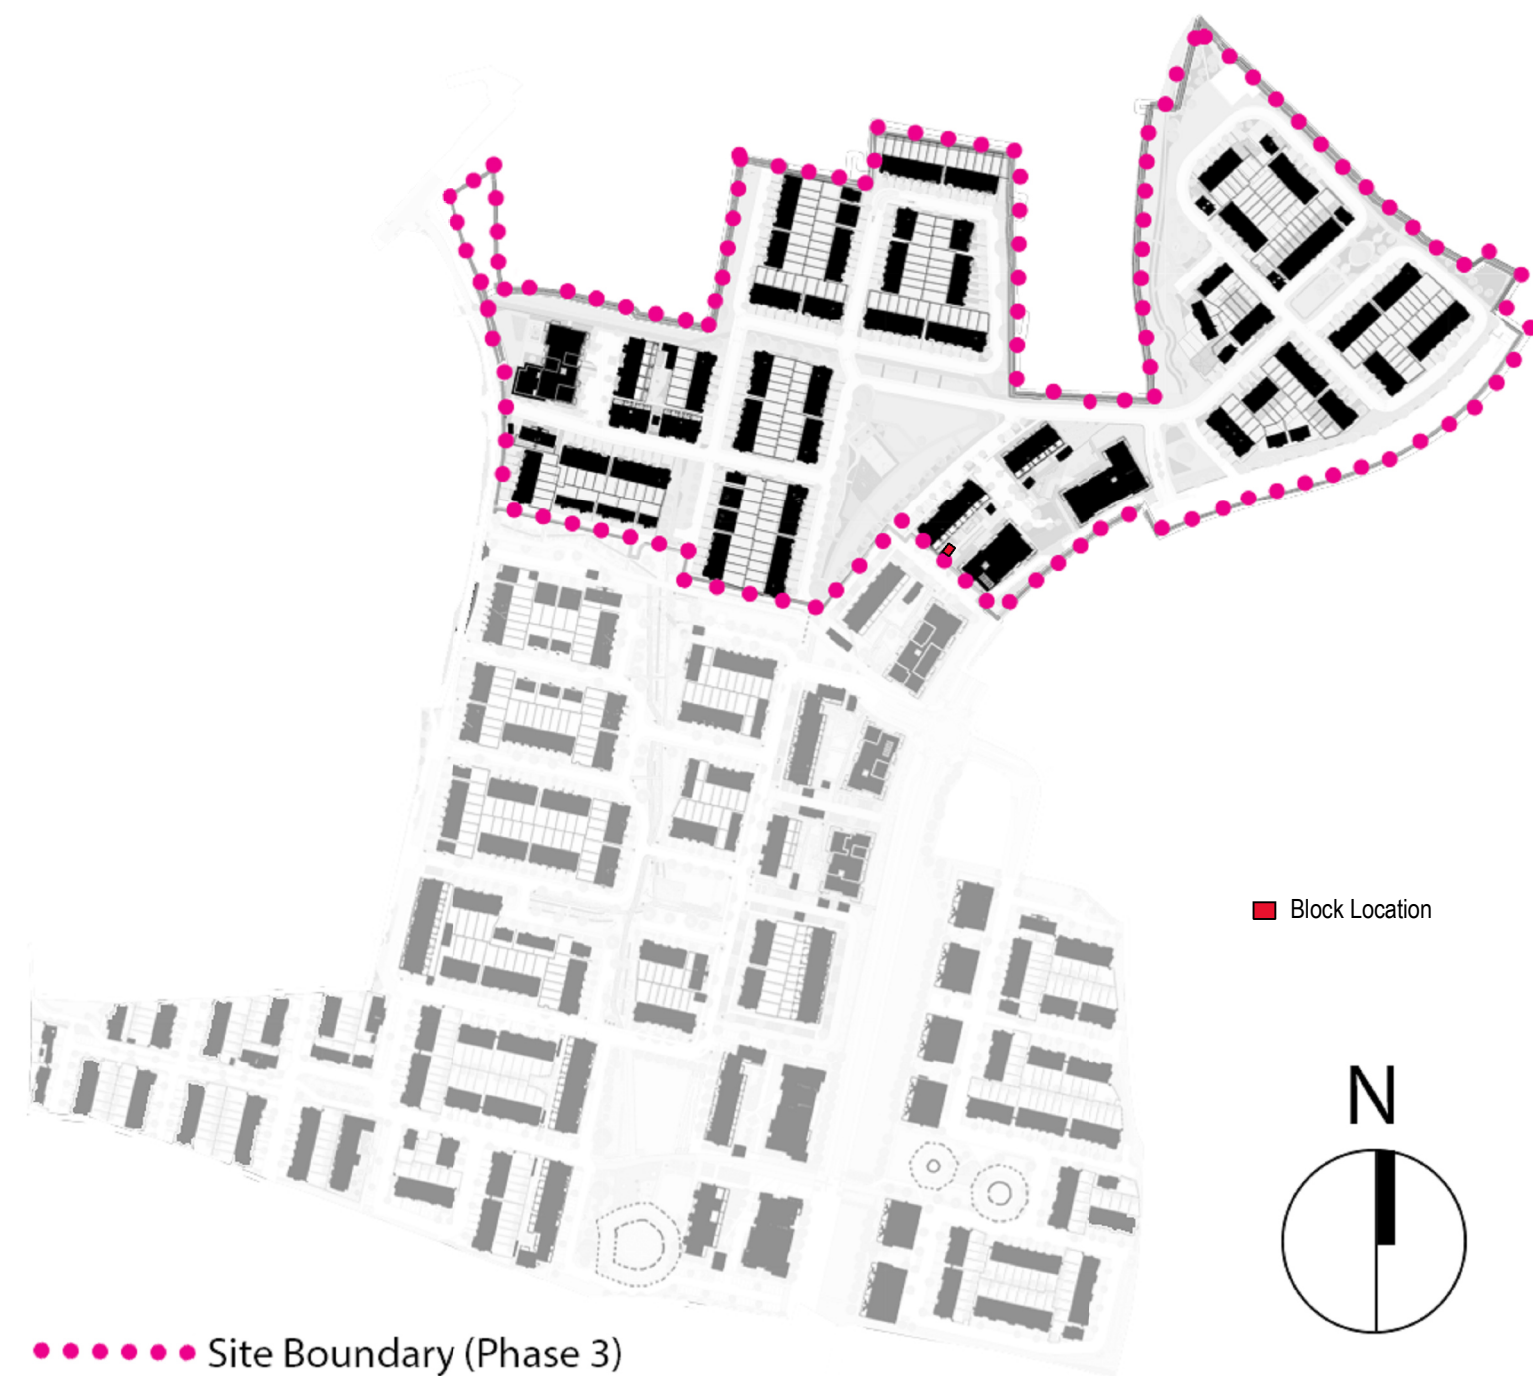


PLANNING

REV	DATE	DESCRIPTION	BY
P00	25/09/2025	PLANNING	CF

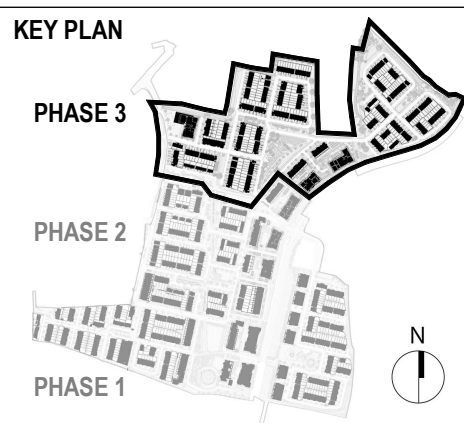


MATERIALS LEGEND

1. Selected Roof Tiles
2. Sand-cement Render Finish
3. Selected Brick (by neighbourhood)
4. Selected Recon Stone/Concrete String Detail
5. Plaster door/Window surround
6. Composite Front Door (colour by neighbourhood)
7. Triple Glazed Timberframe Windows with painted finish (colour by neighbourhood)
8. Metal Cladding
9. Front driveway to be permeable brick (refer to CSR layout)
10. Boundary treatment in accordance with CSR layout
11. Side Gate - treated and painted timber gate and fence to side passages of dwellings
12. Metal Roof/Canopy
13. Selected Treated Steel Doors

 

NOTE:
Spot Heights & Levels relative to Ground Floor Level.
See site plans for level to ITMs.

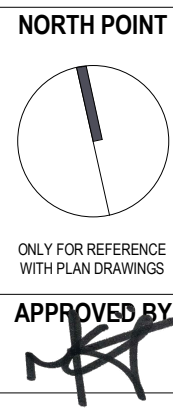

Client:	GLENVEAGH LIVING LIMITED
Project:	RESIDENTIAL DEVELOPMENT, BALLYMASTONE, DONABATE
Title:	Block BX22 - Bicycle Store, Plans, Elevations, Sections & Schedules
Sheet No.:	23010-MDO-BX22-XX-DR-A01-070001
Scale as:	As indicated @ A1
Current Rev.:	P00
Project No.:	23010

